



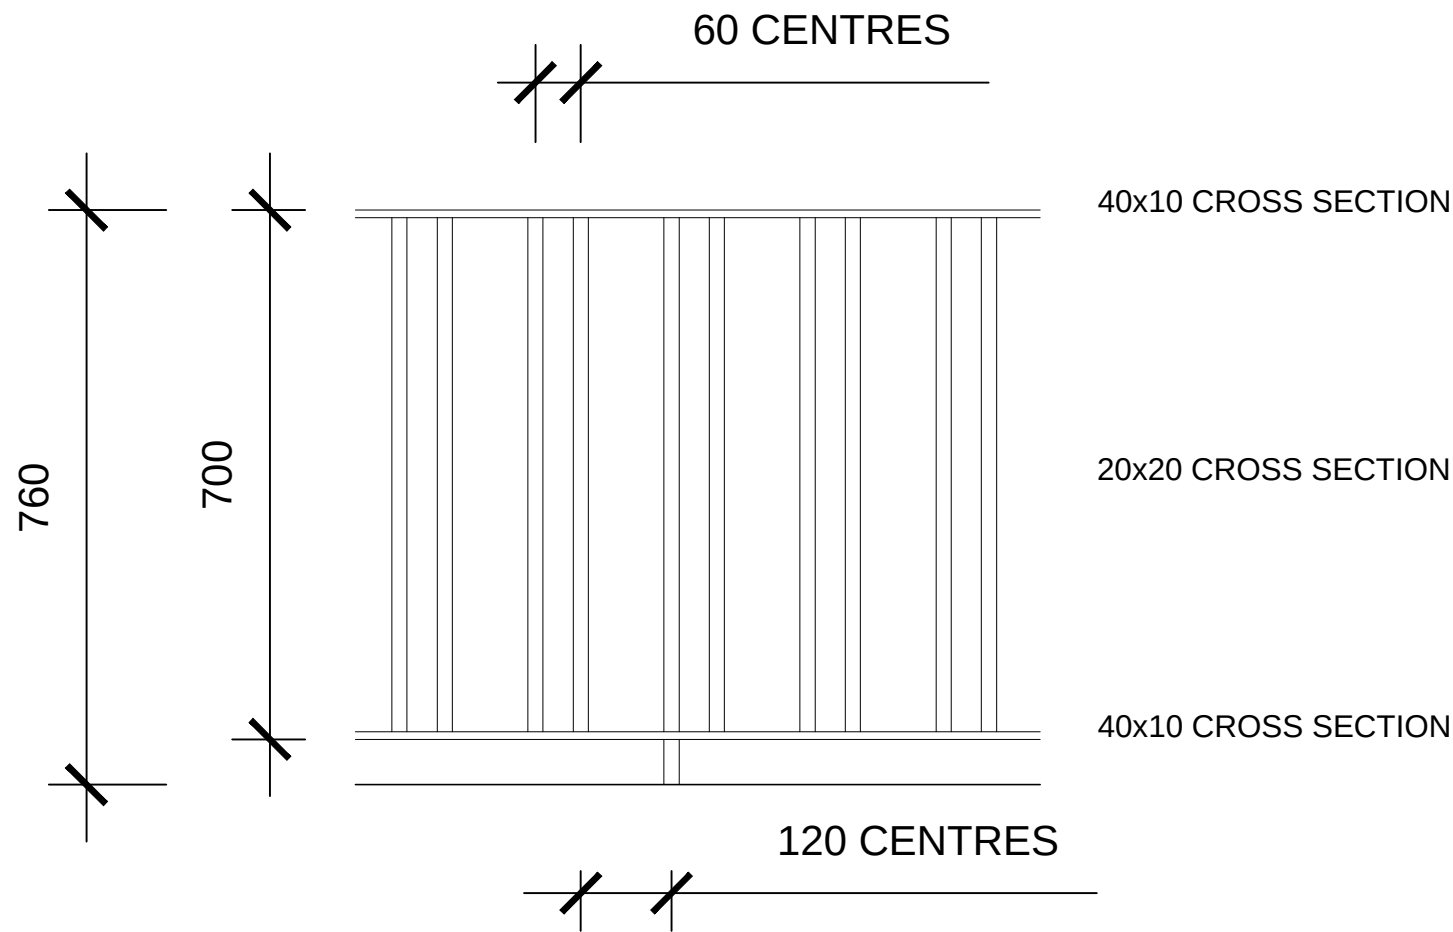

TYPICAL ELEVATION

#1 760 HANDRAIL

(TO STREET LEVEL BOUNDARY WALLS)

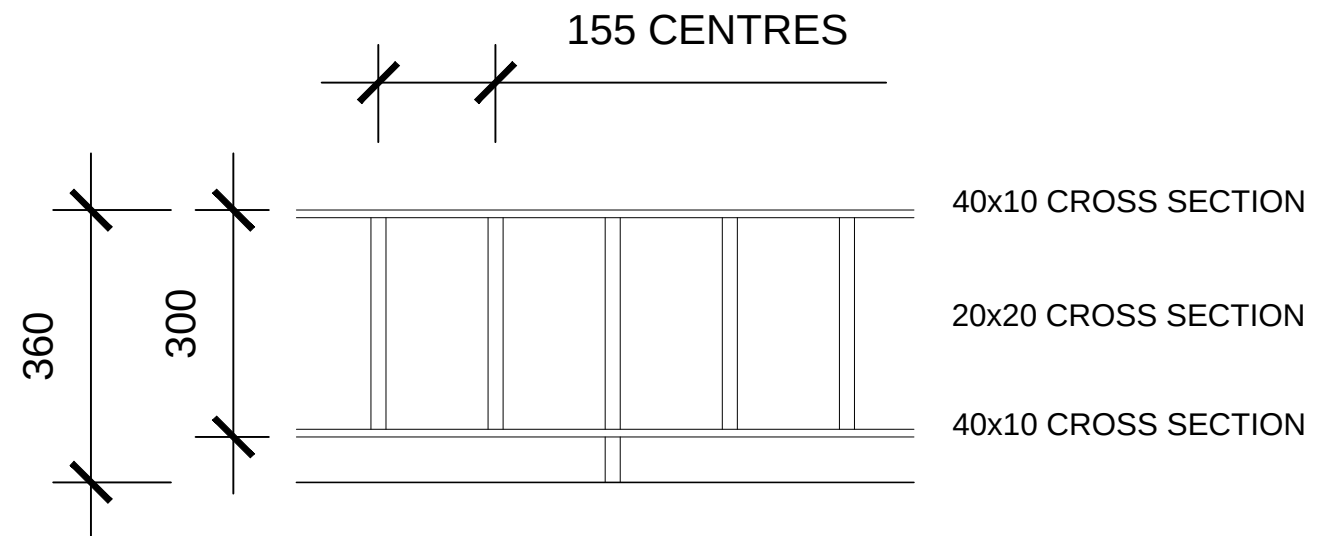

TYPICAL ELEVATION

#2 360 HANDRAIL

(TO UPPER LEVEL BOUNDARY WALLS)

NOTE - DRAWING TO BE READ INCONJUNCTION WITH PHOTOGRAPHIC SCOPE OF WORK DOCUMENT

PROJECT: BMAC PLANNED WORKS HEATON PARK TERMINAL		
TITLE: RAILING - FENCE DETAILS		
SCALE: 1:10@A3	DATE: MARCH 2022	United Utilities PLC BMAC Property Services Clearwater 2 Lingley Mere Business Park Warrington
DRAWN BY: N460254		
DRAWING No: 03		