



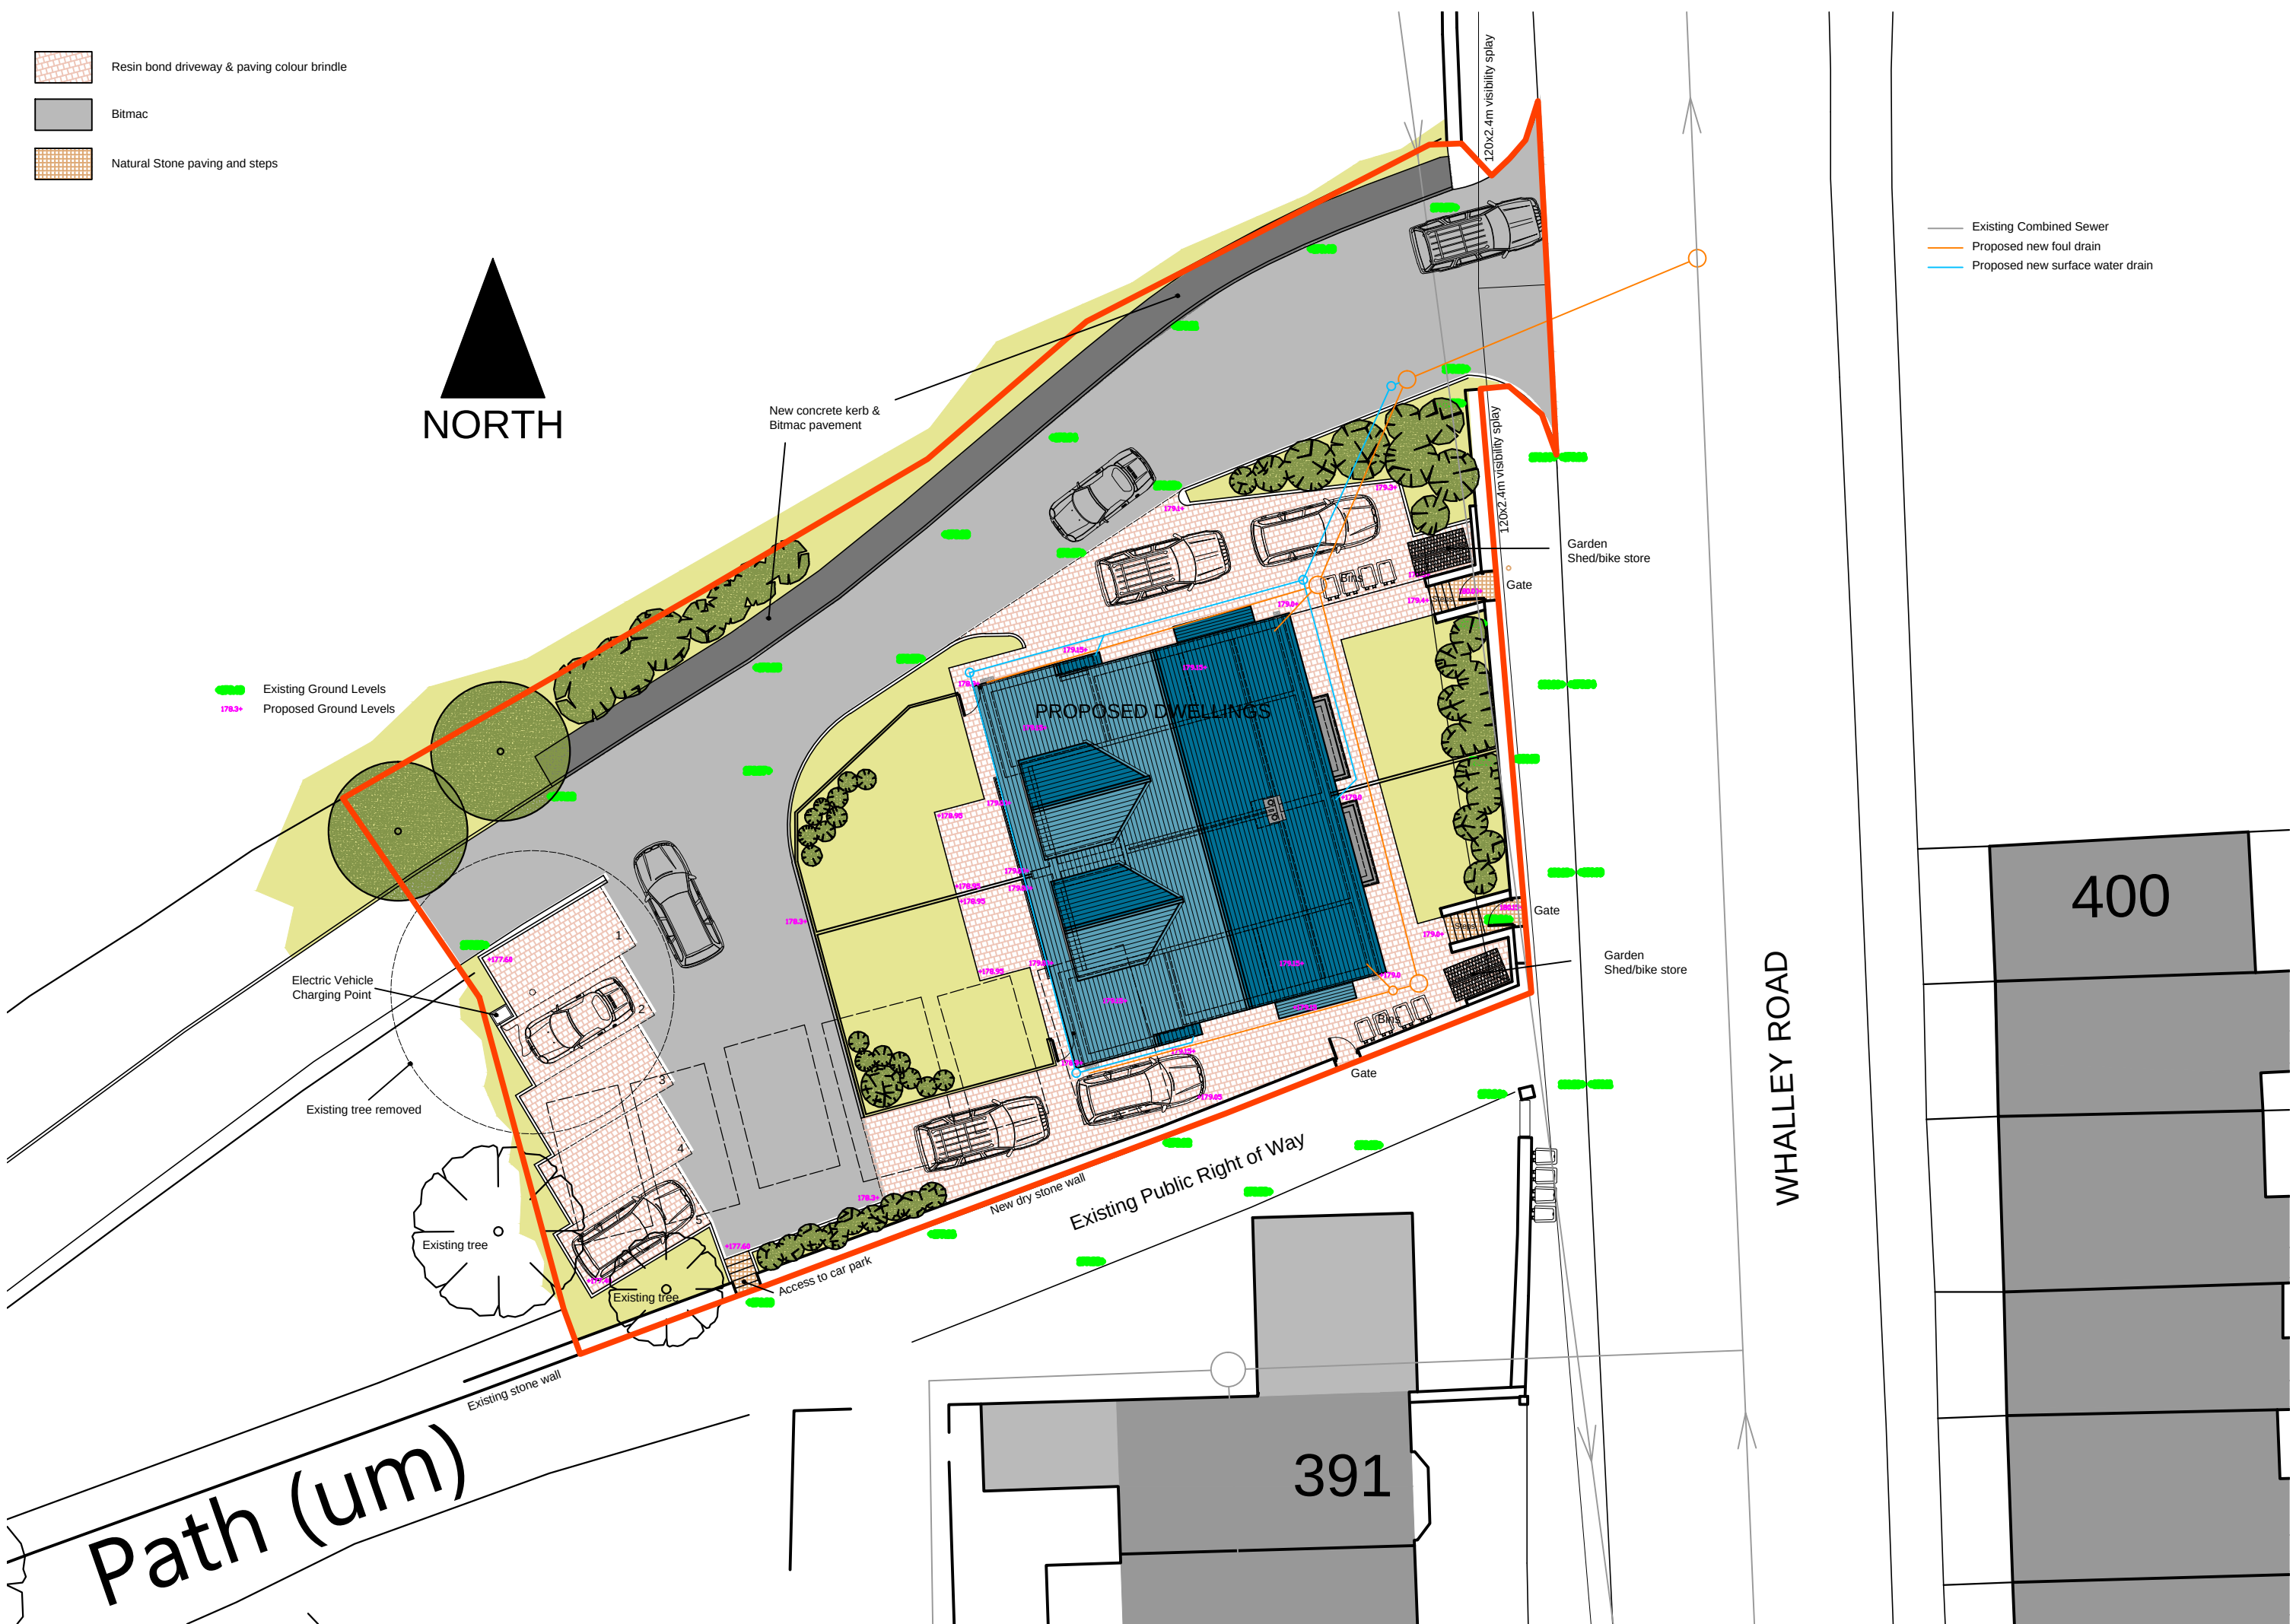

Proposed Block Plan @ 1:200 at A2

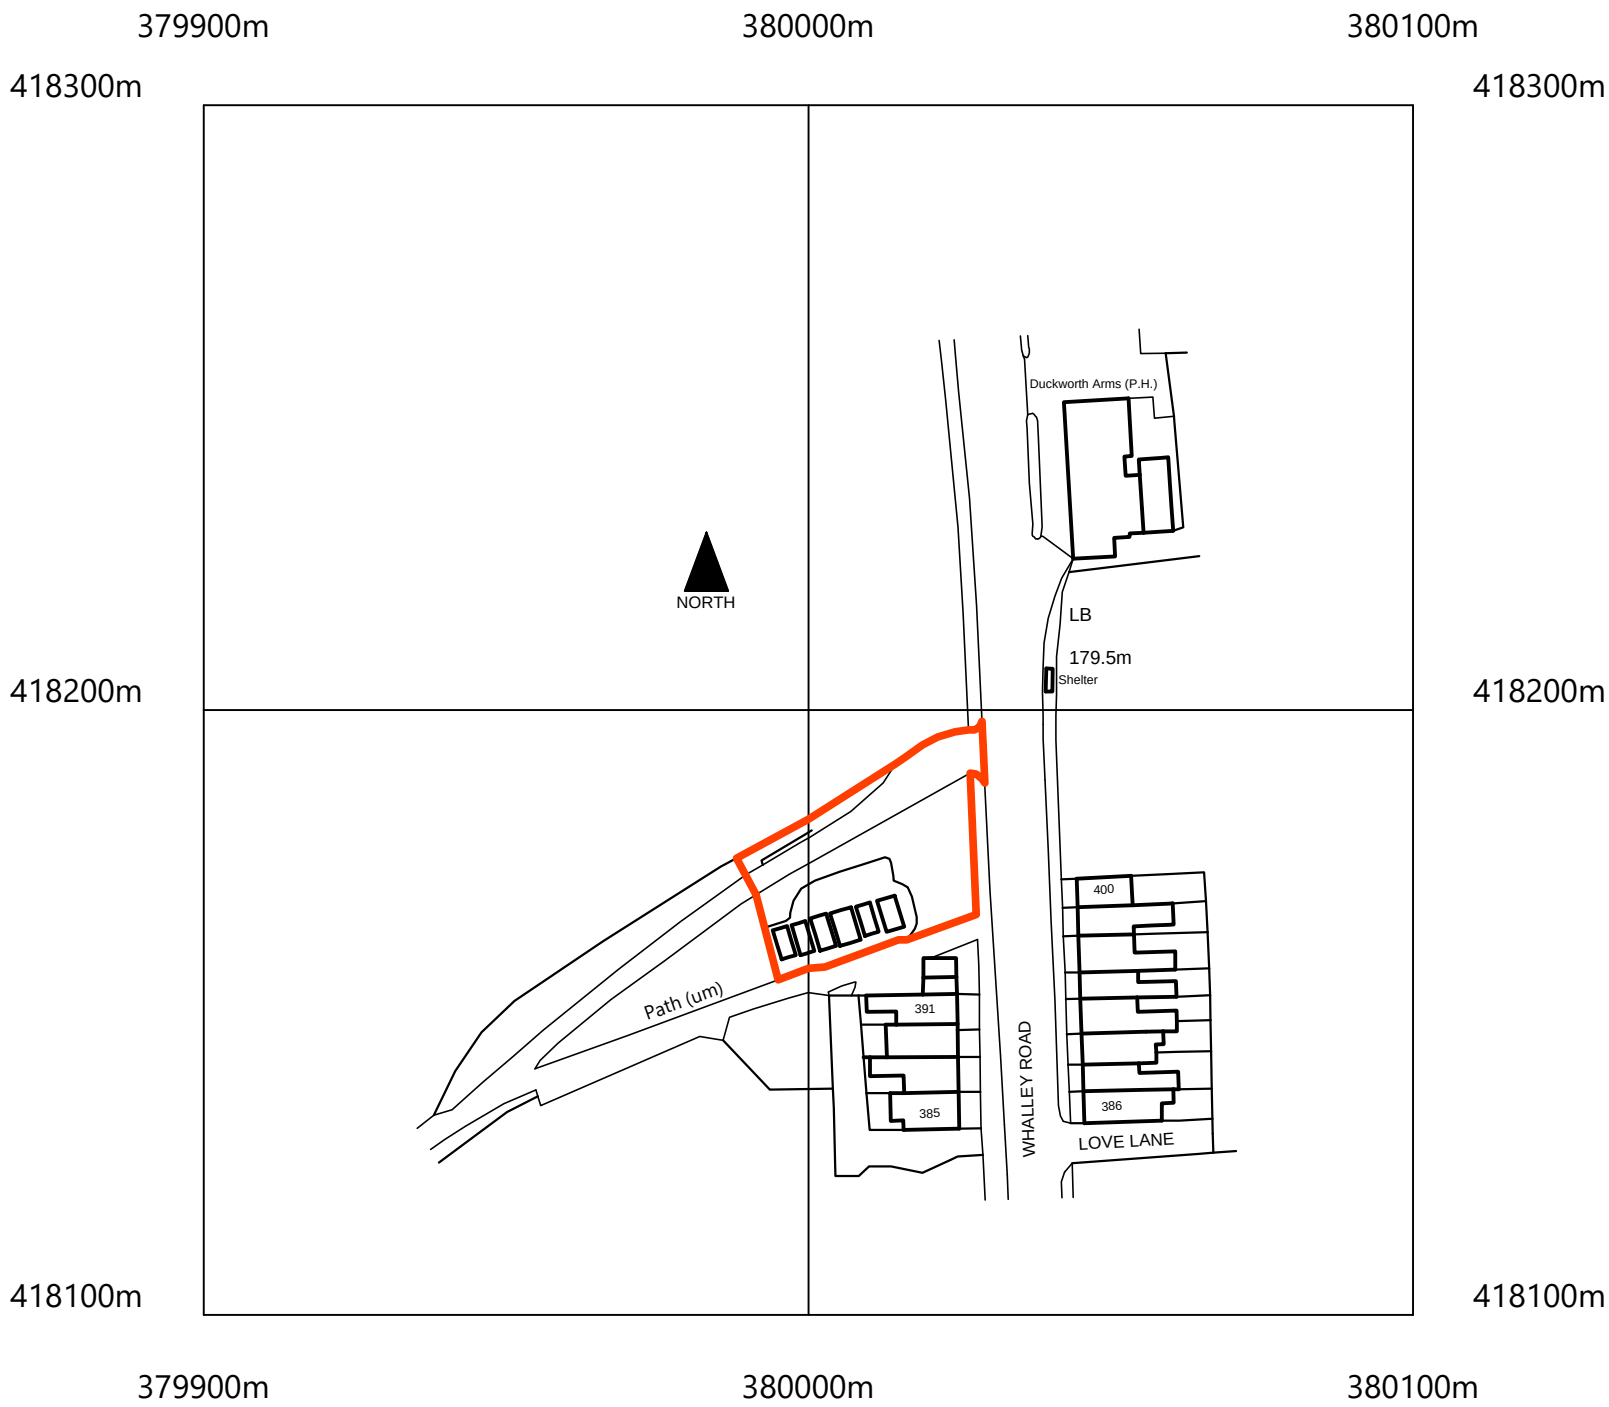

Location Plan @ 1:1250 at A2

- NOTES**
- This drawing is copyright. No unauthorised copying of drawing without the express permission of the architect.
 - Do not scale from prints. Use figure dimensions only.
 - Contractors to check all dimensions on site prior to commencement of works.
 - All works to be carried out in accordance with current statutory Health and Safety Regulations.
 - This drawing is to be read in conjunction with all relevant consultants' and / or specialists' drawings / documents and any discrepancies or variations are to be notified to the architect before affected work commences.

REV.	AMENDMENTS	DATE
Rev A	Drainage and additional notes added	22-04-06

Project	PROPOSED NEW DWELLINGS: LAND ADJACENT TO 391 WHALLEY ROAD, RAMSBOTTOM, BURY BL0 0ER		
Drawing	LOCATION PLAN & PROPOSED BLOCK PLAN		
Client	MR S. MORT		
Dwn. By	NP		
Scale	1:1250 @ A2		
Drg. No.	21-14-01-A		
Drg. Size	A2		
Date	SEPTEMBER 2021		