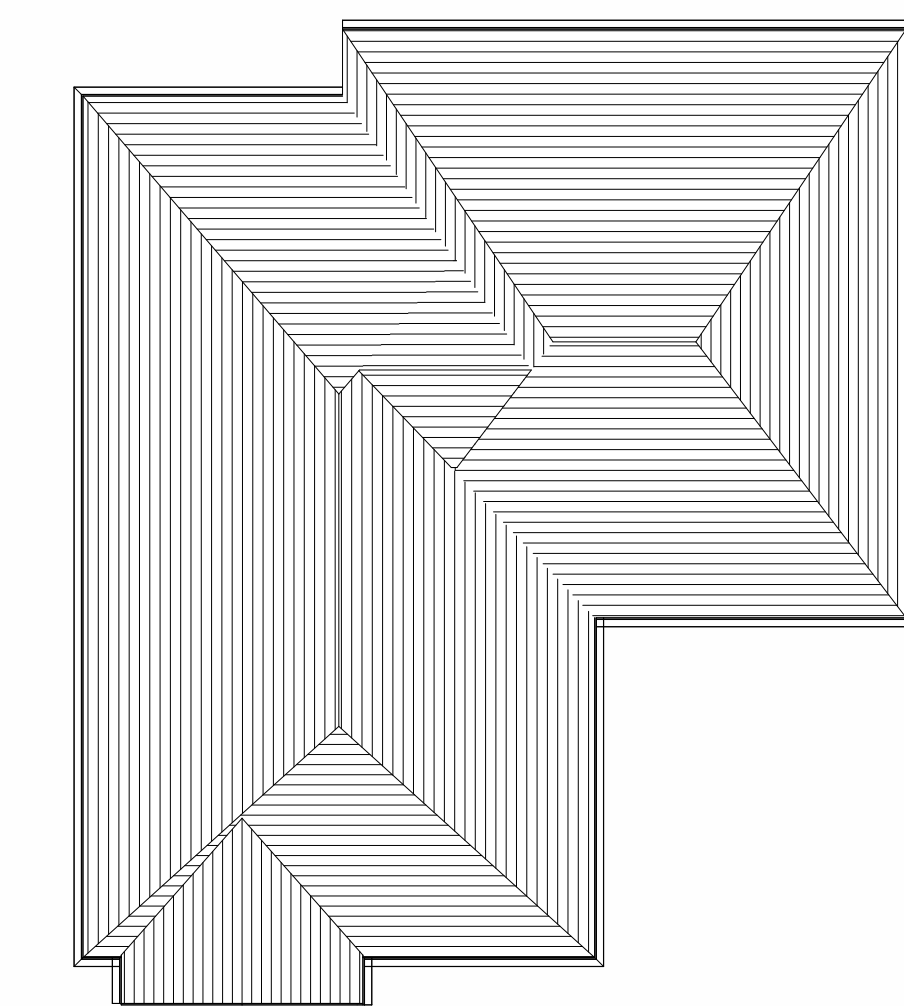
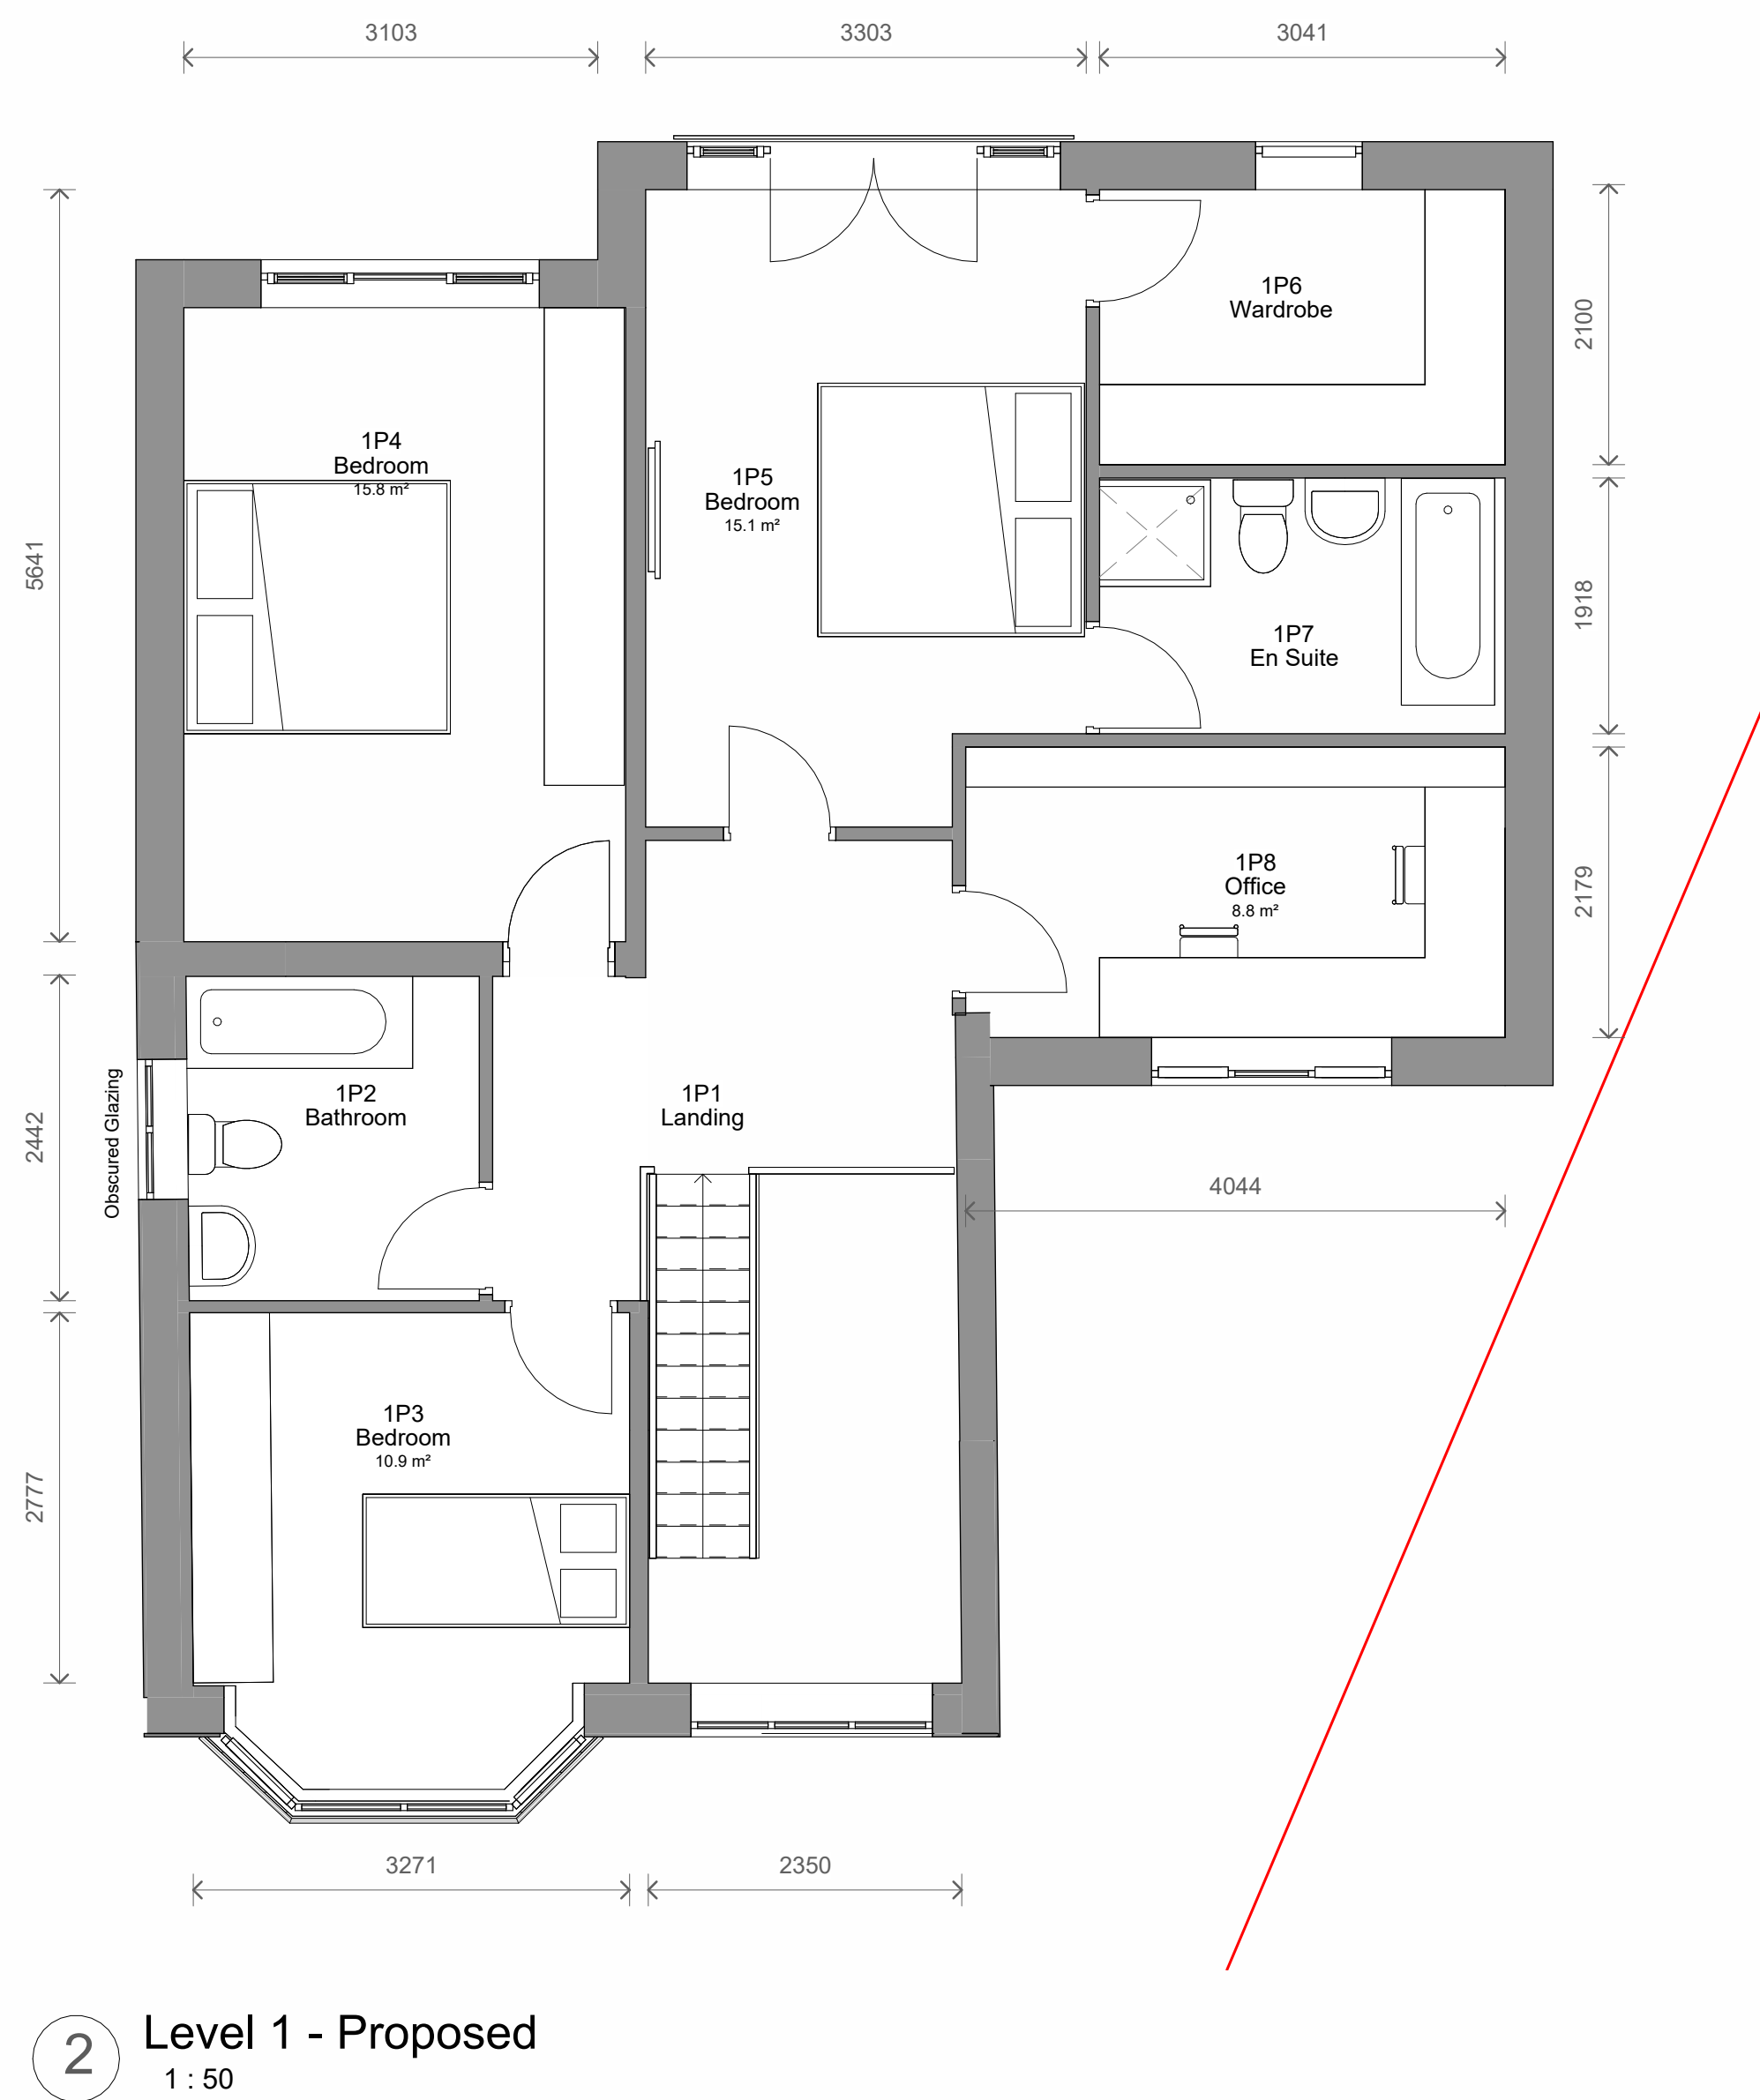
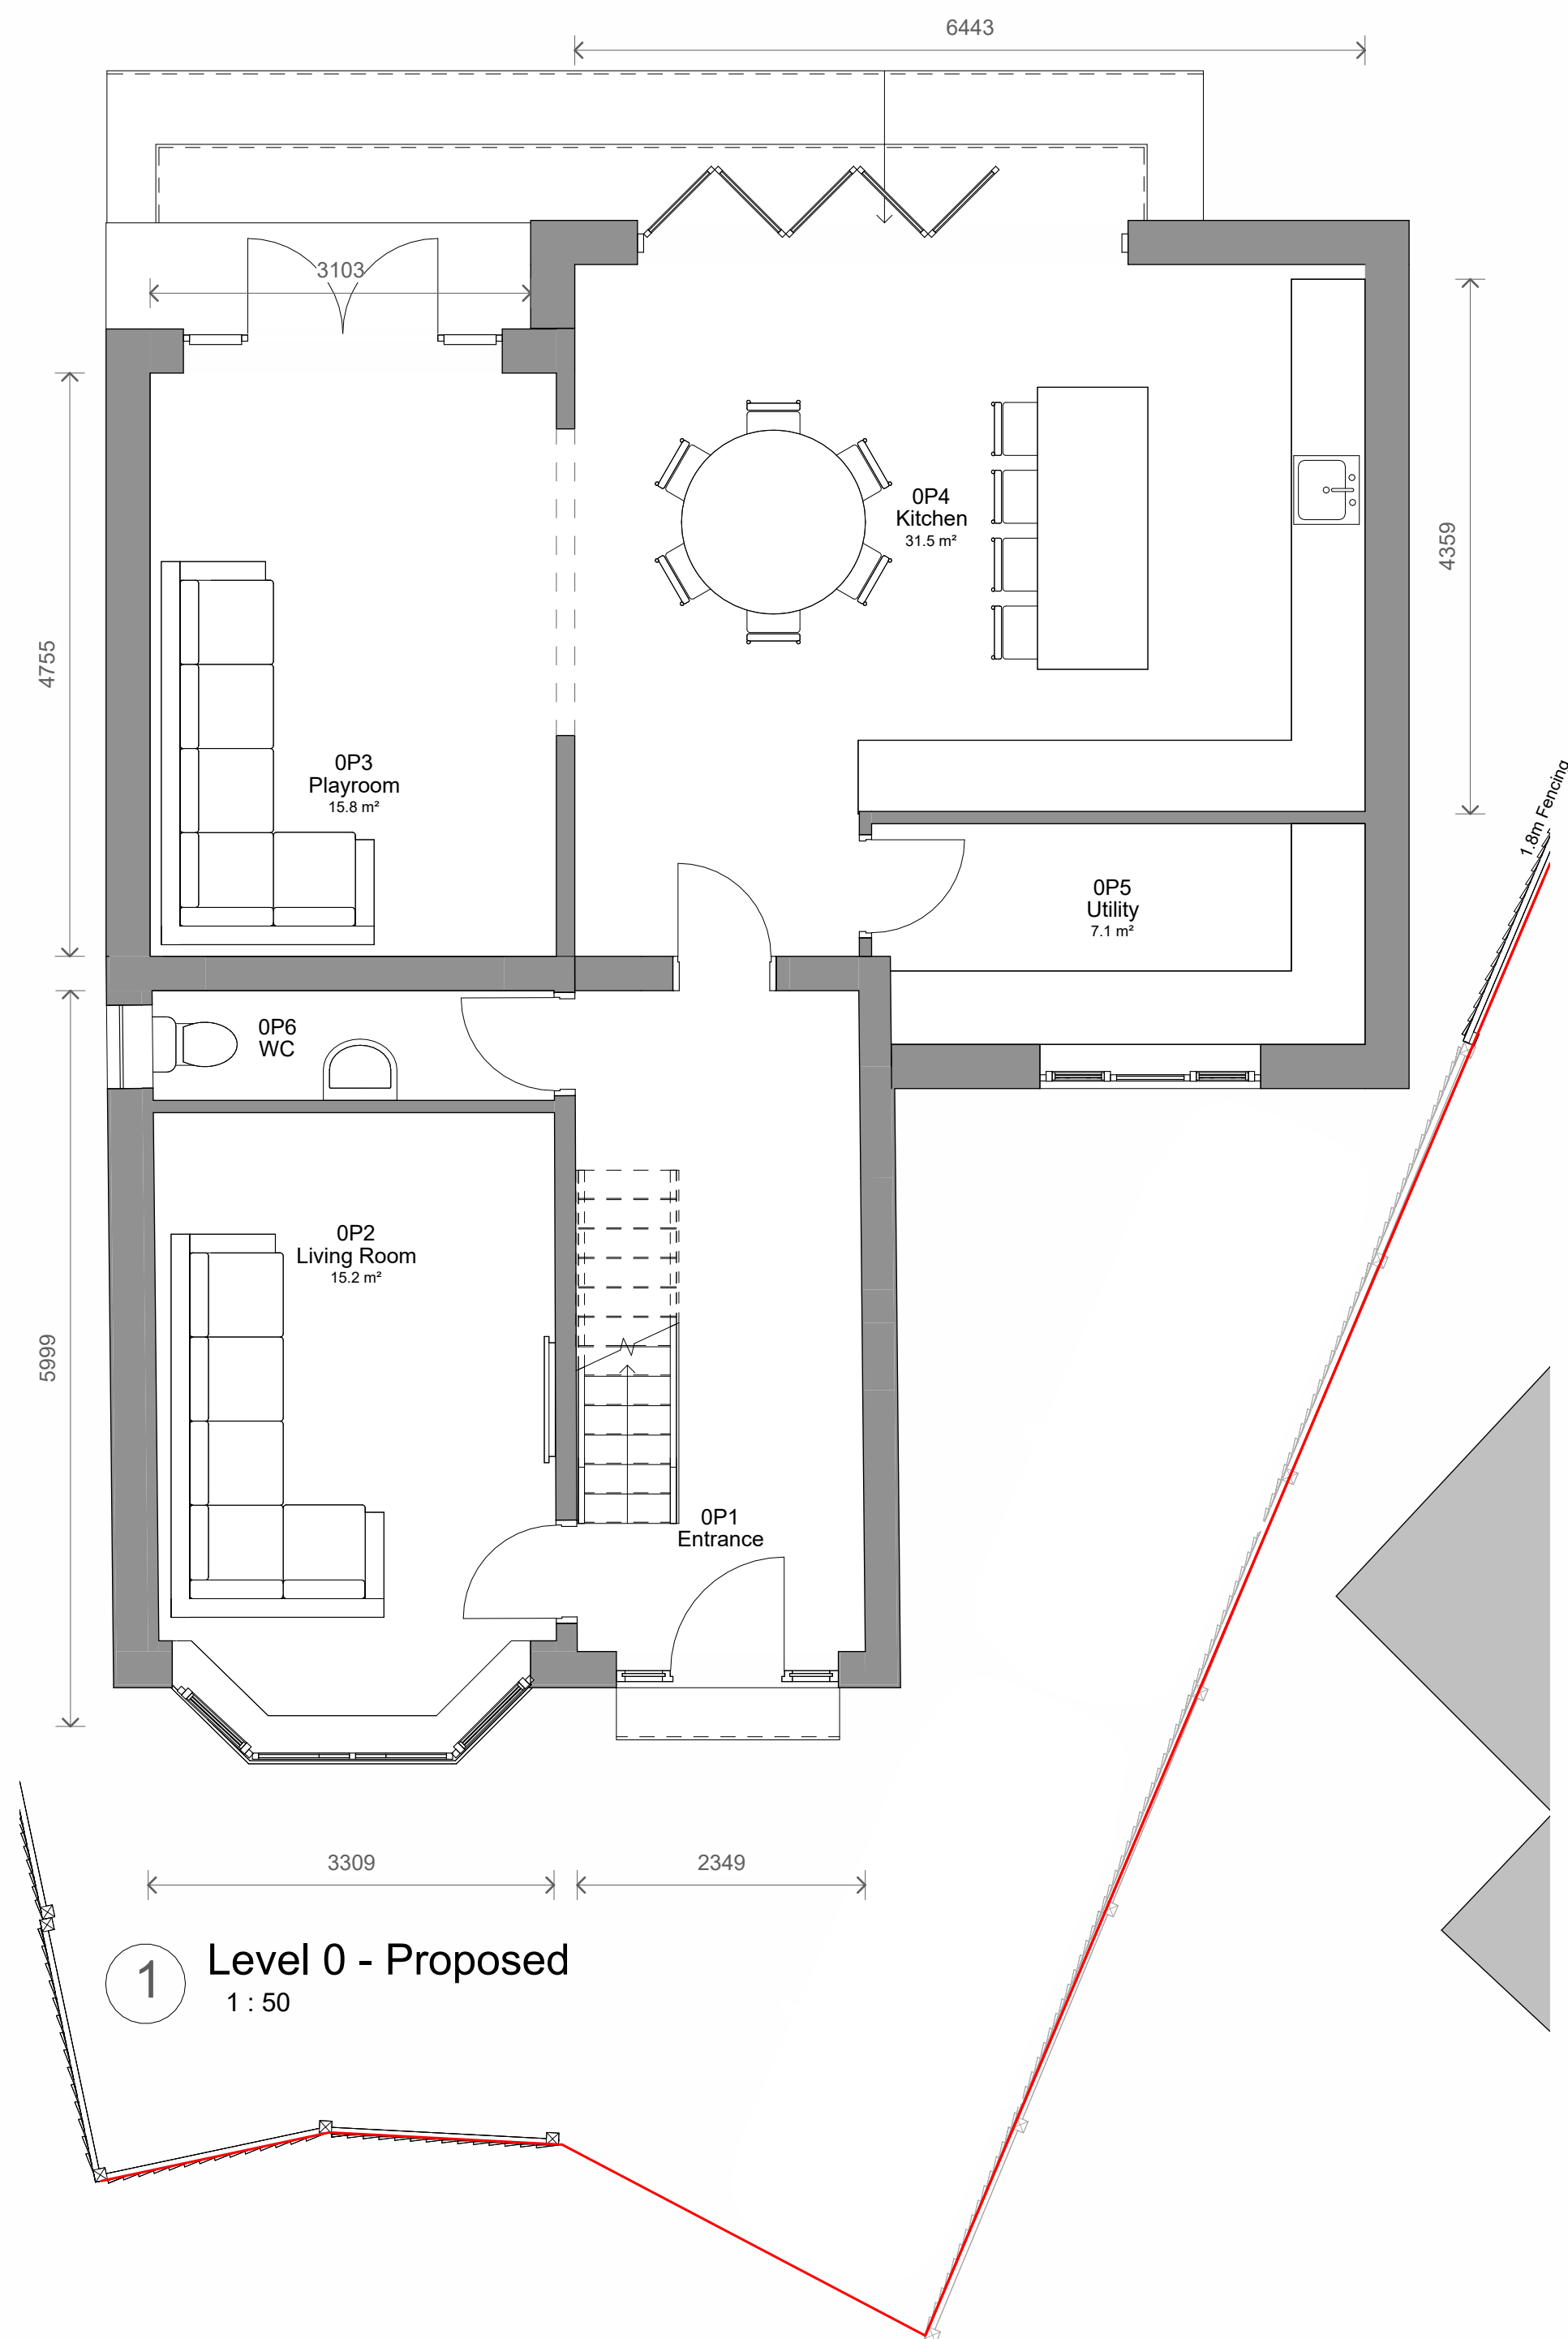
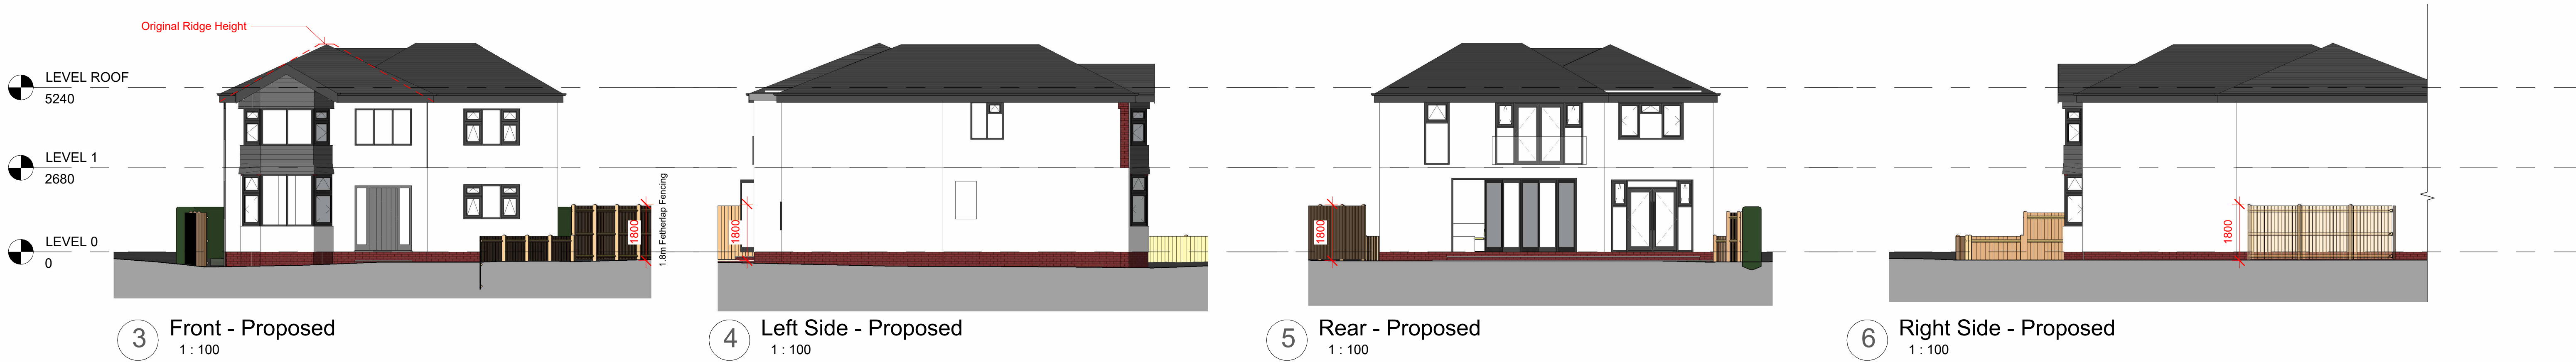


No. Description		Date	Initial
PROJECT			
18 Malvern Close			
TITLE			
Proposed Plans and Elevations			
STATUS			
DESIGN			
DRAWN BY	DATE	SCALE (@ A1)	
CB	30/04/2026	As indicated	
PROJECT NUMBER	DRAWING NUMBER	REV	
GSS25200.2	003		
GOLD SKETCH			
S T U D I O S			
www.goldsketch.co.uk		info@goldsketch.co.uk 0161 792 9595	
NOTES: © COPYRIGHT - ALL RIGHTS RESERVED. THIS DRAWING MUST NOT BE REPRODUCED WITHOUT PRIOR WRITTEN CONSENT. DRAWING TO BE USED FOR THE STATUS INDICATED ONLY. ALL DIMENSIONS AND SETTING OUT SHALL BE CHECKED AND CONFIRMED ON SITE. ANY DISCREPANCIES TO BE REPORTED TO THE DESIGNER IMMEDIATELY. THIS DRAWING IS THE PROPERTY OF GOLD SKETCH. ALL DIMENSIONS AND MATERIALS TO BE IN ACCORDANCE WITH CURRENT BUILDING LEGISLATION, RELEVANT CODES OF PRACTICE AND BRITISH STANDARDS. ALL DIMENSIONS ON THIS DRAWING ARE IN MILLIMETRES UNLESS OTHERWISE STATED.			