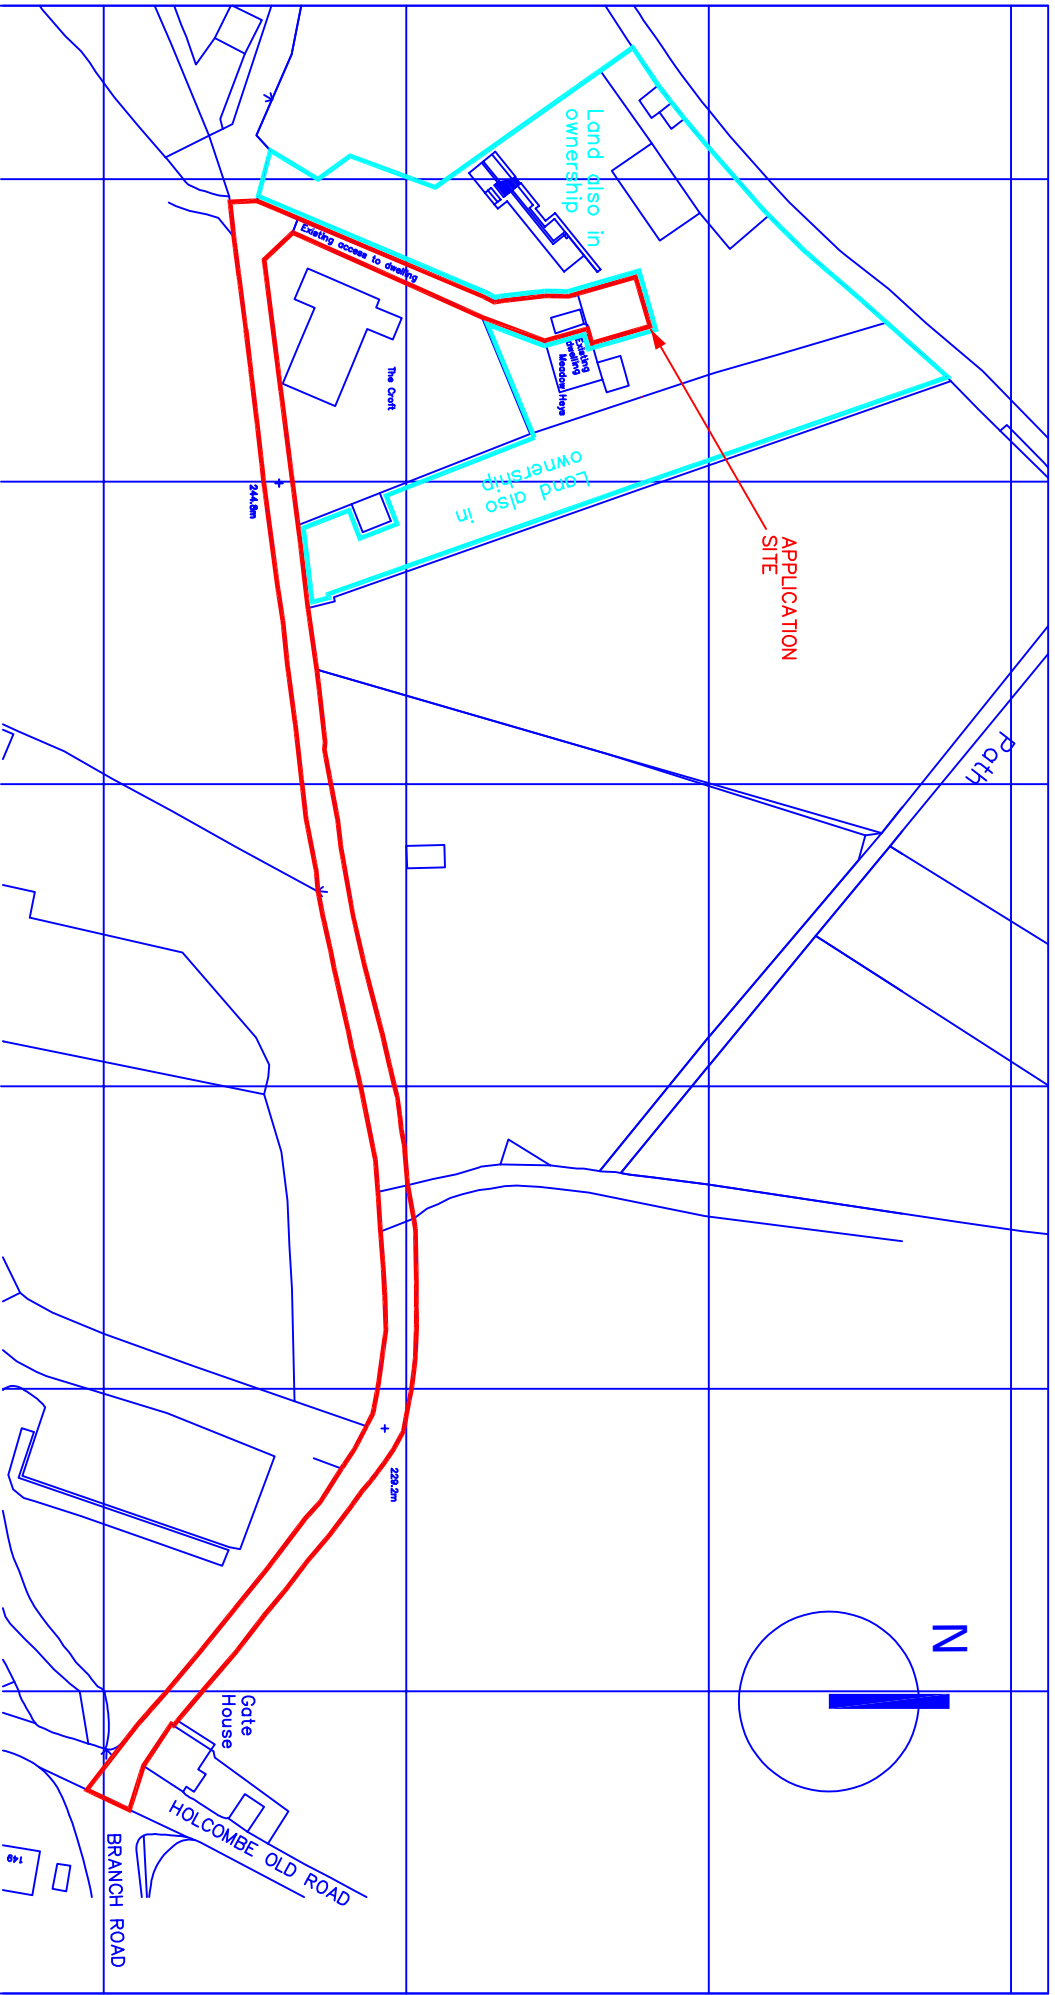


0 20 40 60 m

Meadow Heys
Moorbottom Road
Holcombe
Bury BL8 4NS

scale 1:1250@A4
May 2026

PK4-00

Location Plan

PPY design Ltd