


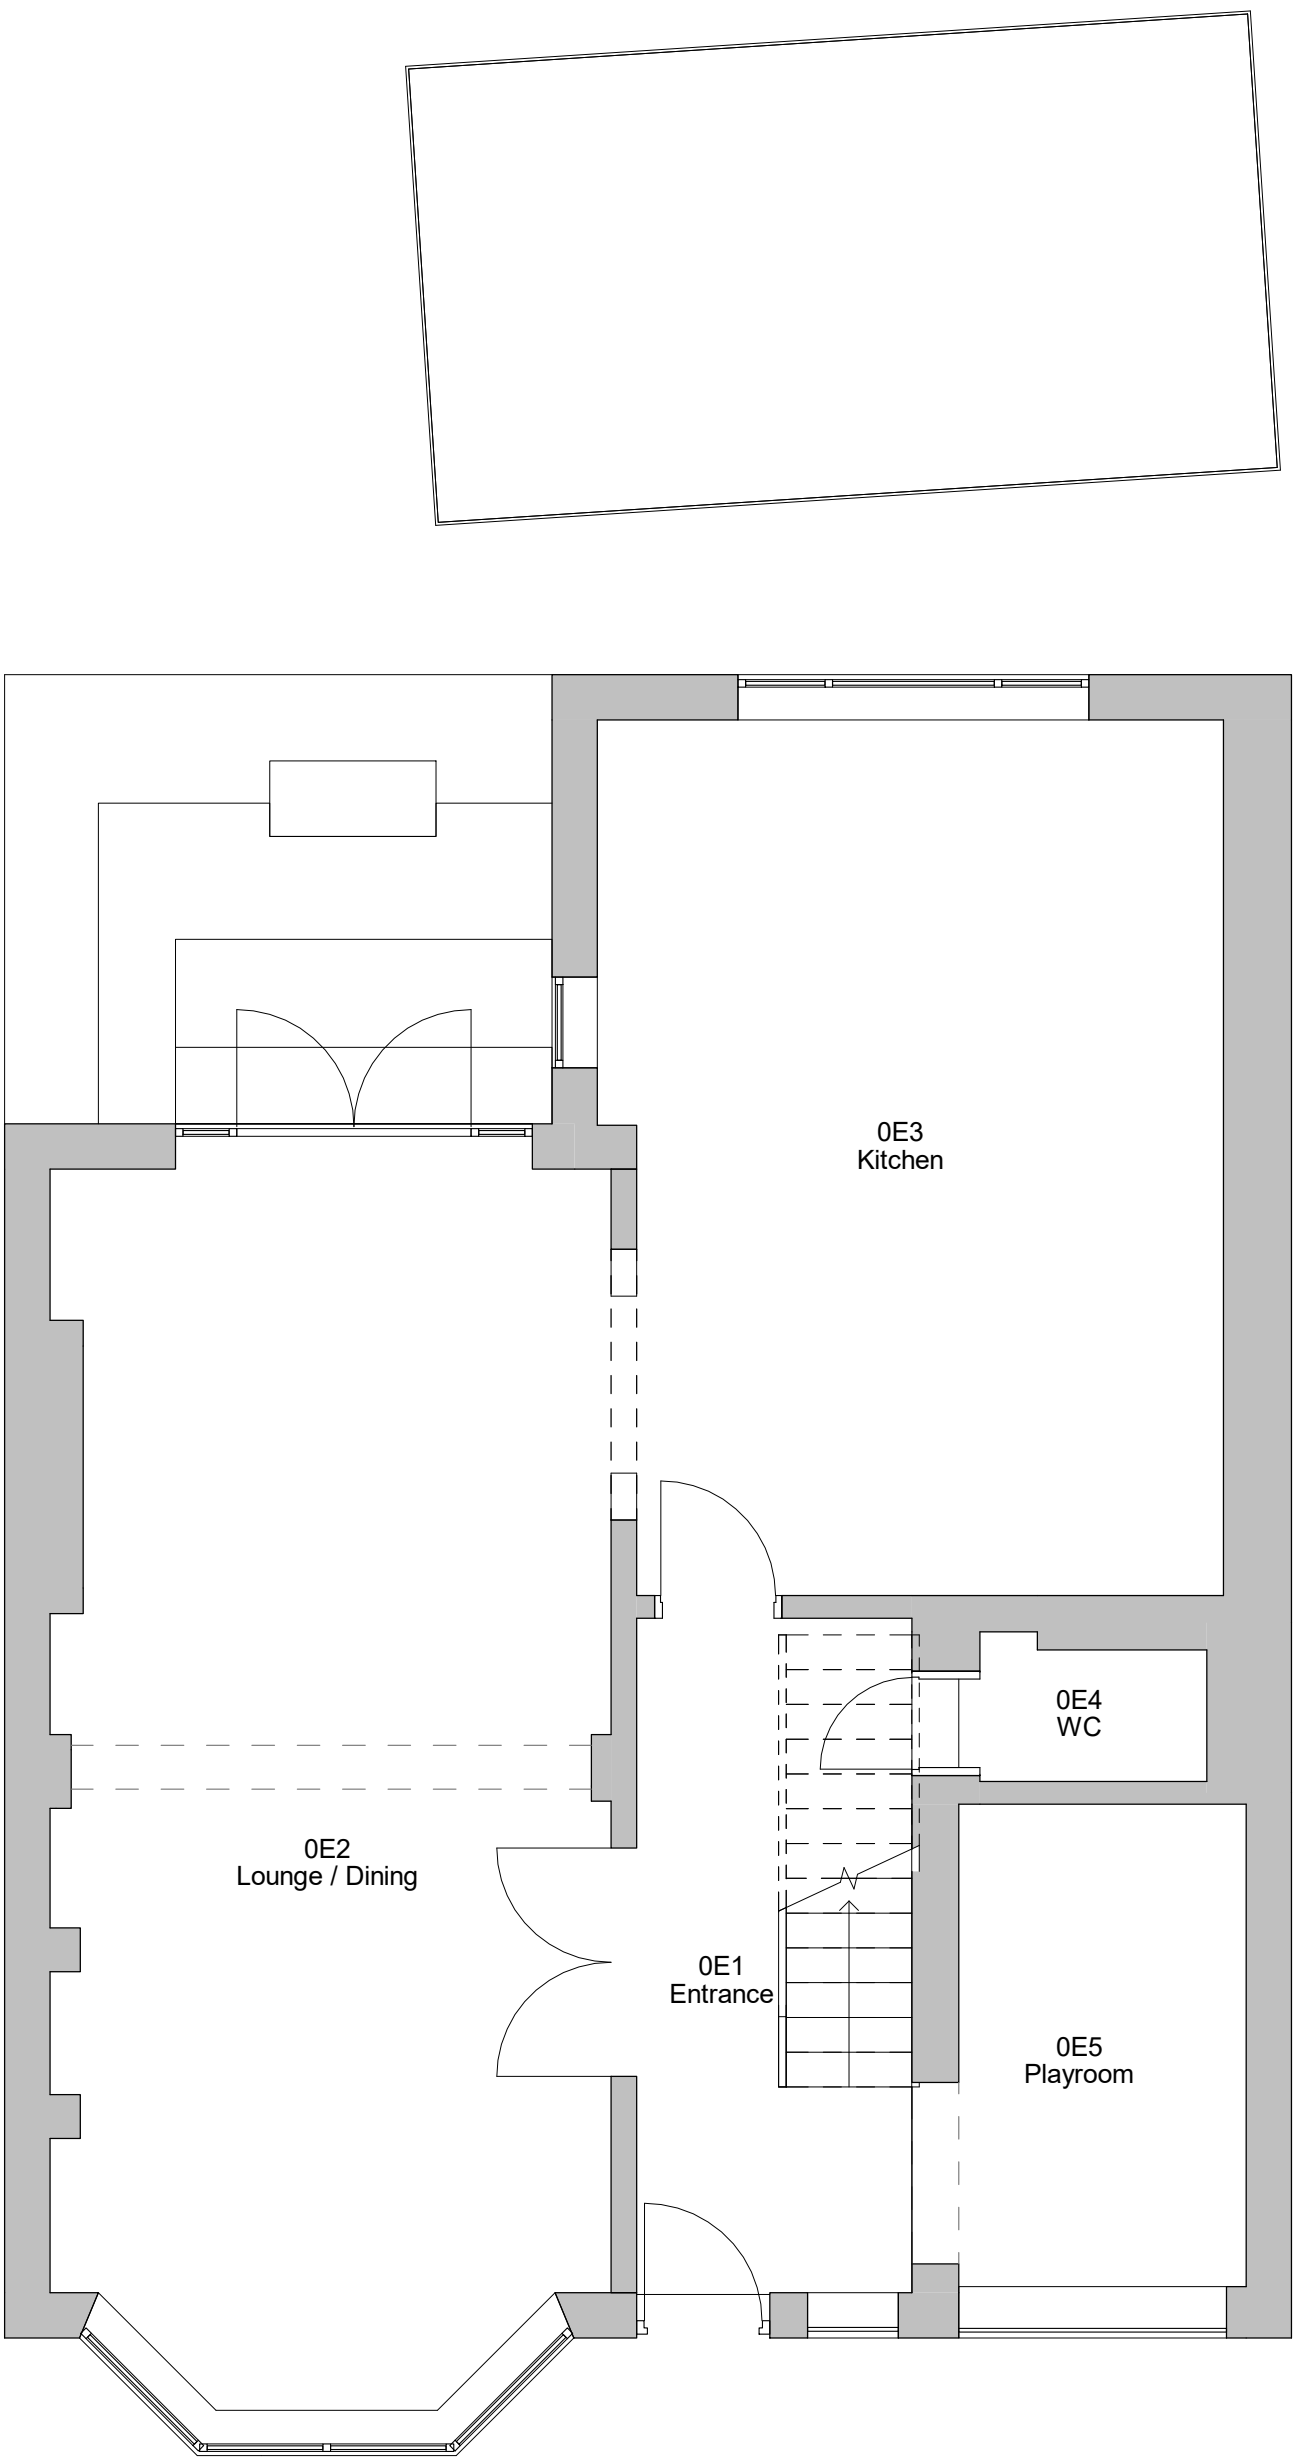


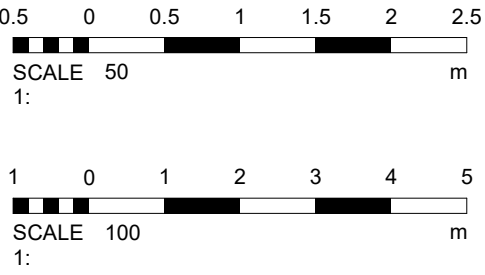


1 Level 0 - Existing
1 : 50

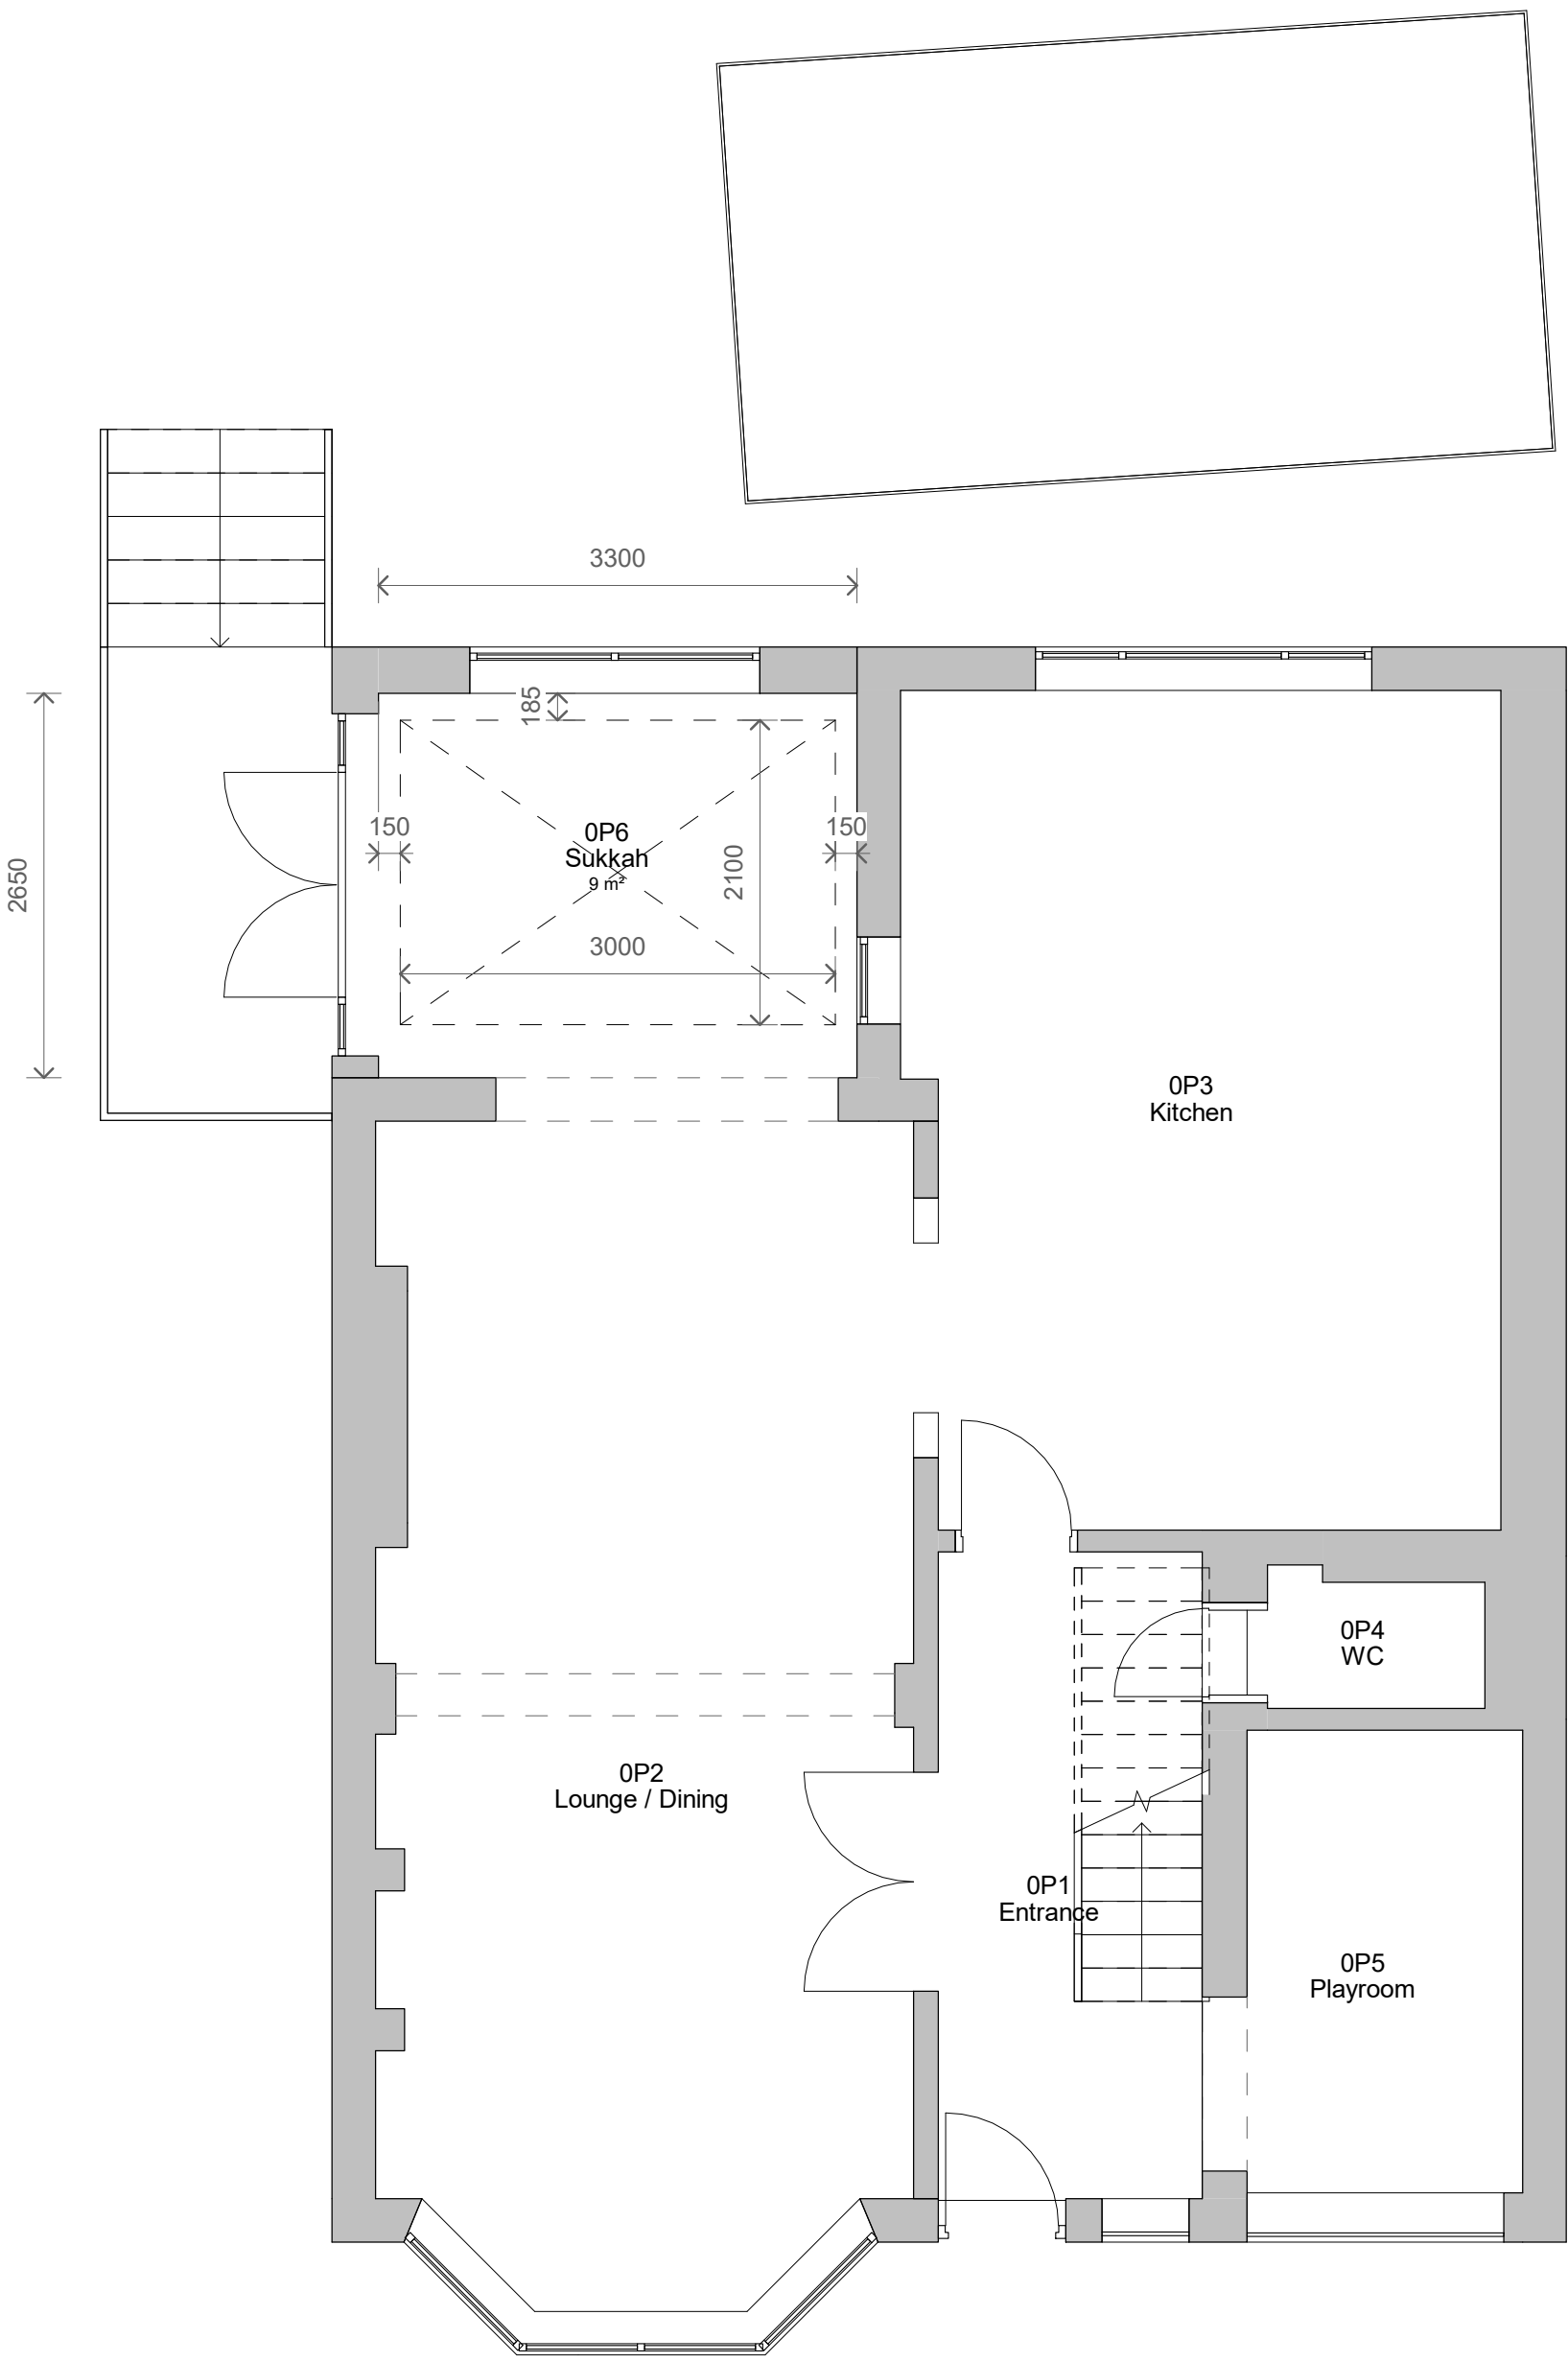


2 Level 0 - Proposed
1 : 50

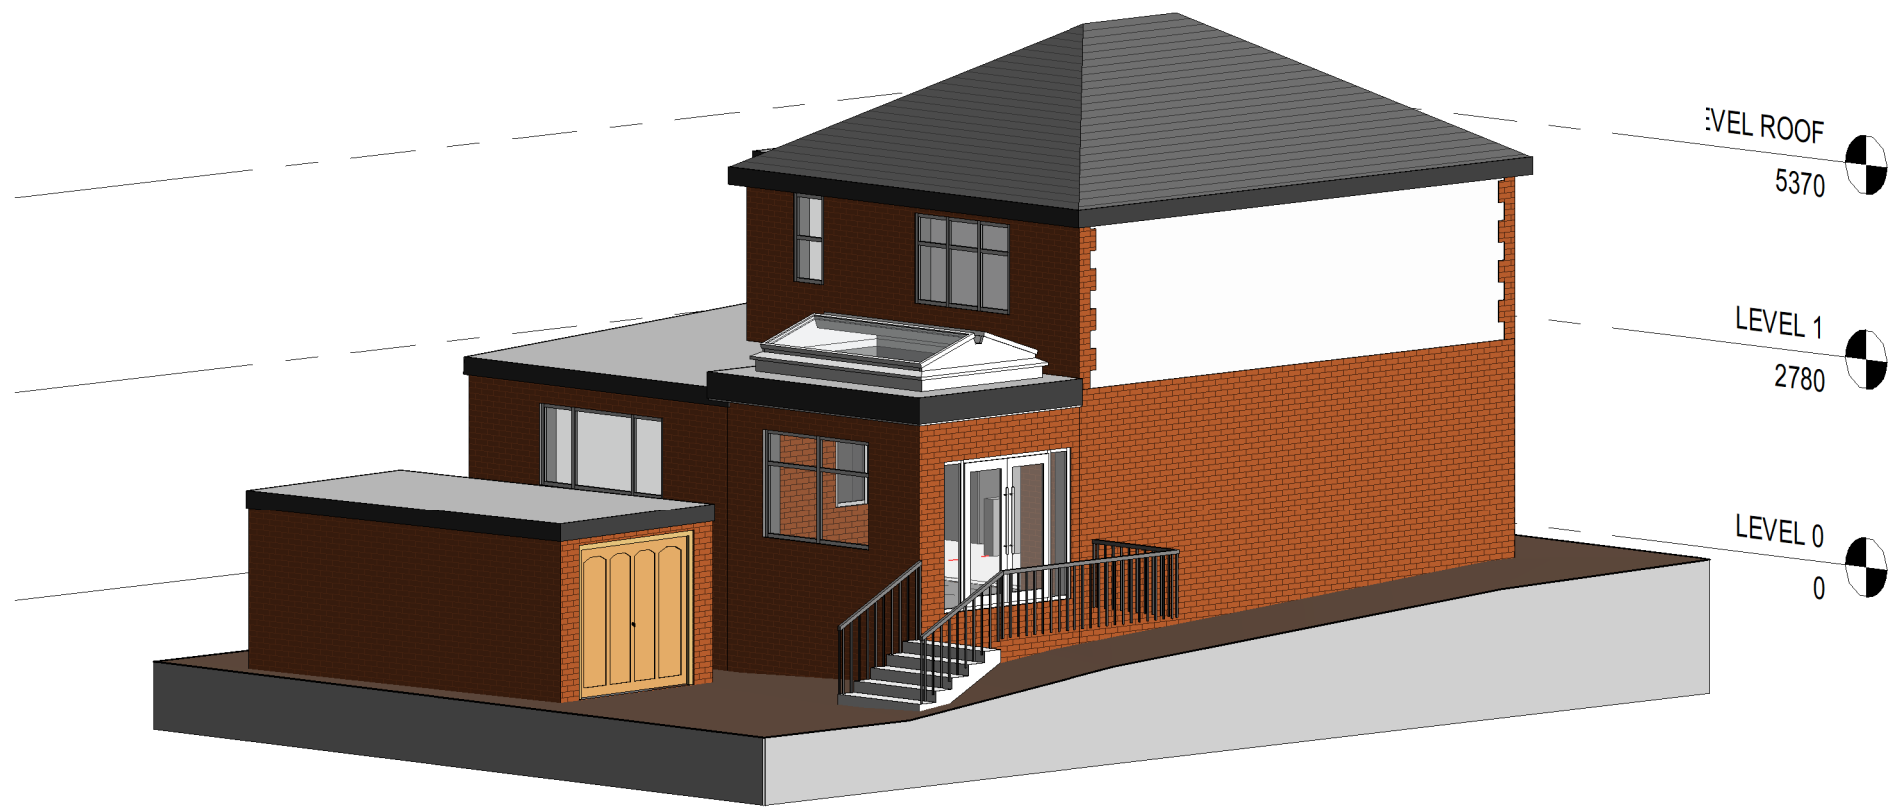


9 3D Axo - Proposed

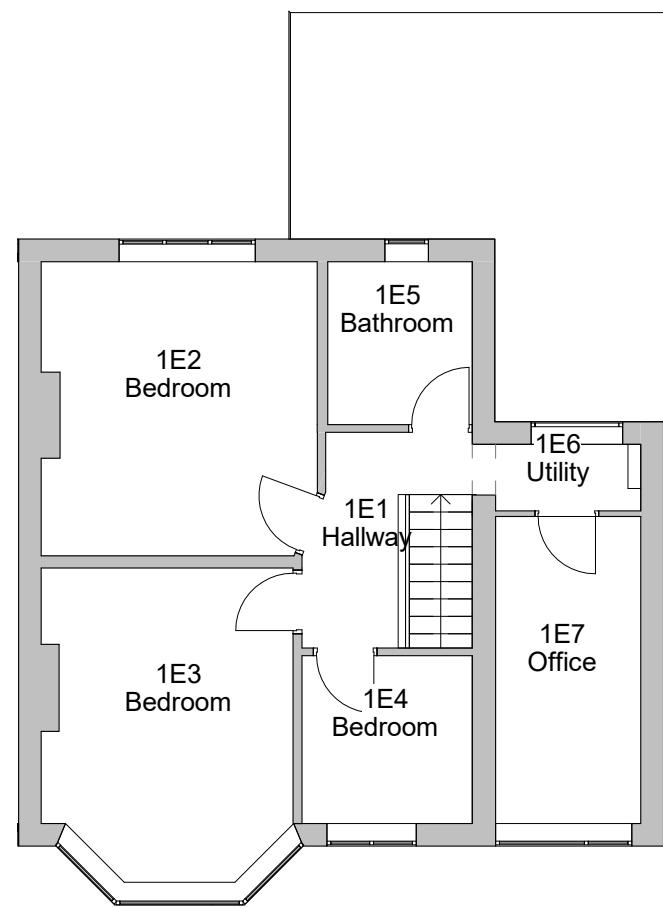

7 Level 1 - Existing
1 : 100

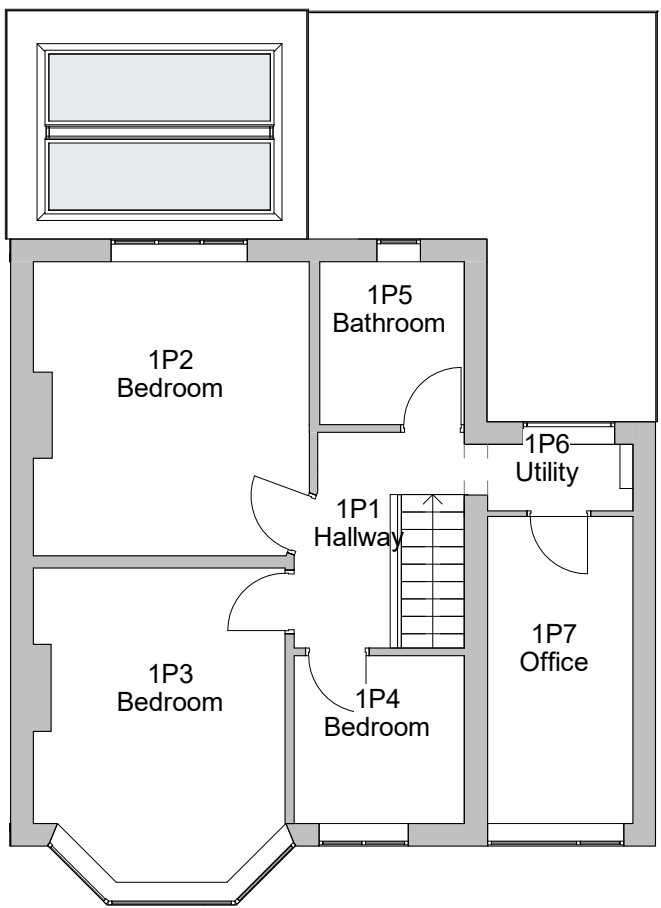

8 Level 1 - Proposed
1 : 100

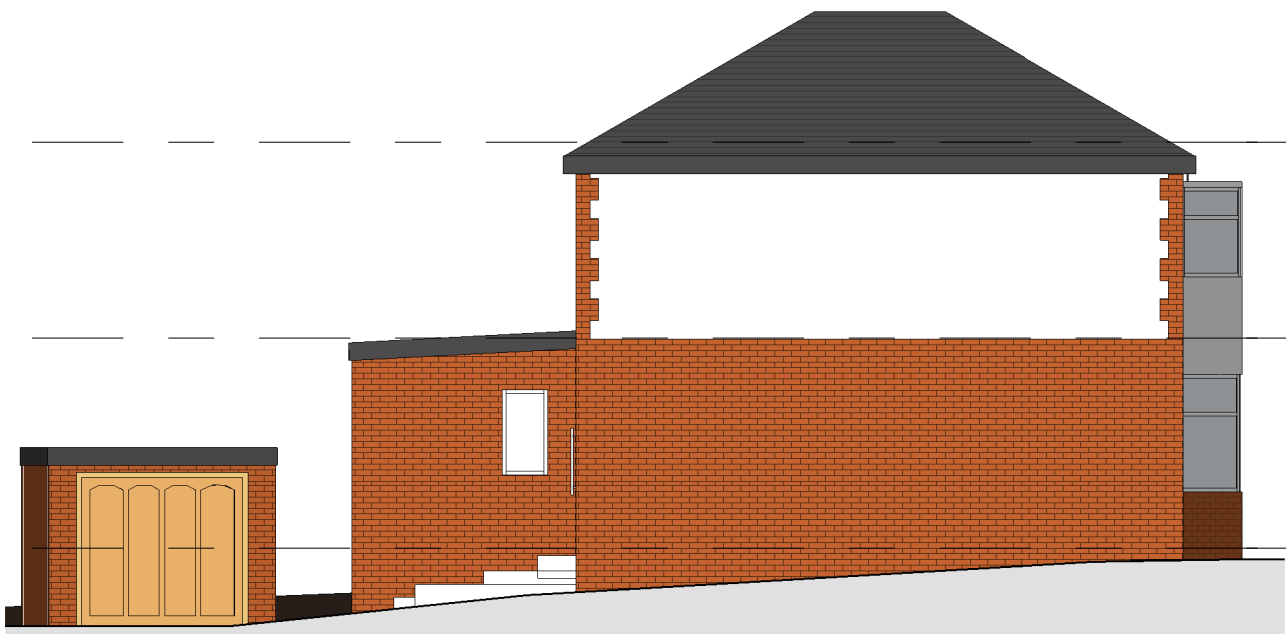

3 Left Side - Existing
1 : 100



4 Left Side - Proposed
1 : 100



5 Rear - Existing
1 : 100



6 Rear - Proposed
1 : 100

1	Revised Design	28/10/2020
No.	Description	Date

PROJECT		20 Parkway	
TITLE			
Existing and Proposed			
CLIENT			
Grossberger			
STATUS			
DESIGN			
DRAWN BY		DATE	SCALE (@ A1)
SG		26/10/2020	As indicated
PROJECT NUMBER		DRAWING NUMBER	REV
GGS20058		002	1
GOLD SKETCH			
S T U D I O S			
www.goldsketch.co.uk		info@goldsketch.co.uk	0161 792 9595
NOTES			
© COPYRIGHT. ALL RIGHTS RESERVED.			
THIS DRAWING HAS NOT BEEN REPRODUCED WITHOUT PRIOR WRITTEN CONSENT.			
DRAWING IS NOT VALID FOR THE SITE OR FOR THE INFORMATION ONLY.			
ALL DIMENSIONS AND SETTING OUT SHALL BE CHECKED AND CONFIRMED ON SITE, ANY DISCREPANCIES TO BE REPORTED TO THE ARCHITECT IMMEDIATELY.			
THIS DRAWING IS THE PROPERTY OF GOLD SKETCH AND IS TO BE USED ONLY FOR THE PROJECT AND SITE SPECIFICALLY INDICATED.			
ALL WORK AND MATERIALS TO BE IN ACCORDANCE WITH CURRENT BUILDING REGULATIONS AND LOCAL CODES OF PRACTICE AND BRITISH STANDARDS.			
ALL DIMENSIONS ON THIS DRAWING ARE UNLESS OTHERWISE SPECIFIED.			