
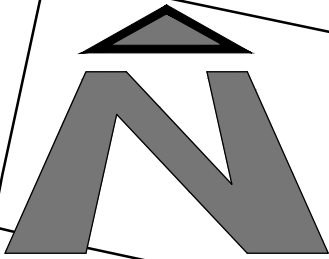


- NOTES
- This drawing is copyright. No unauthorised copying of drawing without the express permission of the architect.
 - Do not scale from prints. Use figure dimensions only.
 - Contractors to check all dimensions on site prior to commencement of works.
 - This drawing is to be read in conjunction with all relevant consultants' and/or specialists' drawings/documents and any discrepancies or variations are to be notified to the architect before affected work commences.

REVISIONS

-

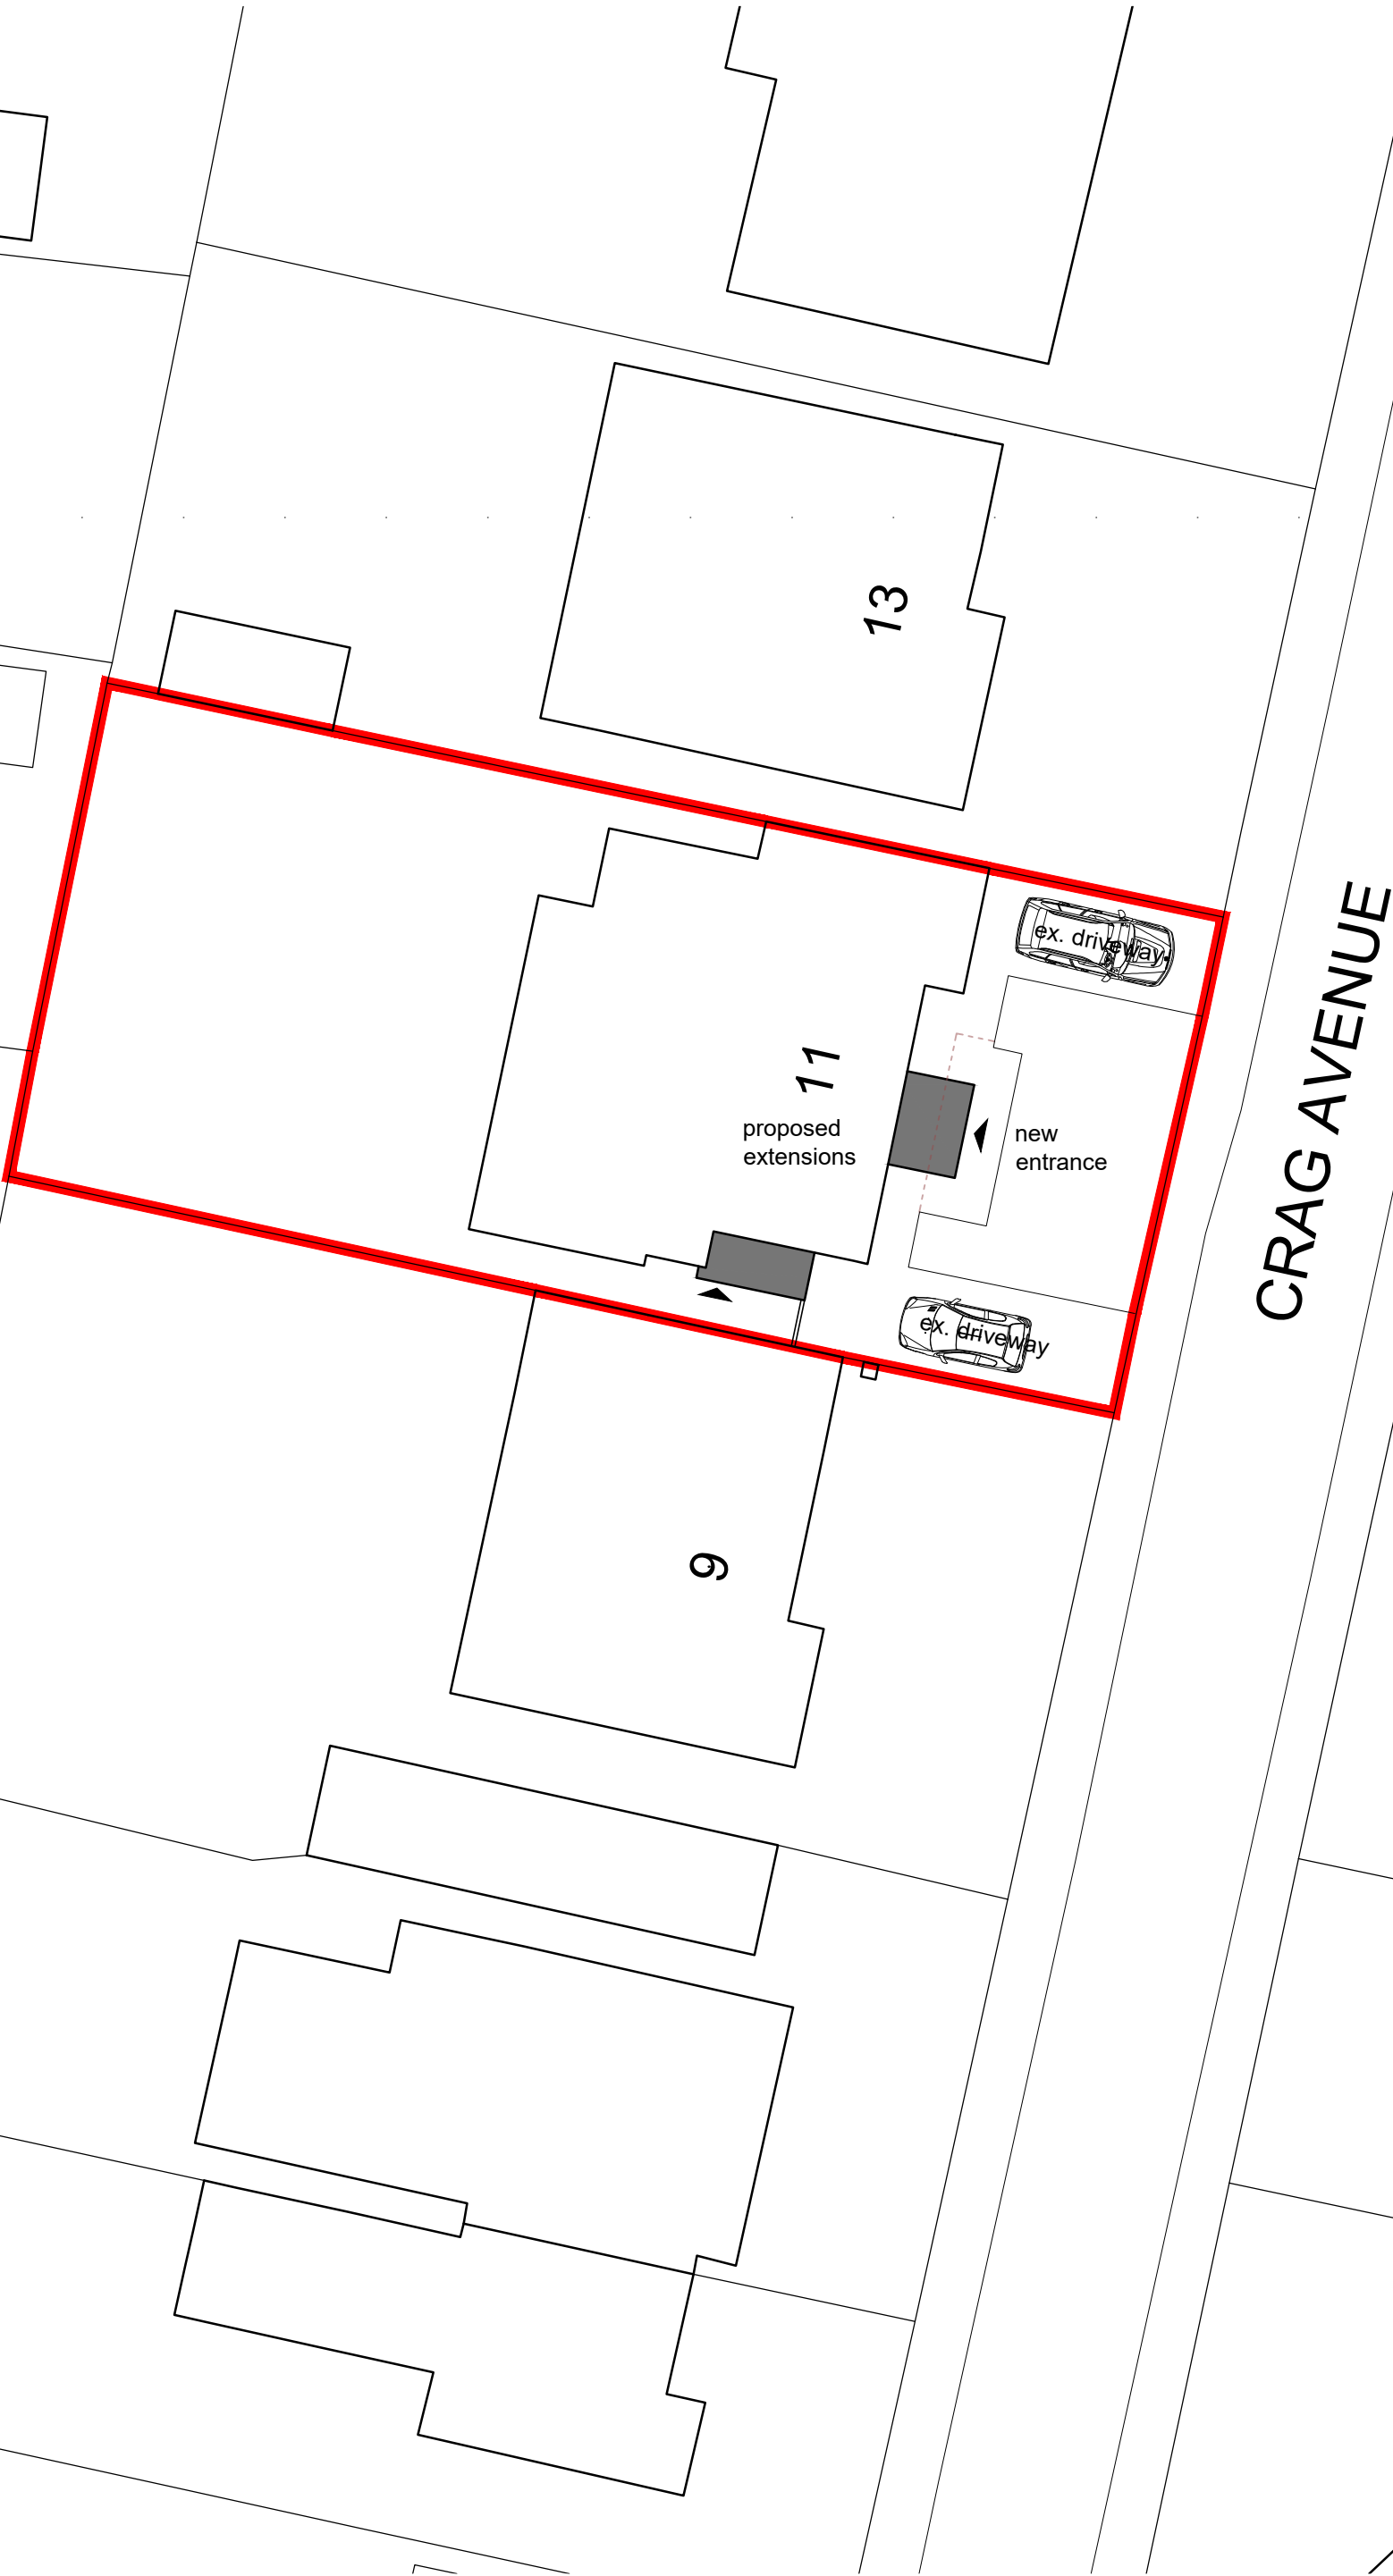

Lancashire Office:
18 Pickering Close
Bury
Lancashire
BL8 1UE
Tel: 079555 69385
Email: chris.shiels@aa-d.co.uk

Proposed front extension + alterations:
11 Crag Avenue, Summerseat, Bury

Mr & Mrs. Matthews

PROPOSED SITE/BLOCK PLAN
A2184-PS-BP01

Scale 1:200 @ A3
0|1|2|3|4|5|6|7|8|9|10m

SITE / BLOCK PLAN