

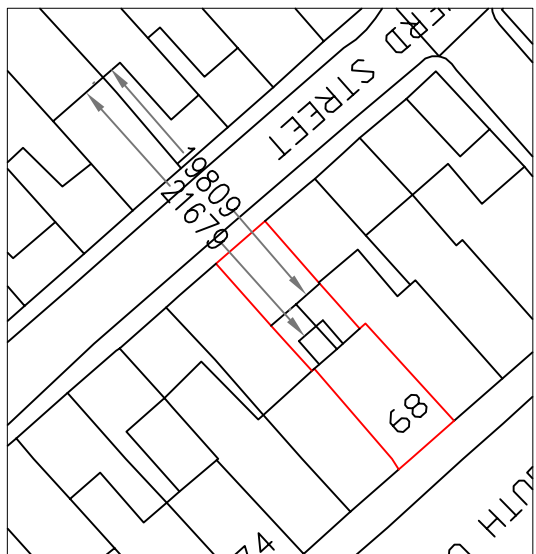
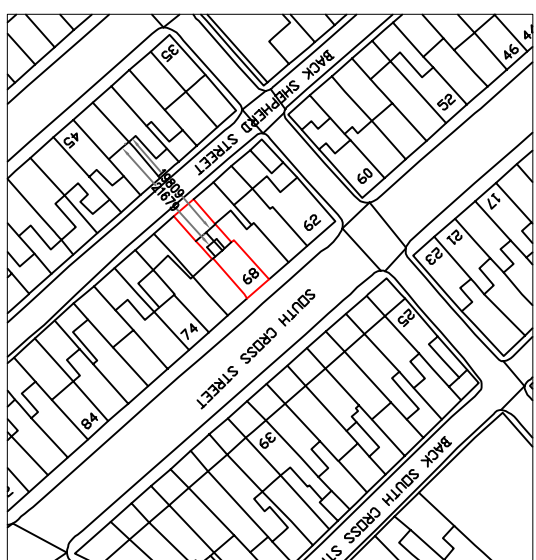
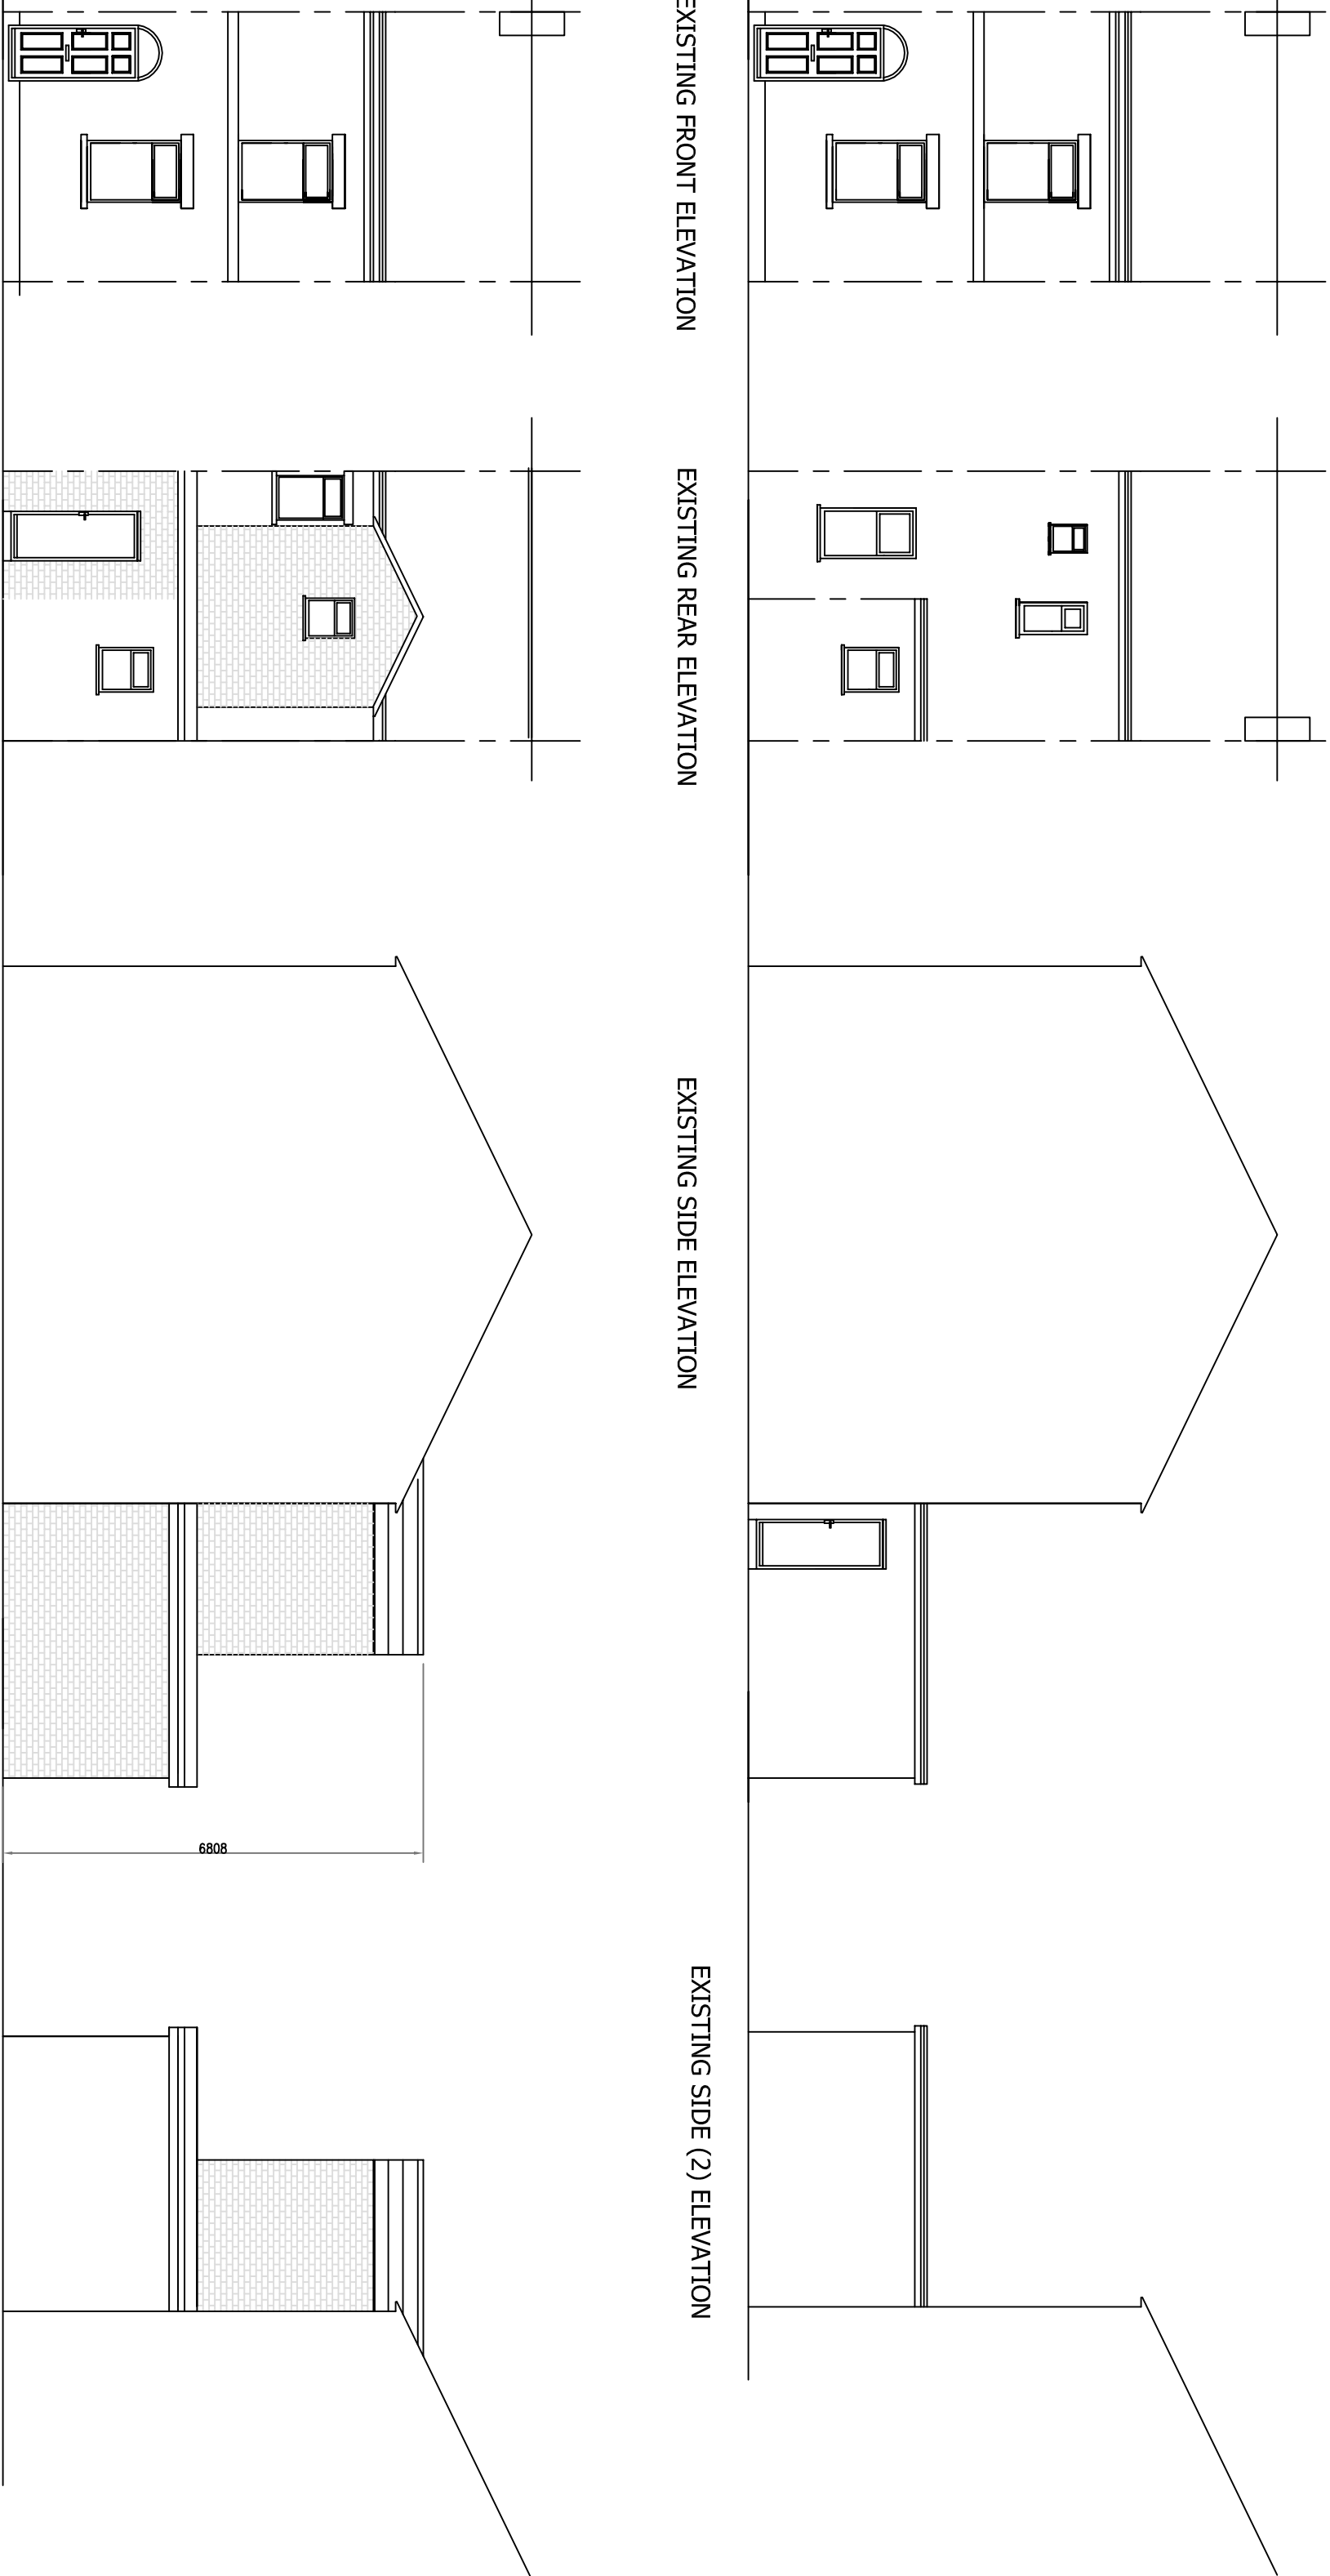
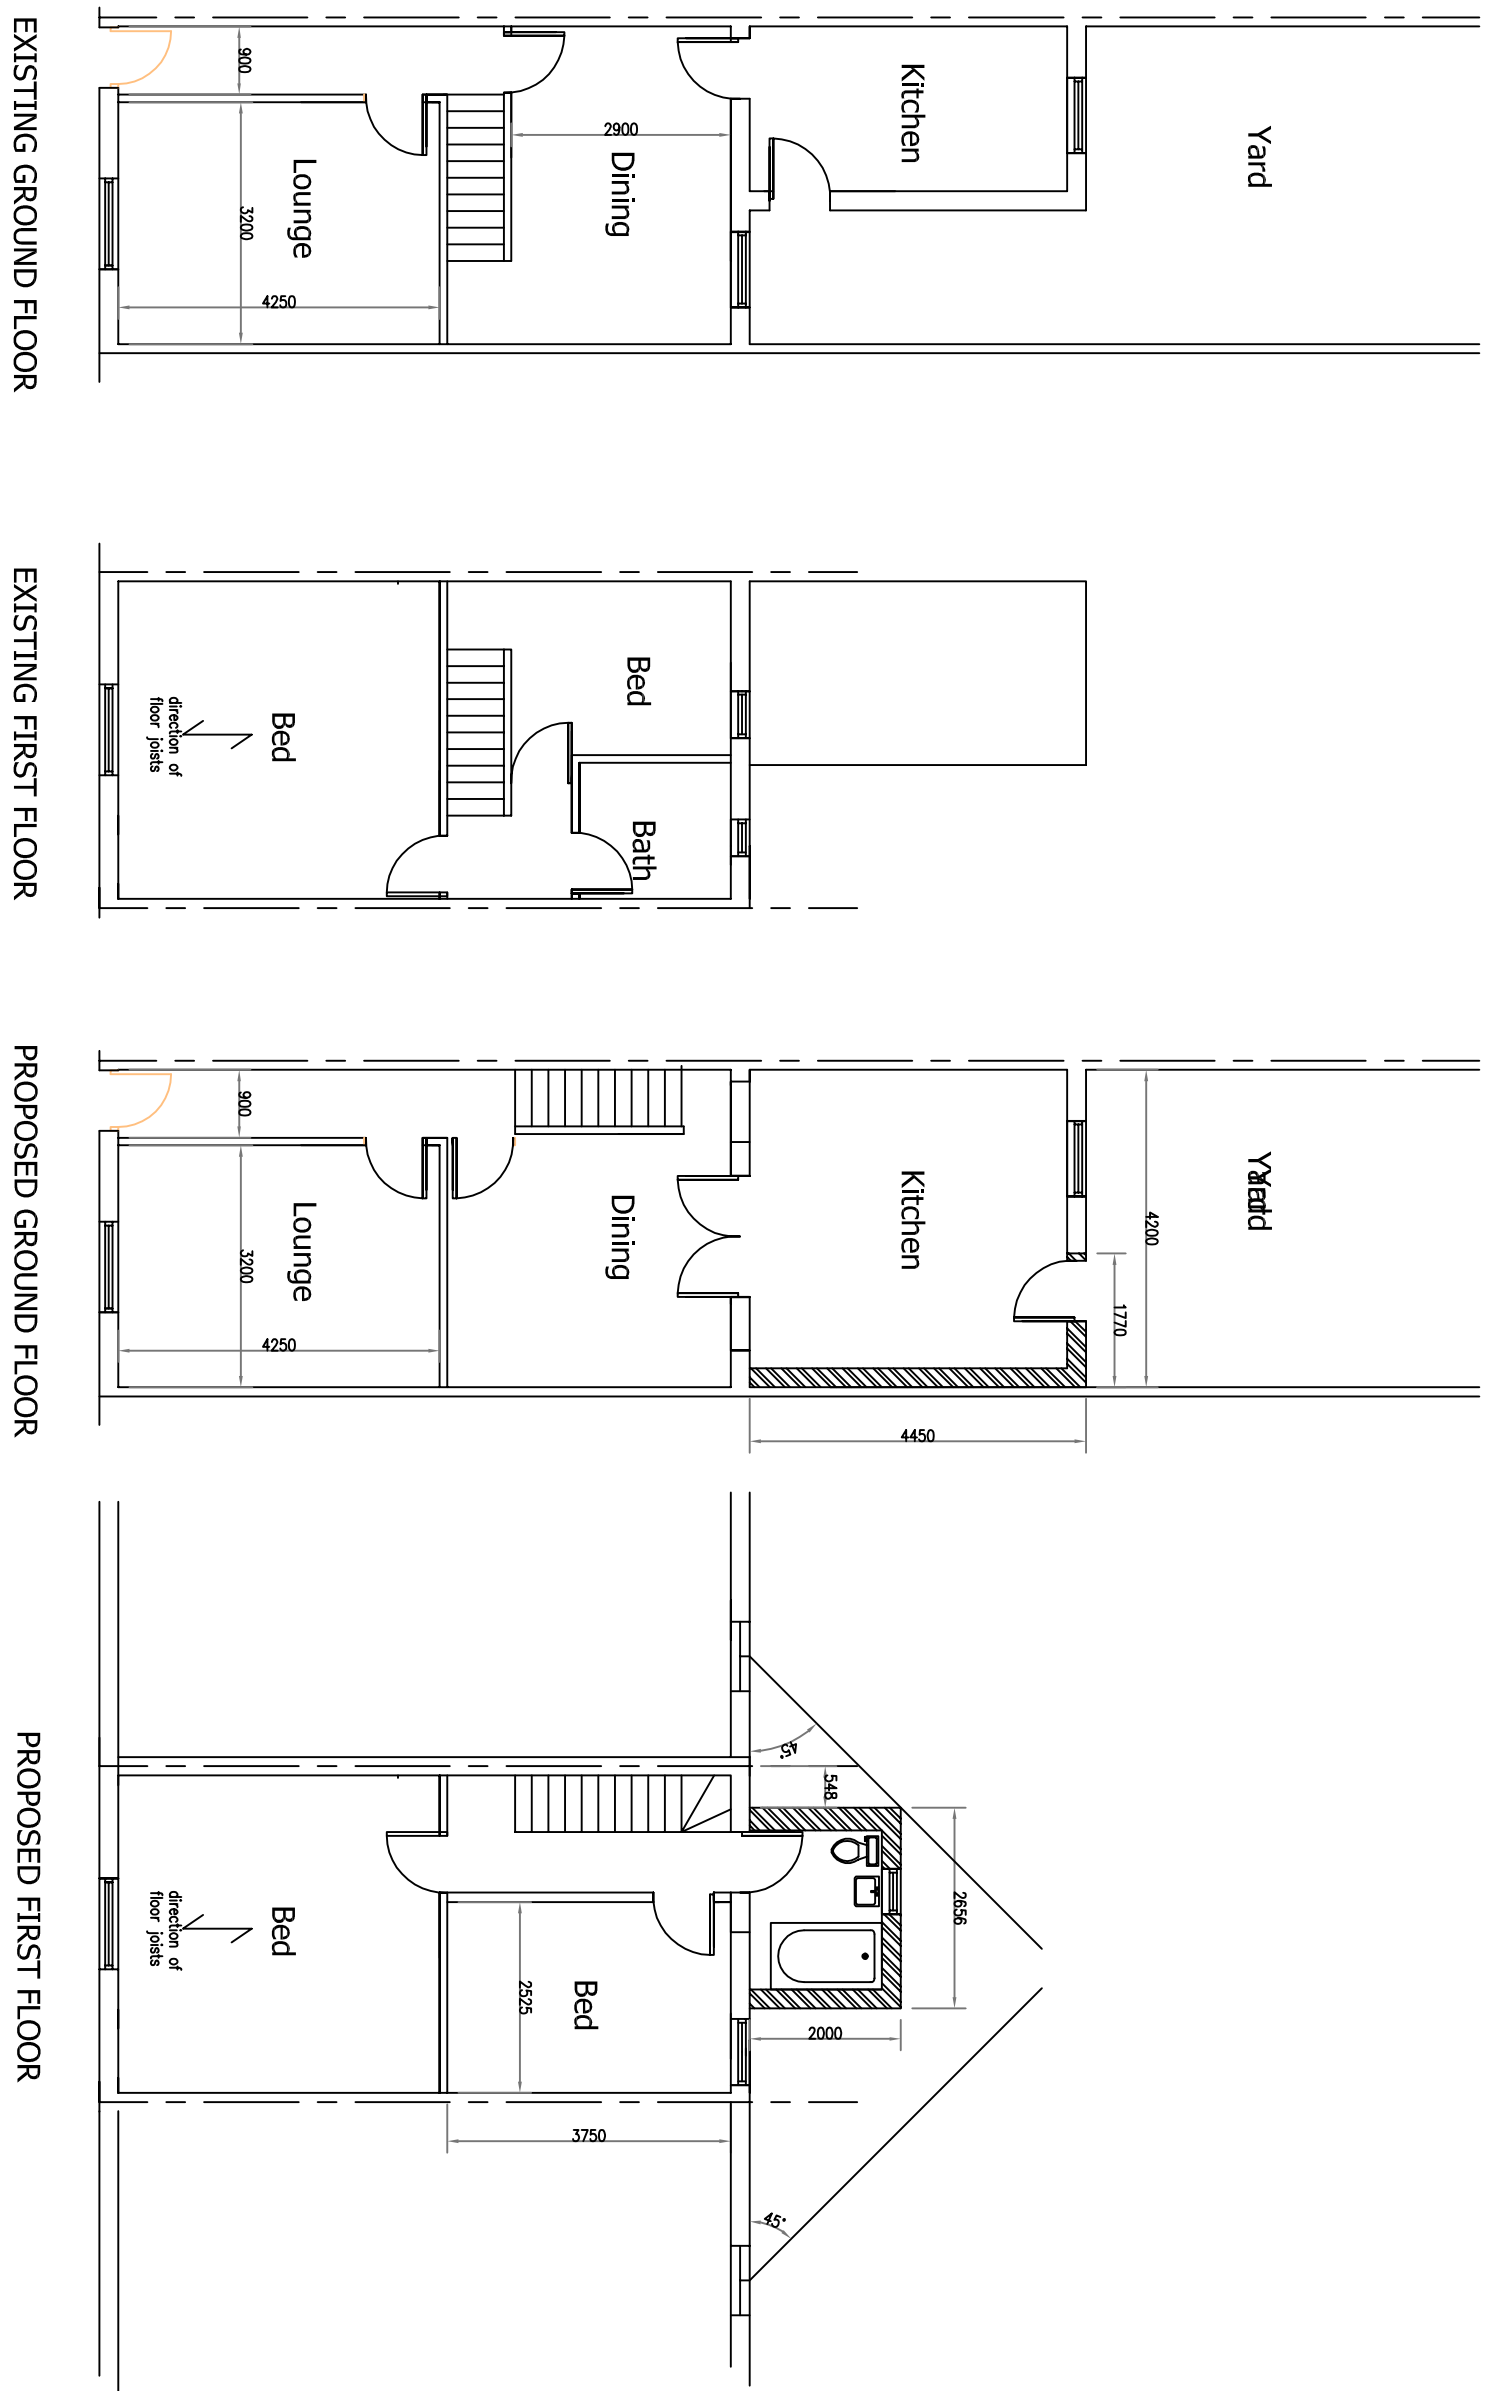


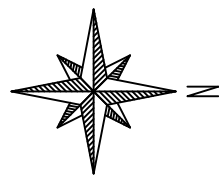

LOCATION PLAN (1:1250)
© Crown copyright and database
Ordnance Survey 0100031673

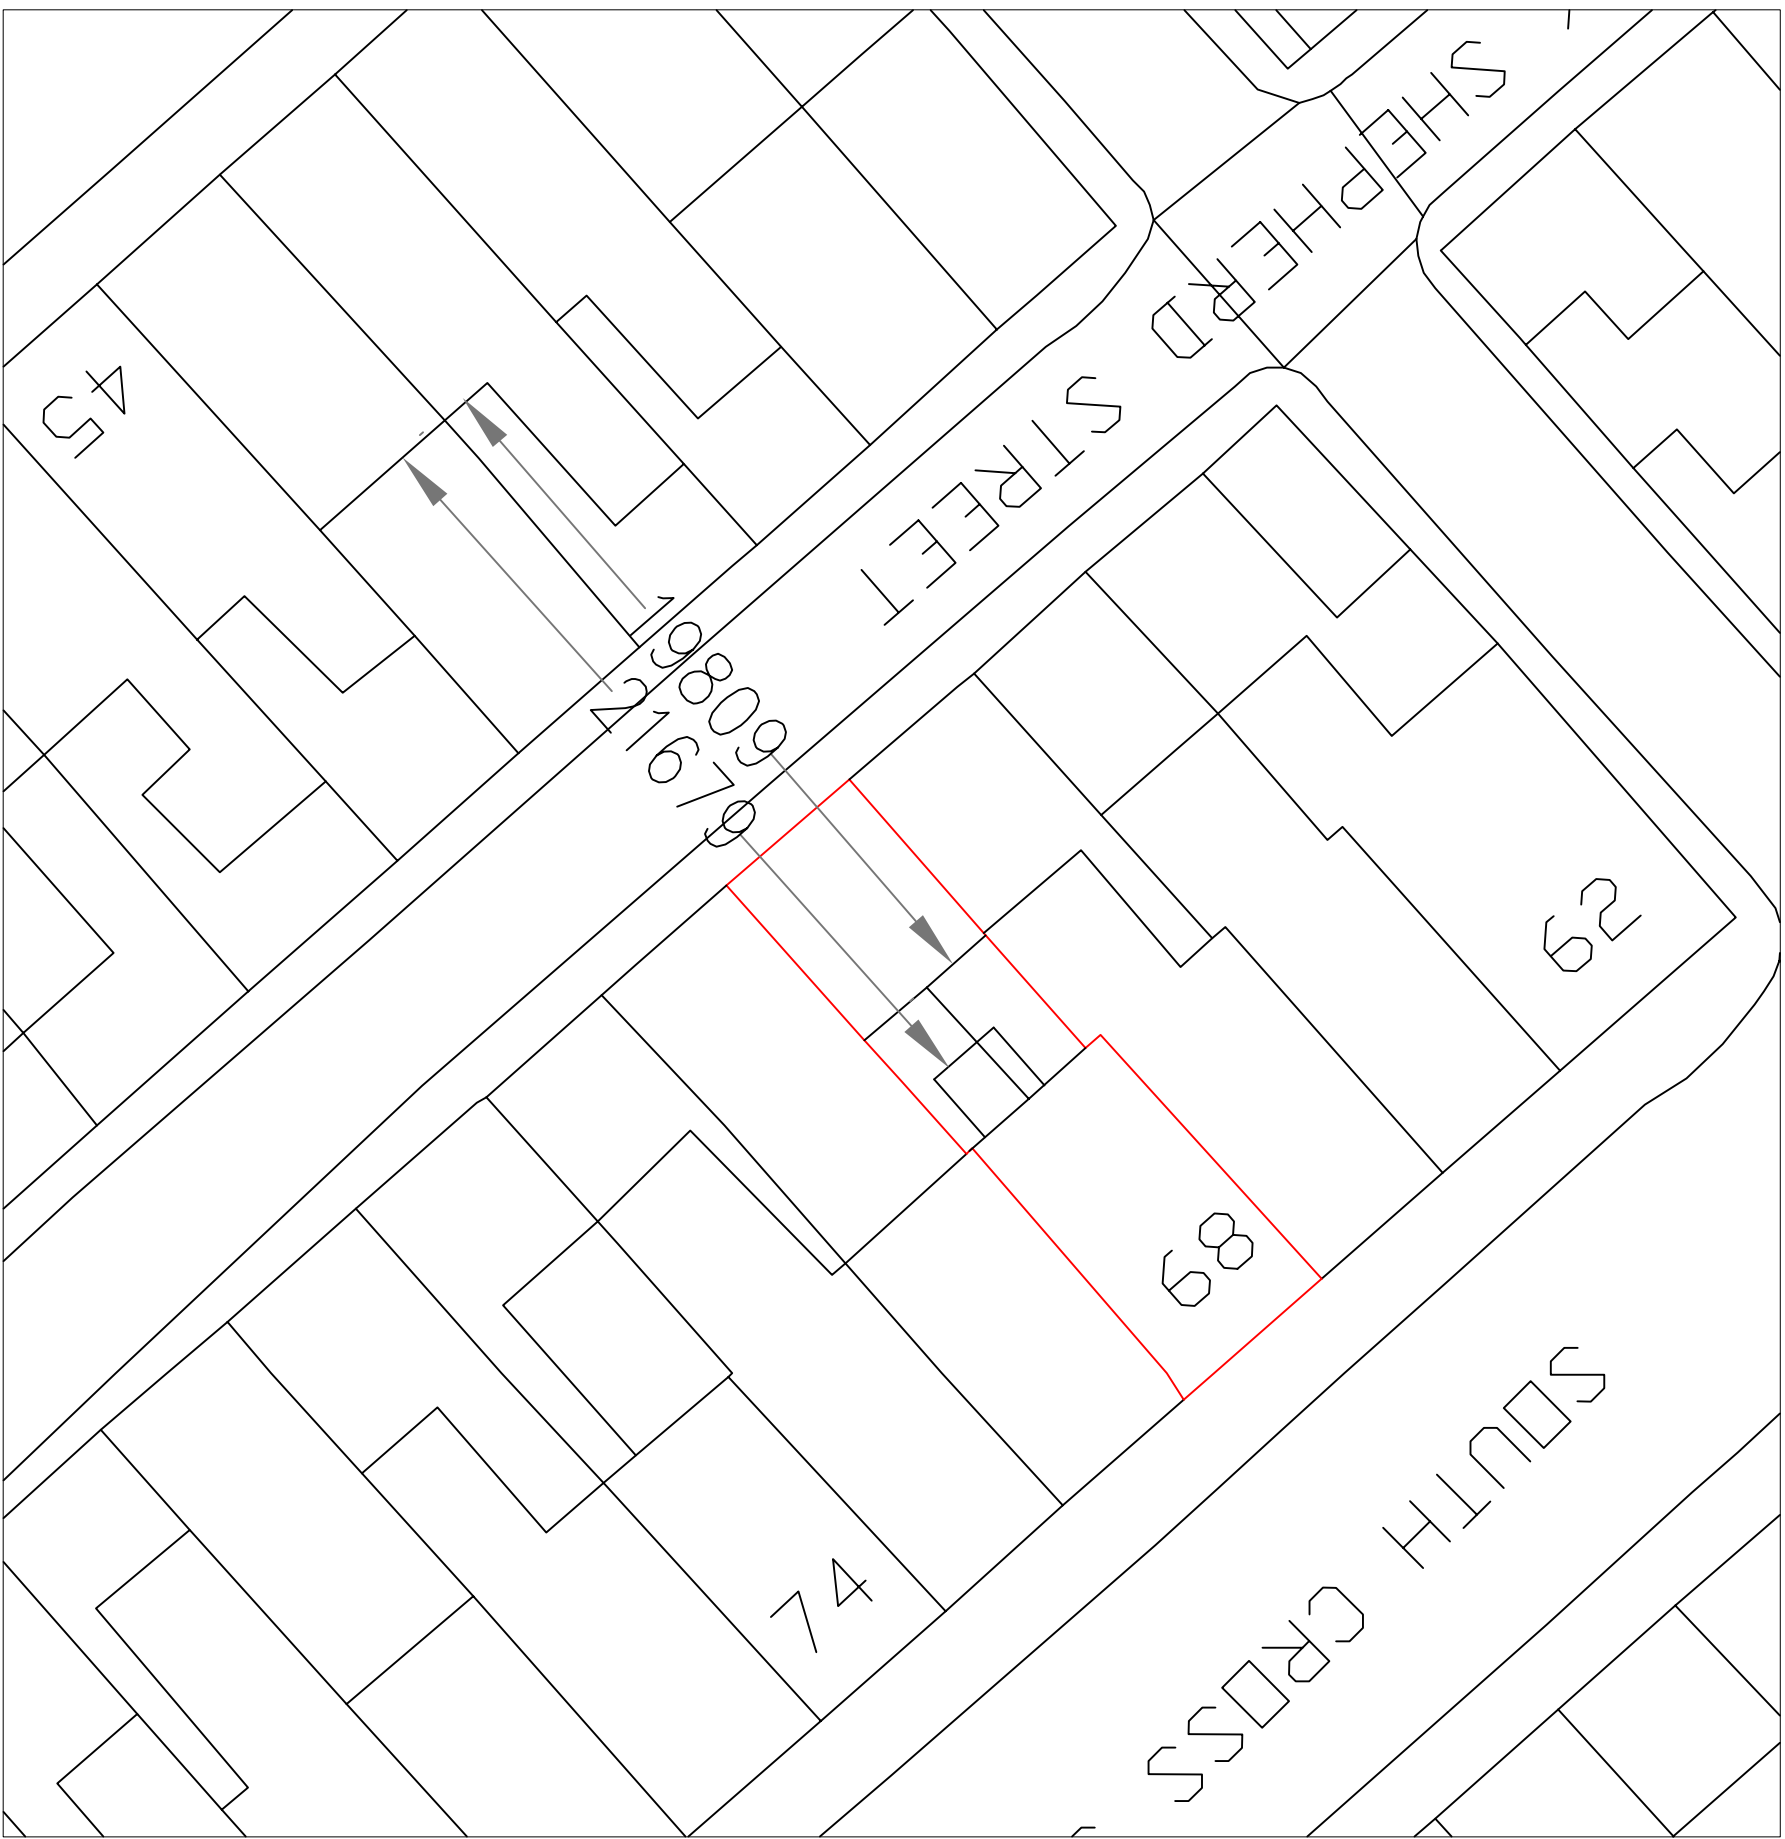

BLOCK PLAN (1:500)

[illegible]