

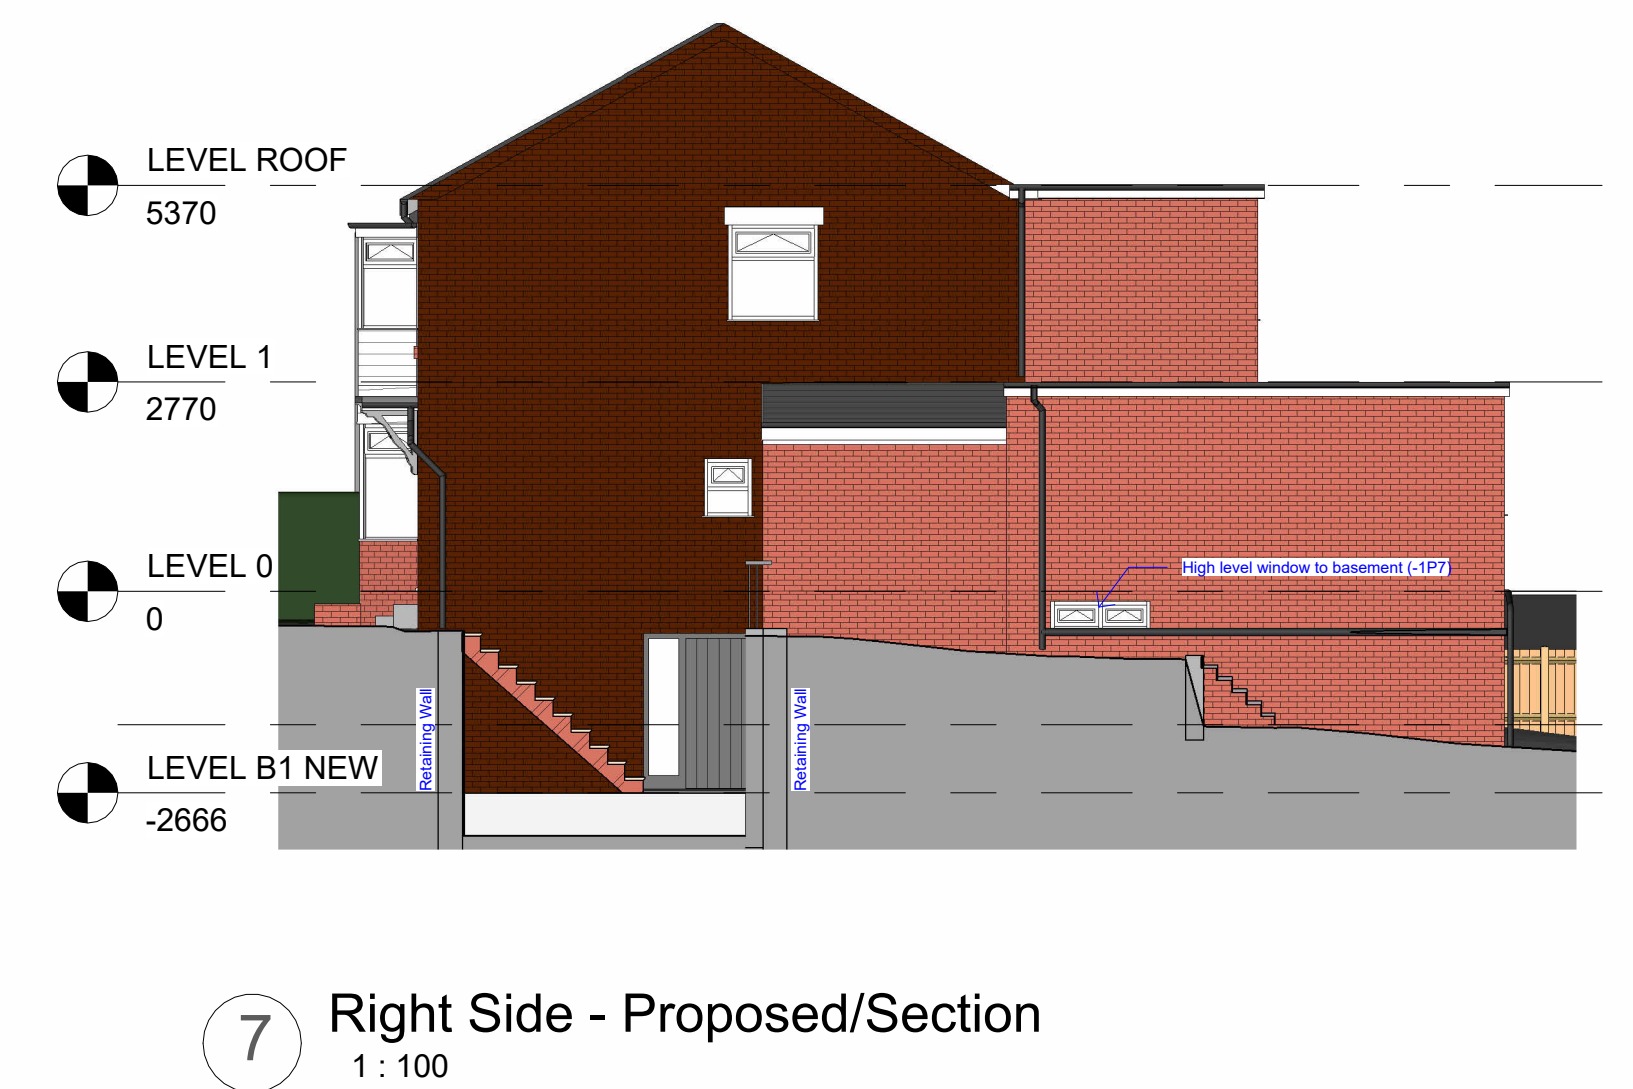
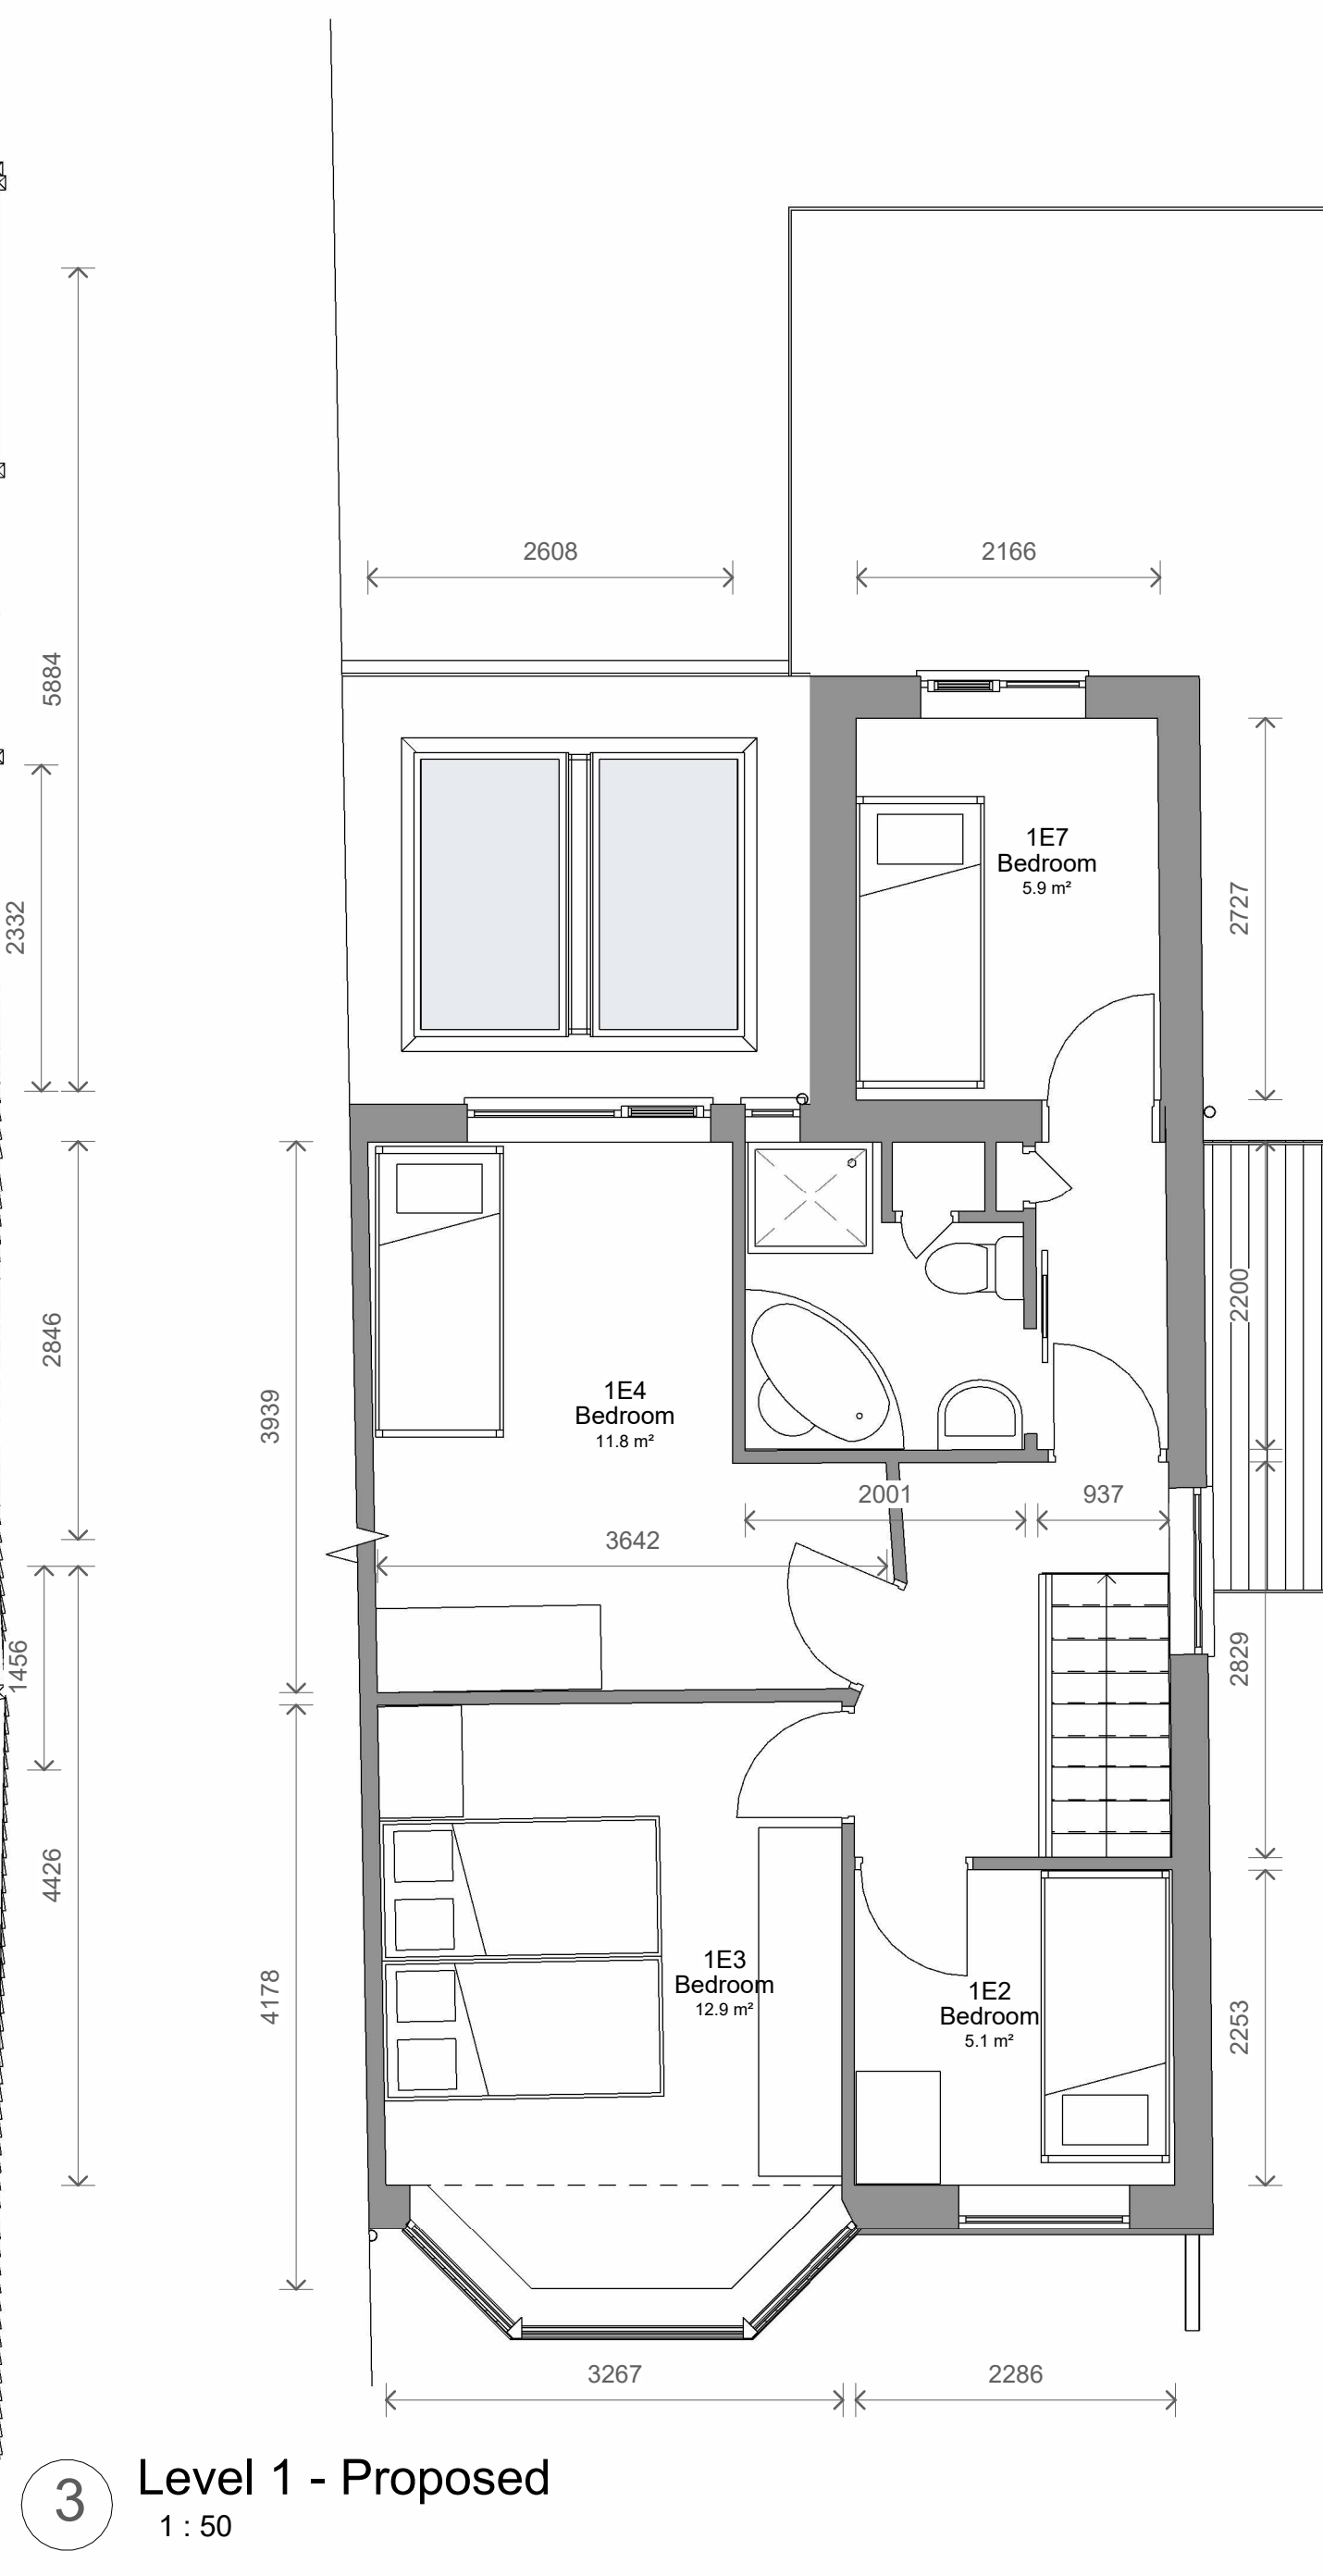
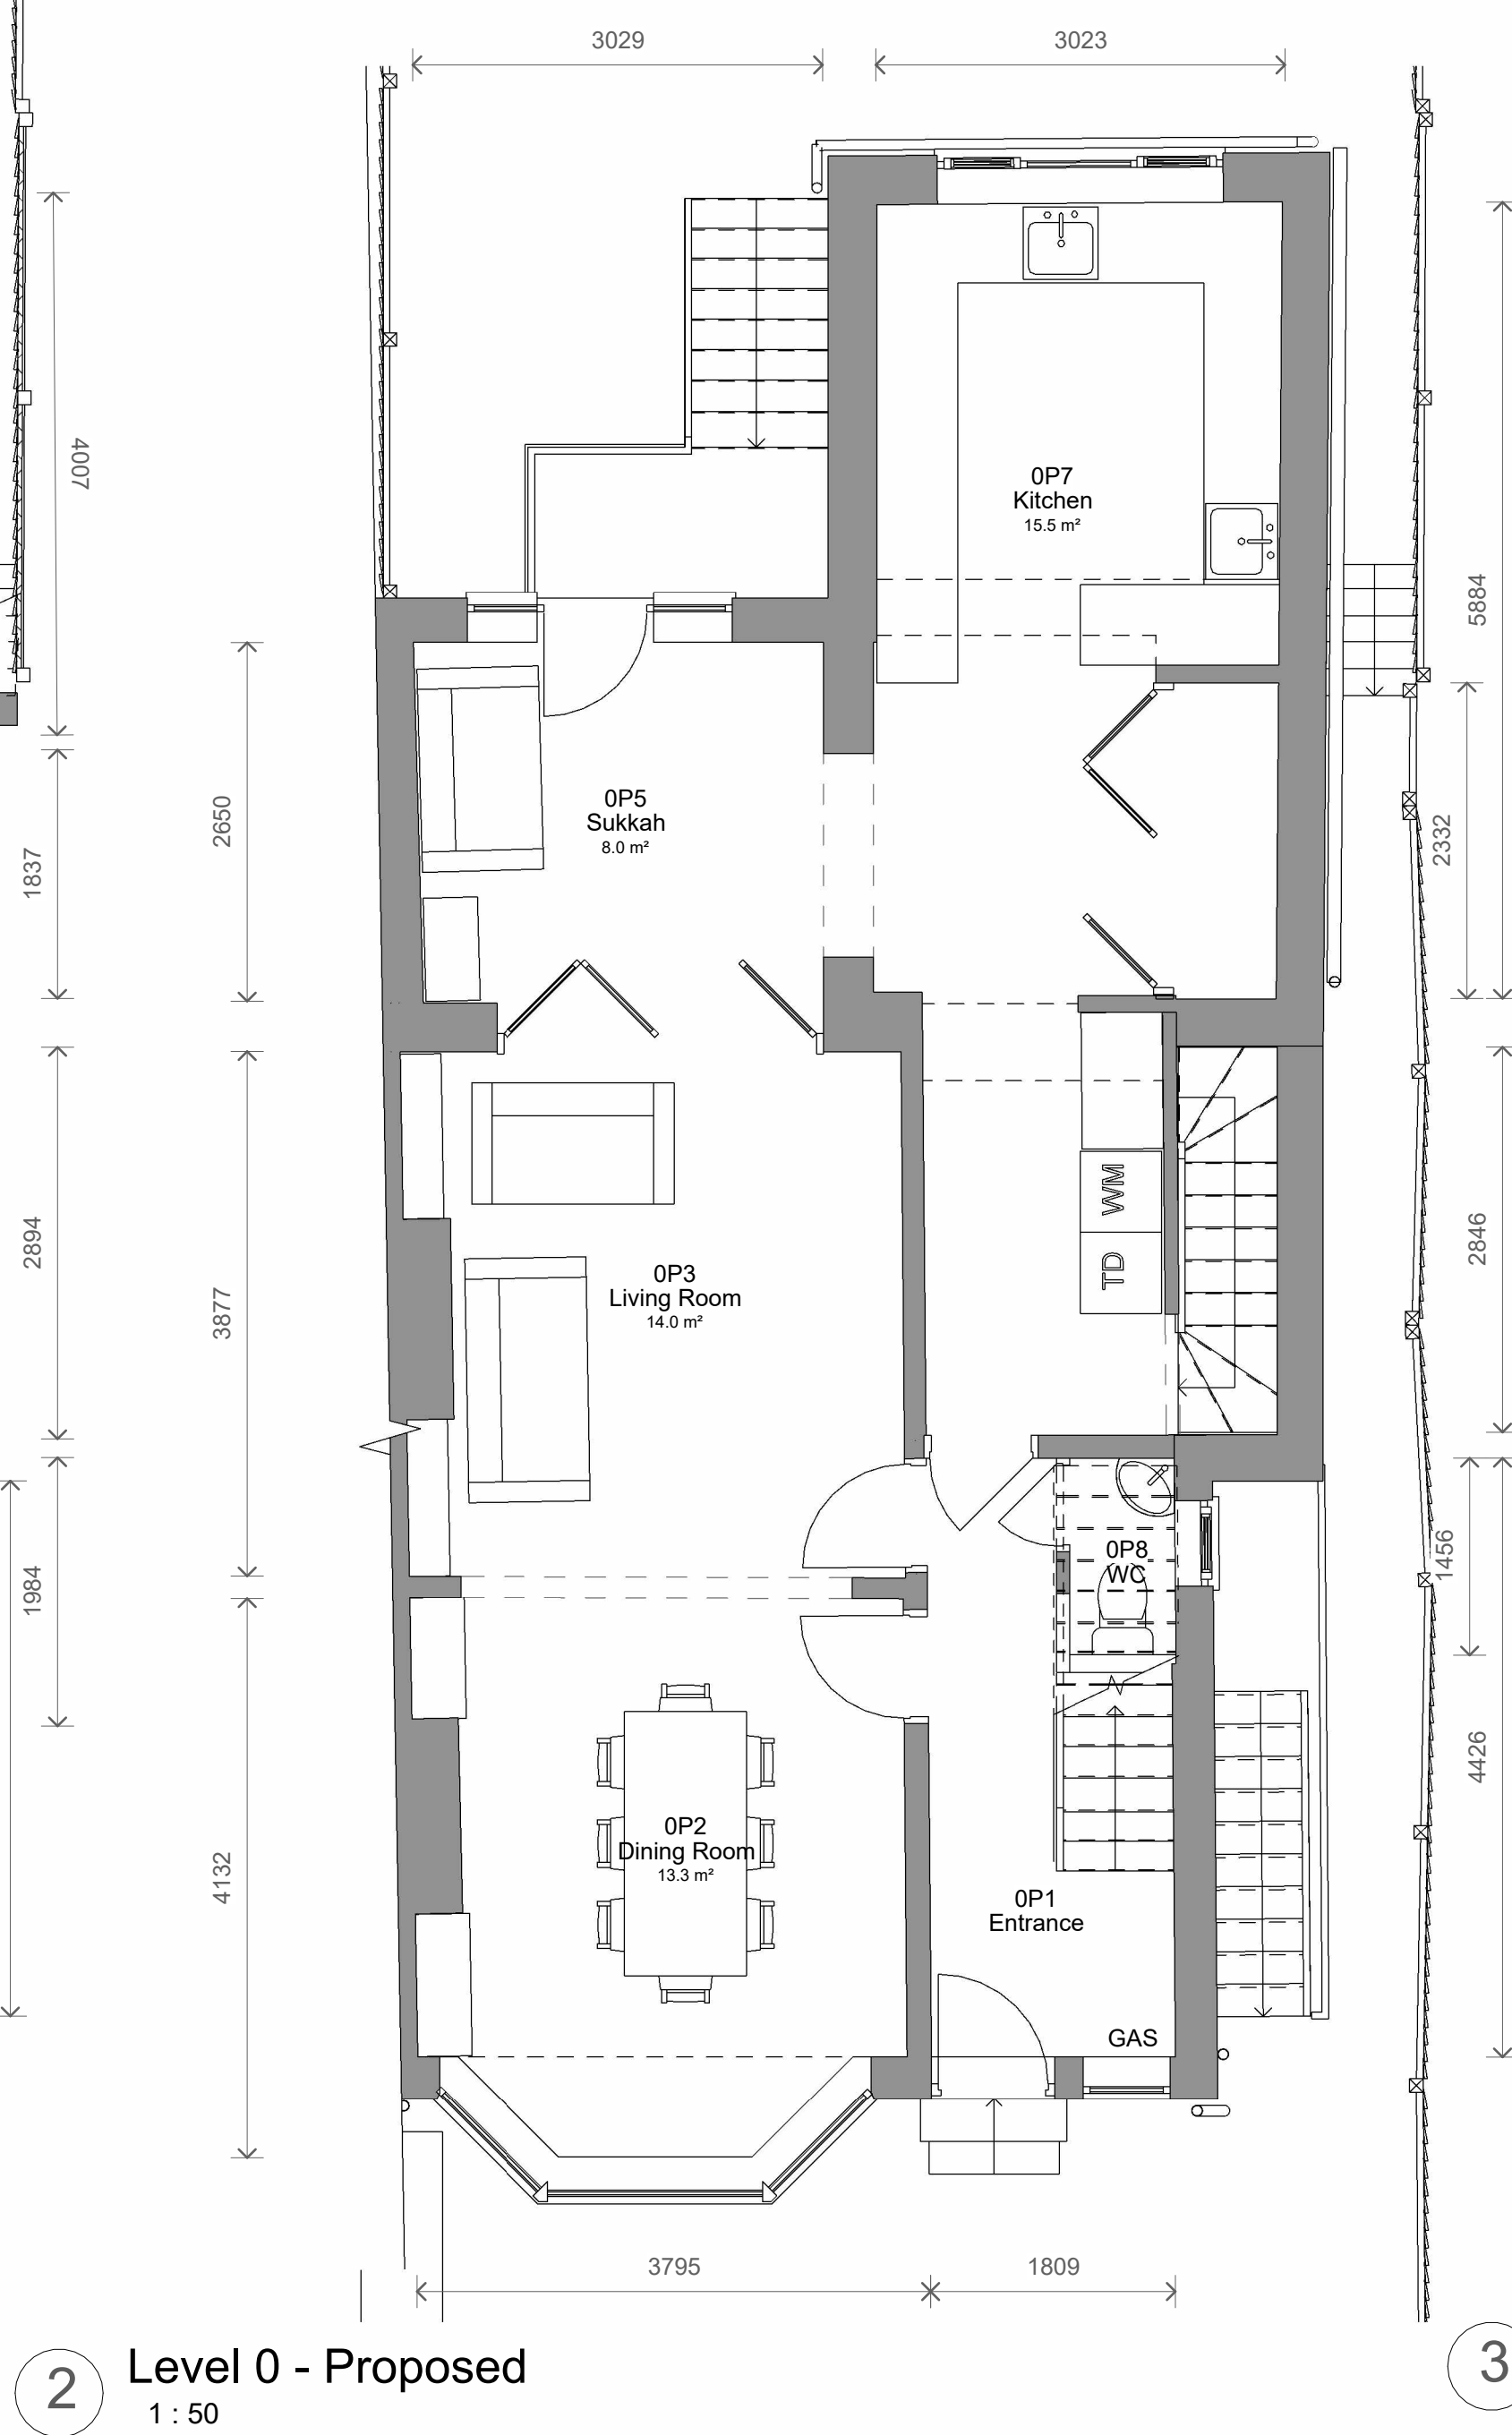
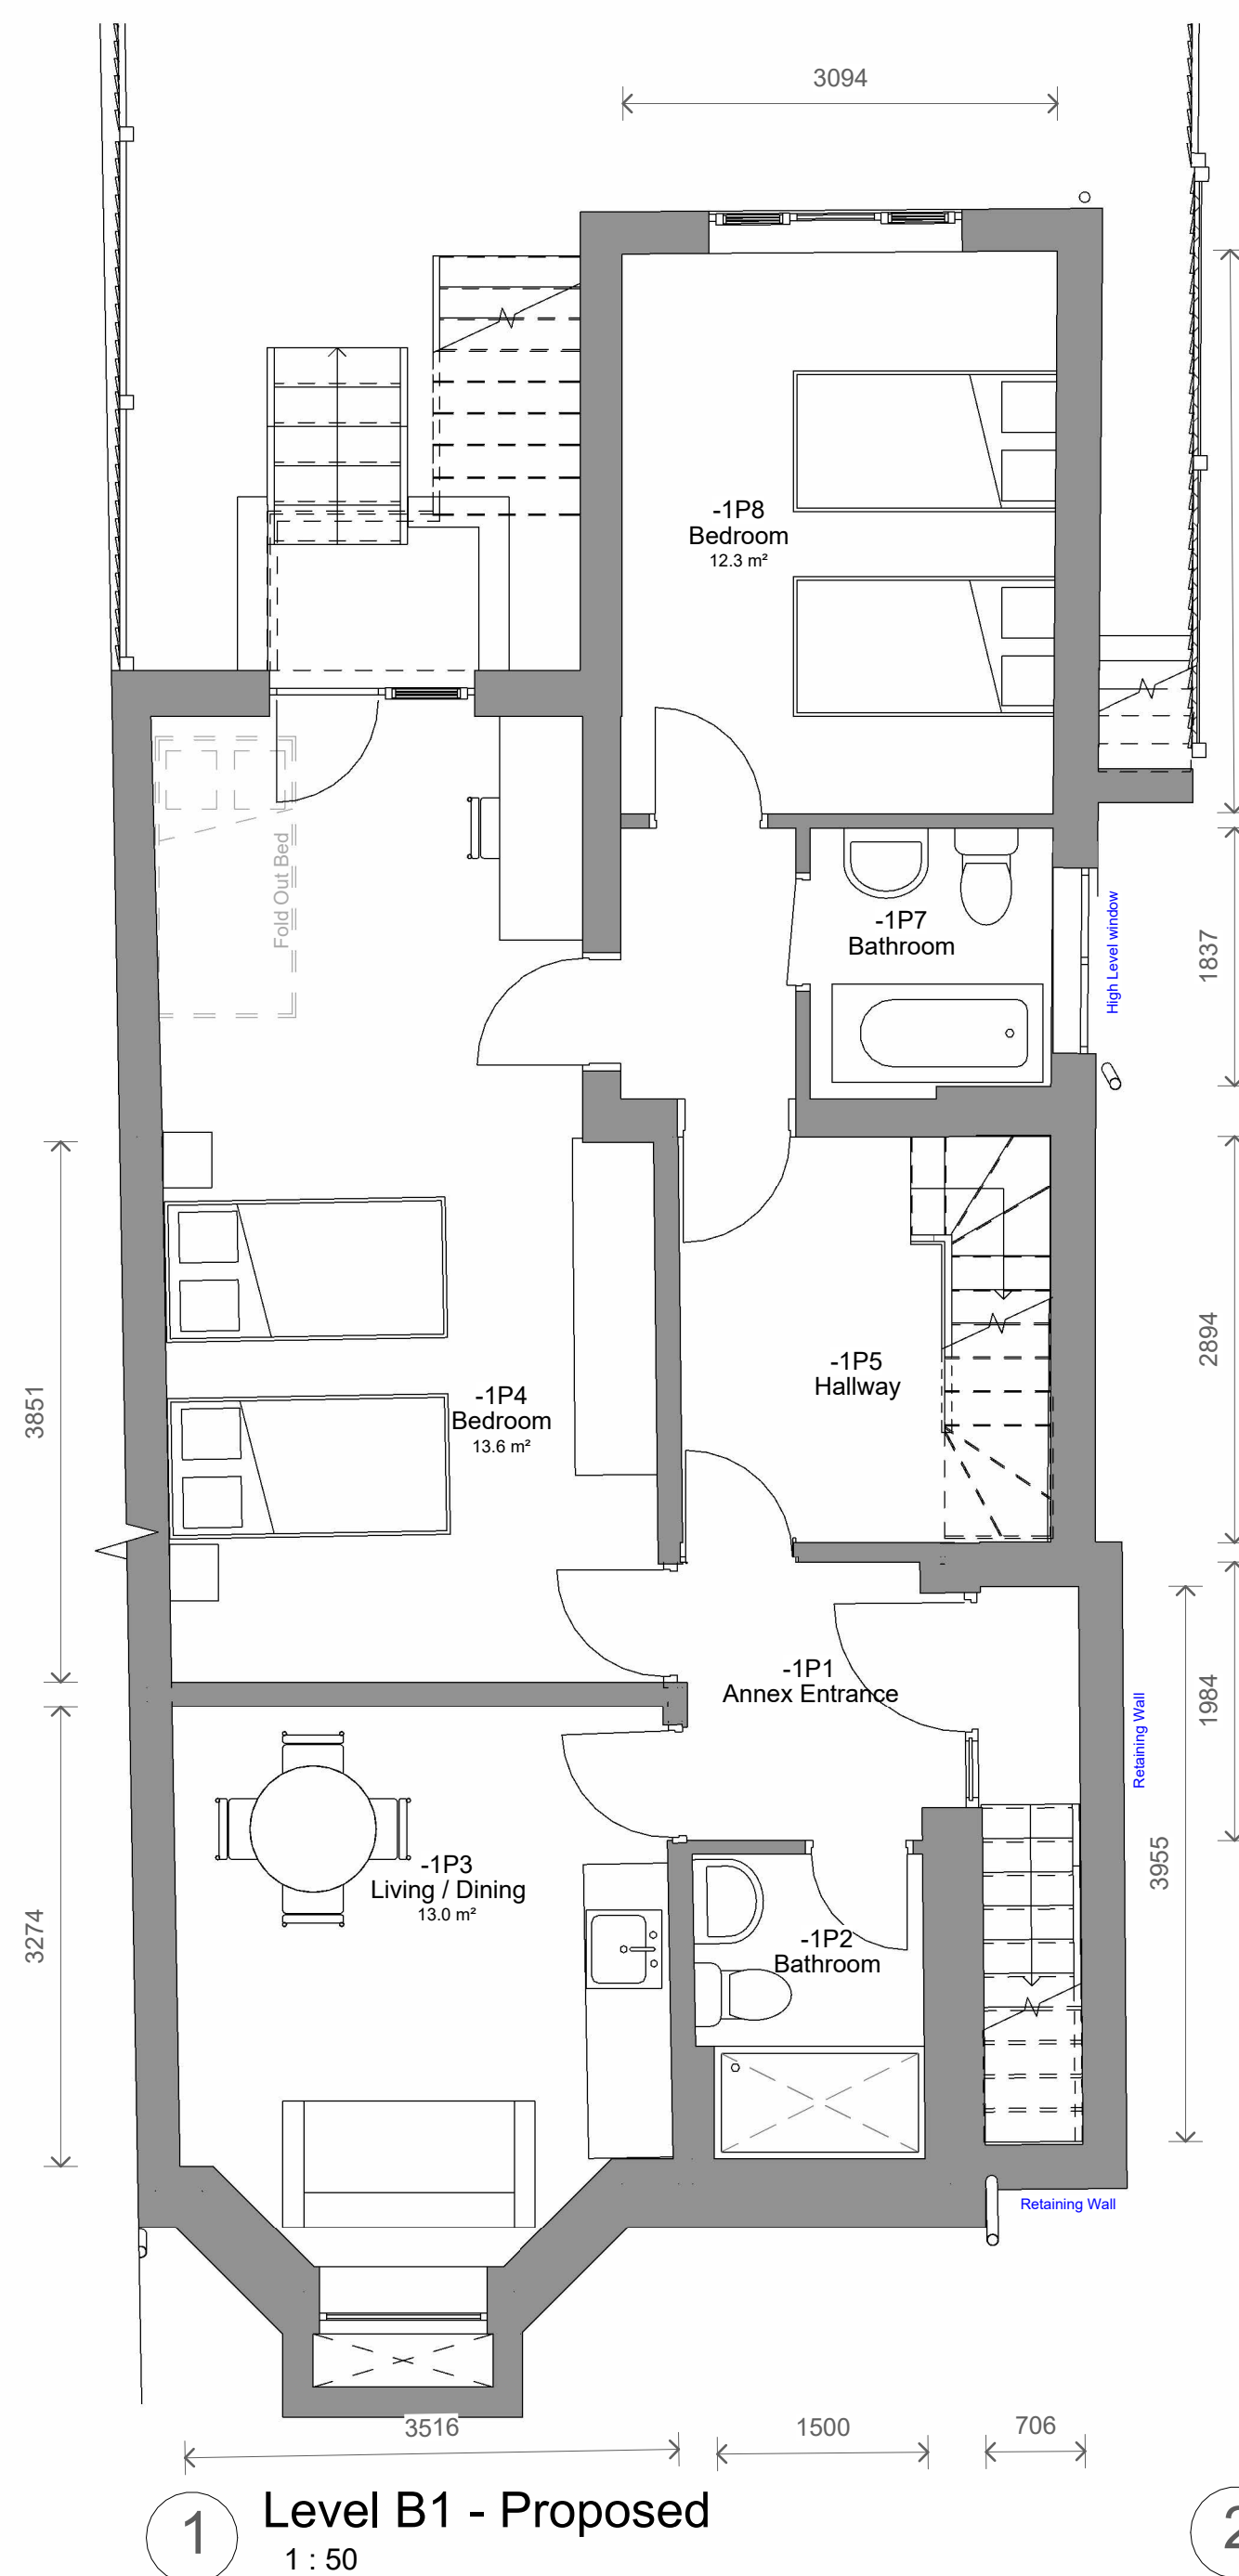
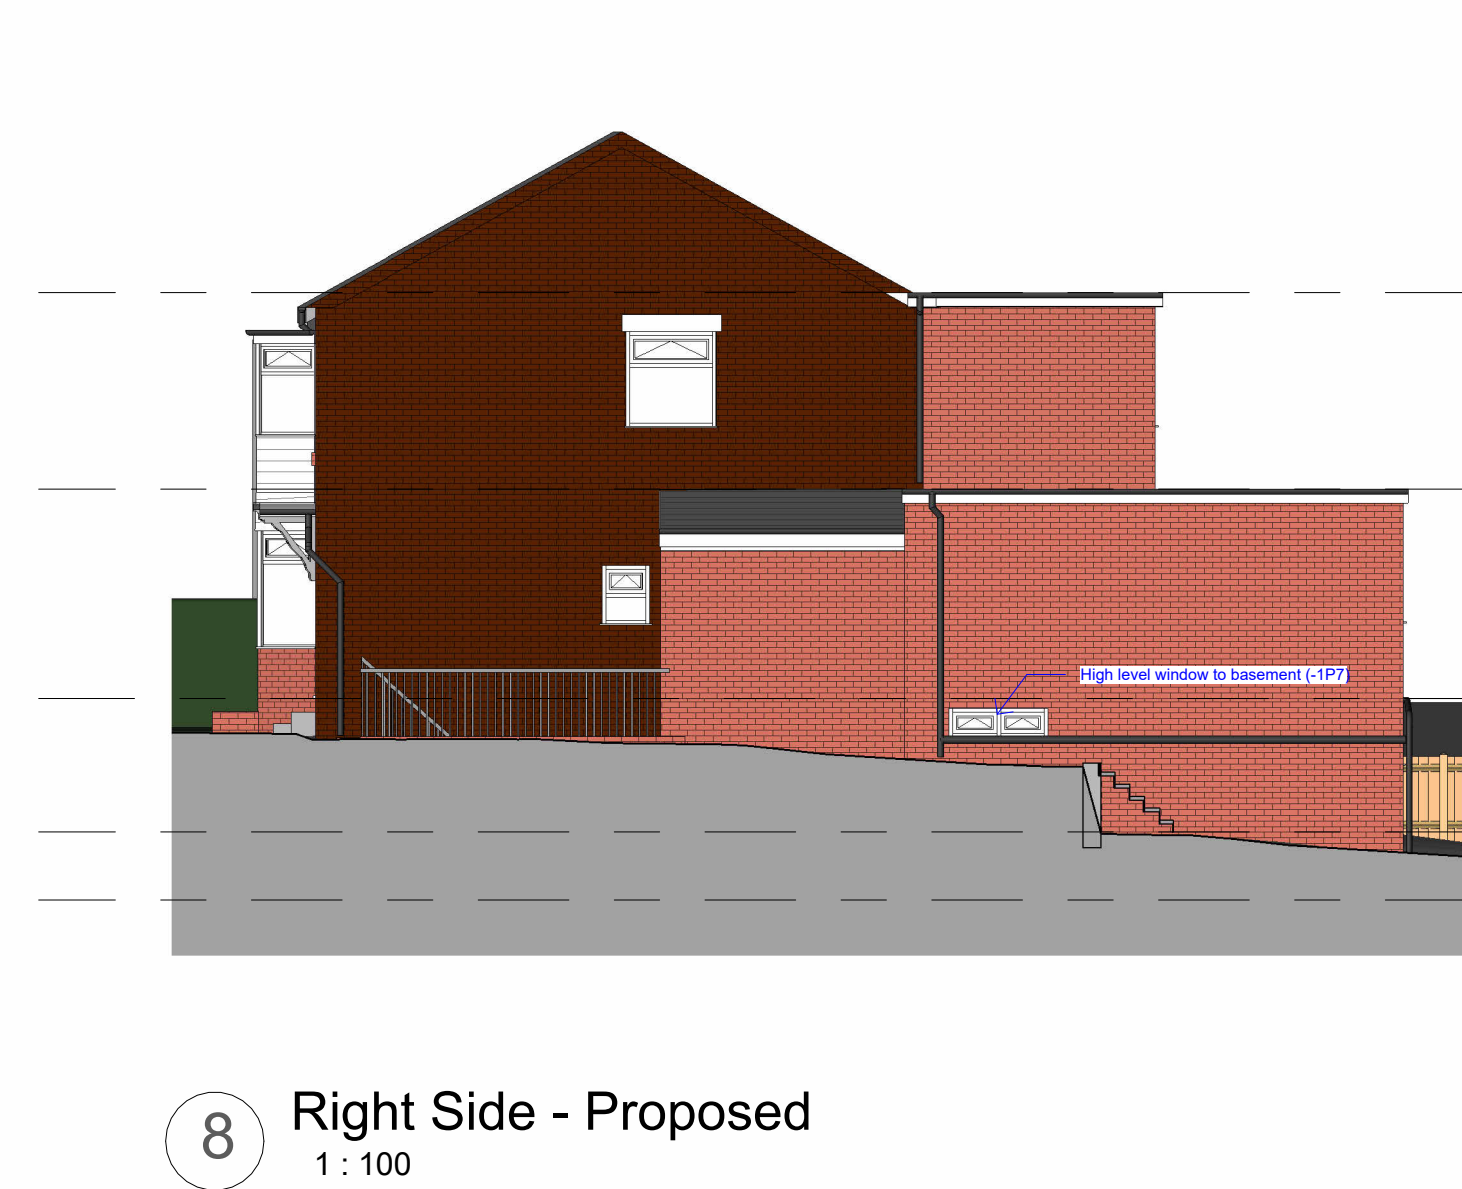


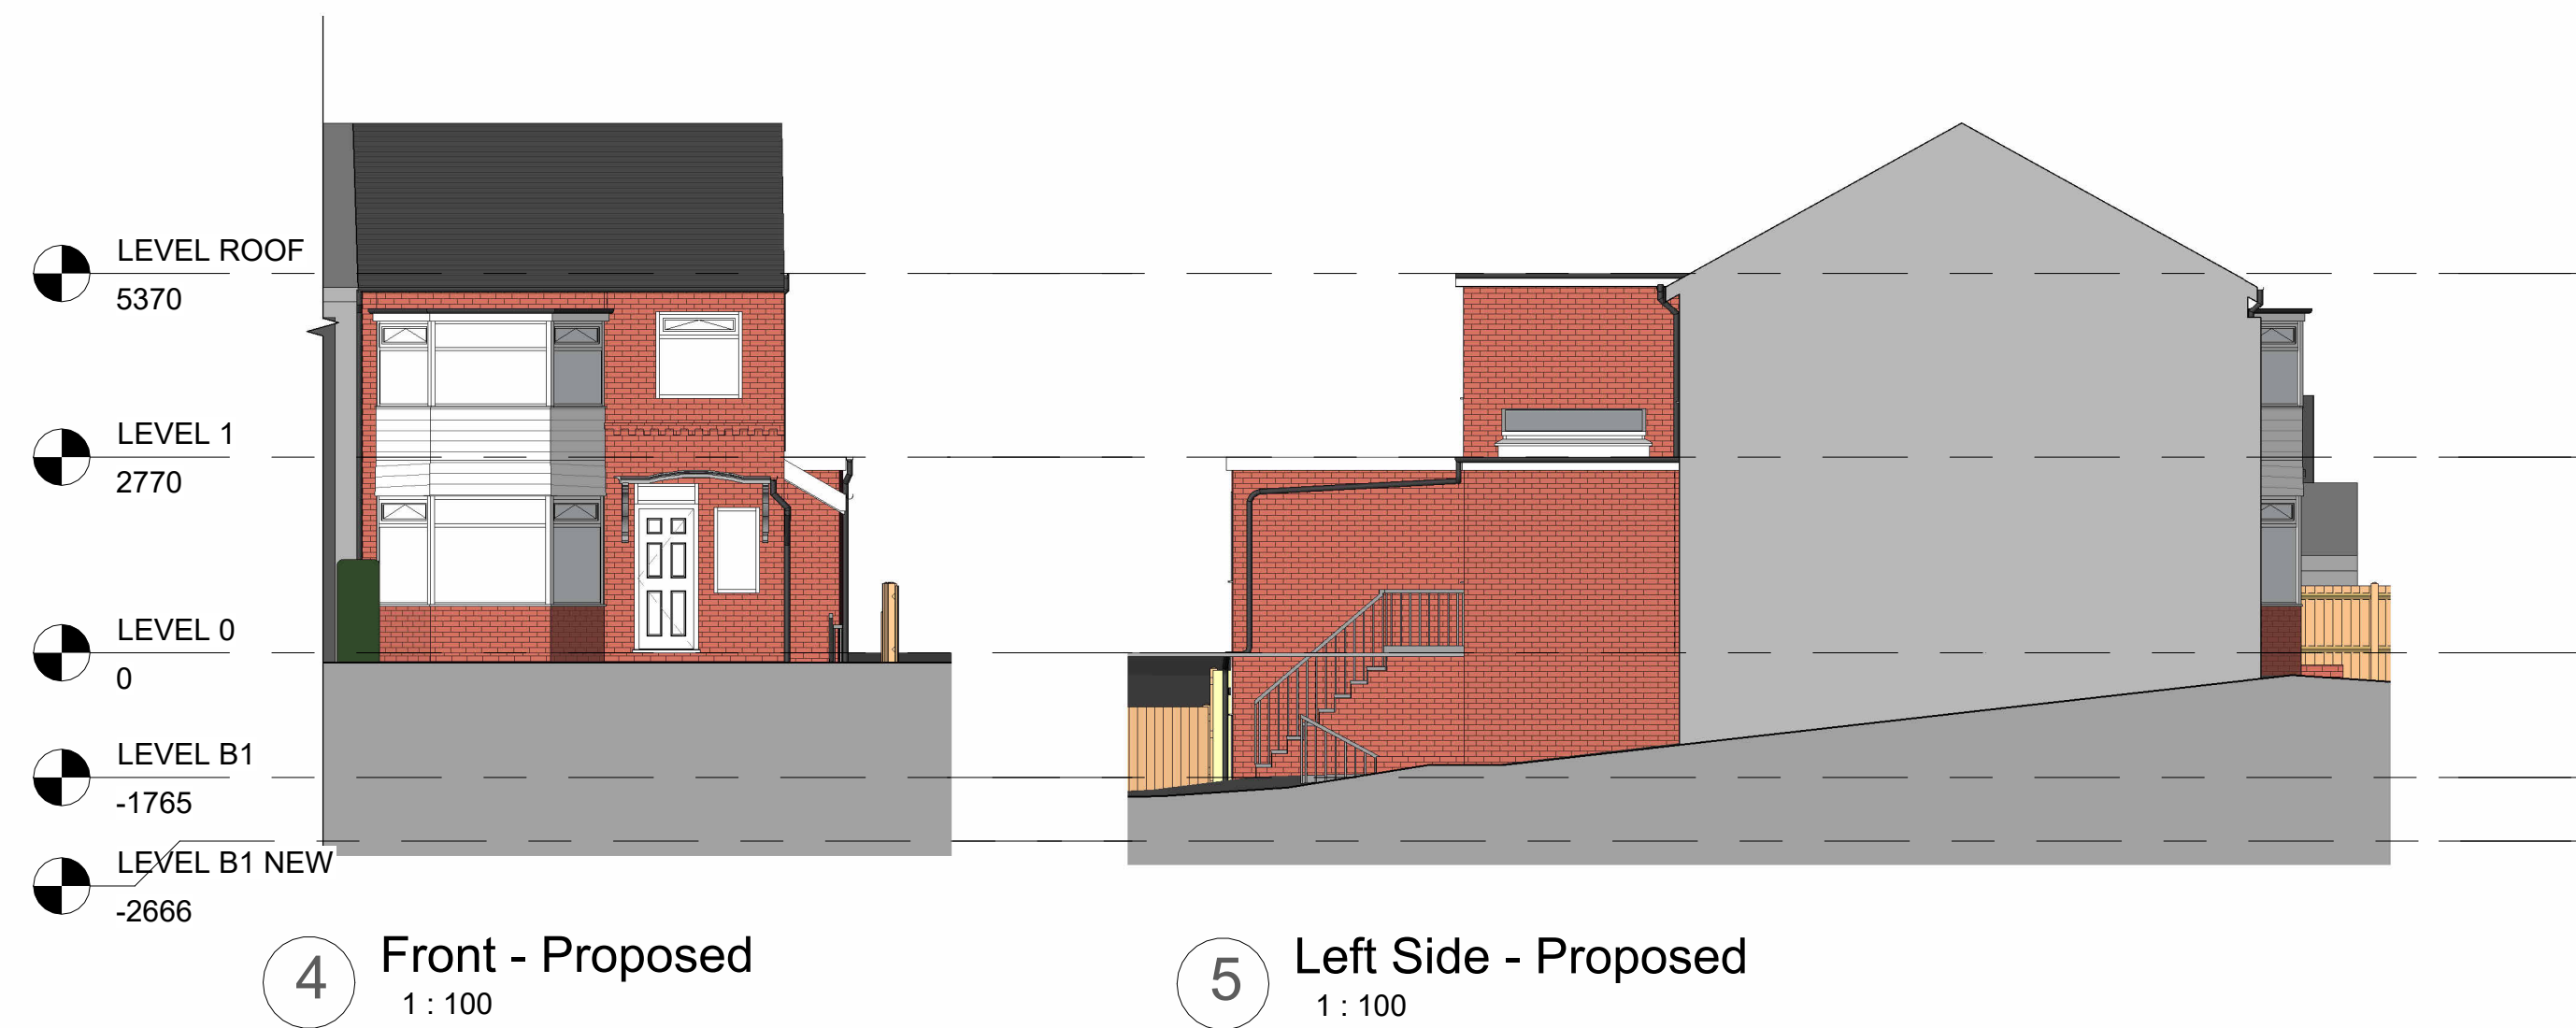

Proposals:

Basement conversion  
to an Annex flat

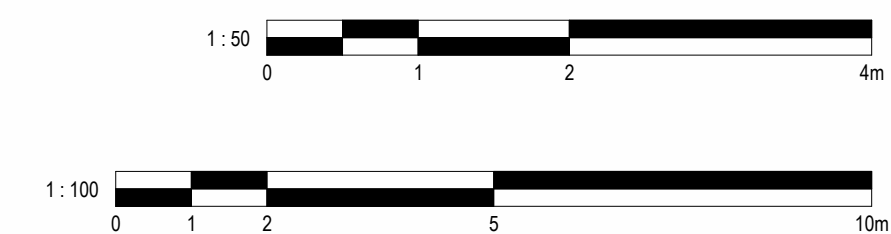

|     |                |            |         |
|-----|----------------|------------|---------|
| 4   | Annotations    | 27/05/2026 | CB      |
| 3   | Planning       | 20/04/2026 | CB      |
| 2   | Planning       | 26/03/2026 | CB      |
| 1   | Revised Design | 09/03/2026 | CB      |
| No. | Description    | Date       | Initial |

|   |            |                                     |  |
|---|------------|-------------------------------------|--|
| PROJECT   |            | 166 Albert Avenue                   |  |
| TITLE   |            |                                     |  |
| Proposed Plans and Elevations   |            |                                     |  |
| STATUS   |            |                                     |  |
| DESIGN   |            |                                     |  |
| DRAWN BY   | DATE       | SCALE (@ A1)                        |  |
| CB   | 03/02/2026 | As indicated                        |  |
| DRAWING NUMBER   |            | REV                                 |  |
| GSS25206.3   |            | 4                                   |  |
|   |            |                                     |  |
| www.goldsketch.co.uk   |            | info@goldsketch.co.uk 0161 792 9595 |  |
| NOTES<br>© COPYRIGHT - ALL RIGHTS RESERVED.<br>THIS DRAWING MAY NOT BE REPRODUCED WITHOUT PRIOR WRITTEN CONSENT.<br>DRAWINGS TO BE USED FOR THE STATUS INDICATED ONLY.<br>ANY CHANGES AND SETTING OUT SHALL BE CHECKED AND CONFIRMED ON SITE. ANY DISCREPANCIES TO BE REPORTED TO THE<br>DESIGNER IMMEDIATELY.<br>THIS DRAWING IS THE PROPERTY OF GOLD SKETCH LTD. IT IS TO BE USED IN ACCORDANCE WITH THE CURRENT BUILDING<br>REGULATION, RELEVANT CODES OF PRACTICE AND BRITISH STANDARDS. ALL DIMENSIONS ON THIS DRAWING ARE IN MILLIMETRES (UNLESS<br>OTHERWISE STATED). |            |                                     |  |