

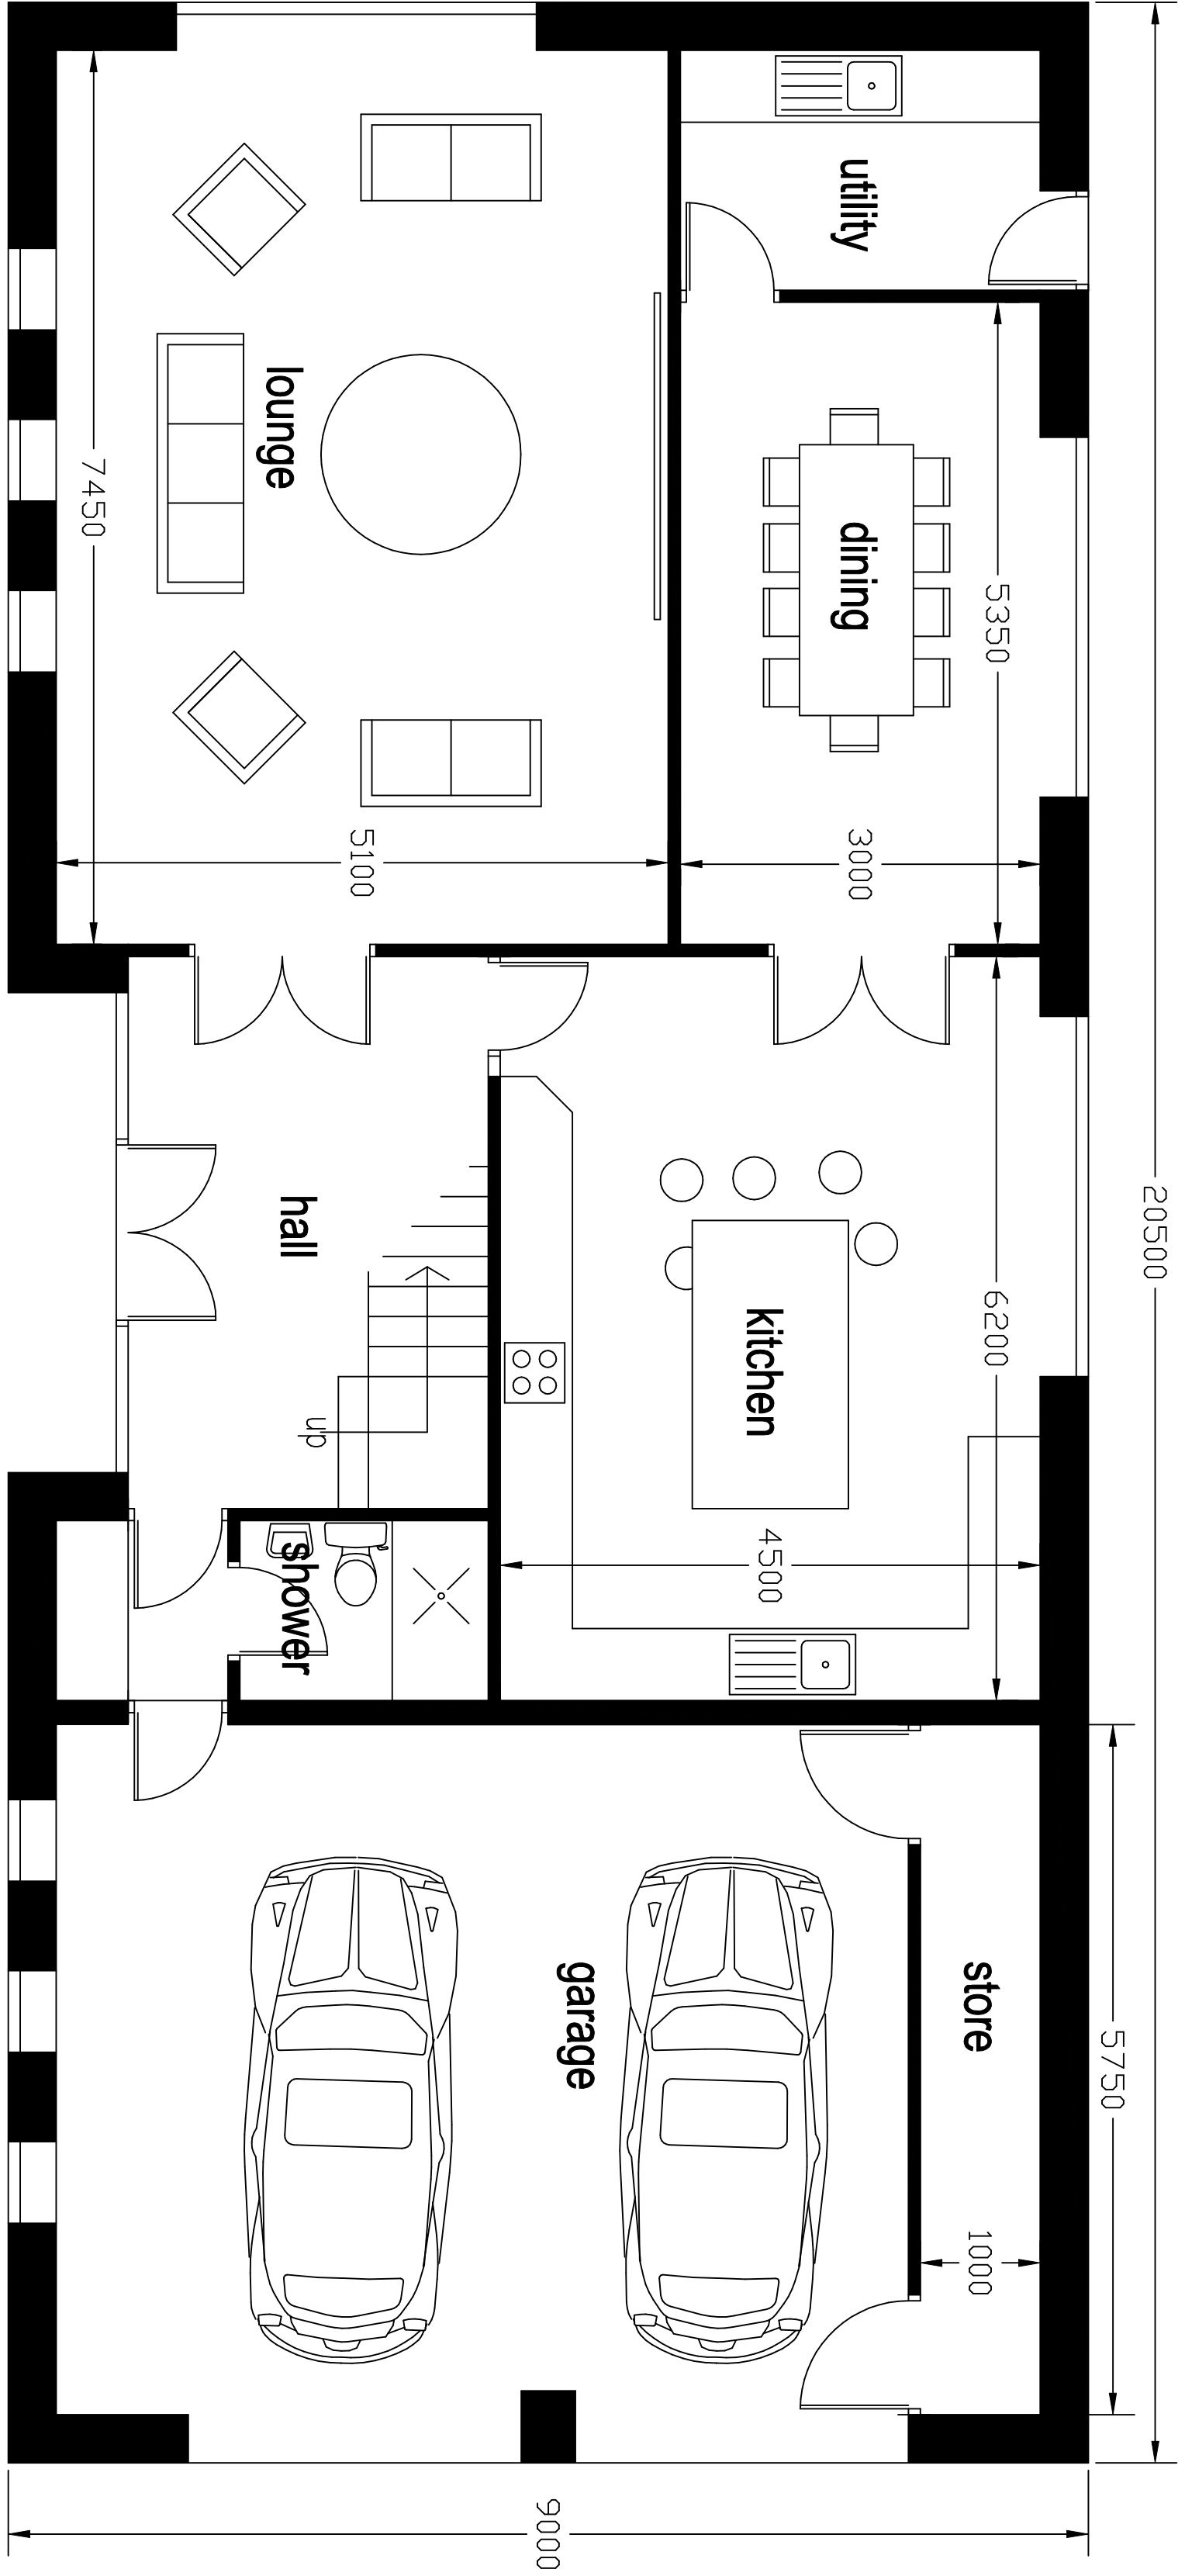
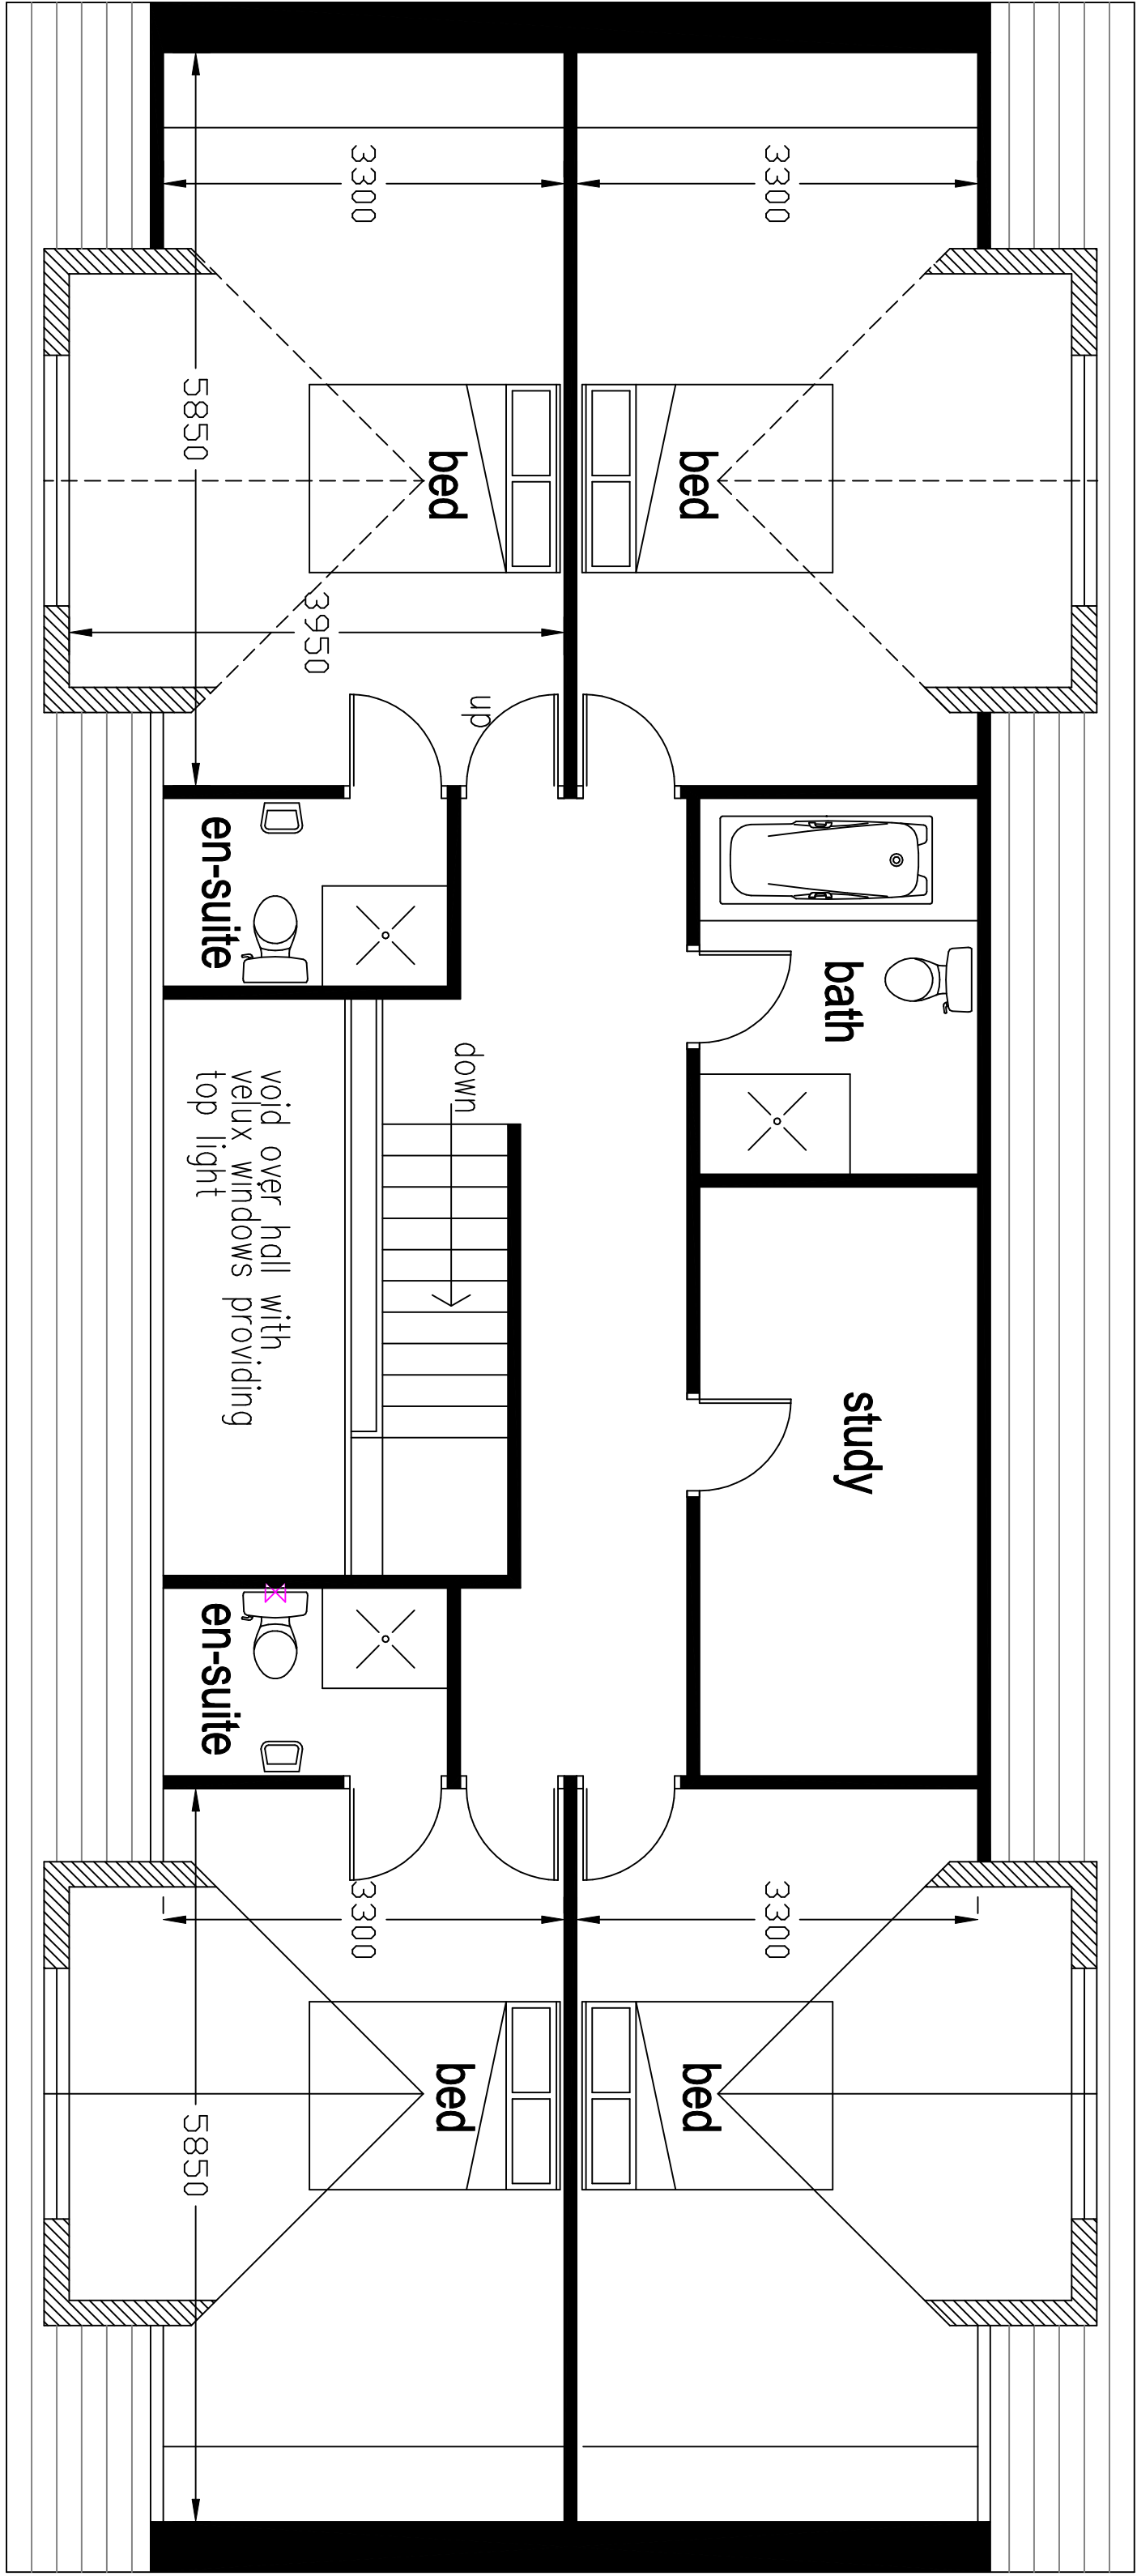


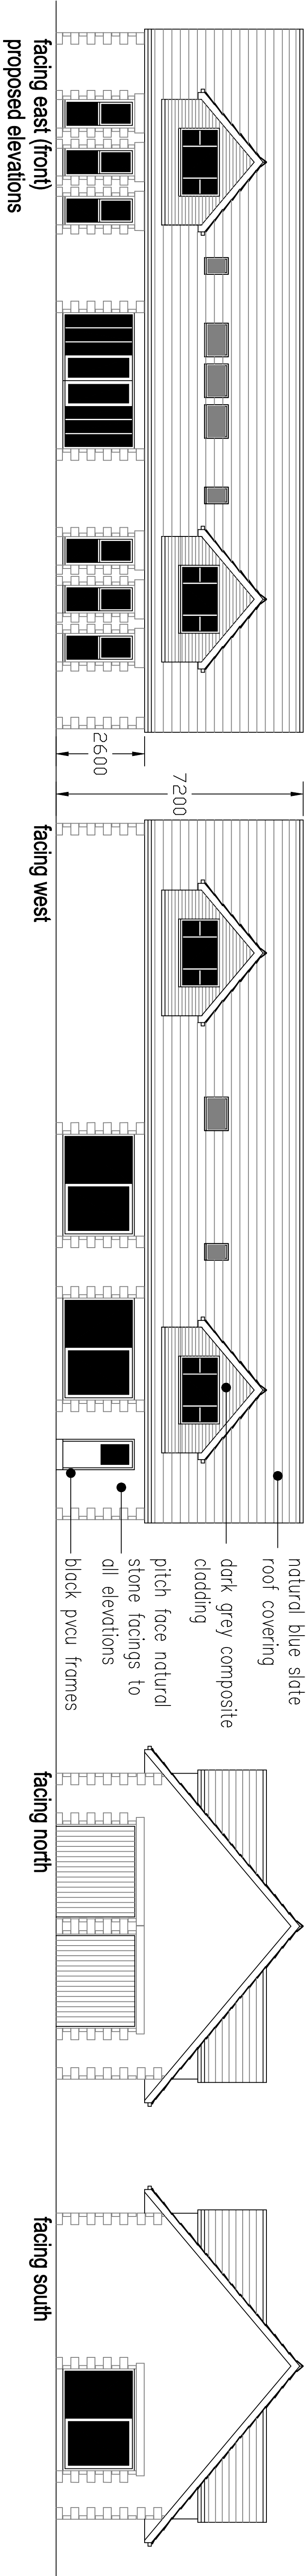

amended 06-06-26
store room included

proposed 4 bed detached house adjacent to
7 Arthur Lane
Ainsworth
Bolton

scale 1:100 1:50 @ A1

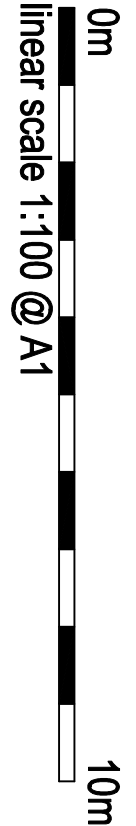

drawing number GS-11-05-26-C3

Rae Cornell Associates Building Design and Planning Consultants
214 Burnley Road Bacup Lancashire
01706 873000