



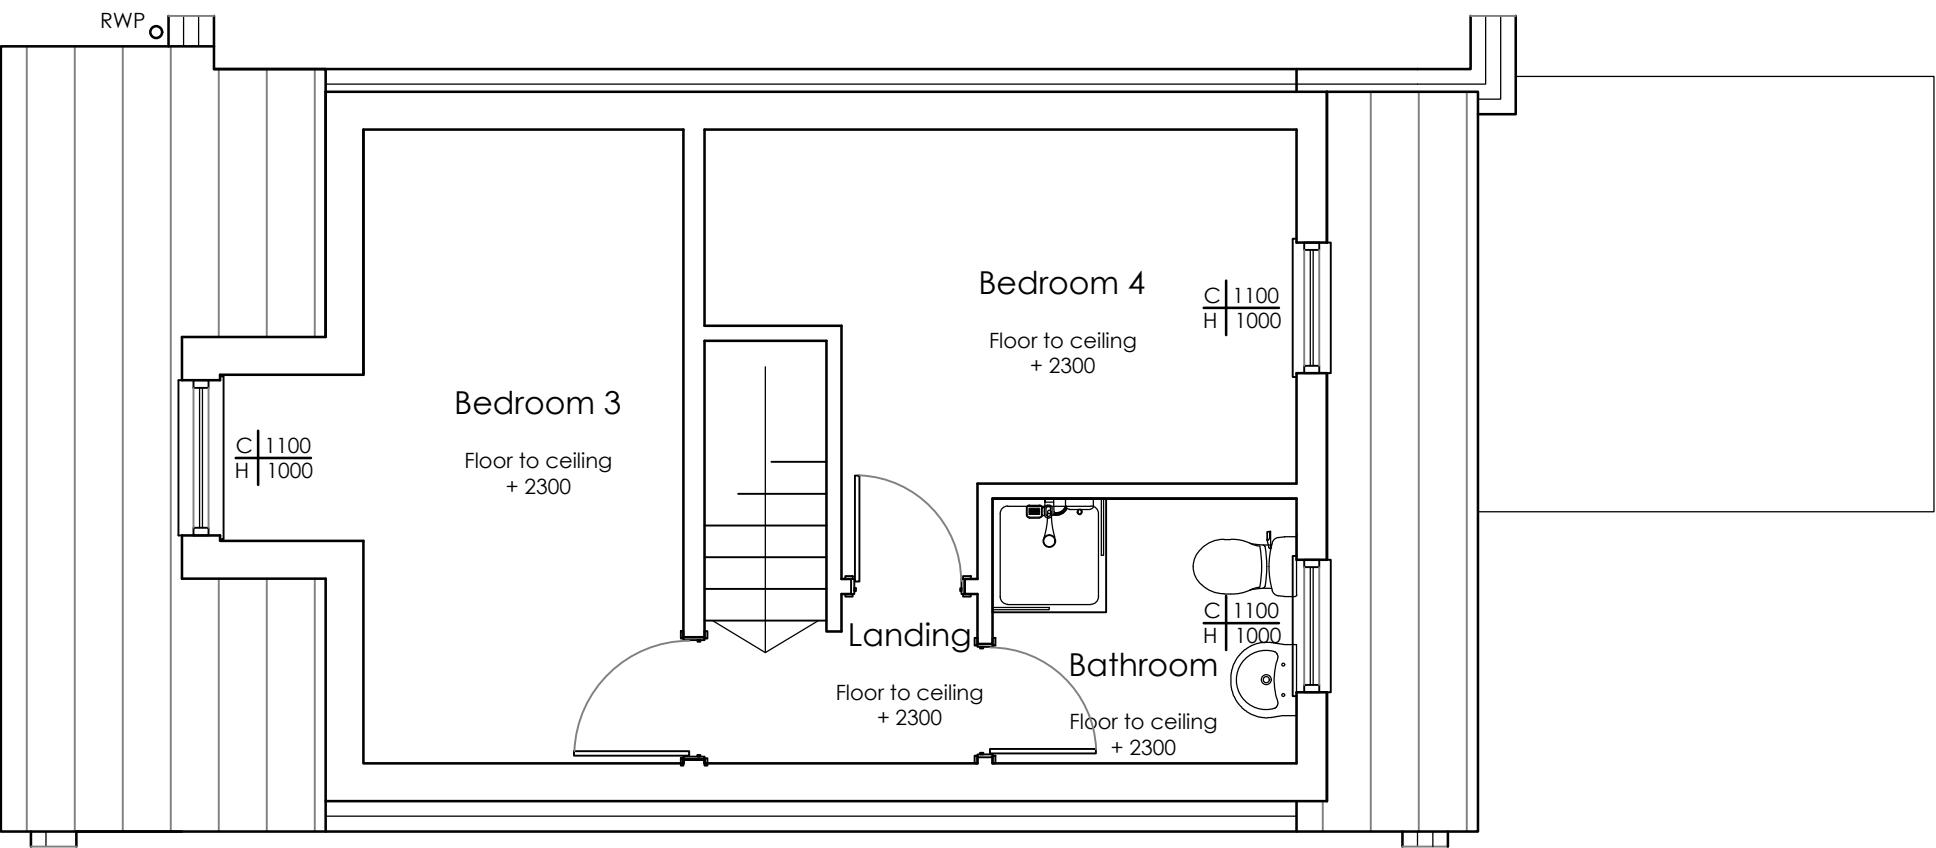

Proposed Loft Plan
Scale: 1:50

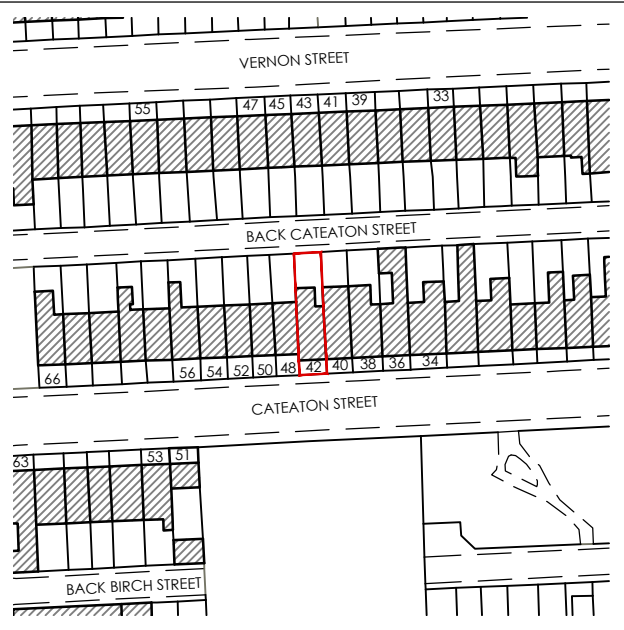

Site Location Plan
Scale: 1:1250



Key

Site Boundary

REV	Notes	Date	By
A	Bedroom 3 window changed	12.01.23	smh

CRISP
architecture
Email: studio@crisparchitecture.co.uk
Chartered Institute of
Architectural Technologists
Chartered Practice

Project: 42 Cateaton Street, Bury
Greater Manchester, BL9 5AW

Drawing Title: Proposed Loft Plan

Project No: 2237	File Identifier:2237_72_08
Drawing No: 72_08	Revision: A
Drawn By: SMH	Checked By:SMH
Scale: 1:50 @ A3	Date: 30/09/2022
Purpose of Issue: F E A S I B I L I T Y	
Drawing Status: P L A N N I N G	