
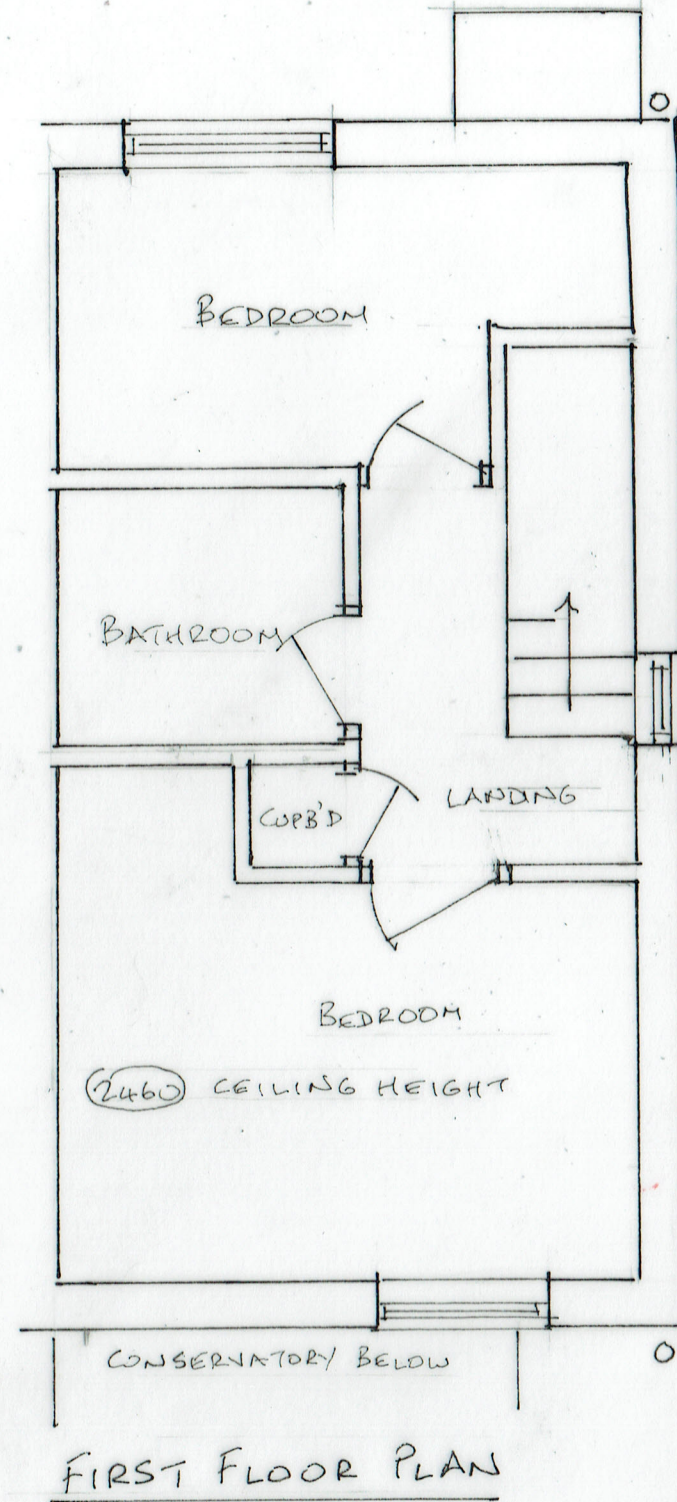


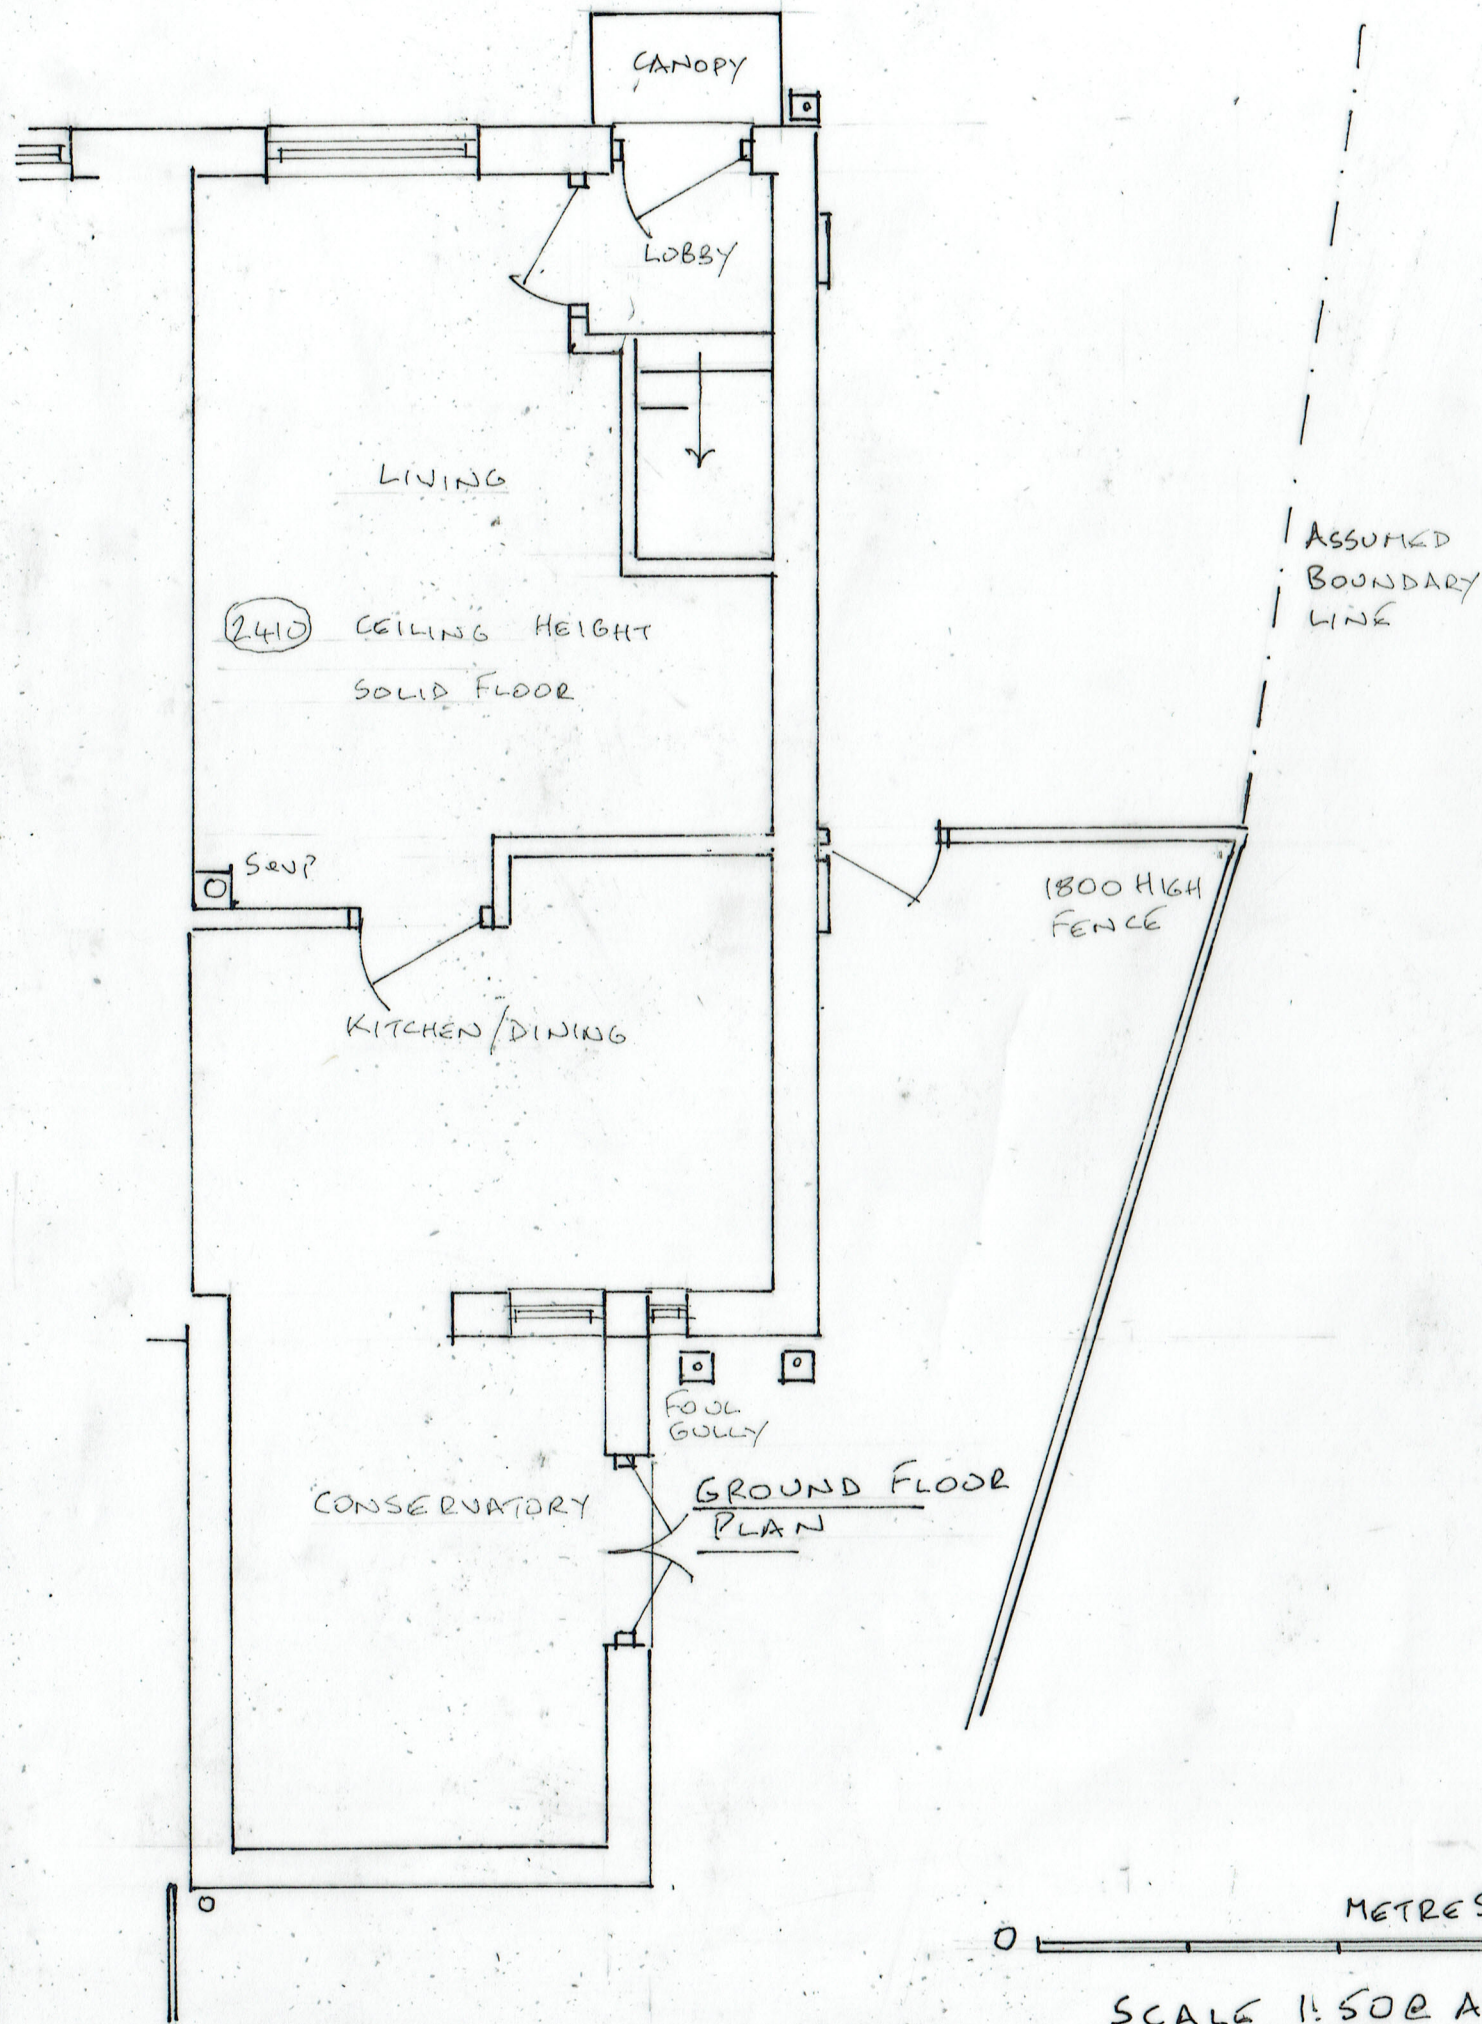

EXISTING PLANS

12/10/22

22/7/12/01

TWO STOREY SIDE EXTENSION  
8 ORCHID DRIVE, BURY, BL9 9EL