


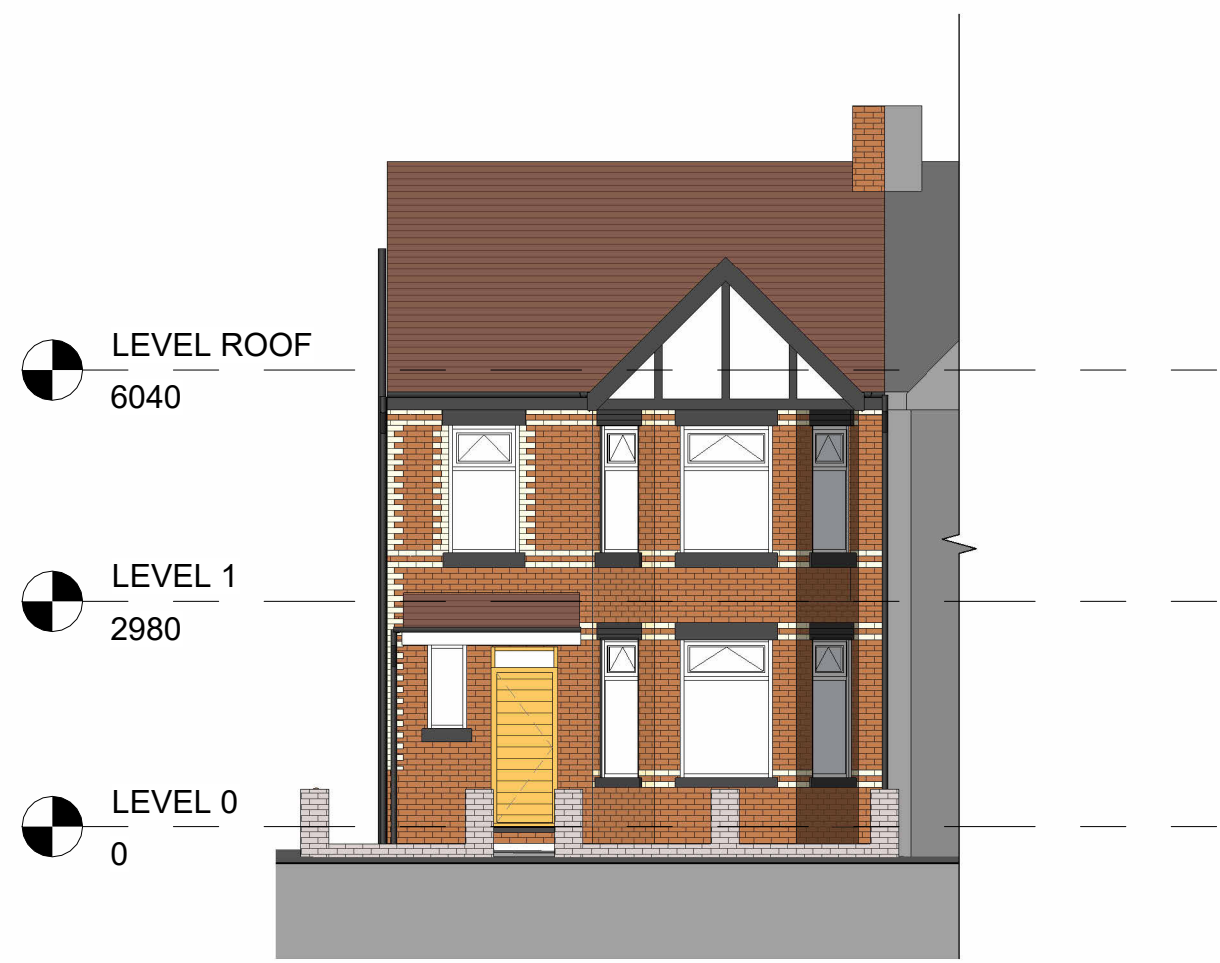


3 Front - Existing
1 : 100




4 Left Side - Existing
1 : 100




5 Rear - Existing
1 : 100

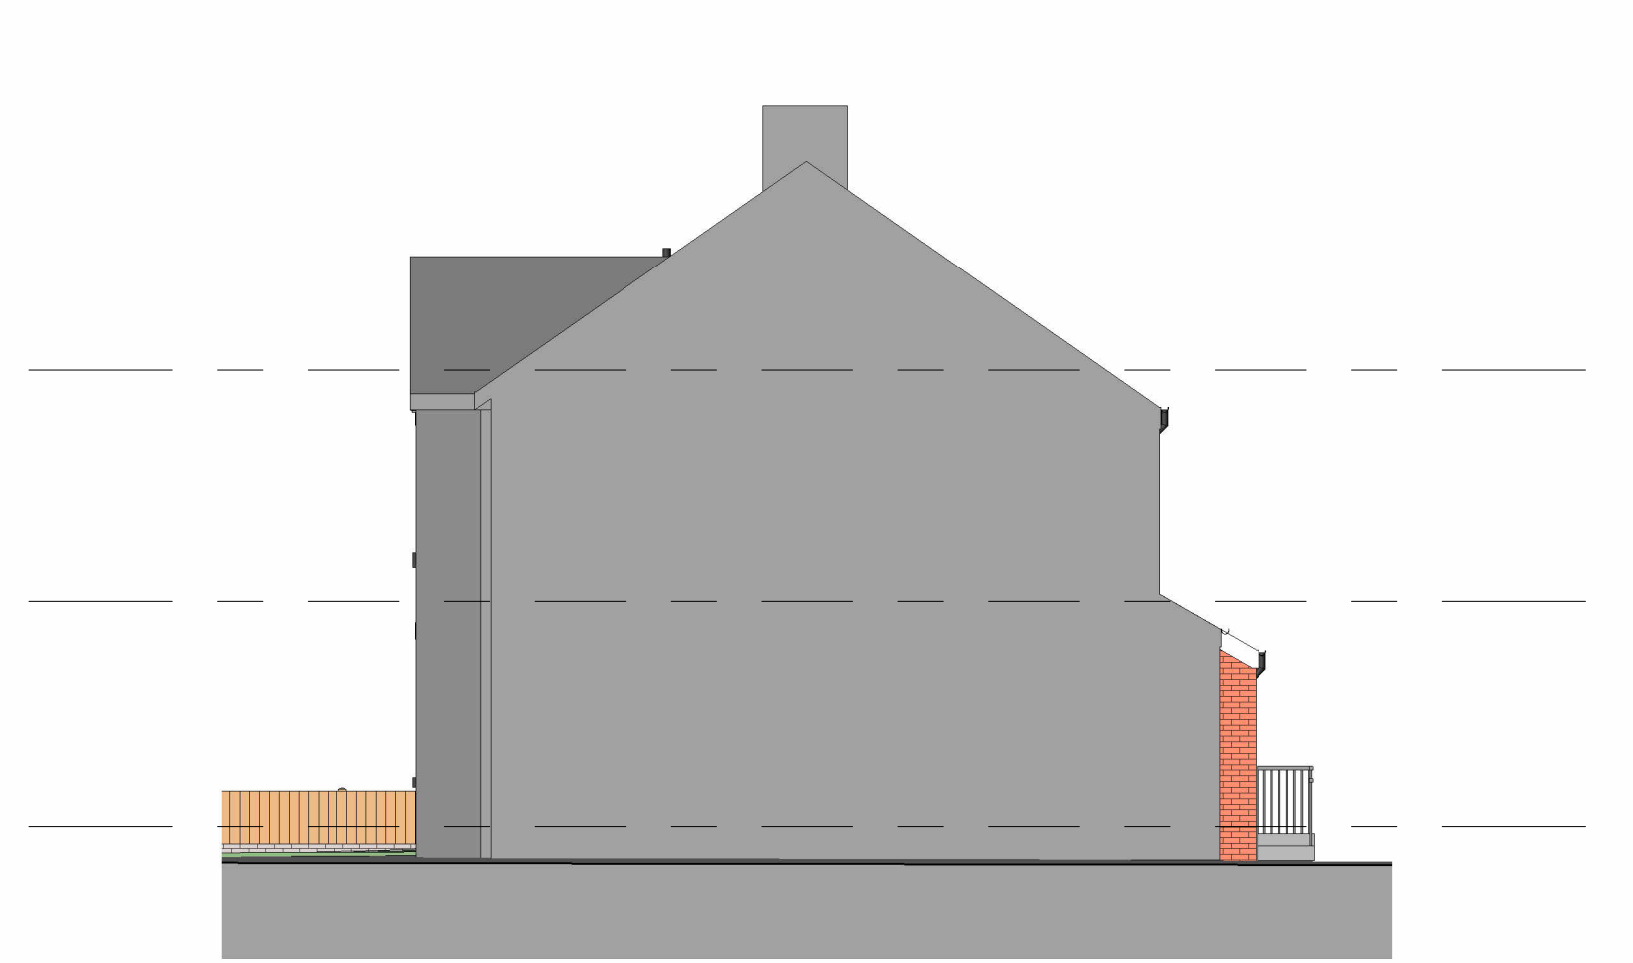



6 Right Side - Existing
1 : 100

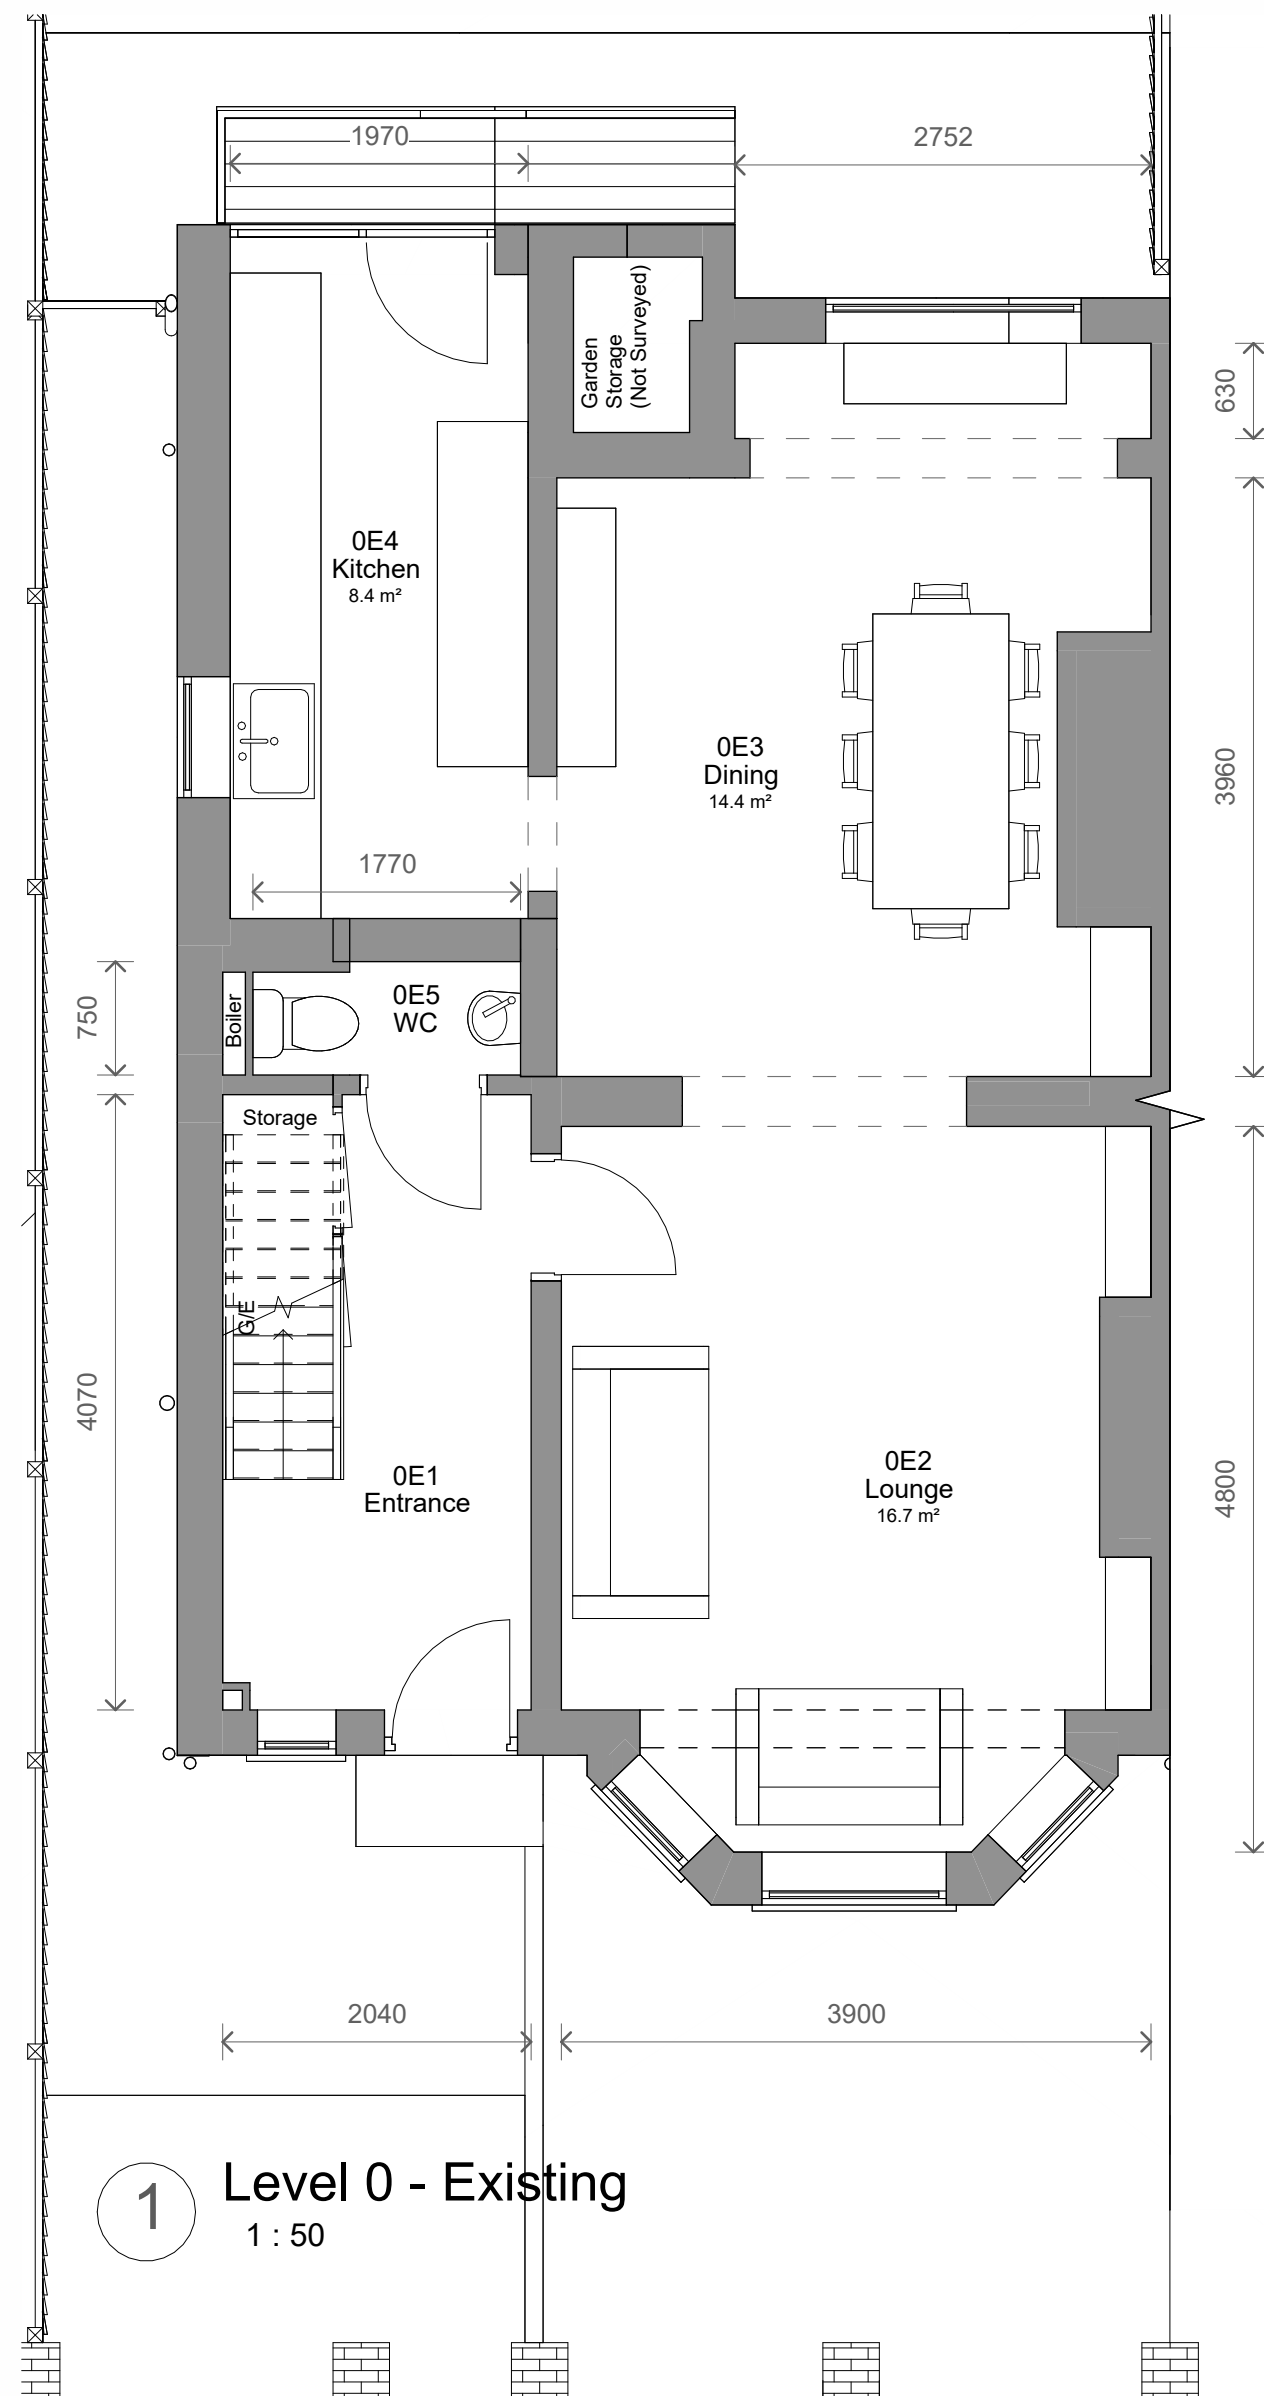

1 Level 0 - Existing
1 : 50

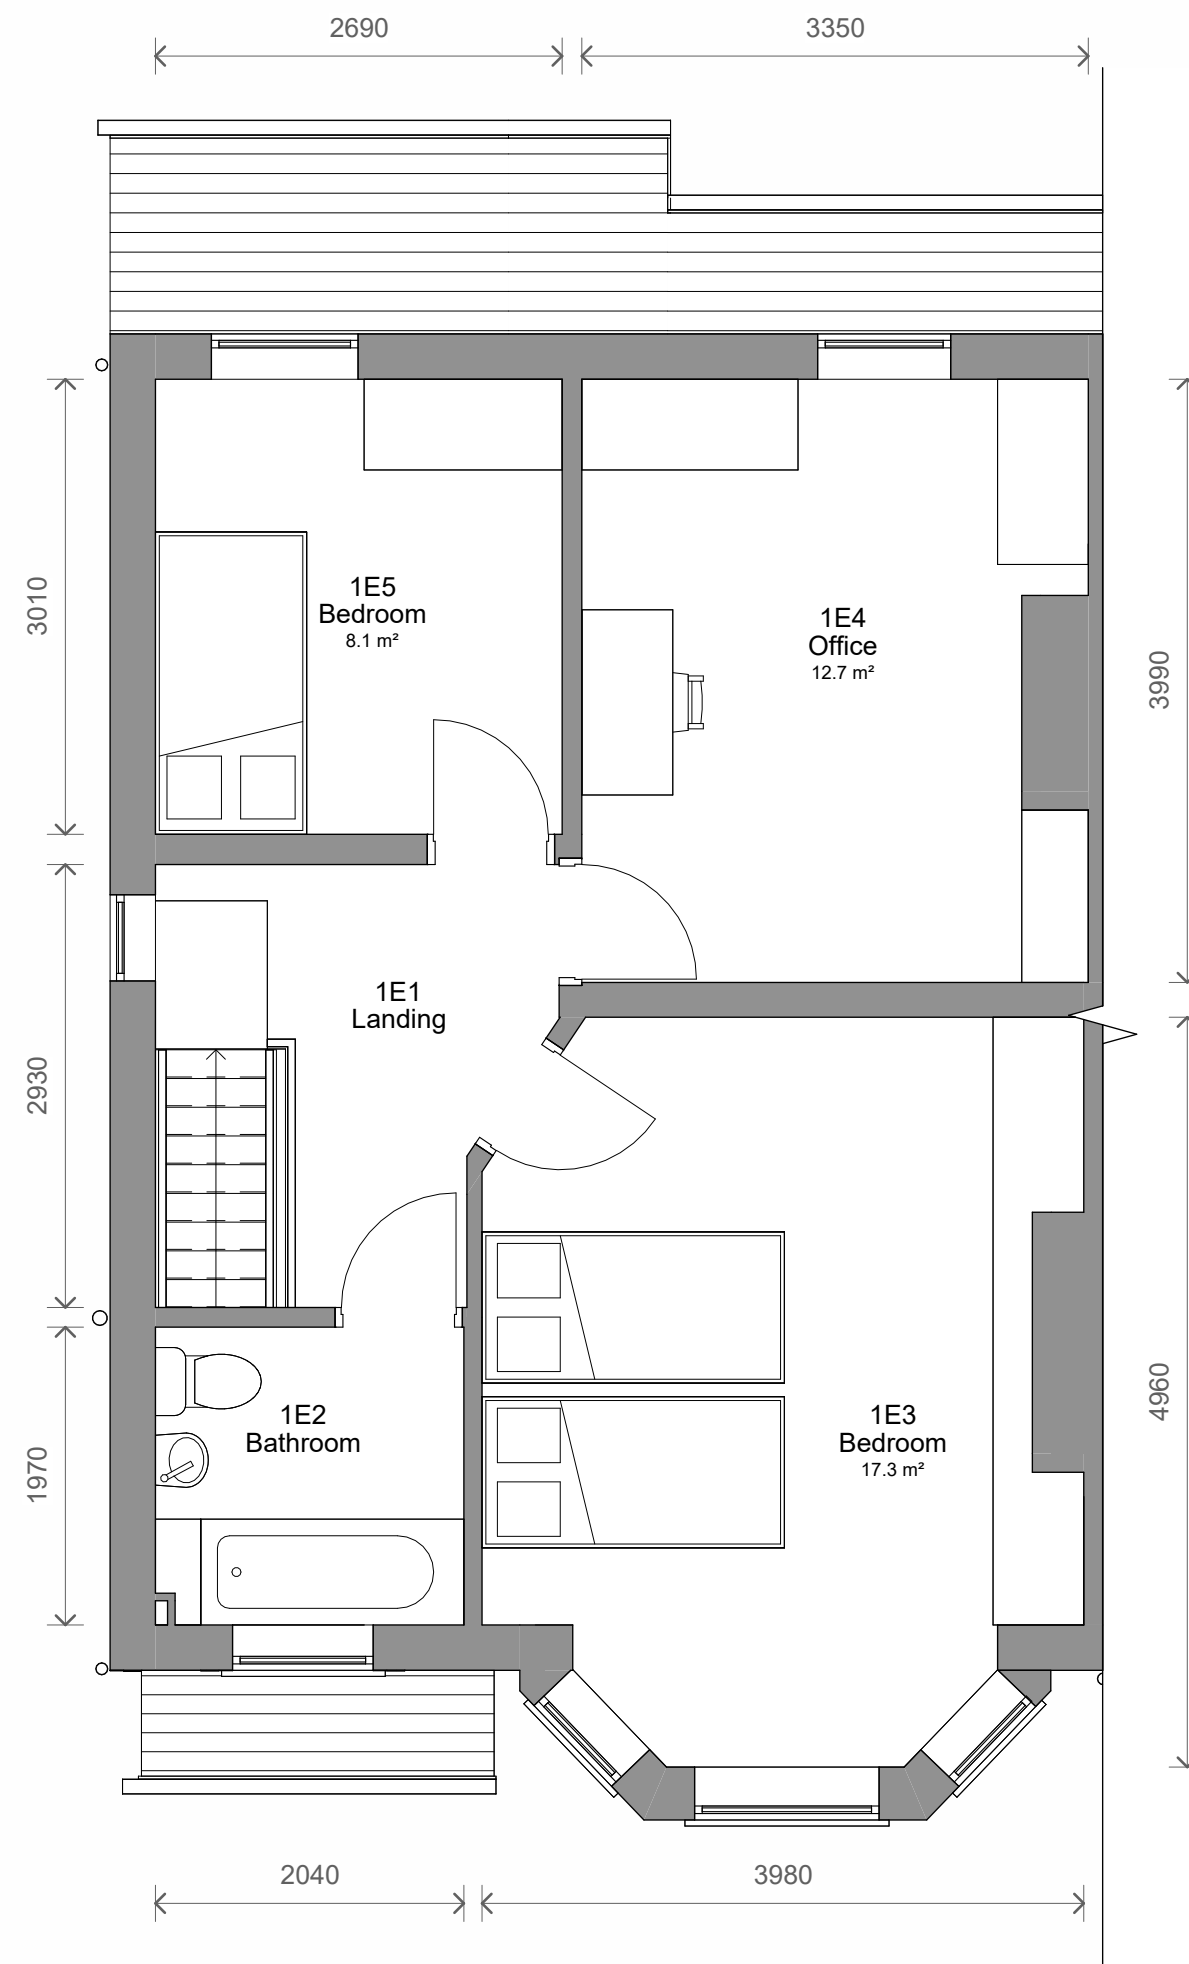

2 Level 1 - Existing
1 : 50

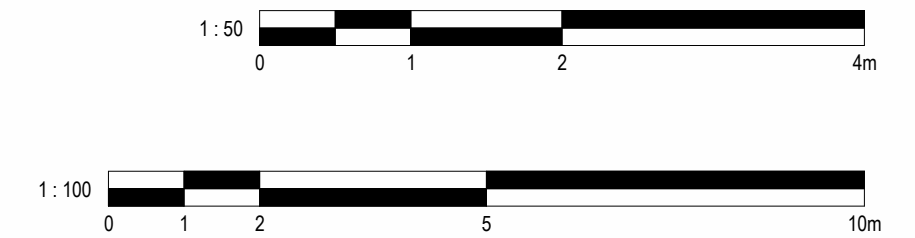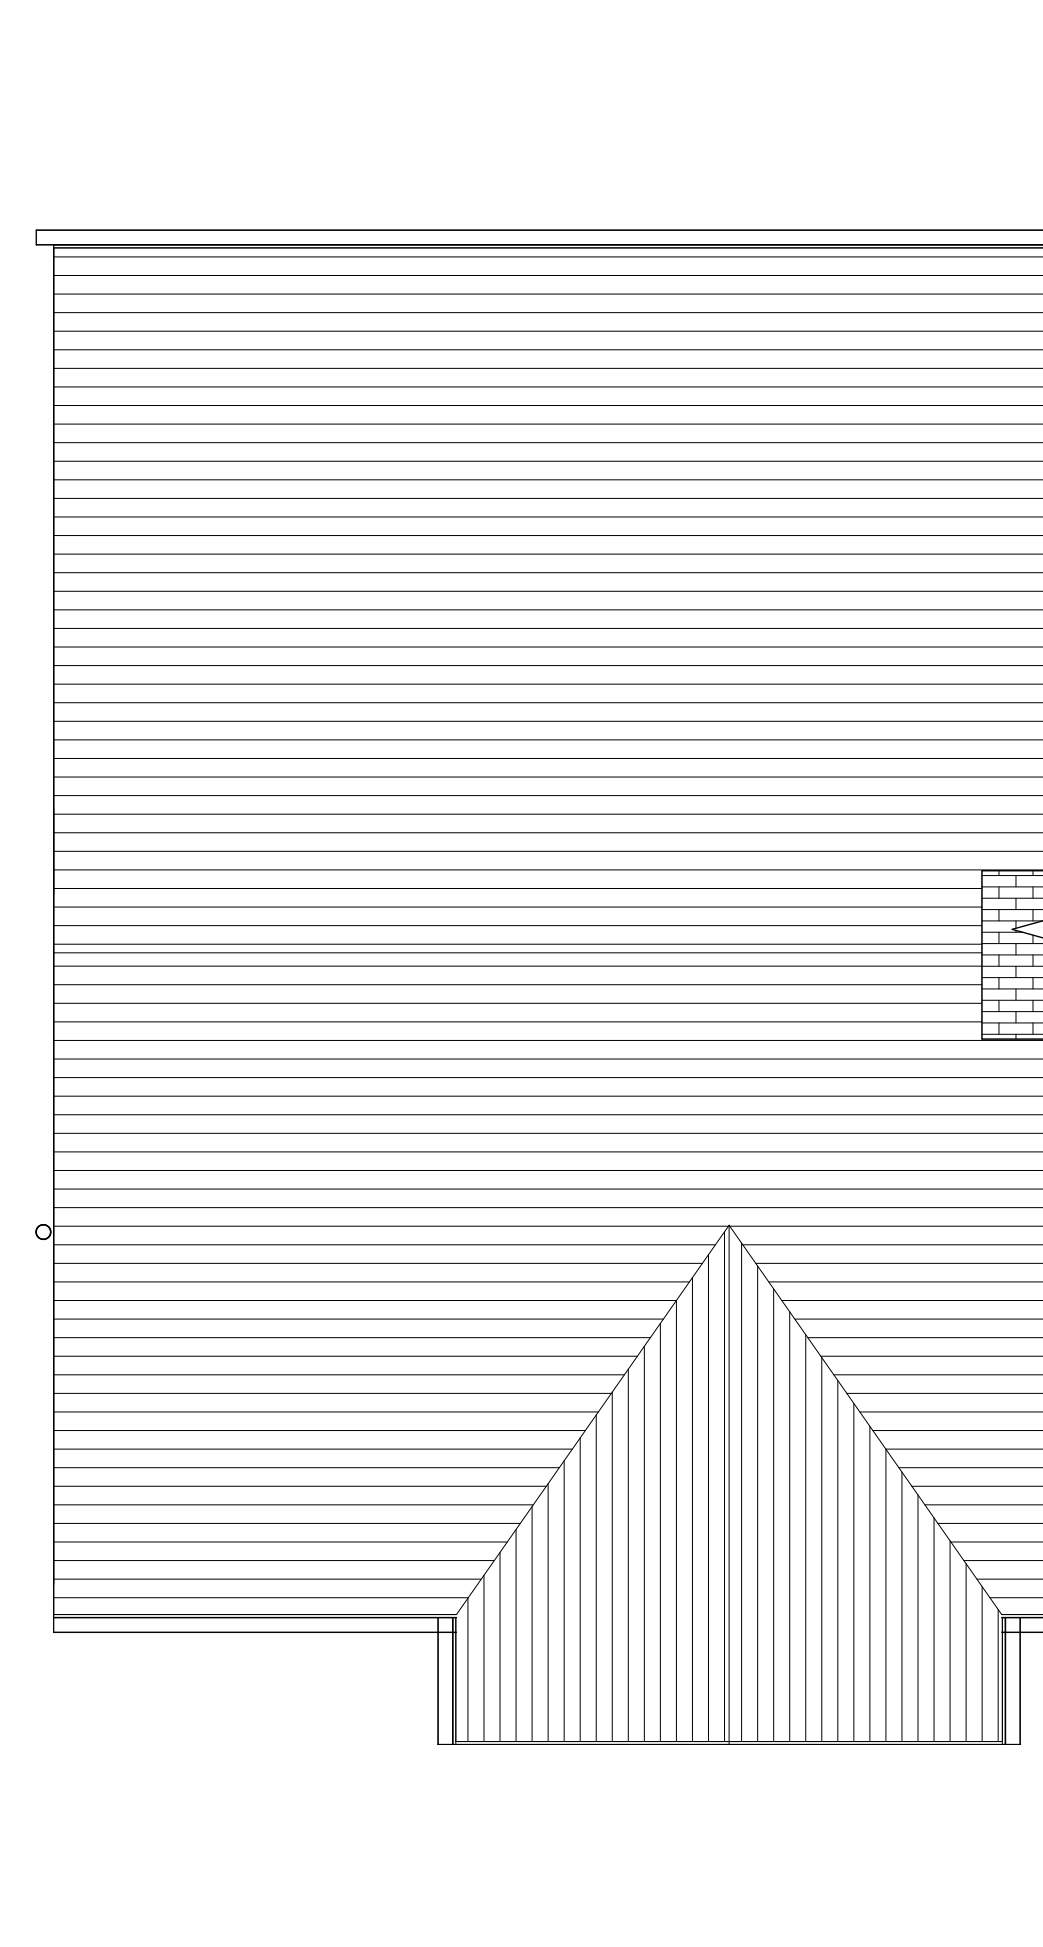

No.	Description	Date	Initial
-----	-------------	------	---------

PROJECT	18 Sedgley Avenue		
---------	-------------------	--	--

TITLE	Existing Plans and Elevations		
-------	-------------------------------	--	--

STATUS	DESIGN		
--------	--------	--	--

DRAWN BY	DATE	SCALE (@ A1)	
CB	01/12/2023	As indicated	

PROJECT NUMBER	DRAWING NUMBER	REV
GSS23140.4	002	

GOLD SKETCH
S T U D I O S
www.goldsketch.co.uk info@goldsketch.co.uk 0161 792 9595

NOTES:
© COPYRIGHT - ALL RIGHTS RESERVED.
THIS DRAWING SHALL NOT BE REPRODUCED WITHOUT PRIOR WRITTEN CONSENT.
DRAWING TO BE USED FOR THE STATUS INDICATED ONLY.
ALL DIMENSIONS AND SETTING OUT SHALL BE CHECKED AND CONFIRMED ON SITE. ANY DISCREPANCIES TO BE REPORTED TO THE
DESIGNER IMMEDIATELY UPON DISCOVERY. ALL DIMENSIONS AND MATERIALS TO BE IN ACCORDANCE WITH CURRENT BUILDING
REGULATIONS AND THE COMPANIONSHIP OF ANY WORK. ALL DIMENSIONS AND MATERIALS TO BE IN ACCORDANCE WITH CURRENT BUILDING
LEGISLATION RELEVANT CODES OF PRACTICE AND BRITISH STANDARDS. ALL DIMENSIONS ON THIS DRAWING ARE IN MILLIMETERS UNLESS
OTHERWISE STATED.