
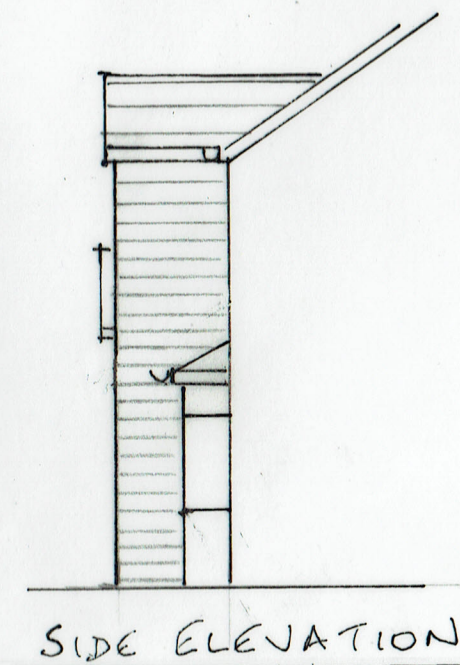


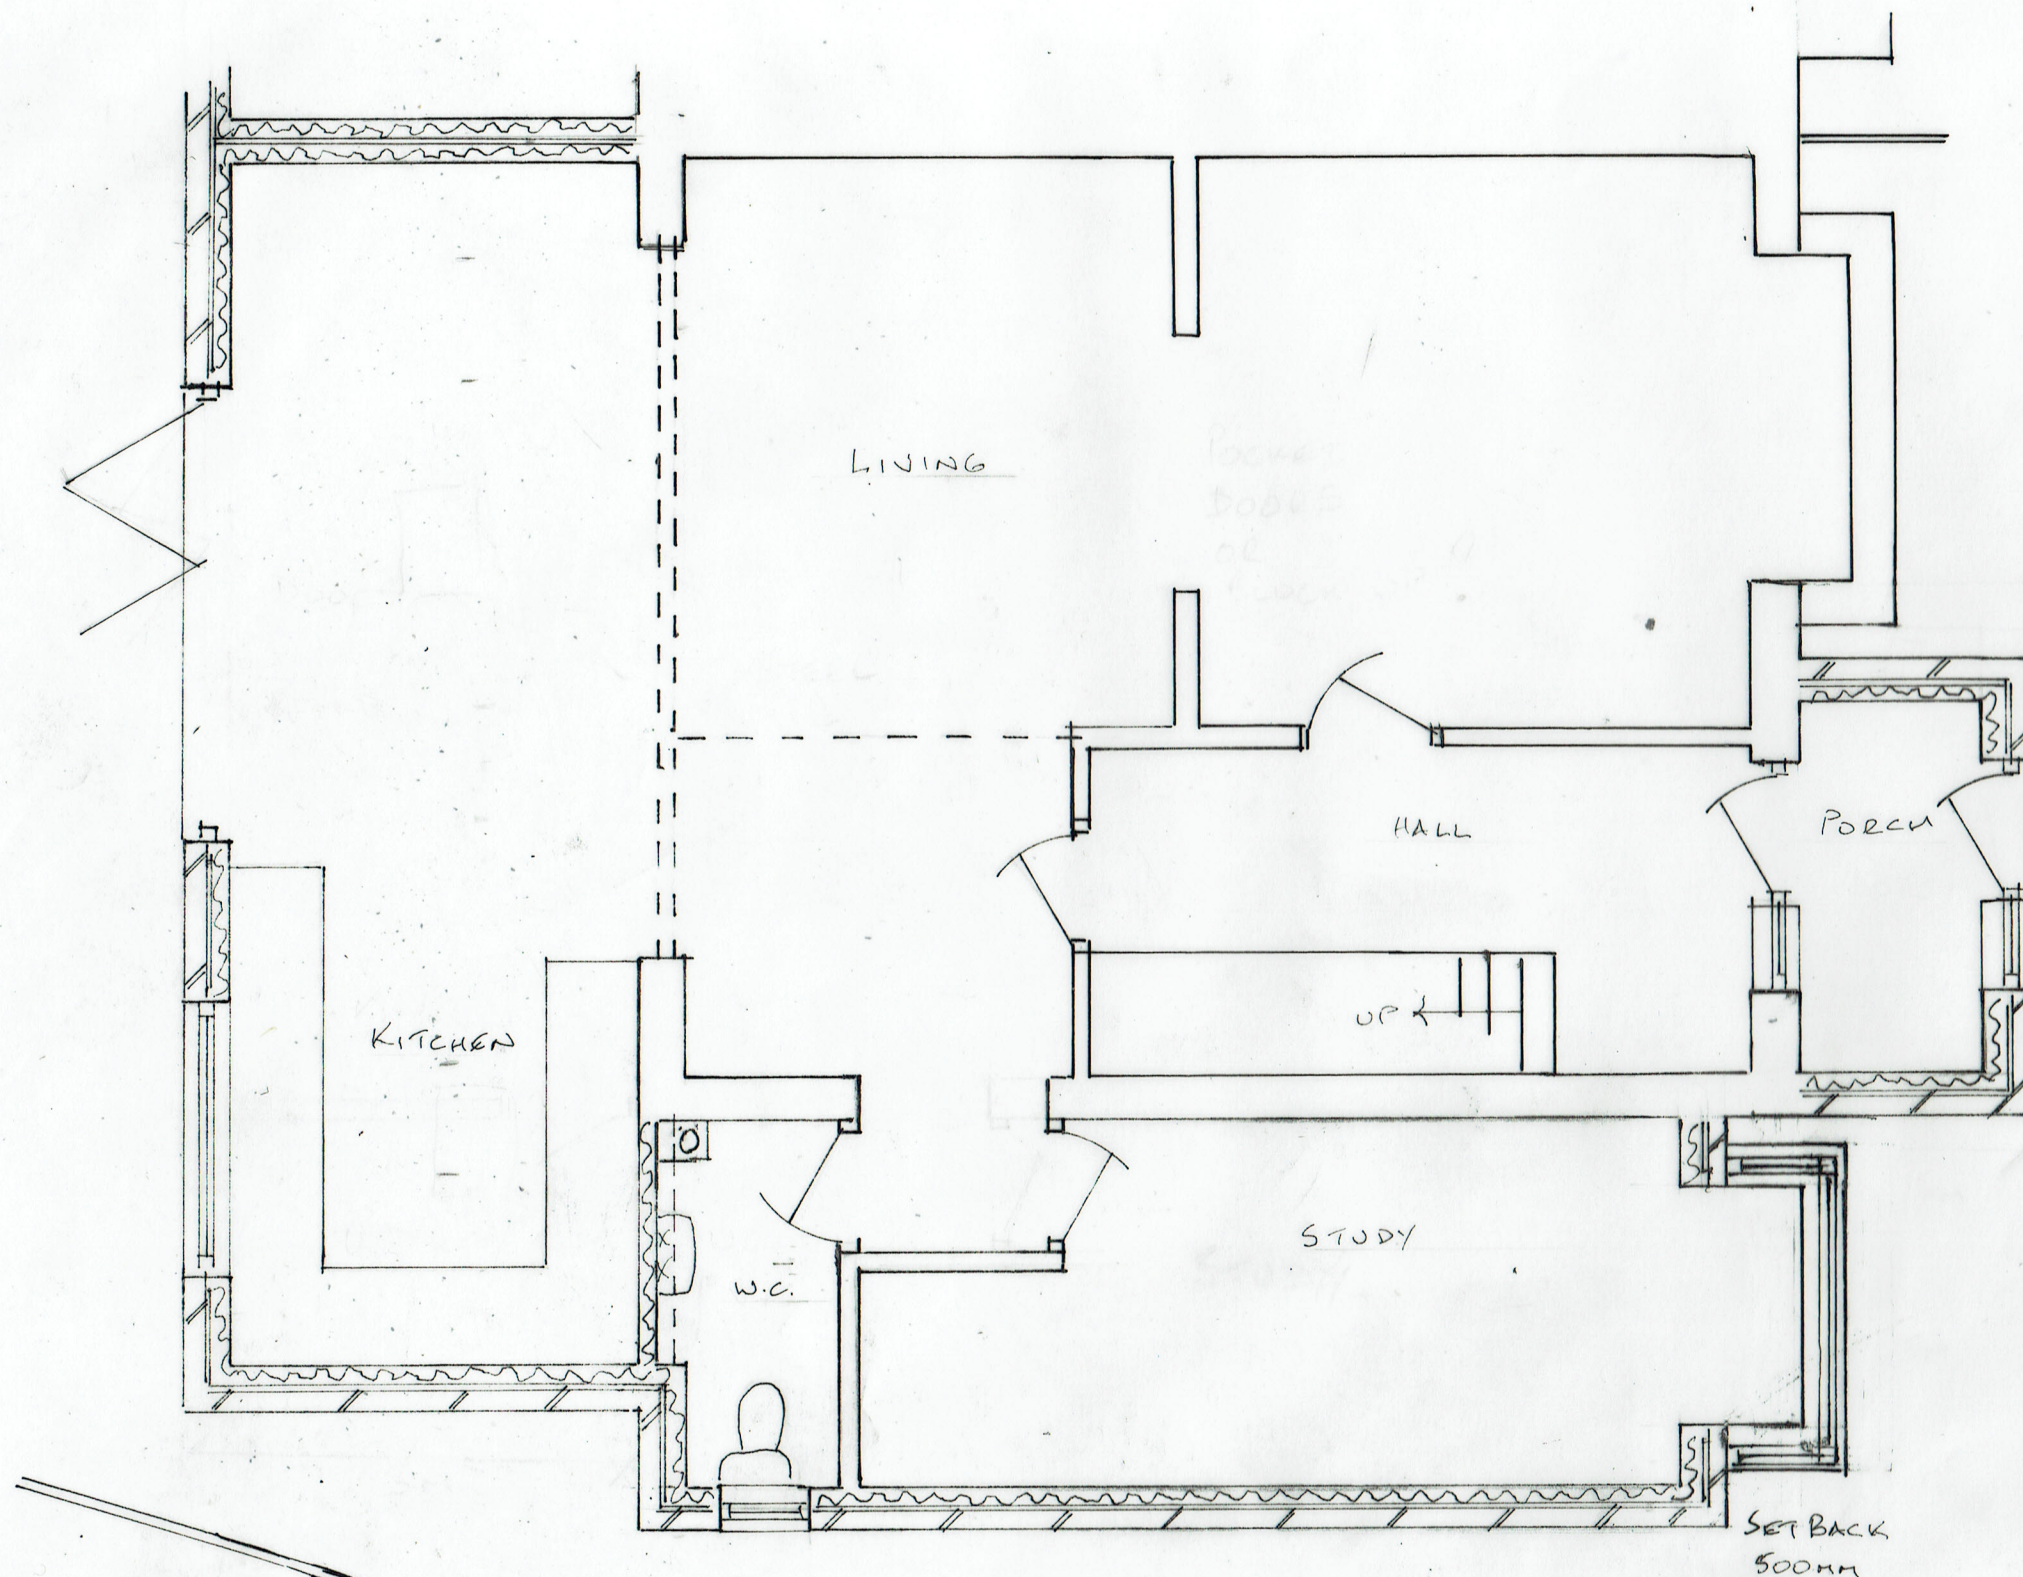

3/ PROPOSED GROUND FLOOR
PLAN

PILED FOUNDATIONS
TO PROTECT RAILWAY
CUTTING

21/12/2021 - EXTENSION SET BACK
28/10/2021

21/672/03A

TWO STOREY + SINGLE STOREY EXTENSIONS
1, BROCKLEHURST AVENUE, BURY BL9 9AQ

0 METRES 5
SCALE 1:50