



21, Wunsley Close, M26 3X2

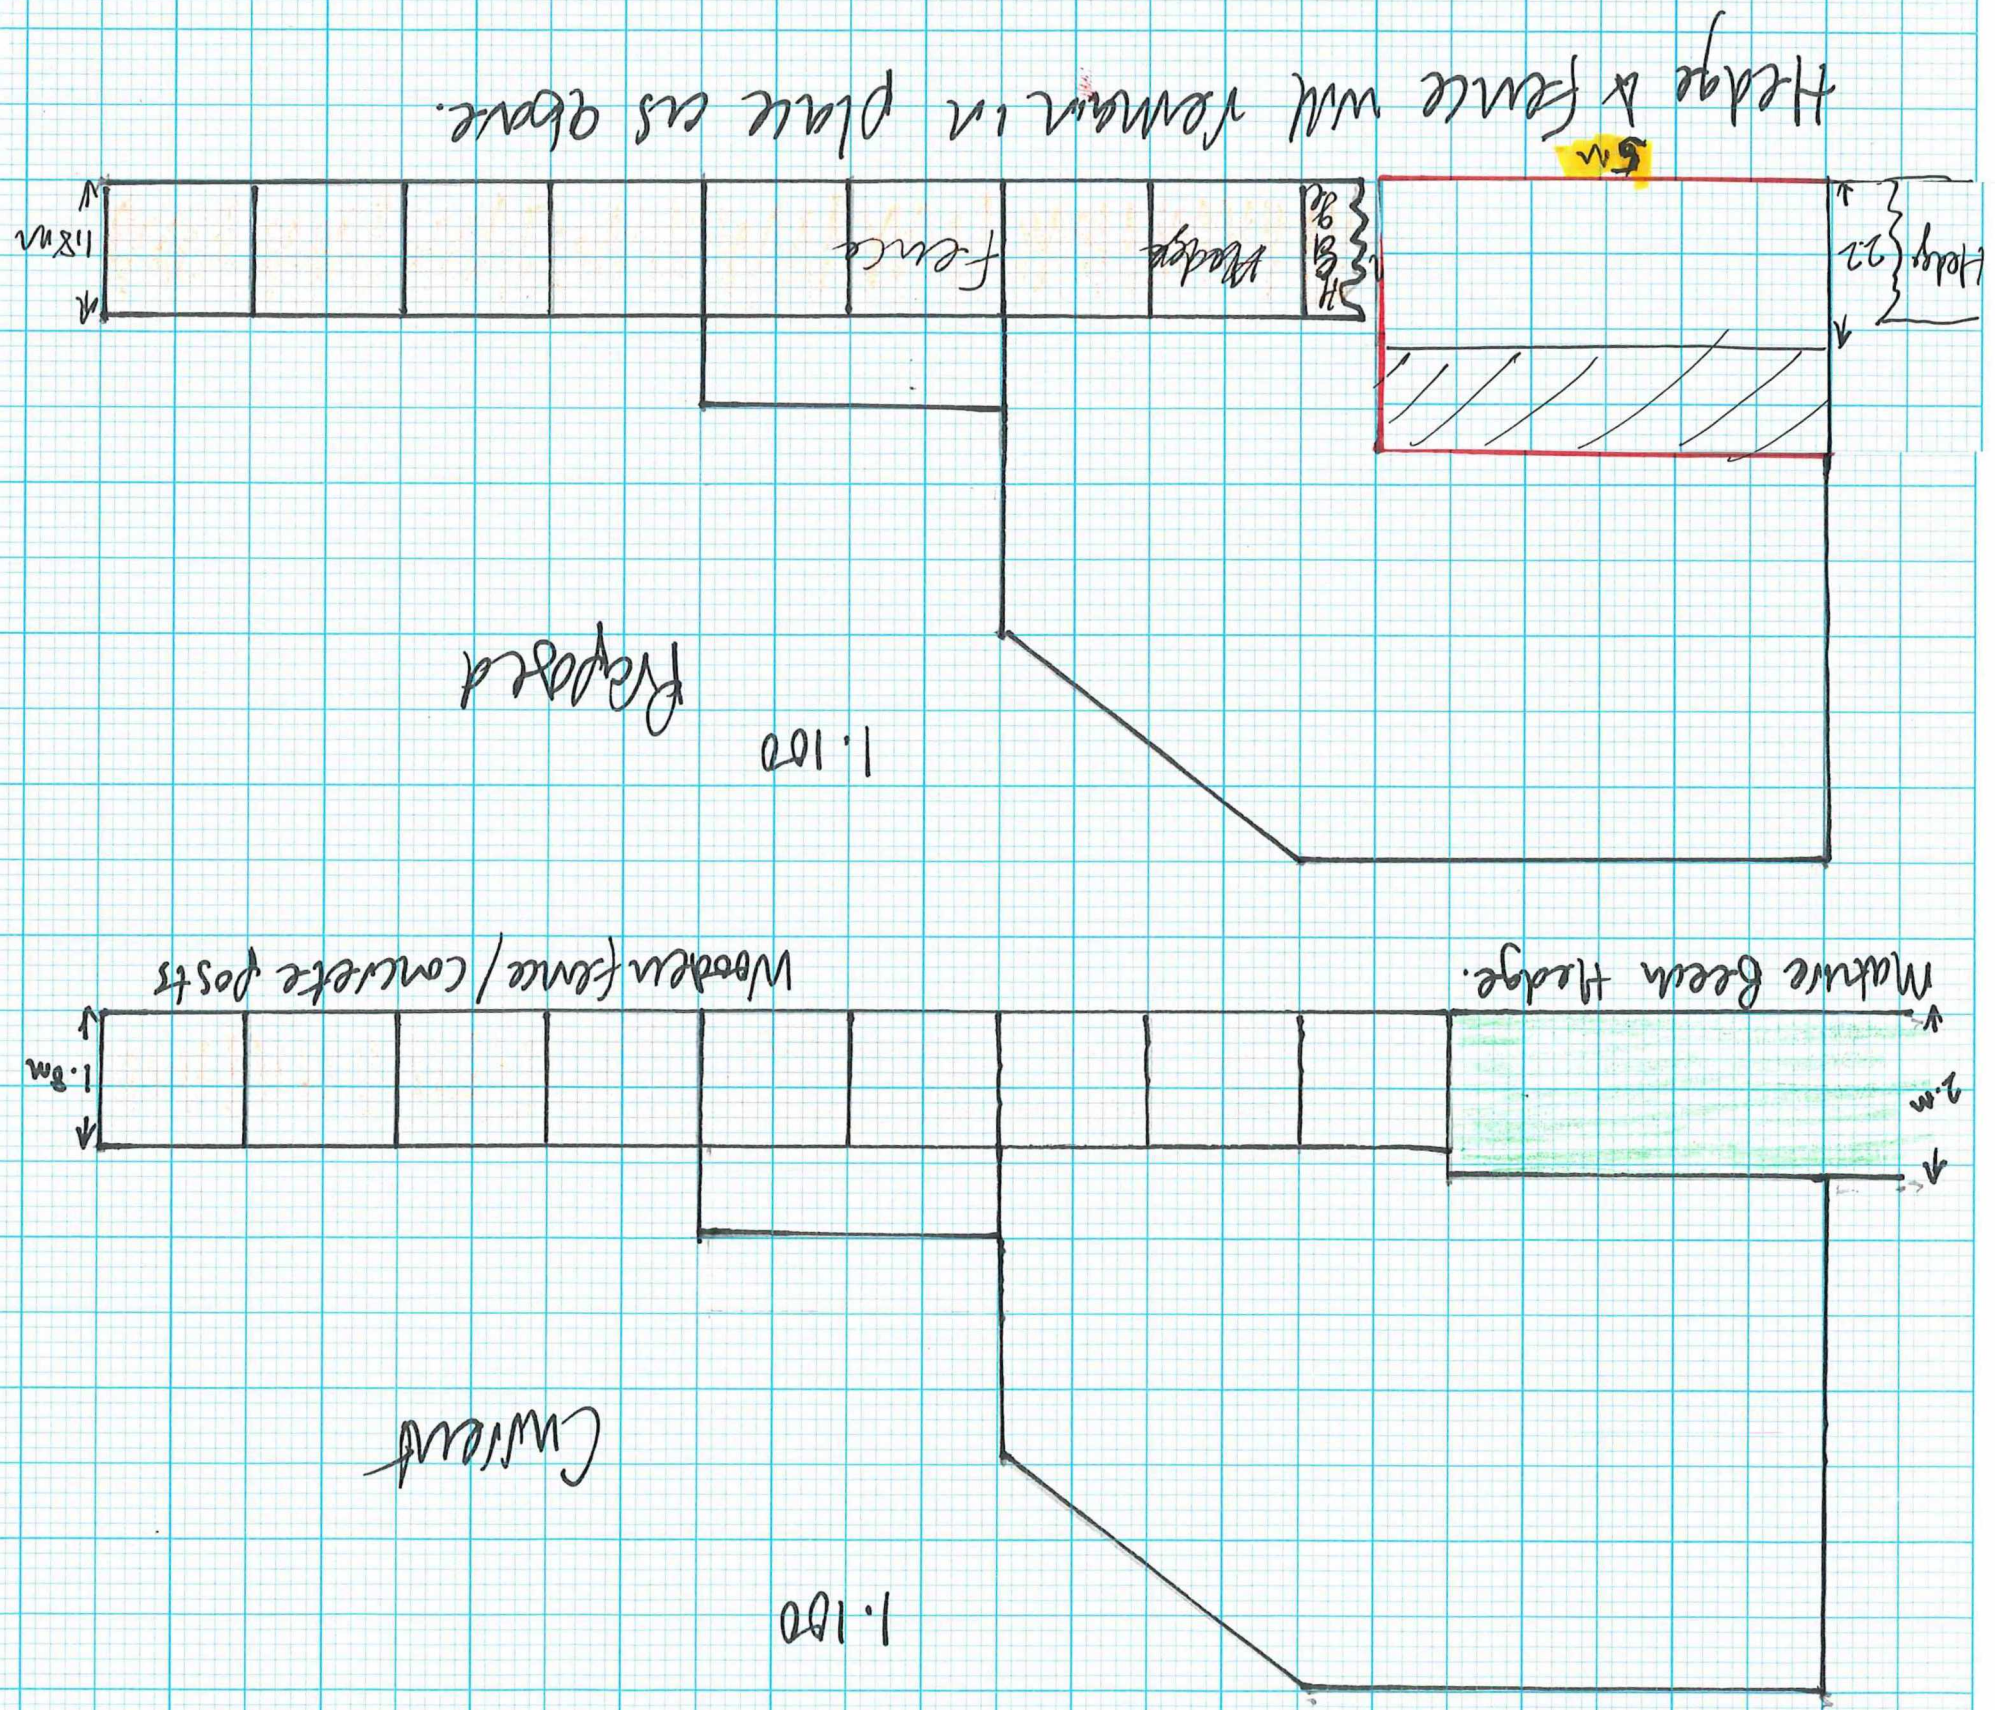

2 Burghley M26 3X2

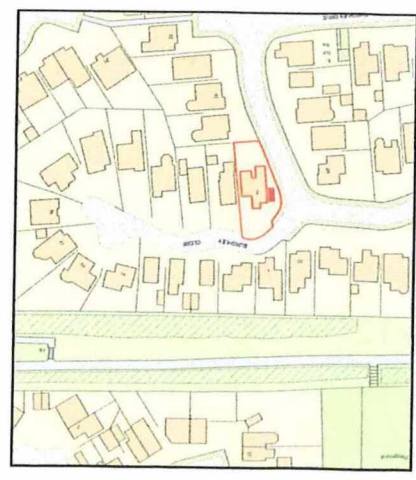

Plan Produced for:
K. Okeefe
Date Produced:
12 May 2023
Plan Reference Number:
TOM20231071303014
Scale:
1:1250 @ A1

0 50
Metres



© Crown copyright and database rights 2023 OS 100042766