
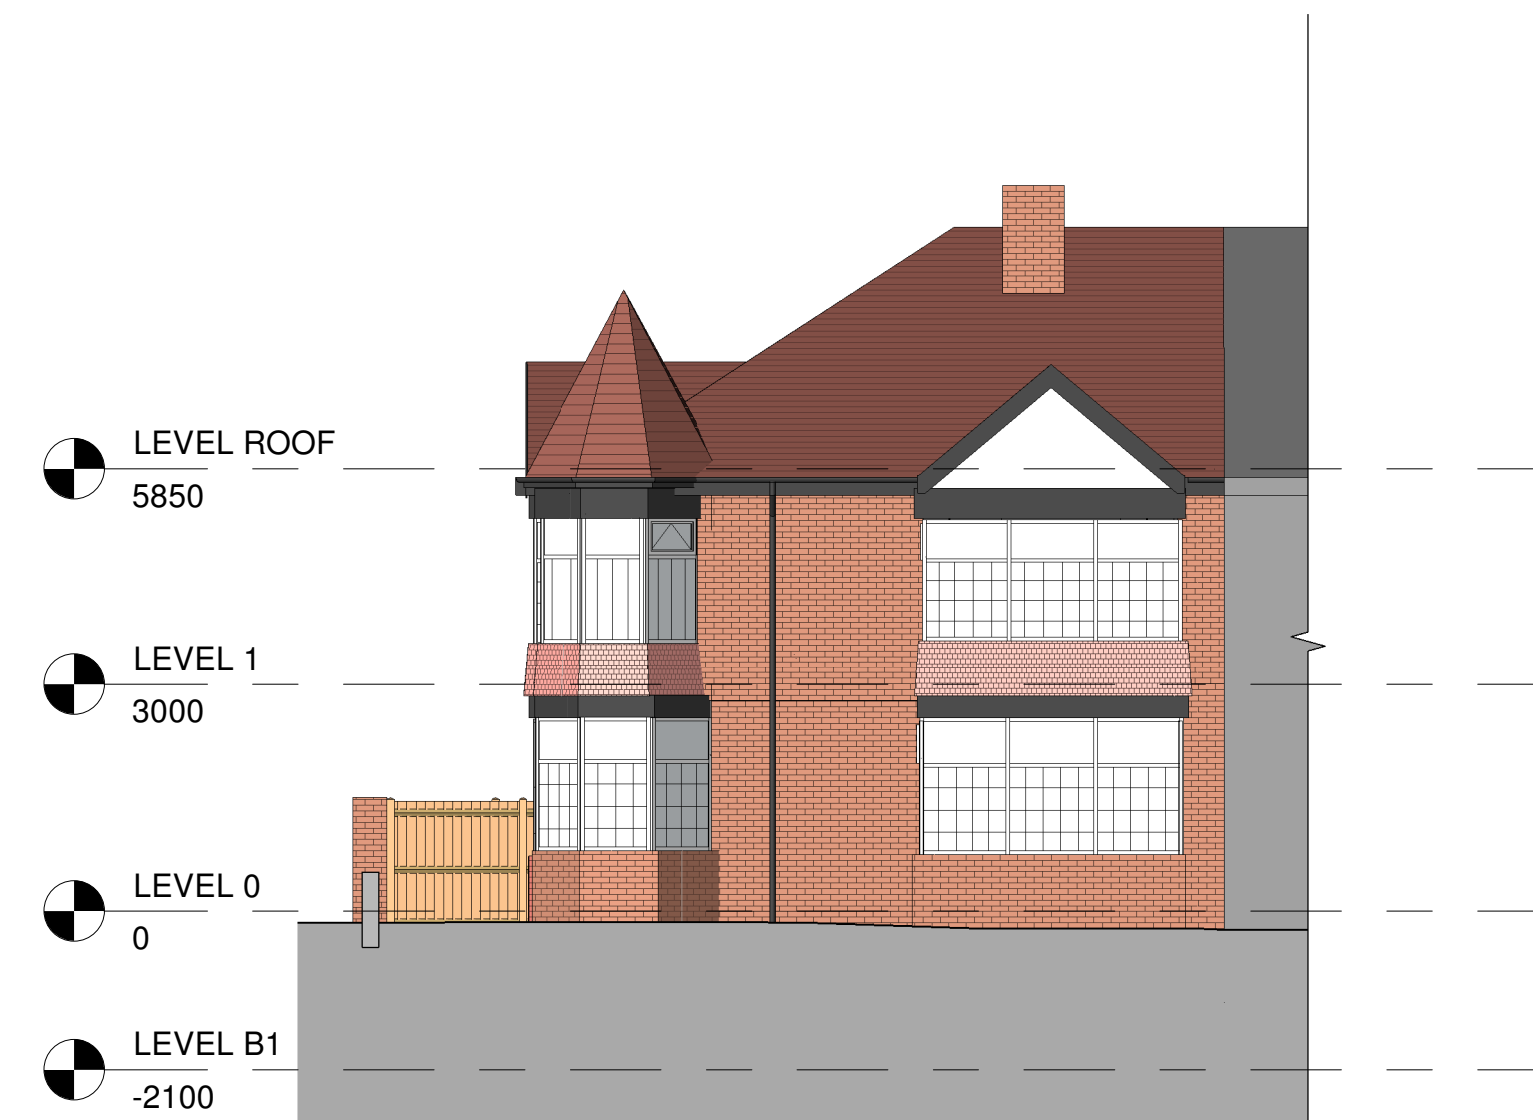


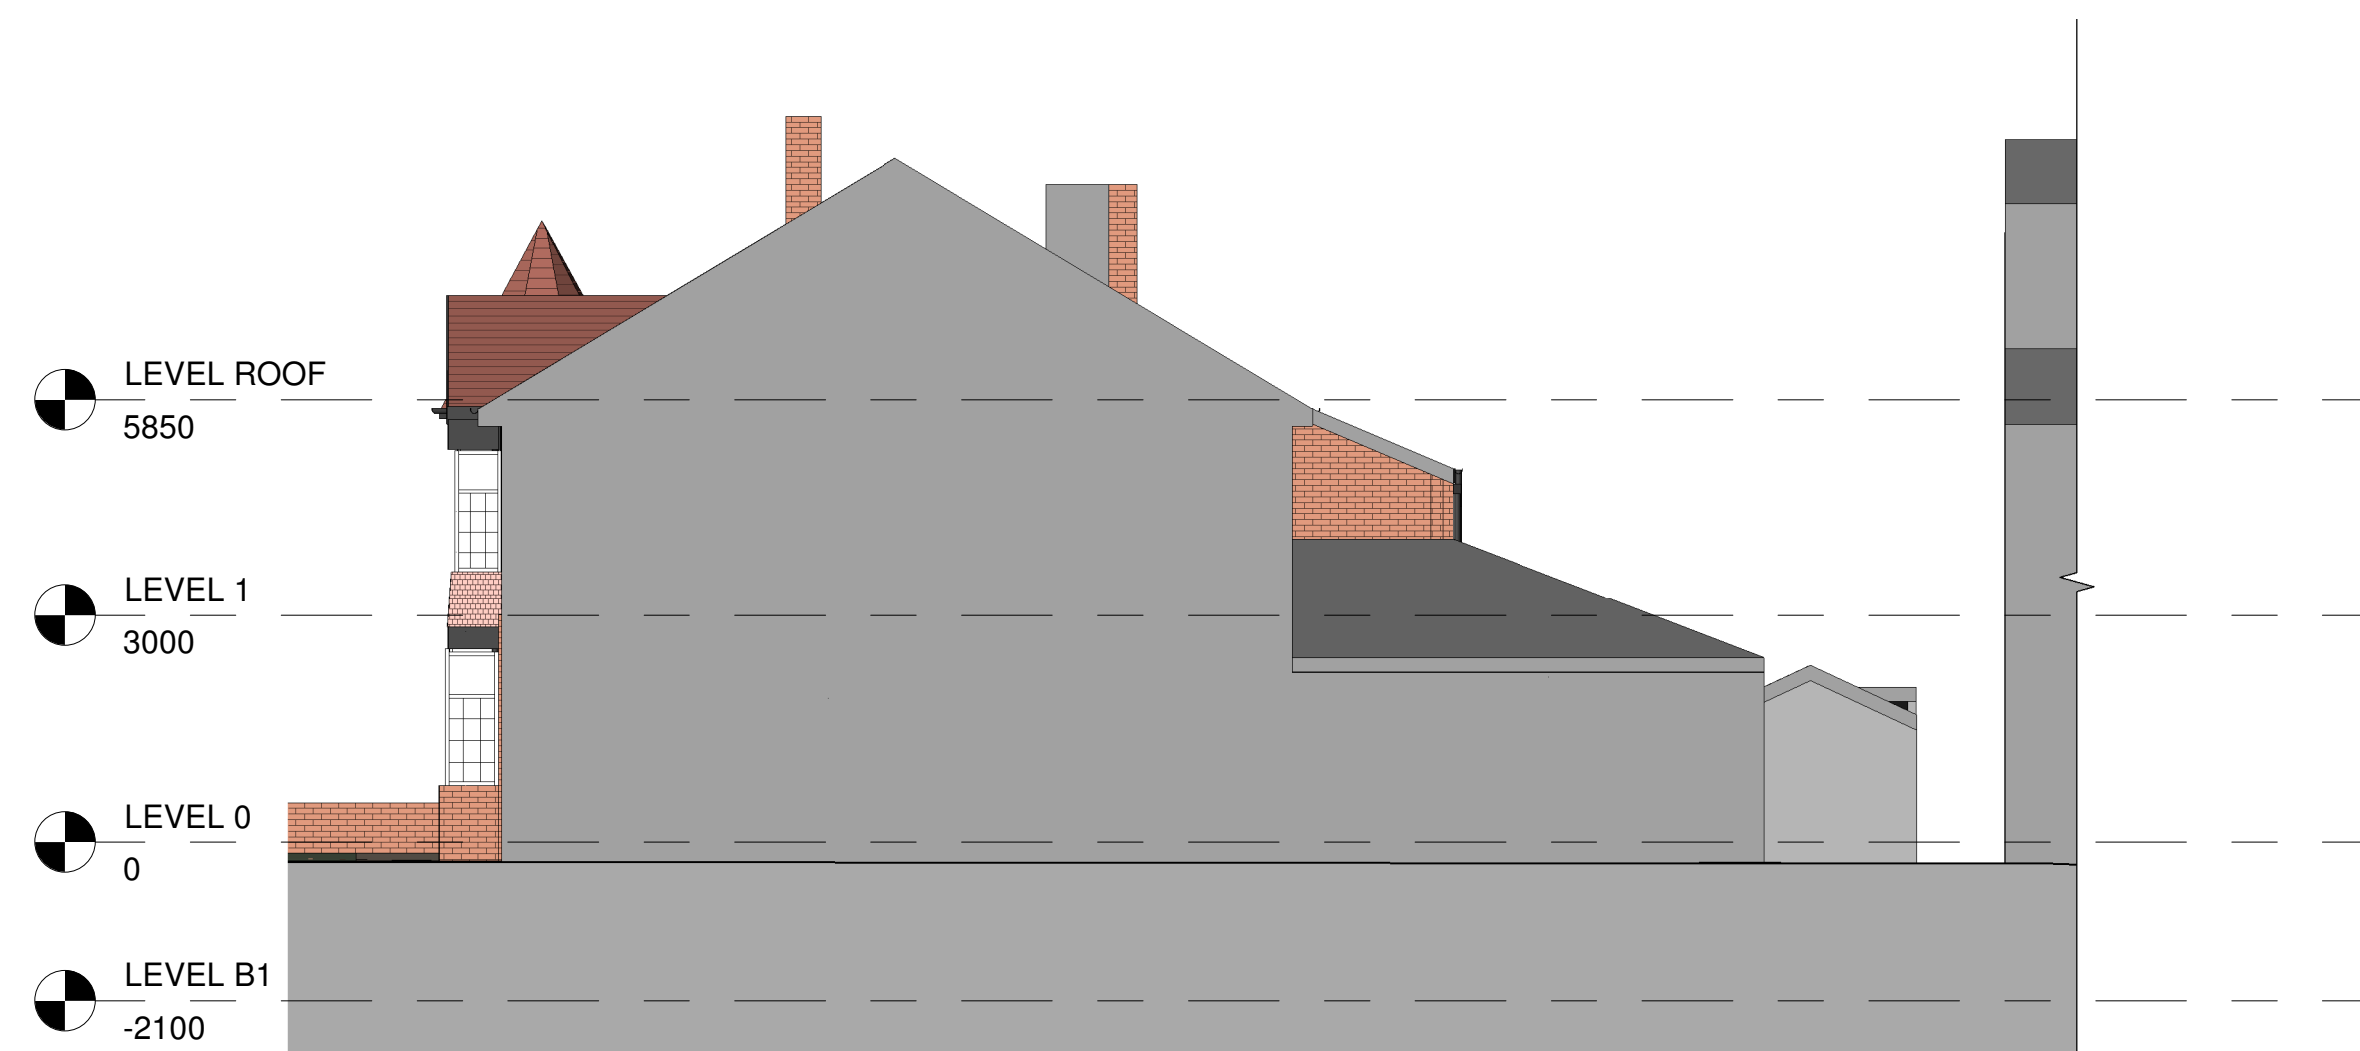

No.	Date	Initial
PROJECT 2 Wilton Avenue		
TITLE Existing Elevations		
STATUS DESIGN		
DRAWN BY CB	DATE 19/07/2024	SCALE (@ A1) 1 : 100
PROJECT NUMBER GSS24108	DRAWINGS NUMBER 003	REV
GOLD SKETCH S T U D I O S www.goldsketch.co.uk info@goldsketch.co.uk 0161 792 9595		
NOTES DISCLAIMER: ALL RIGHTS RESERVED. THIS DRAWING HAS BEEN GENERATED WITH AI FROM WRITTEN CONCEPTS. DRAWINGS TO BE USED FOR THE STATUS INDICATED ONLY. ALL DIMENSIONS AND POSITIONS ARE THE UNCHECKED AND UNCONFIRMED ON SITE, ANY DISCREPANCIES ARE TO BE REPORTED TO THE CLIENT IMMEDIATELY. THIS DRAWING IS NOT TO BE USED FOR ANY OTHER PURPOSES WITHOUT THE WRITTEN CONSENT OF GOLD SKETCH DESIGN. LEGISLATION: RELIANT ON THE LATEST CODES OF PRACTICE AND BUILDING STANDARDS, ALL DIMENSIONS ON THE DRAWING ARE IN MILLIMETRES UNLESS OTHERWISE STATED.		