


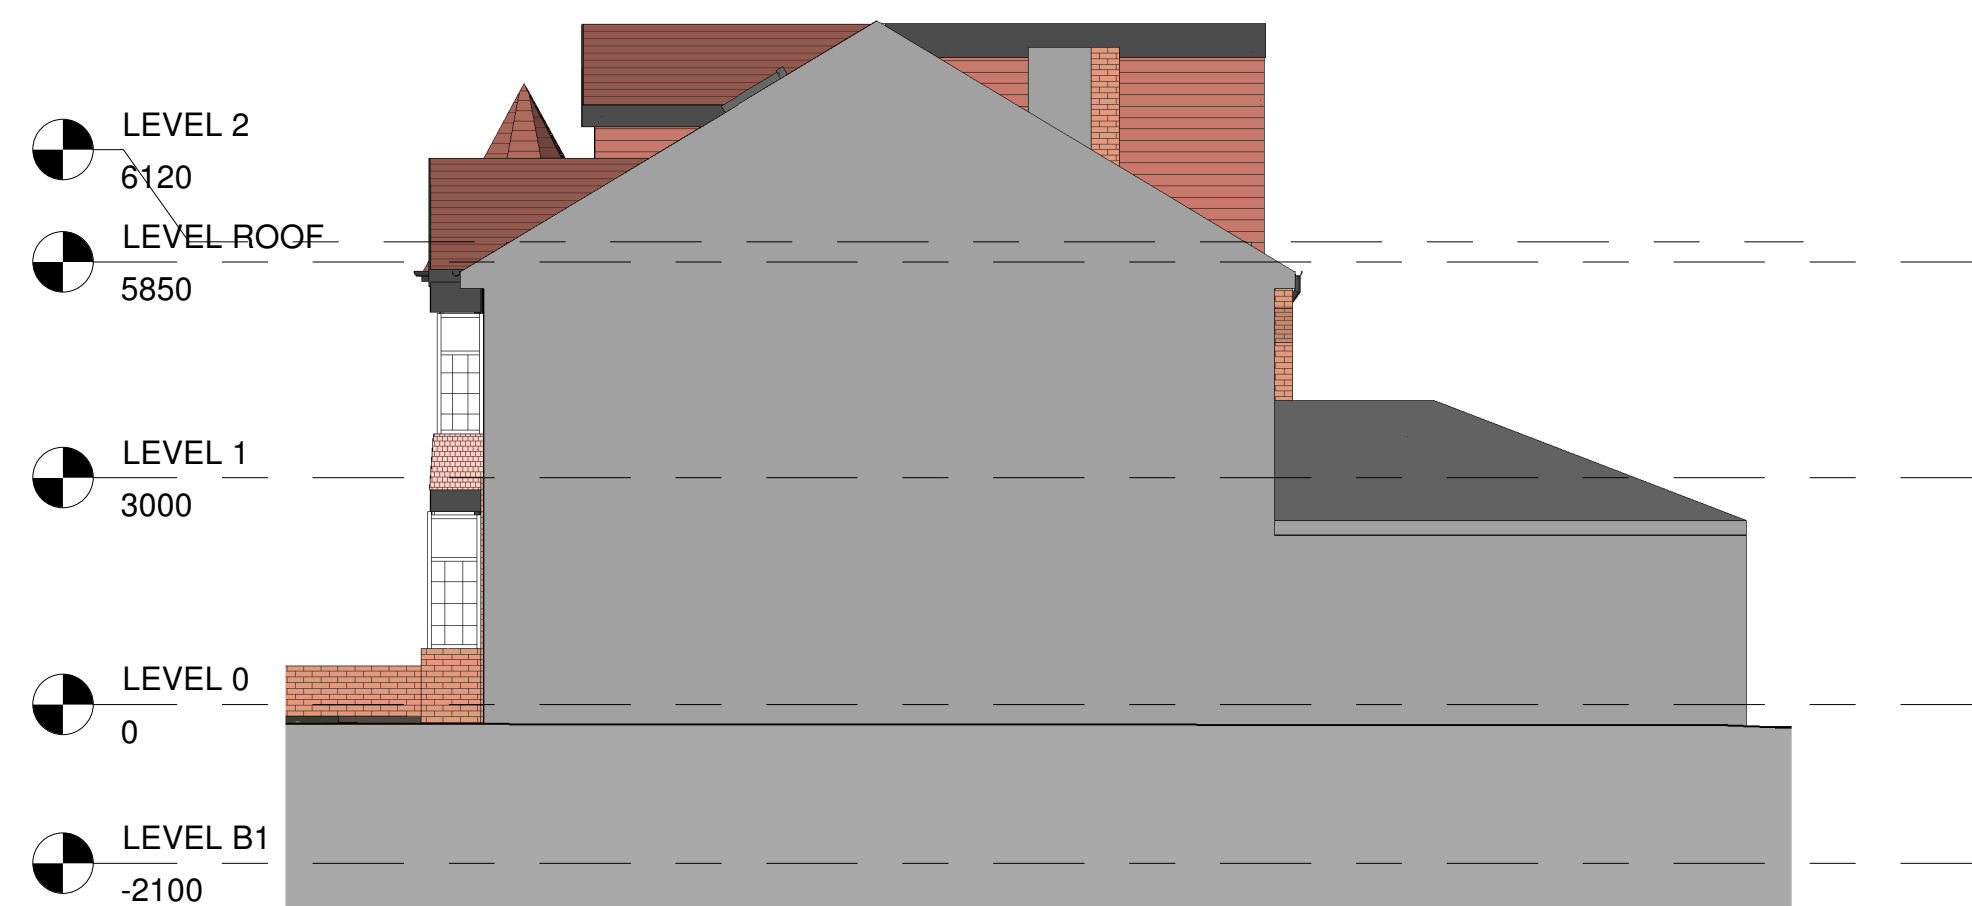

|   |                |               |
|---|----------------|---------------|
| No. Description   | Date           | Initial       |
| PROJECT   |                |               |
| 2 Wilton Avenue   |                |               |
| TITLE   |                |               |
| Proposed Elevations   |                |               |
| STATUS   |                |               |
| DESIGN   |                |               |
| DRAWN BY   | DATE           | SCALE (@ A1)  |
| CB   | 24/07/2024     | 1 : 100       |
| PROJECT NUMBER   | DRAWING NUMBER | REV           |
| GSS24108.2   | 005            |               |
| GOLD SKETCH   |                |               |
| S T U D I O S   |                |               |
| www.goldsketch.co.uk   |                | 0161 792 9595 |
| NOTES   |                |               |
| © COPYRIGHT - ALL RIGHTS RESERVED.<br>THIS DRAWING MAY NOT BE REPRODUCED WITHOUT PRIOR WRITTEN CONSENT.<br>THIS DRAWING IS TO BE USED FOR THE STATUS INDICATED ONLY. ANY DISCREPANCIES TO BE REPORTED TO THE<br>ARCHITECTS AND NOT TO THE DRAFTER. CHECKED AND CONFIRMED ON SITE. ANY DISCREPANCIES TO BE REPORTED TO THE<br>LEGISLATION, DELIVERABLES OF CONTRACT AND BRITISH STANDARDS. ALL DIMENSIONS TO THIS DRAWING ARE IN MILLIMETRES (UNLESS<br>OTHERWISE STATED). |                |               |