




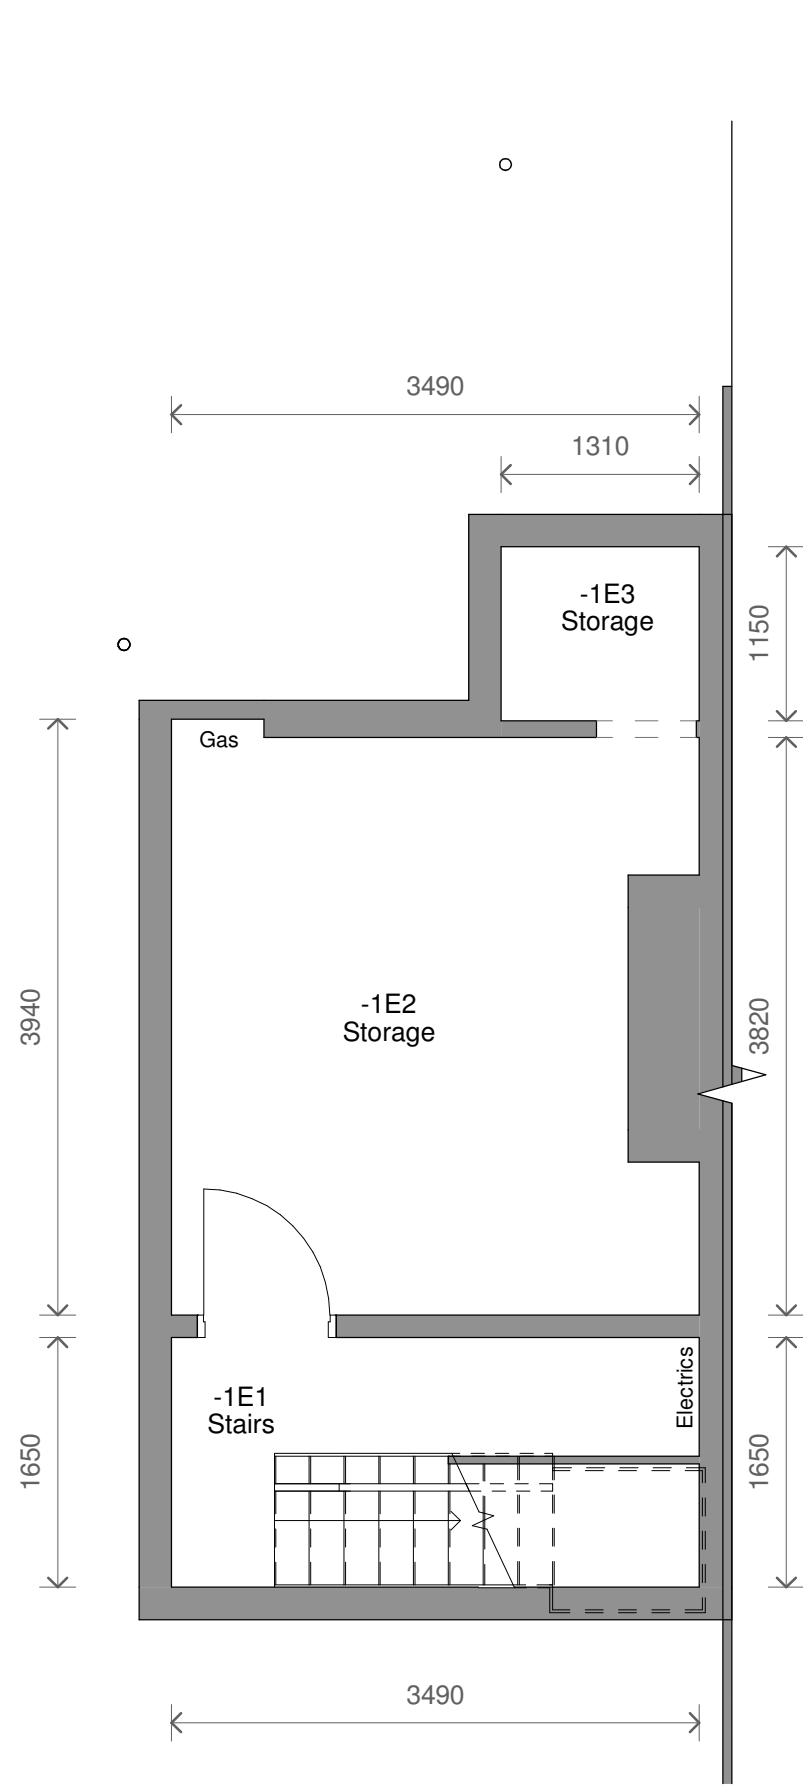


1 Level B1 - Existing
1 : 50

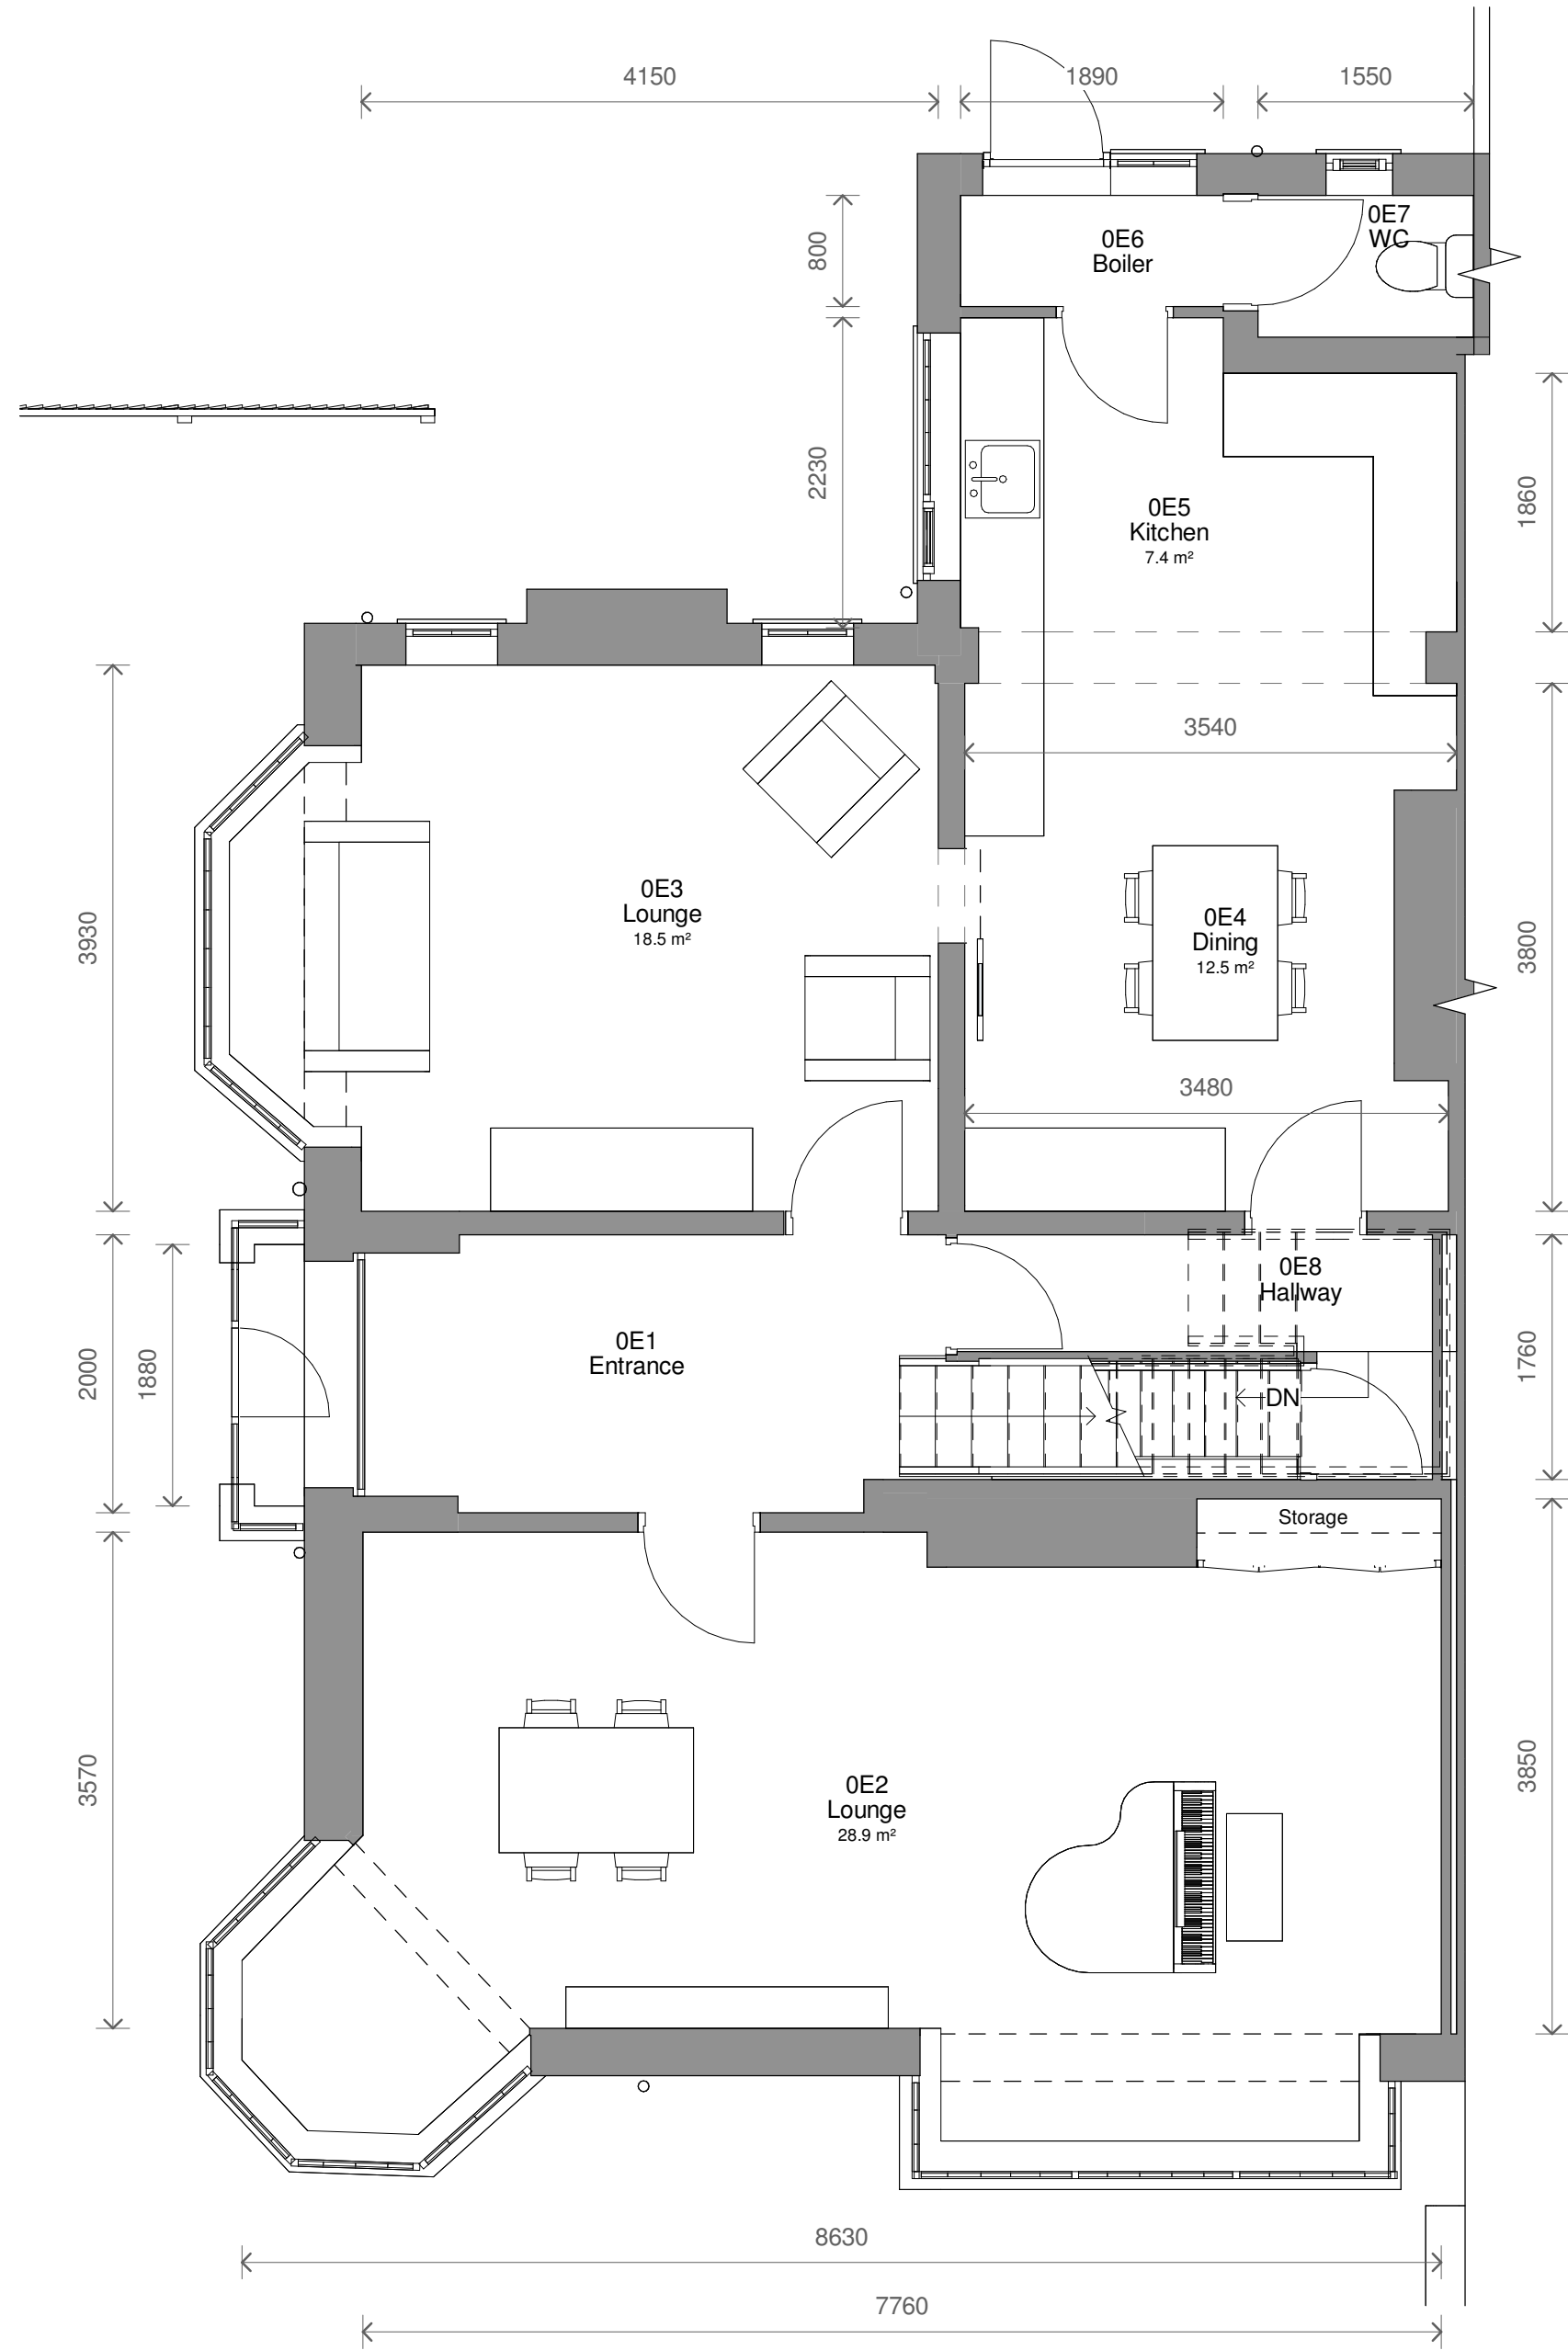


2 Level 0 - Existing
1 : 50

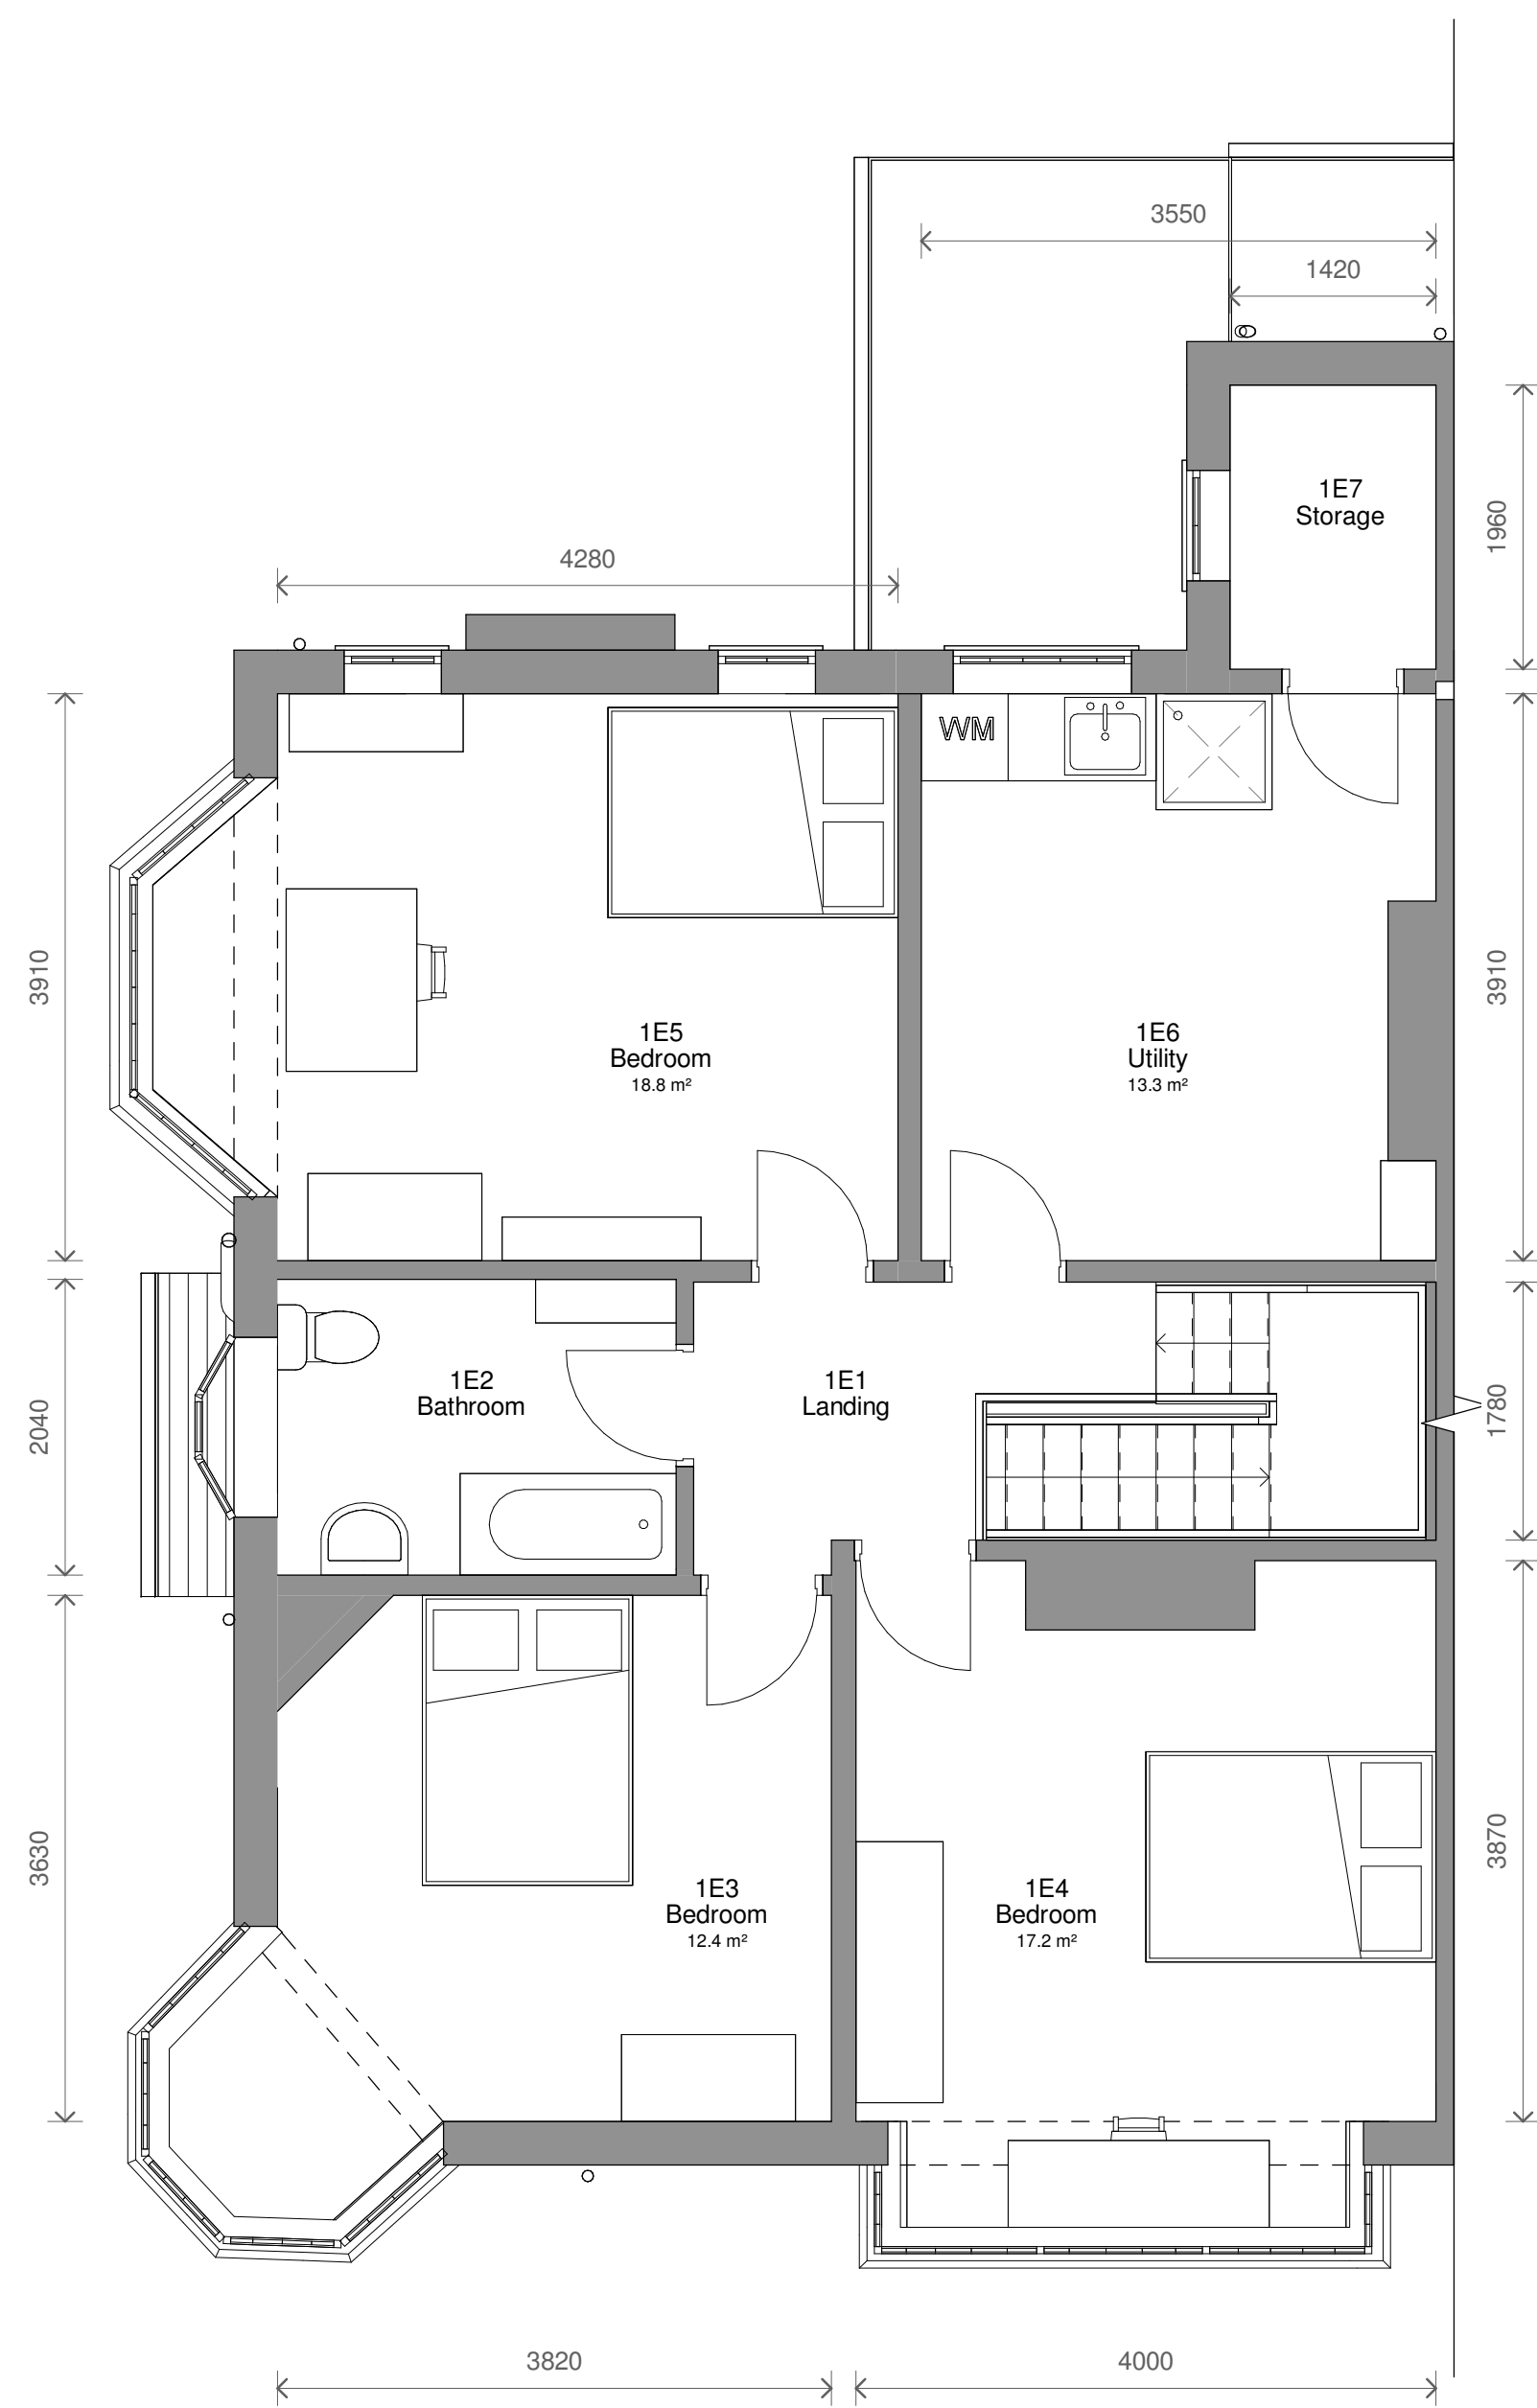

3 Level 1 - Existing
1 : 50

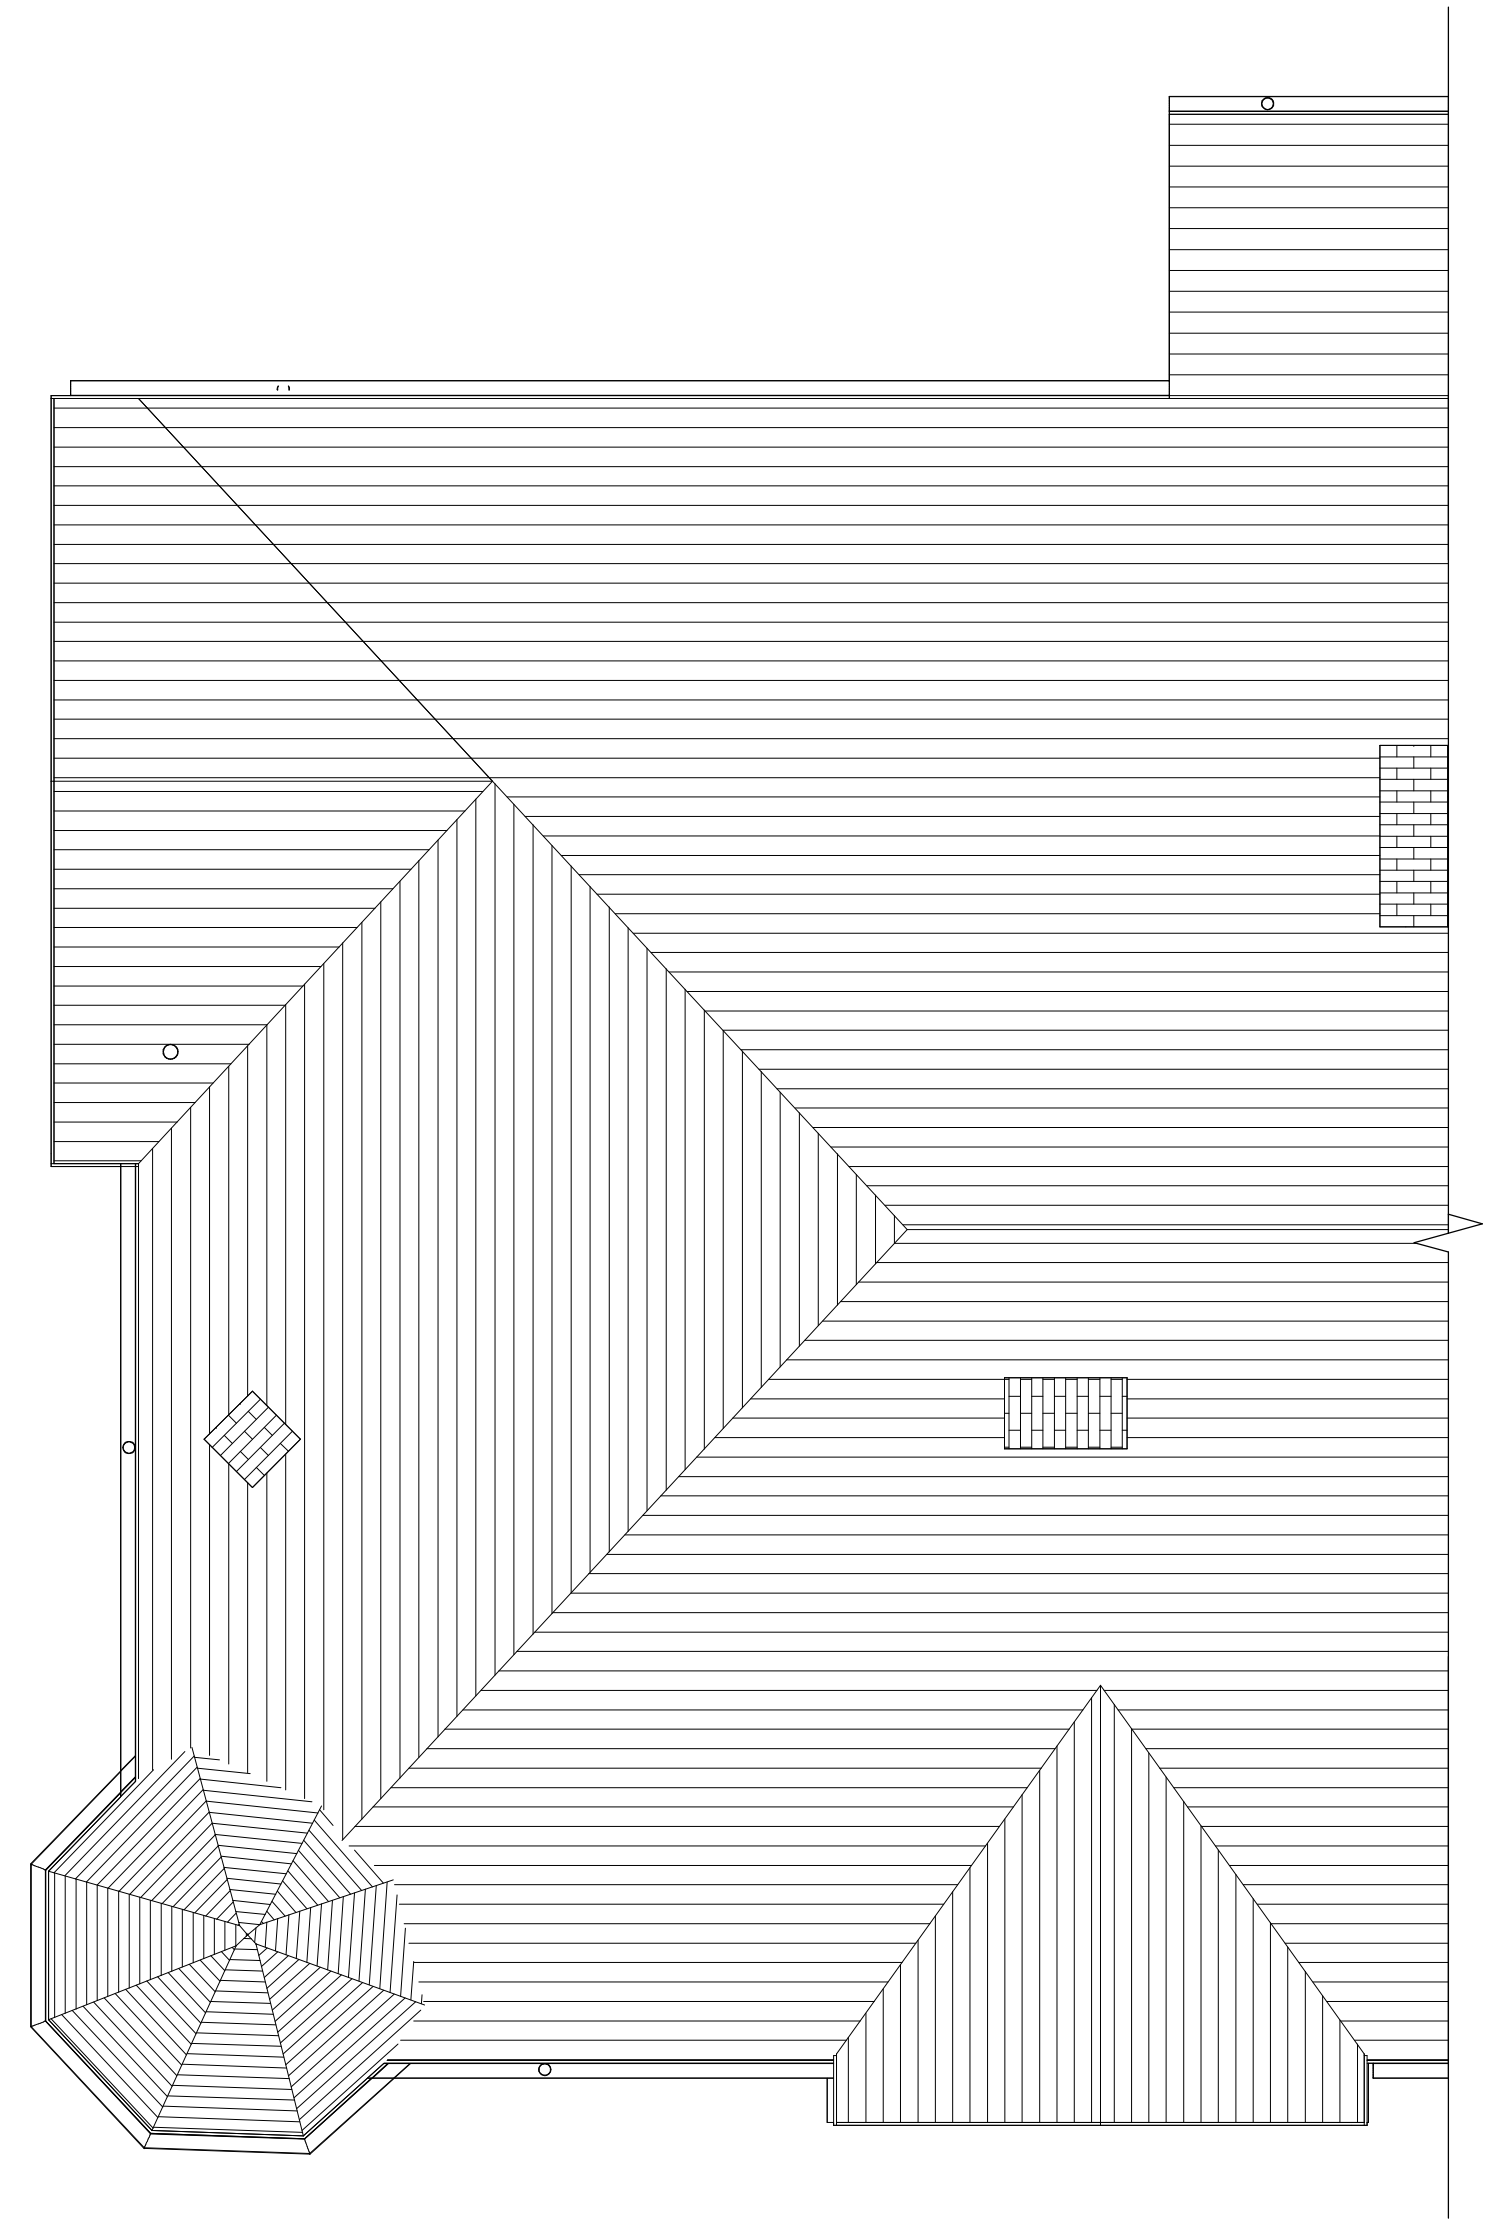

4 Level Roof - Existing
1 : 50

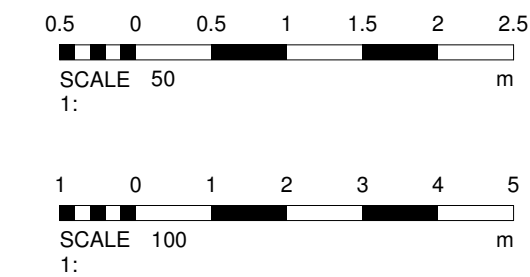

No. Description		Date	Initial
PROJECT		2 Wilton Avenue	
TITLE		Existing Plans	
STATUS		DESIGN	
DRAWN BY	DATE	SCALE (@ A1)	
CB	19/07/2024	1 : 50	
PROJECT NUMBER	DRAWING NUMBER	REV	
GSS24108	002		
GOLD SKETCH S T U D I O S www.goldsketch.co.ukinfo@goldsketch.co.uk0161 792 9595			
NOTES © COPYRIGHT: ALL RIGHTS RESERVED. THIS DOCUMENT MUST NOT BE REPRODUCED WITHOUT PRIOR WRITTEN CONSENT. DRAWING TO BE USED FOR THE STATUS INDICATED ONLY. ALL DIMENSIONS AND SET BACKS SHALL BE SPECIFIED AND COMPAIRED ON SITE. ANY DISCREPANCIES TO BE REPORTED TO THE DESIGNER PRIOR TO THE COMMENCEMENT OF WORK. ALL WORK AND MATERIALS TO BE IN ACCORDANCE WITH CURRENT BUILDING LEGISLATION, RELEVANT CODES OF PRACTICE AND BRITISH STANDARDS. ALL DIMENSIONS ON THIS DRAWING ARE IN MILLIMETRES (UNLESS OTHERWISE STATED).			