


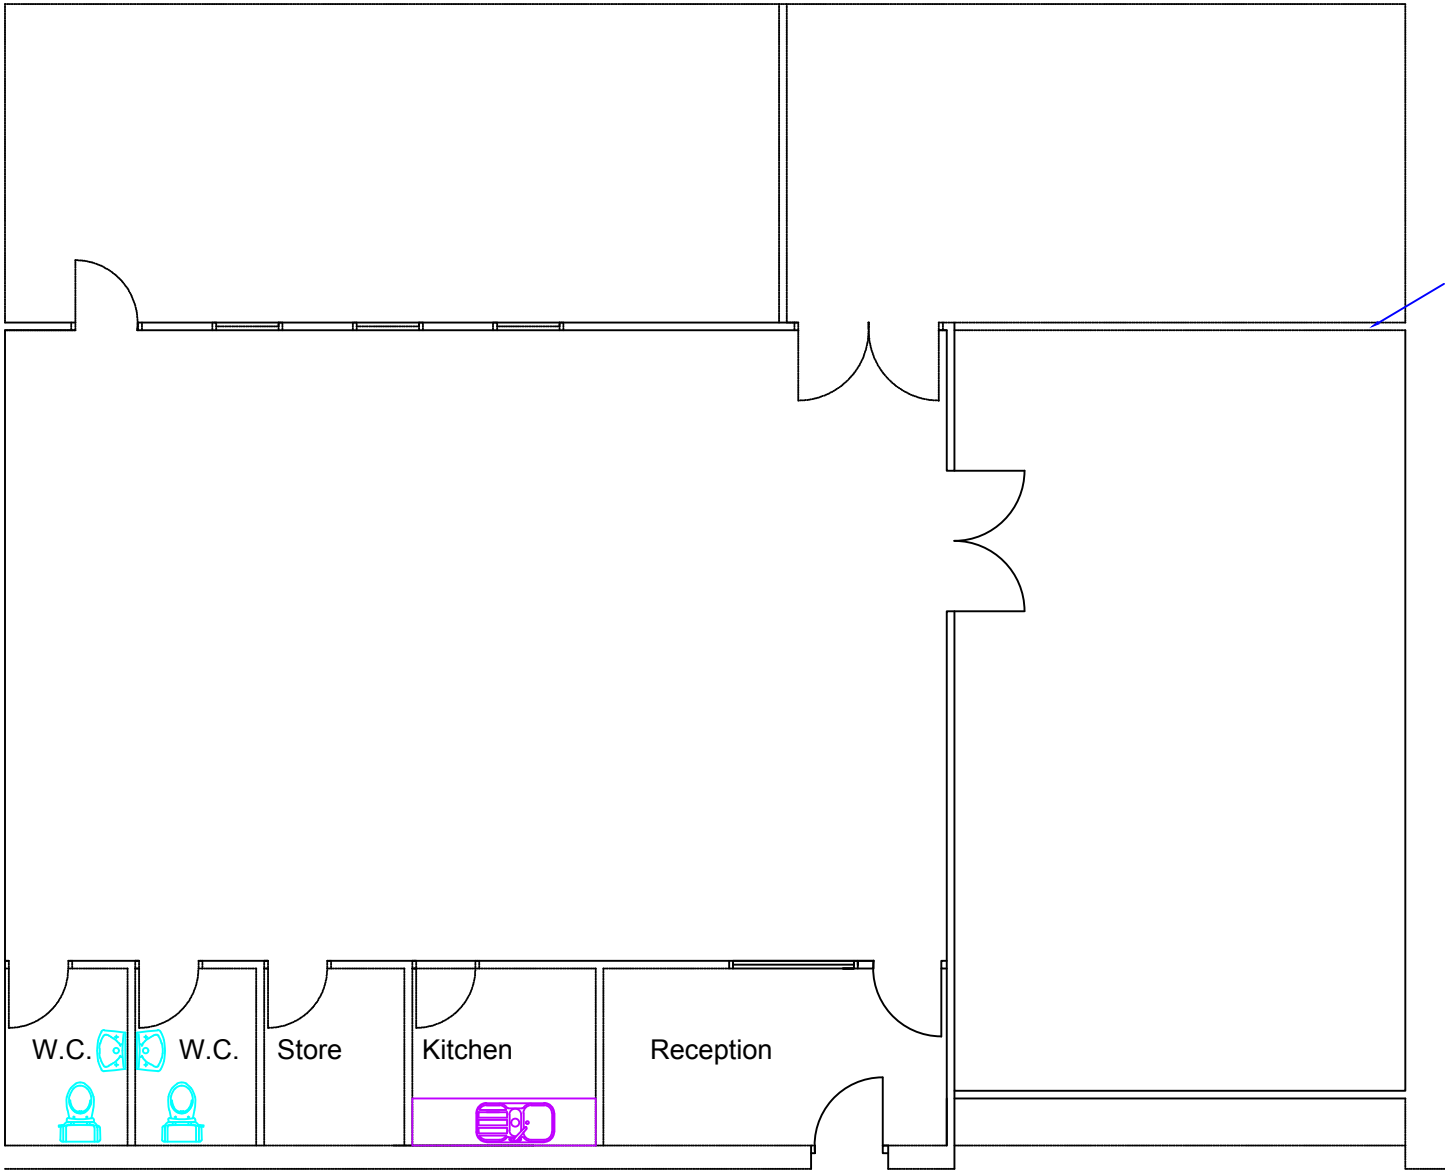

Dog Home :
PLAN OF PROPOSED LAYOUT



Produced on 15 August 2024 from the Ordnance Survey National Geographic Database and incorporating surveyed revision available at this date.
This map shows the area bounded by 375210 409299,375410 409299,375410 409499,375210 409499,375210 409299.
Crown copyright and database rights 2024 OS 100054135. Supplied by copia ltd trading as UKPlanningMaps.com a licensed Ordnance Survey partner (OS 100054135).
Data licence expires 15 August 2025. Unique plan reference: v4f//1137657/1530441



Revisions :

Scope of Works :

Existing furniture and services to be disconnected, dismantled and disposed of in an environmental manner.

- Wall Finish Option 2 :
Walls and wood work to receive new decoration.
- Walls :
 - 2no. Coats Soft Sheen.
 - Woodwork :
 - Undercoat.
 - Gloss.

Furniture Colour Schedule :

Science Units :

Carcase : TBC
Doors, Panels : TBC
Worktops : TBC

Flooring : TBC

CLIENT
Chloe Waring.

TITLE
Dog Secure.

Unit 1B, Jubilee Works,
Vale Street,
Radcliffe,
BL2 6QF.

JOB NO.	24.009
SCALE	1 : 50
DRAWN BY	T.G.
DATE	16th August 2024
DRAWING NO.	24.009.01 (7-)
REVISION	*

Innovation House
27 - 29 Ashcombe Drive
Bolton,
BL2 6TD.
Tel. Bolton 01204 292904
Web : www.care-df.com
Email: sales@care-df.com

Drawing Copyright of CARE (Design & Furniture) Ltd.
Unauthorised use or reproduction prohibited, and
subject to prosecution.