




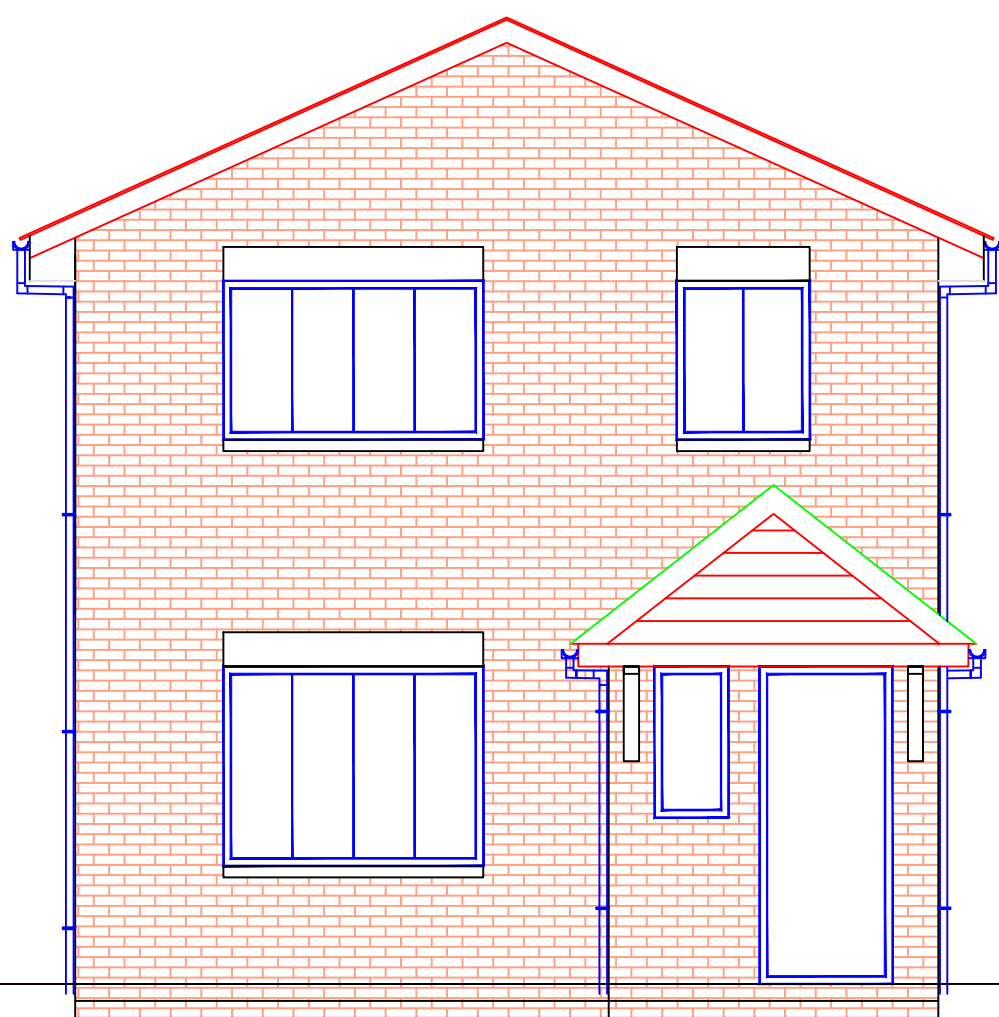


FRONT SIDE ELEVATION (EXISTING)

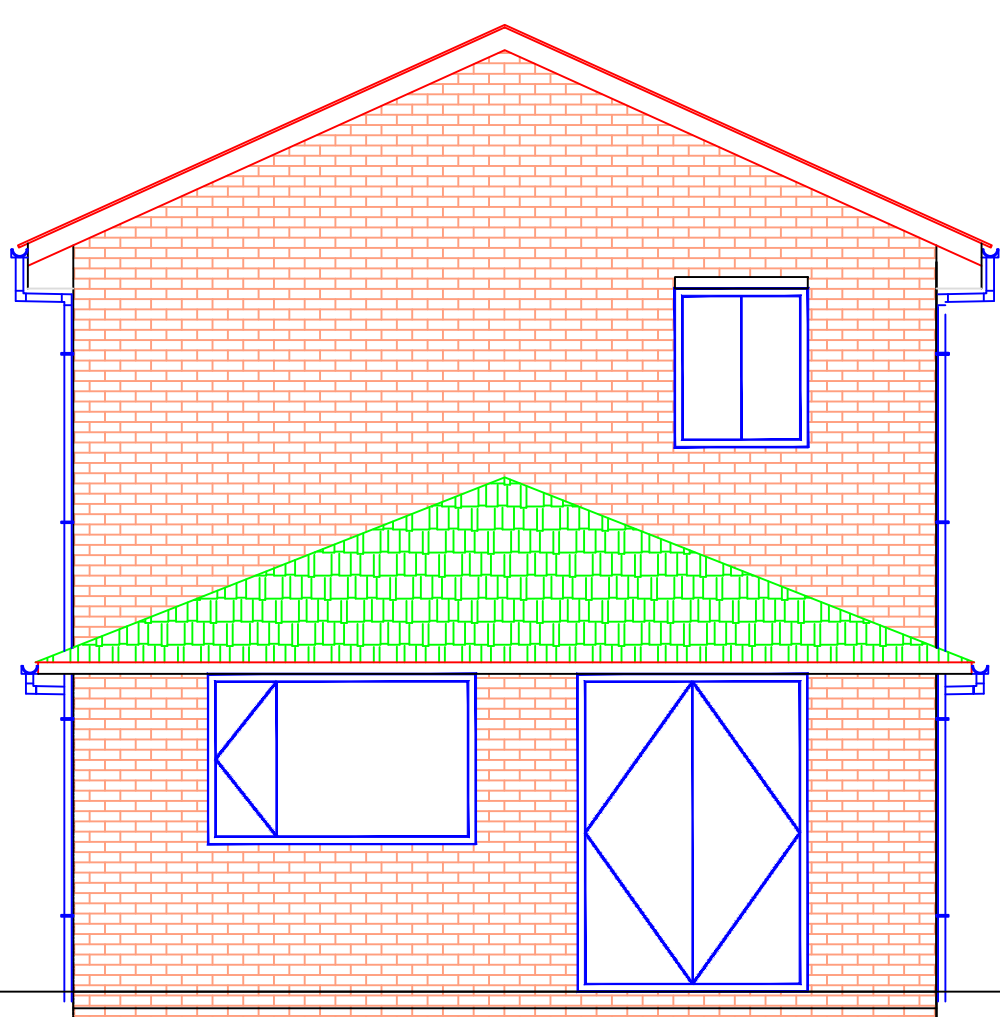

REAR SIDE ELEVATION (EXISTING)

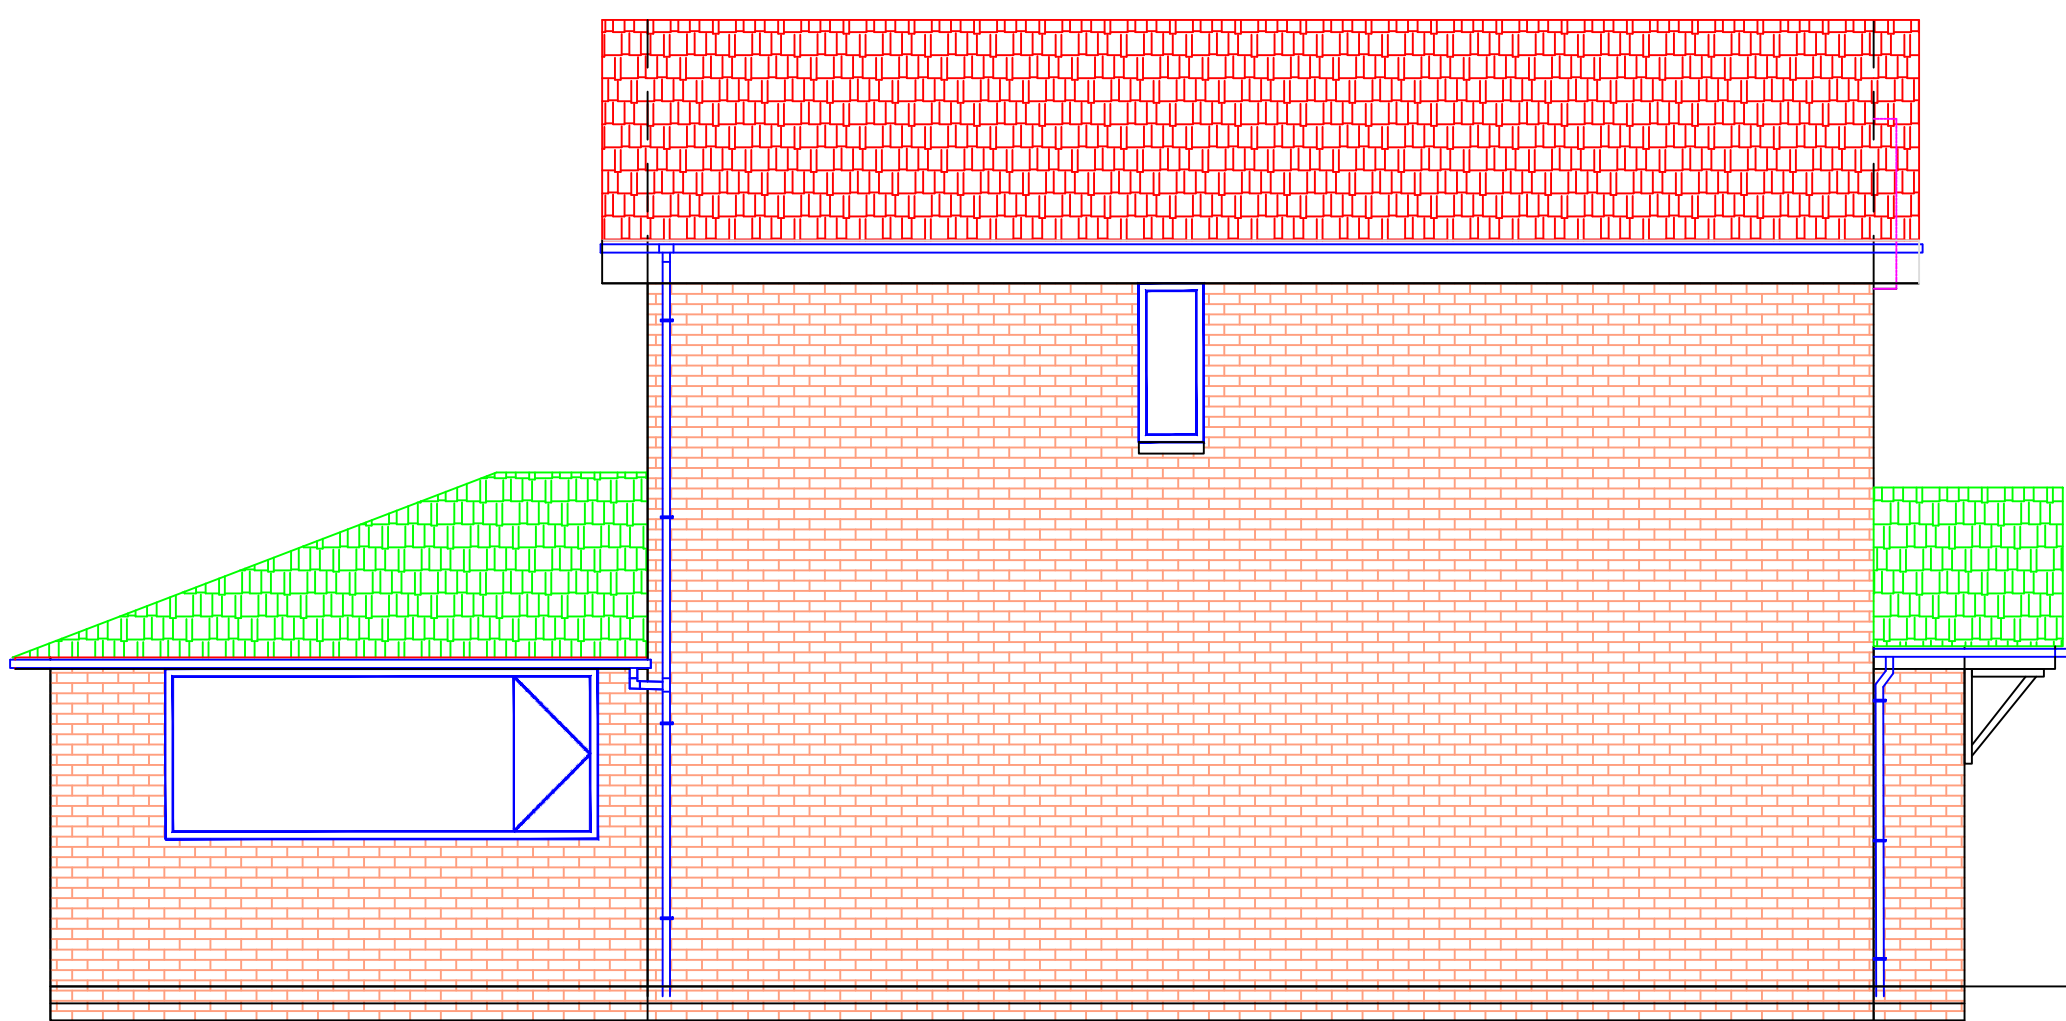

LEFT SIDE ELEVATION (EXISTING)

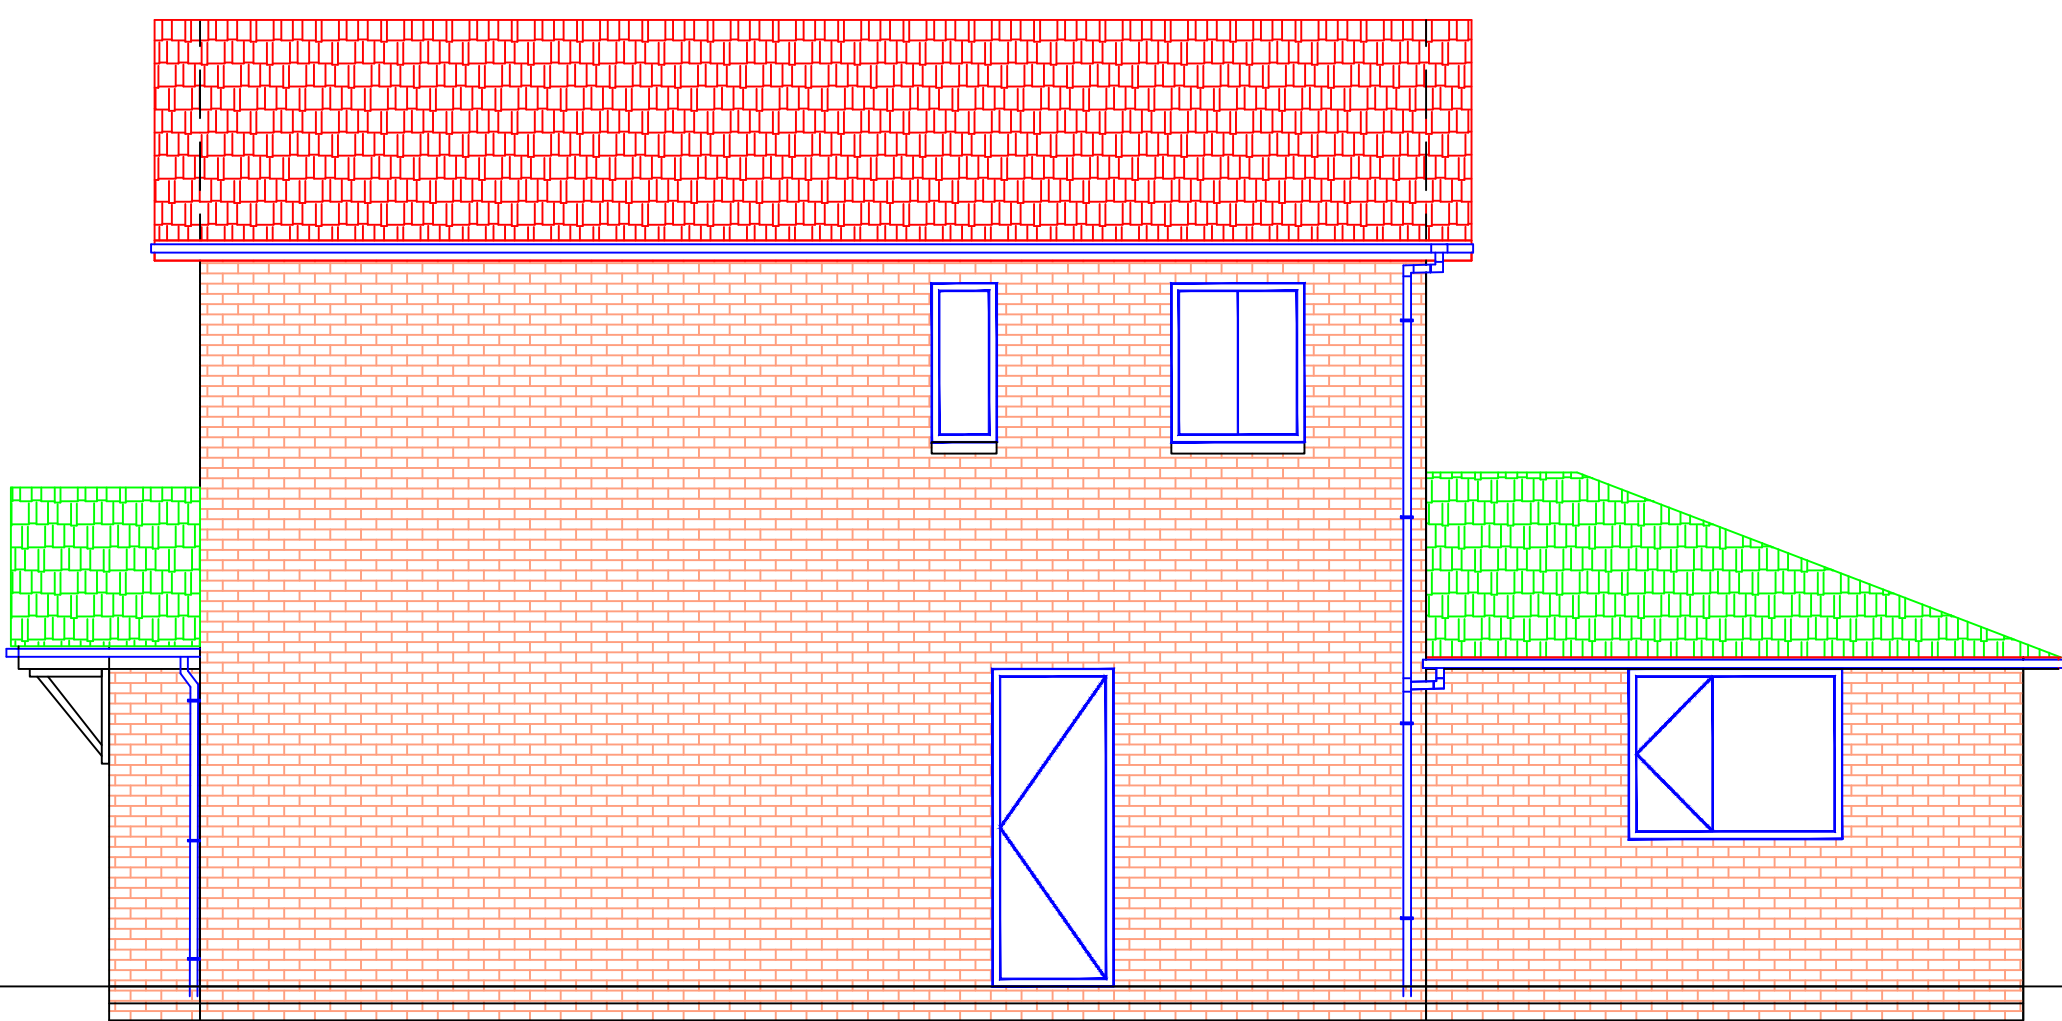

RIGHT SIDE ELEVATION (EXISTING)

CONSTRUCTION KEYS

- EXISTING BRICKWORK
- NEW BRICKWORK
- EXISTING GABLE ROOF
- LOW LEVEL ROOF
- NEW SHED ROOF
- NW NEW WINDOW
- ND NEW DOOR
- NVW NEW VELUX WINDOW

Rev.	Amendment	Date
Site		
1 PARKSIDE CLOSE RATCLIFFE, BURY		
Title		
DOUBLE STOREY EXTENSION PLANNING APPLICATION EXISTING ELEVATIONS		
Binu Kurian HND, BSc(Hons), MCIOB Civil Engineer & Construction Manager 106 Manor Drive Upton, Ch49 4LN Ph.07828074791		
A1	Dwg. No. SS 04	Rev. 0
Drawn	Binu	Scale 1:50
		Date 04.10.21