



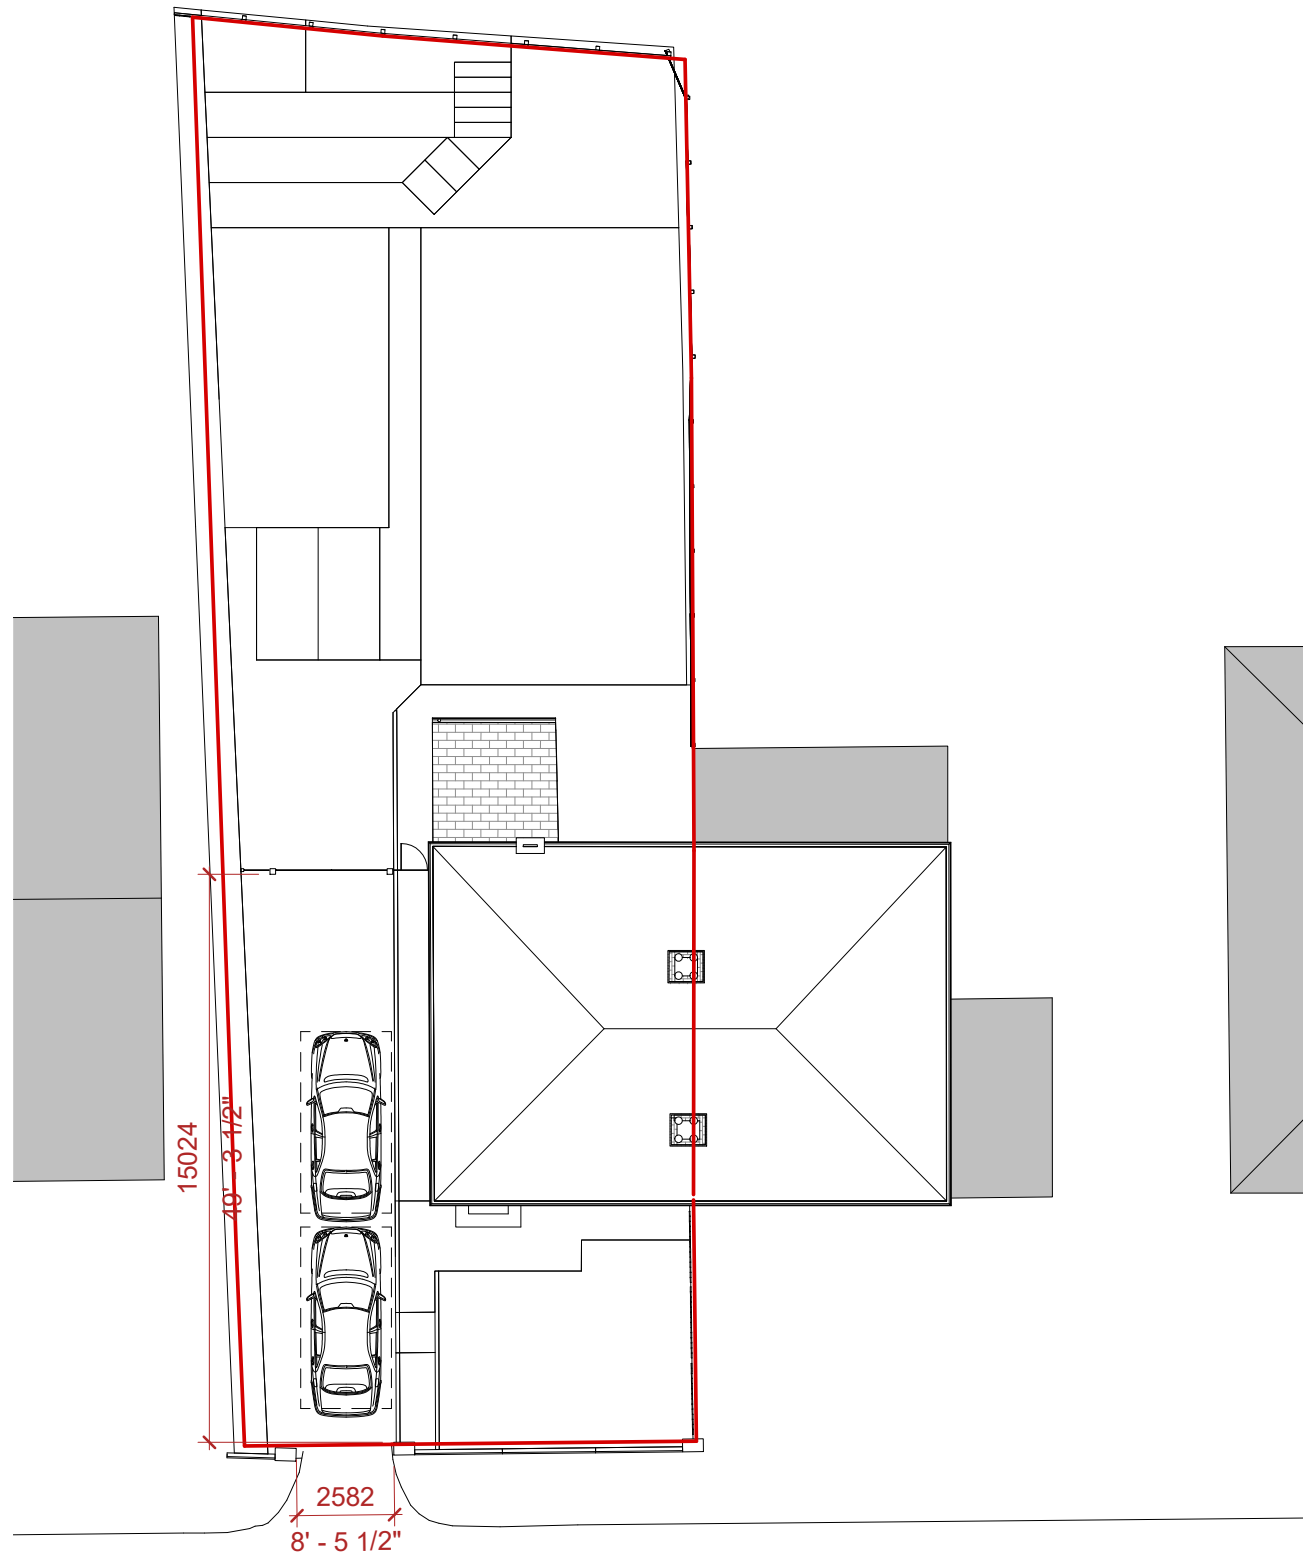

1

Existing Parking Allocation

1 : 200

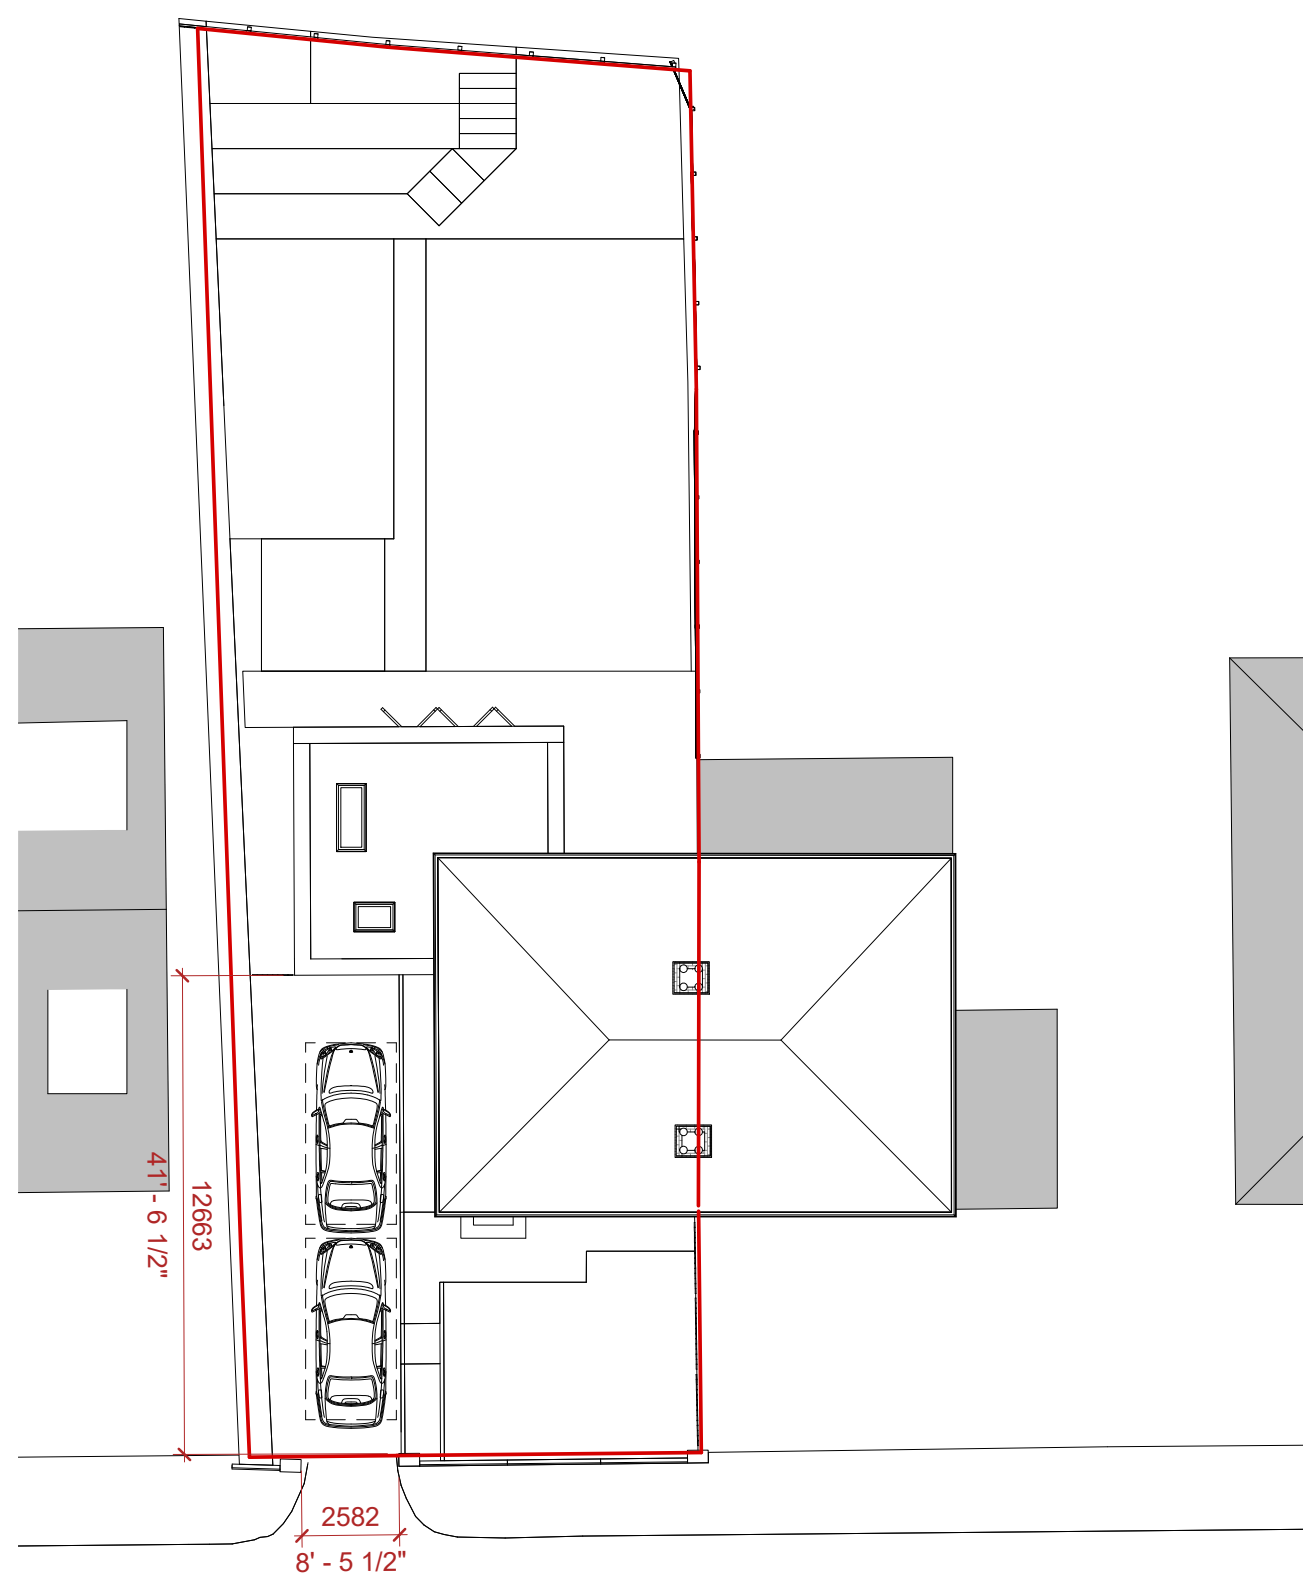

2

Proposed Parking Allocation

1 : 200



0m 2m 4m 6m 8m 10m

SCALE 1:200

RALA SHALL HAVE NO RESPONSIBILITY FOR ANY USE MADE OF THIS DOCUMENT OTHER THAN FOR THAT WHICH IT WAS PREPARED AND ISSUED. ALL DIMENSIONS SHOULD BE CHECKED ON SITE. DO NOT SCALE FROM THIS DRAWING

ANY DRAWING ERRORS OR DIVERGENCIES SHOULD BE BROUGHT TO THE ATTENTION OF RALA AT THE ADDRESS SHOWN BELOW.

DRAWINGS SHALL BE READ IN CONJUNCTION WITH THE FOLLOWING BEFORE WORK COMMENCES:

- THE CDM DESIGN ISSUES REGISTER
- THE RALA RISK SERIES OF DRAWINGS
- THE PROJECT CDM RISK REGISTER

NOTES

P00 Additional Planning Information RB RB 21/01/22

REVISION DESCRIPTION

DRAWN CHECKED DATE

REVISION DESCRIPTION

DRAWN CHECKED DATE

CLIENT

11 Hackford Close,
Brandlesholme,
Bury,
Greater Manchester,
BL8 1XP
United Kingdom

T +44 [0]7564 361 972



PROJECT TITLE
42 Kendal Road West

RDP JOB NUMBER
P0010

ISO 27001 CLASSIFICATION
Planning

DRAWING TITLE
Existing & Proposed Parking

SCALE
@ A3

1 : 200

DATE FIRST ISSUED
21/01/22

DRAWING No.
KRW-RALA-ZZ-XX-DR-A(PL)-0004

REVISION
P00