
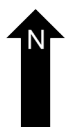
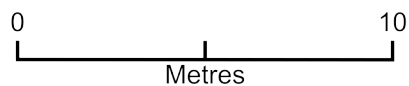


Service Now - 558 Bury New Road, Prestwich, Manchester, M25 3BD

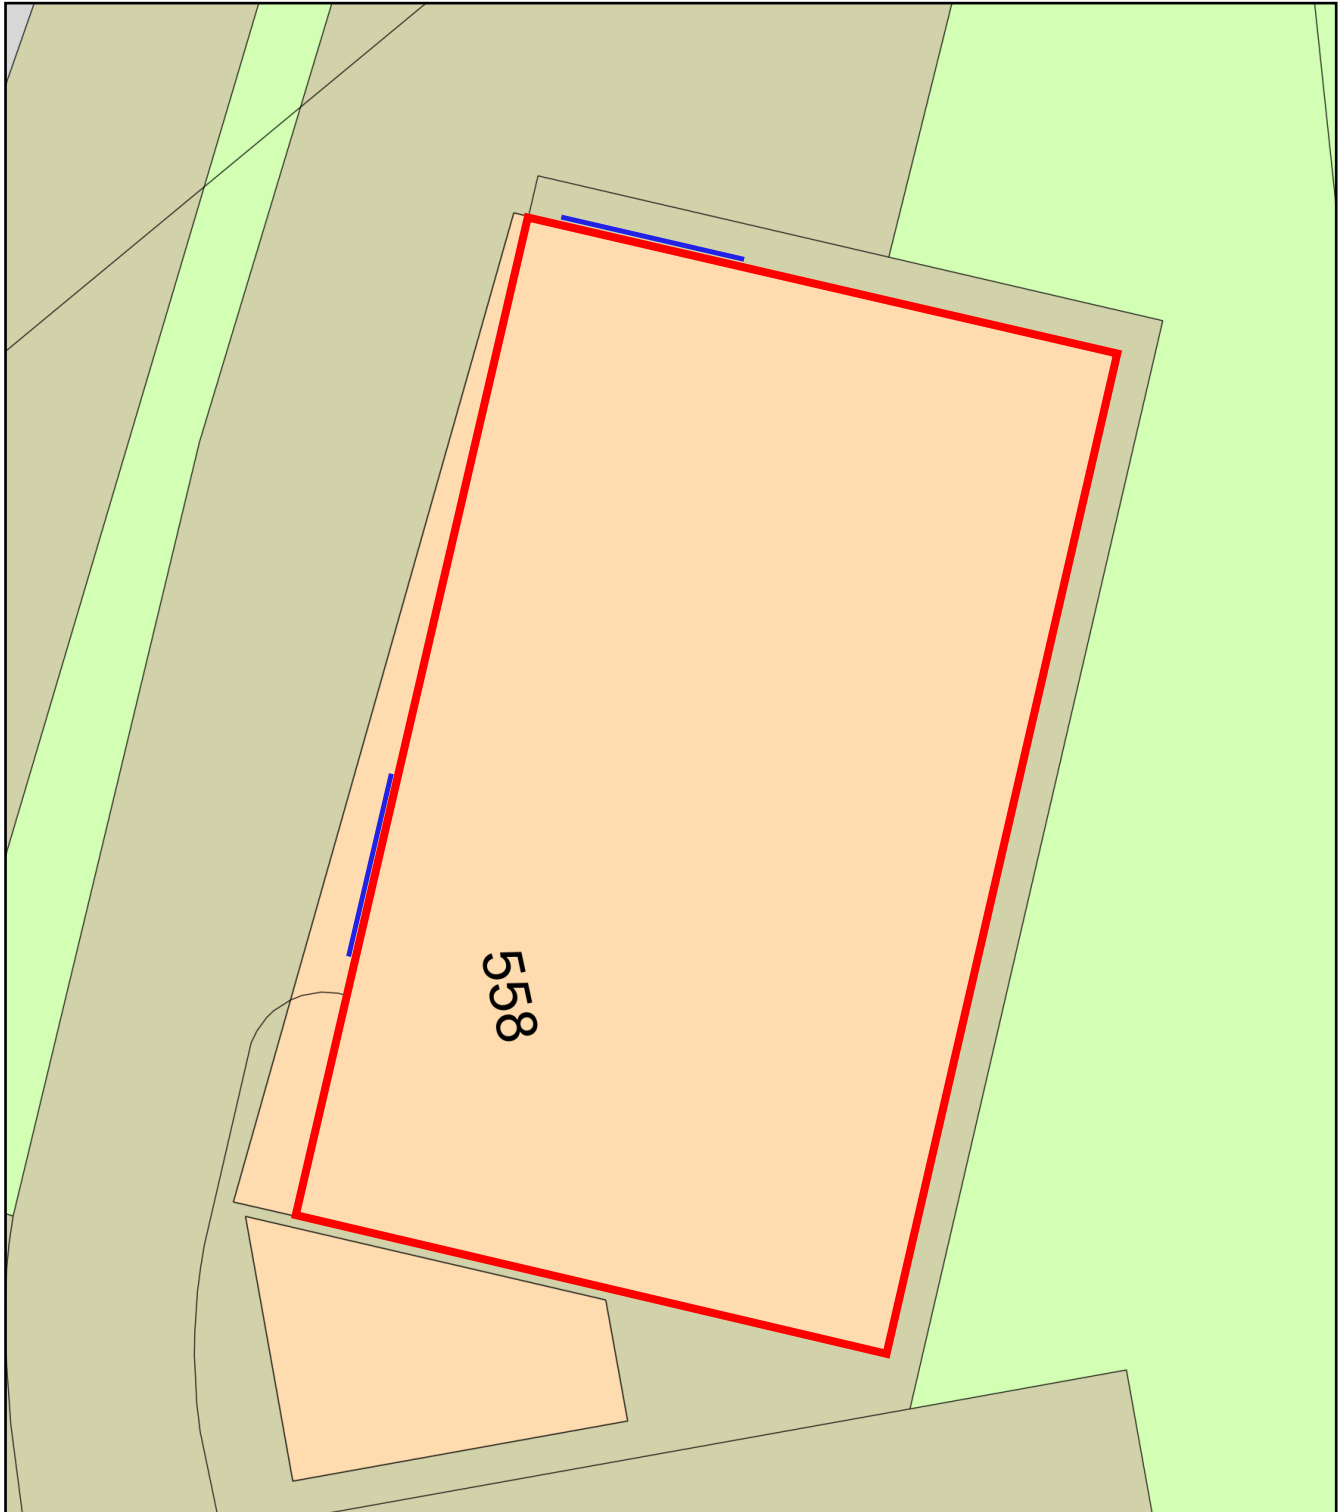

Plan Produced for: Consent to display an advert

Date Produced: 28 Jul 2022

Plan Reference Number: TQRQM22209090253179

Scale: 1:200 @ A4