


The builder must check the site and the approved drawings before commencing the works and must take any working measurements as neccessary.Any discrepancy in the drawing must be reported to the client .

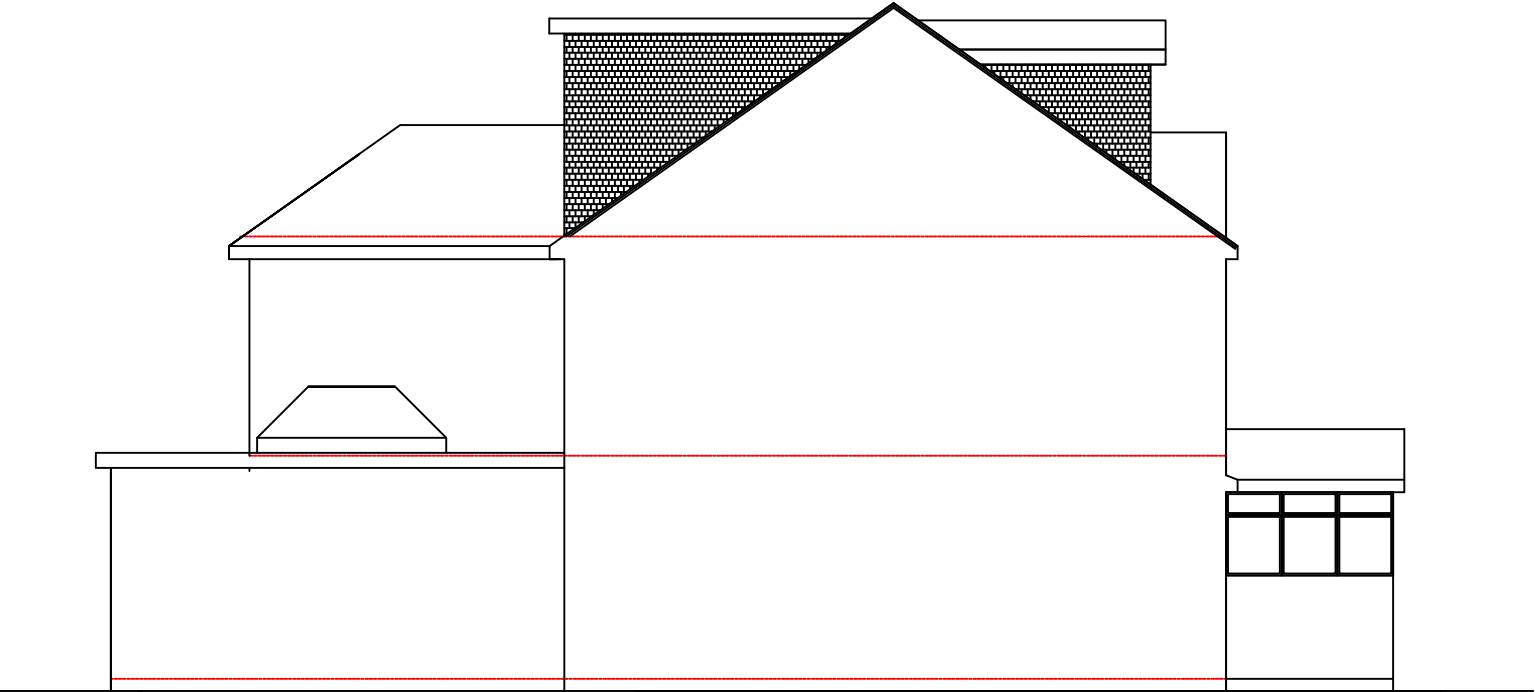

Elevation From No 8

		REVISION		initial
no.	date	description		
A	21.06.23	Planning		
B	27.7.23	Planning		
H S H Engineering Design Services Ltd 428 Cheetham Hill Road Cheetham Manchester M8 9LE, UK. 0161 7956385,07940197 333				
project title	Proposed ground floor & part double storey extension a dormers front / rear including an erection of a brick out building at the rear.			
client	Mr & Mrs Irfan Hanif			
dwg. title	Proposed Side Elevation			
dwg.no.	sheet no.	scale.	job no.	
088		1:100 @ A3		
7 Sheepfoot Lane Prestwich Manchester M25 OBL				
drawn by.	checked by.	approved by.	date	
TZ			June 2023	