




Section A-A

Private driveway & unadopted access to be macadam surfaced & sealed with 300mm block paved margins as shown

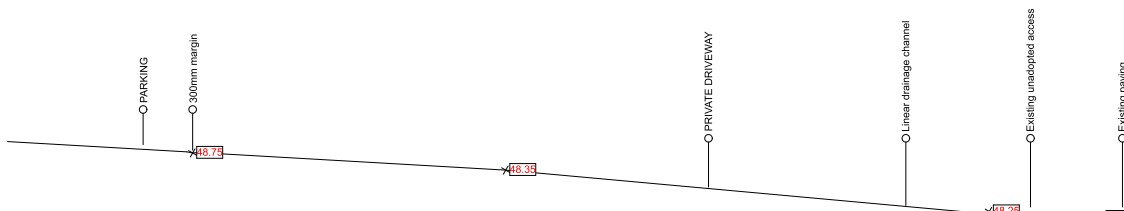

Section B-B

Gradient varies approx 1:12 or less

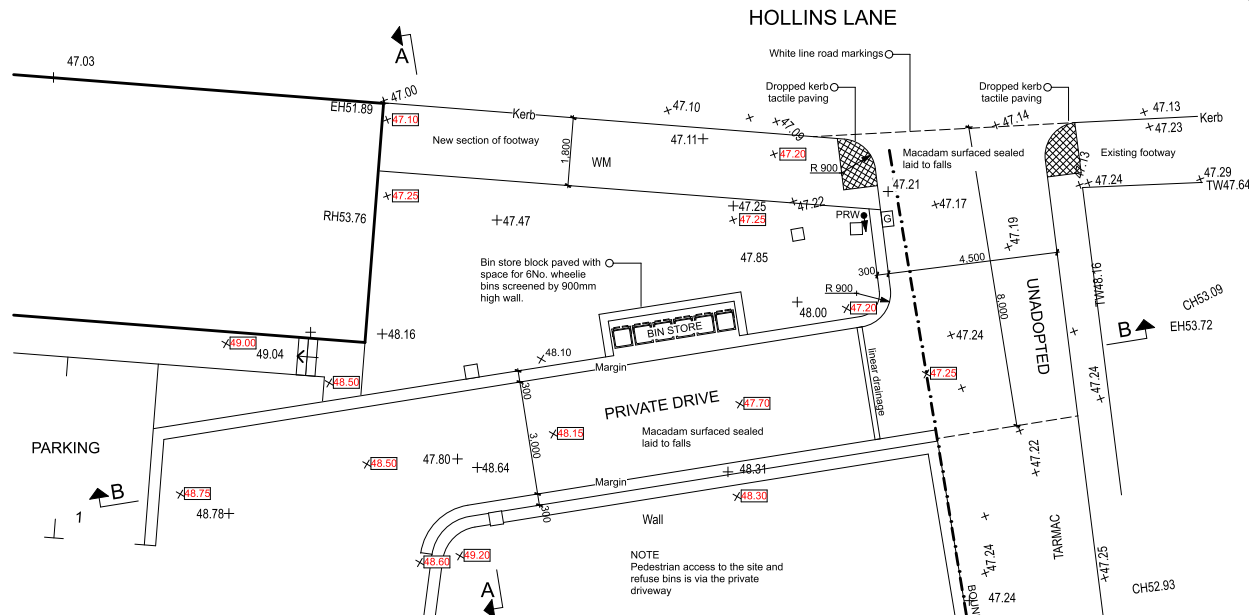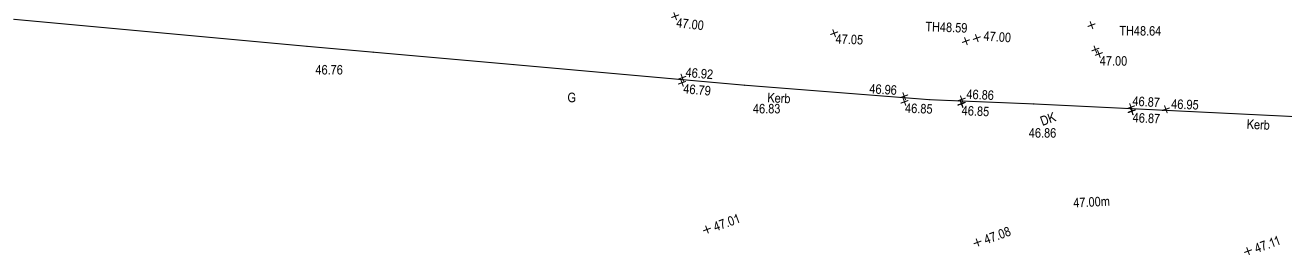

KEY	
✱ 47.11	Existing levels shown in black
✱ 47.25	New levels shown red within box
	Dropped pedestrian crossing point
	300mm block paved margin
	Surface water road gully
PRW	Public Right of Way pole (relocated)

FOR APPROVAL

Project	HOLLINS HOUSE FARM, HOLLINS LANE, BURY
Drawing	NEW SITE ENTRANCE overlay on existing level survey
Client	Mr & Mrs W Nield
Dwn. By	mc
Scale	1:100 when printed @ A1
Drg. No.	17.492.19
Drg. Size	A2
Date	May 2021

Scale 1:100 0 1 2 3 4 5m

JOHN HOLT ARCHITECTS LTD.