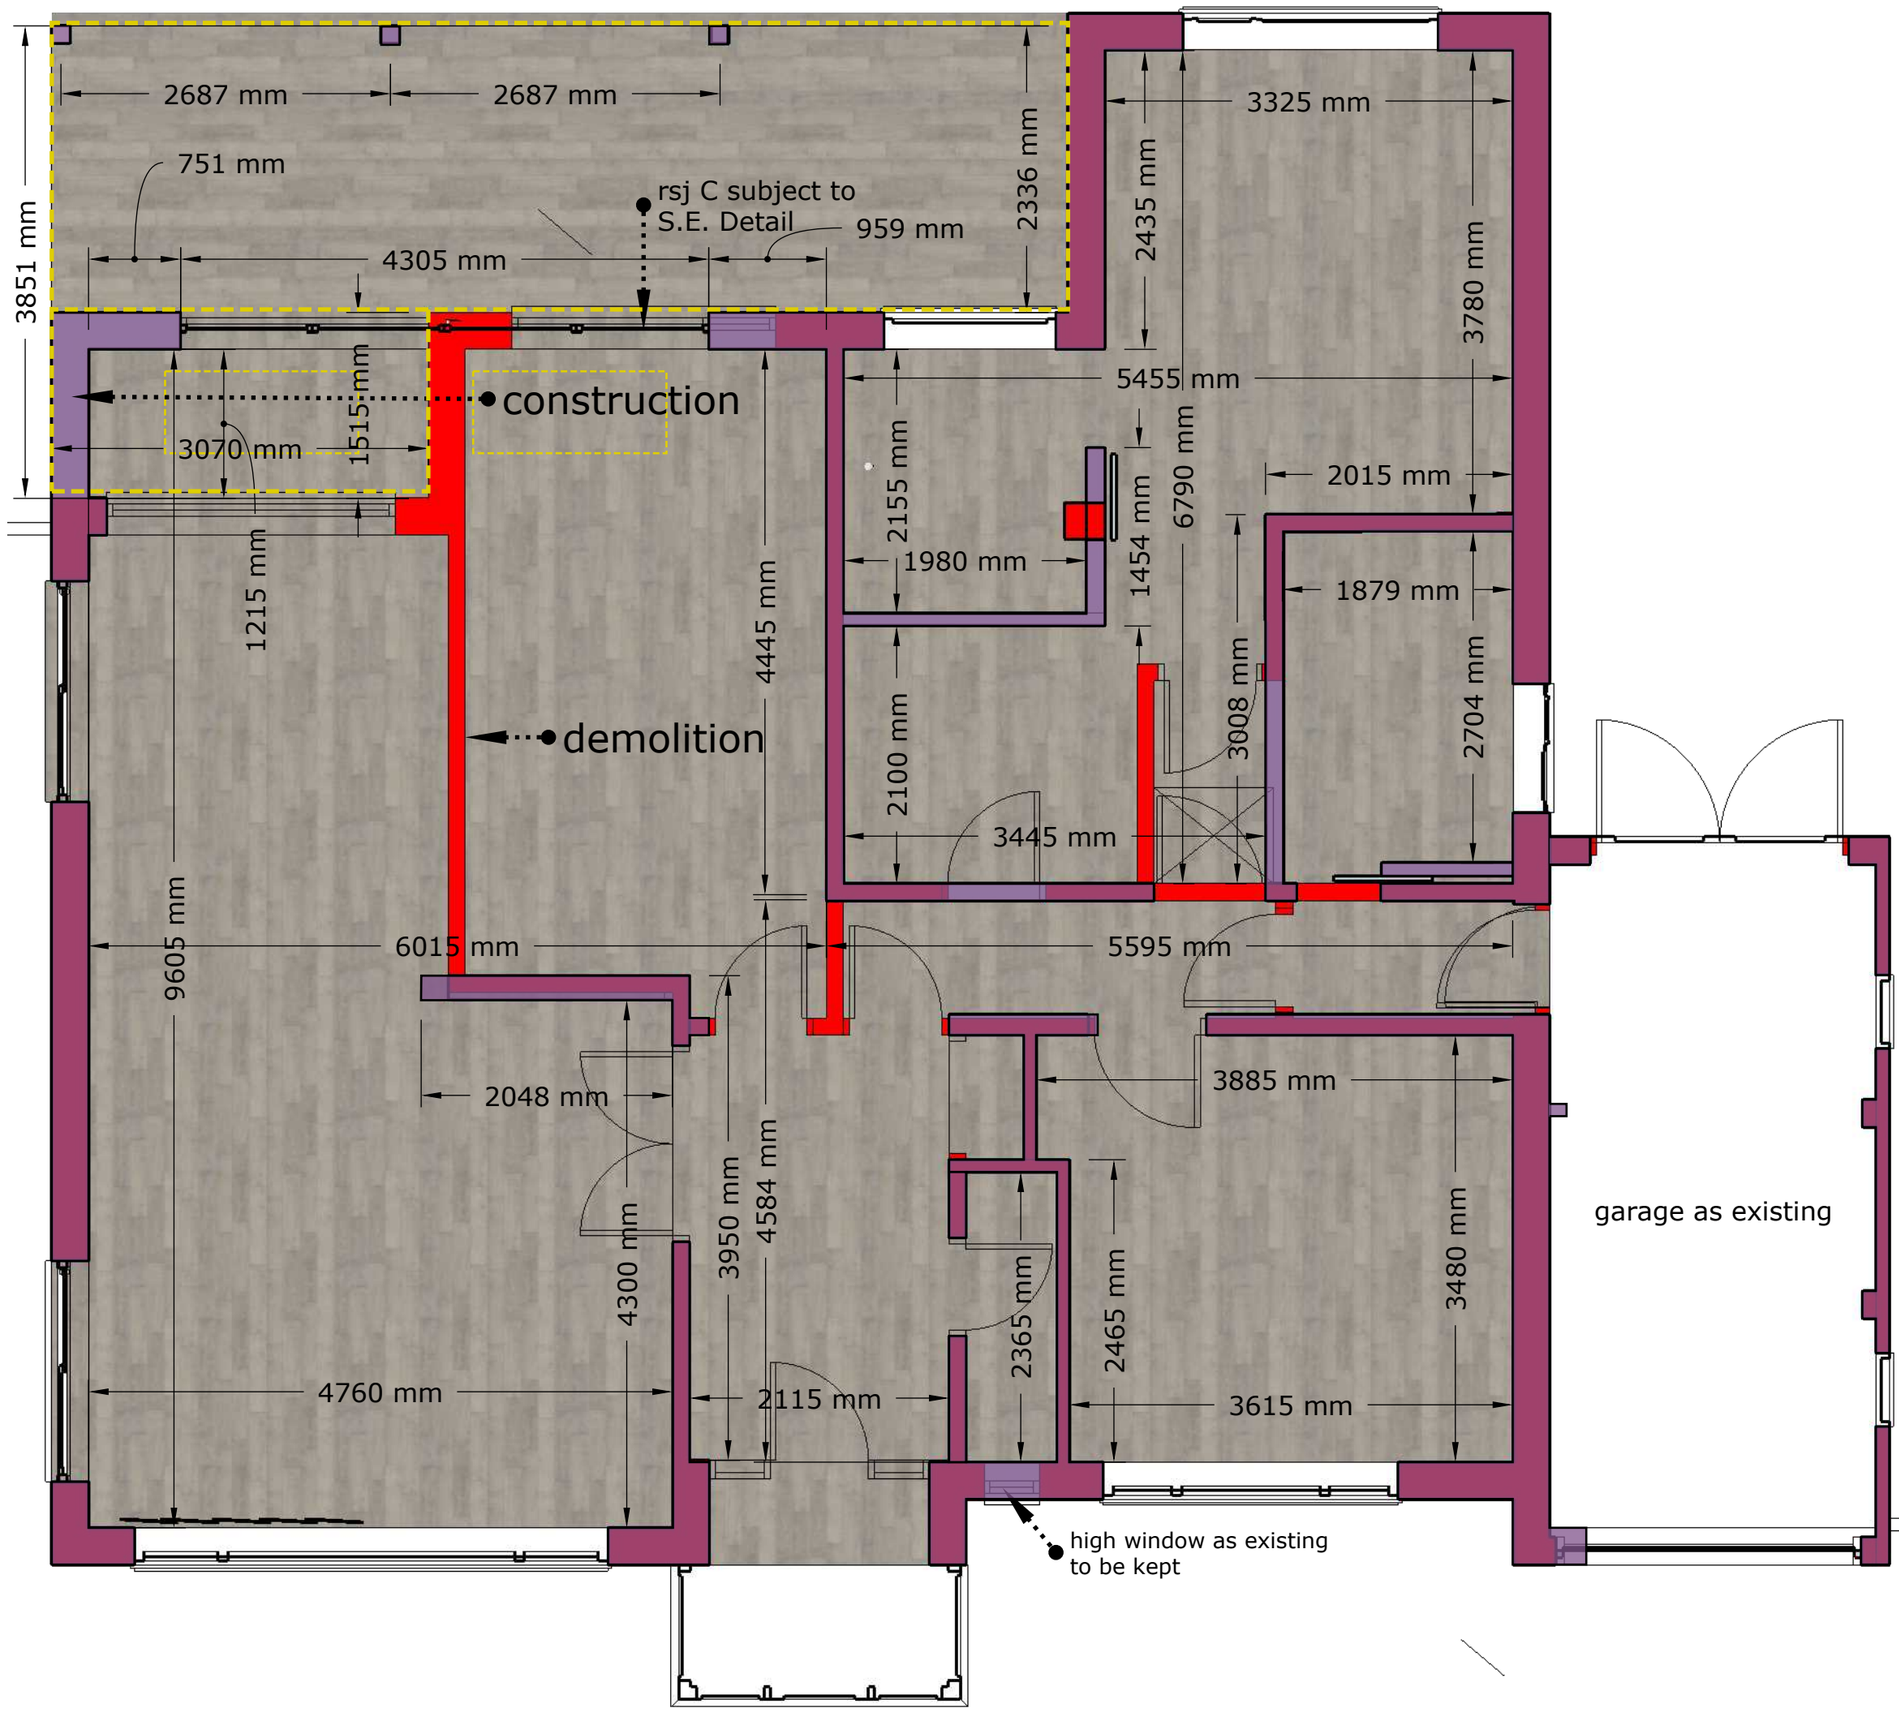


Ground Floor overlays Dimensions

Spazio Ltd
1A Churchwood Road
M20 6TZ
Didsbury
Manchester
United Kingdom
info@spazioltd.com
www.spazioltd.com

Project:
12 FAIRHAVEN AVENUE, Bury

Drawing:
OVERLAY dimensions

Date:	Drawn by:	Checked by:	
01/10/21	EJG		
Scale:	Drawing no:		Rev:
1:50@A3	823 01 202P		D 4

PROGRESS DRAWING

This drawing is not intended to be used for contract pricing or fabrication purposes. All content is subject to change