


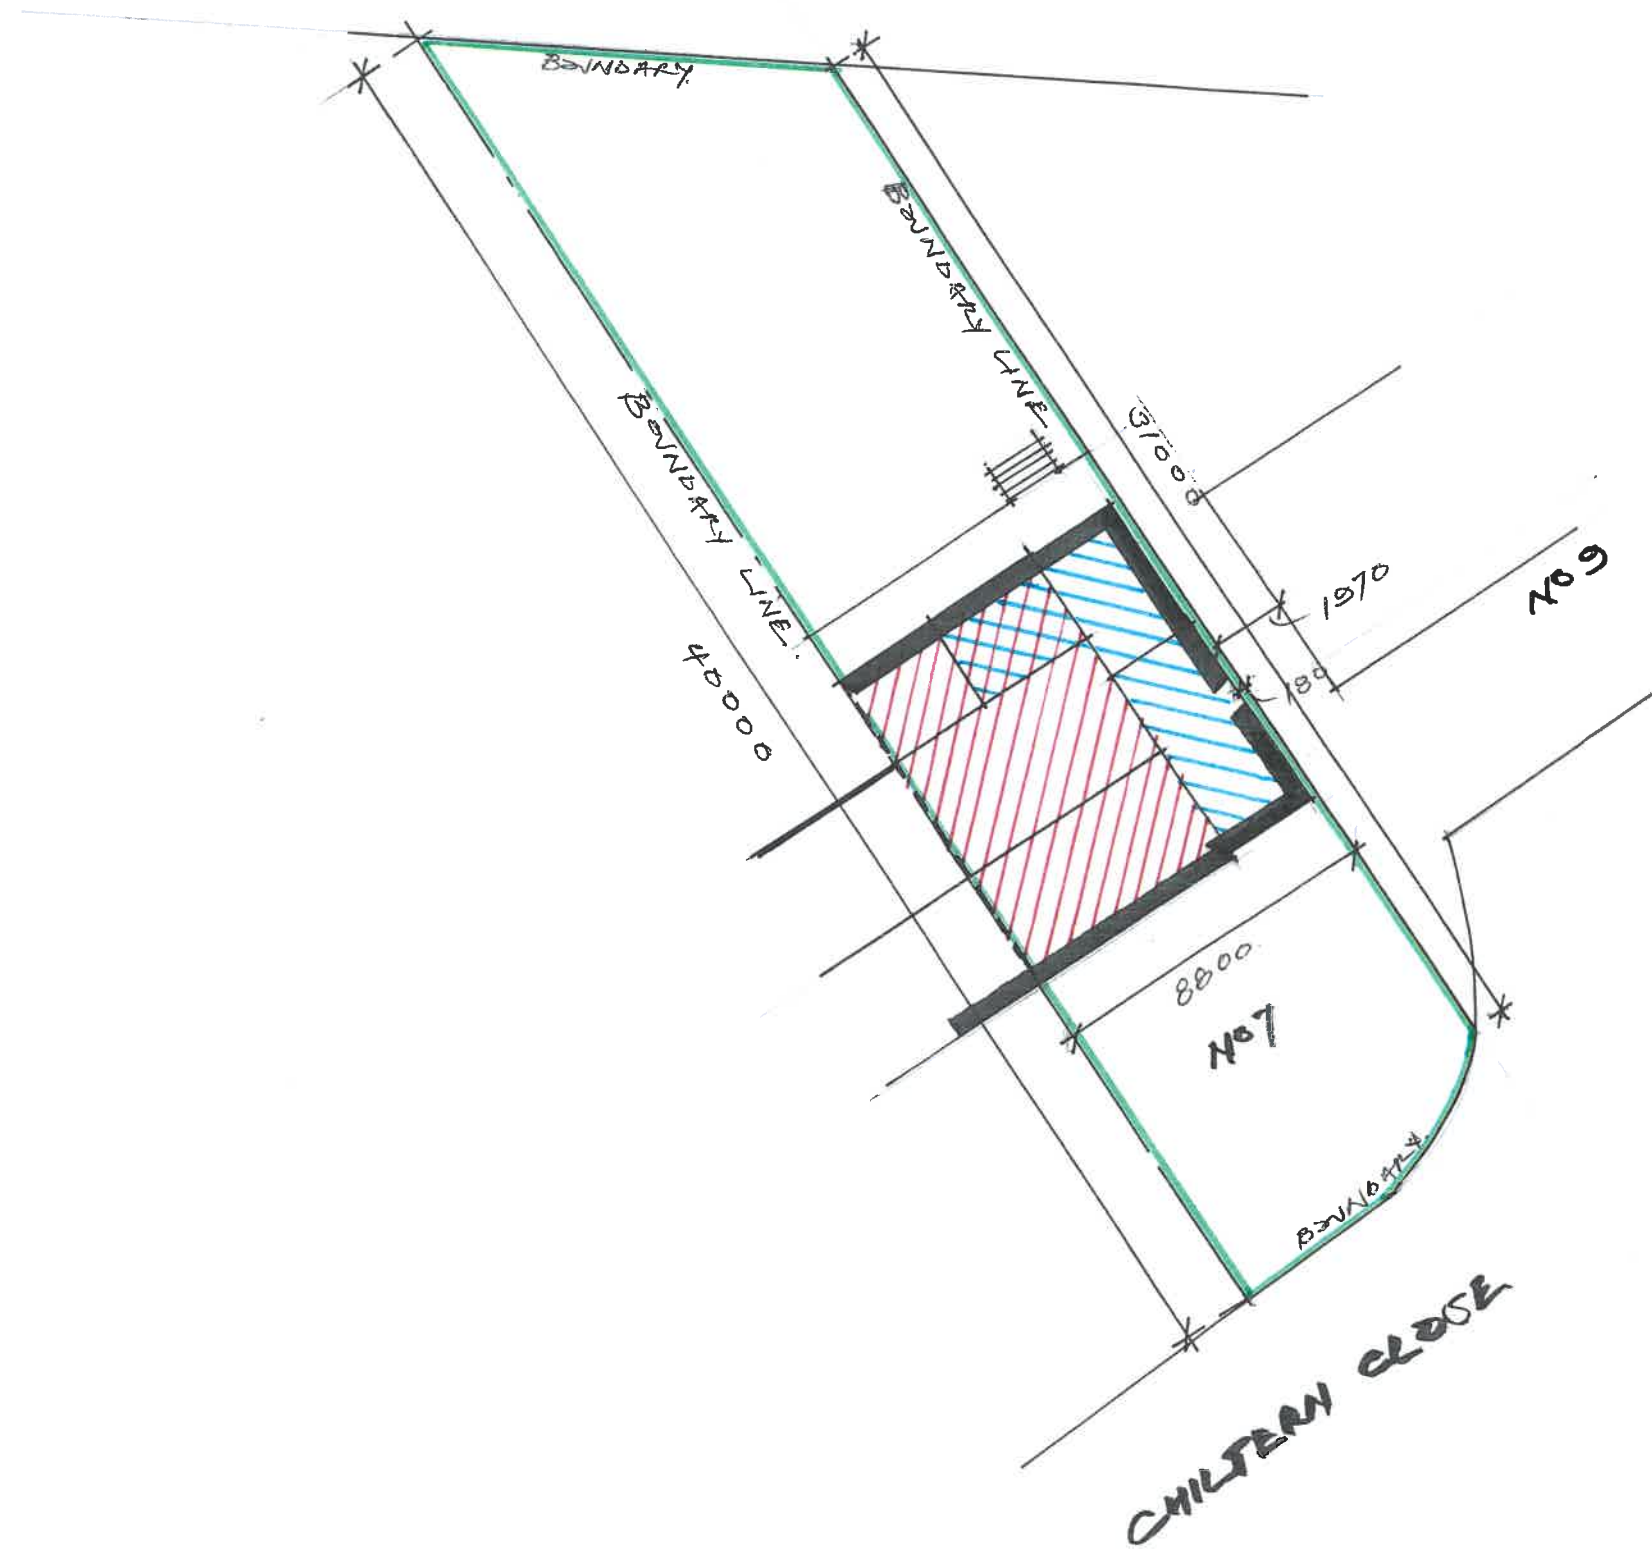

- DENOTES PROPERTY BOUNDARY (DEMISE)
- EXISTING DWELLING
- PROPOSED 2 STOREY EXTENSION

1:200
 PROPOSED BLOCK PLAN
 No 7 CHILTERN CLOSE
 RAMSBOTTOM
 BURY BL9
 P. STANILAND
 VAN 2022
 DO NOT SCALE FROM
 THIS.