




1. Front - Proposed
1:100

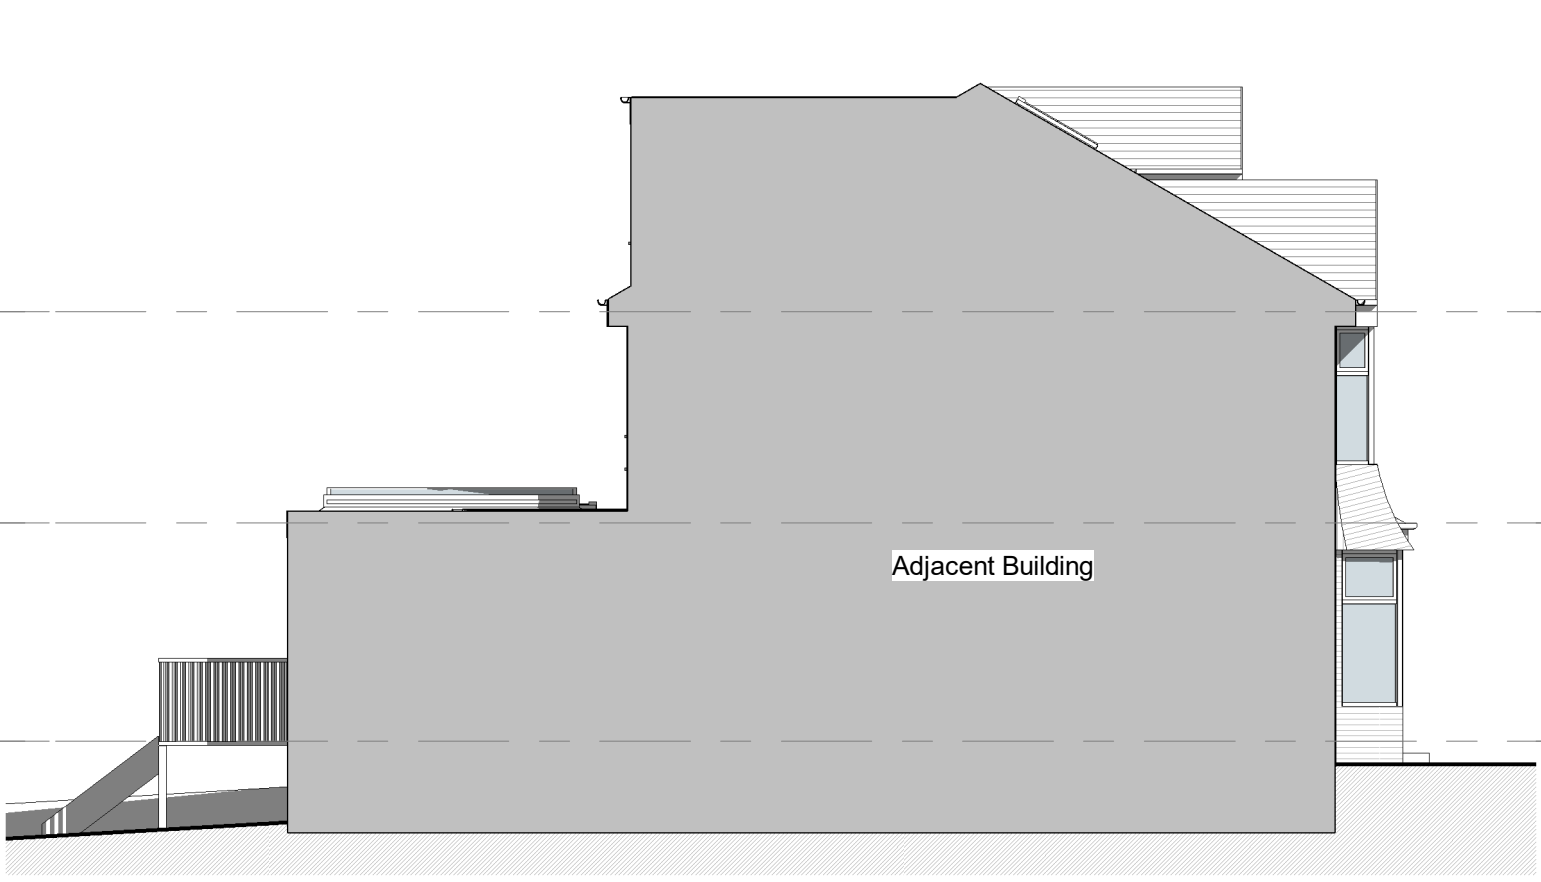


2. Left Side - Proposed
1:100




3. Rear - Proposed
1:100




4. Right Side - Proposed
1:100

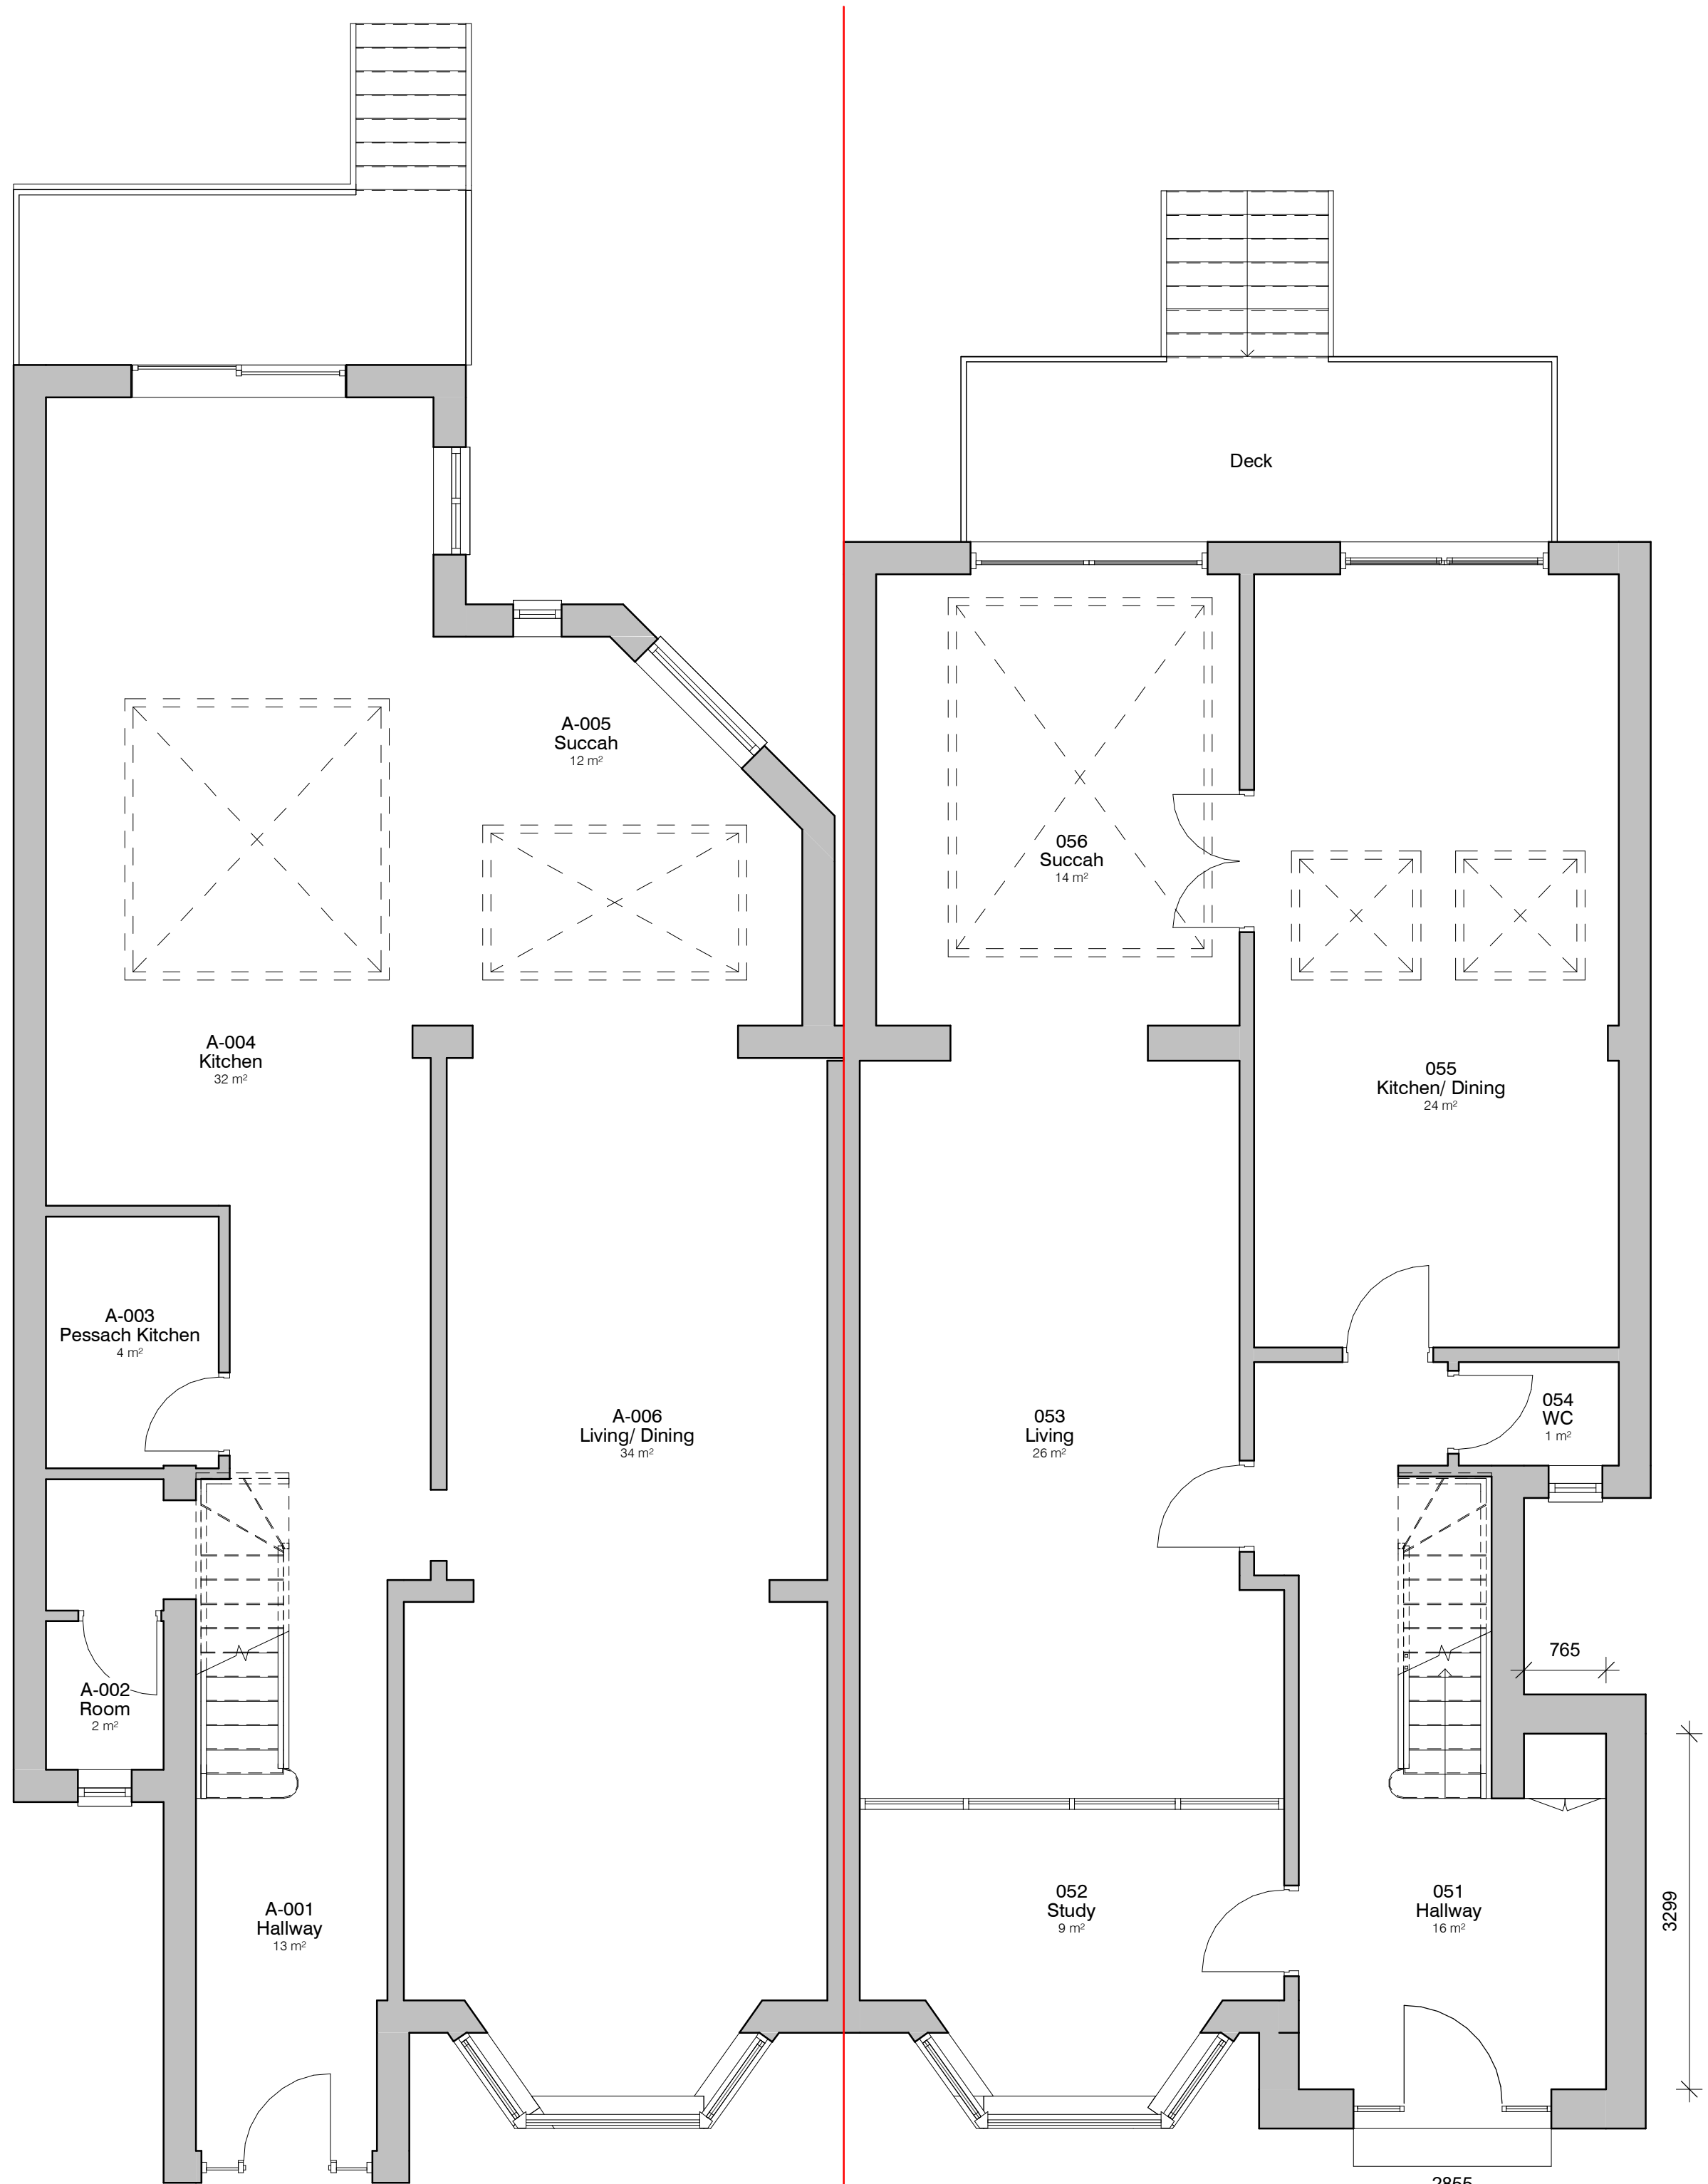

5. Level 0 - GA Proposed
1:50

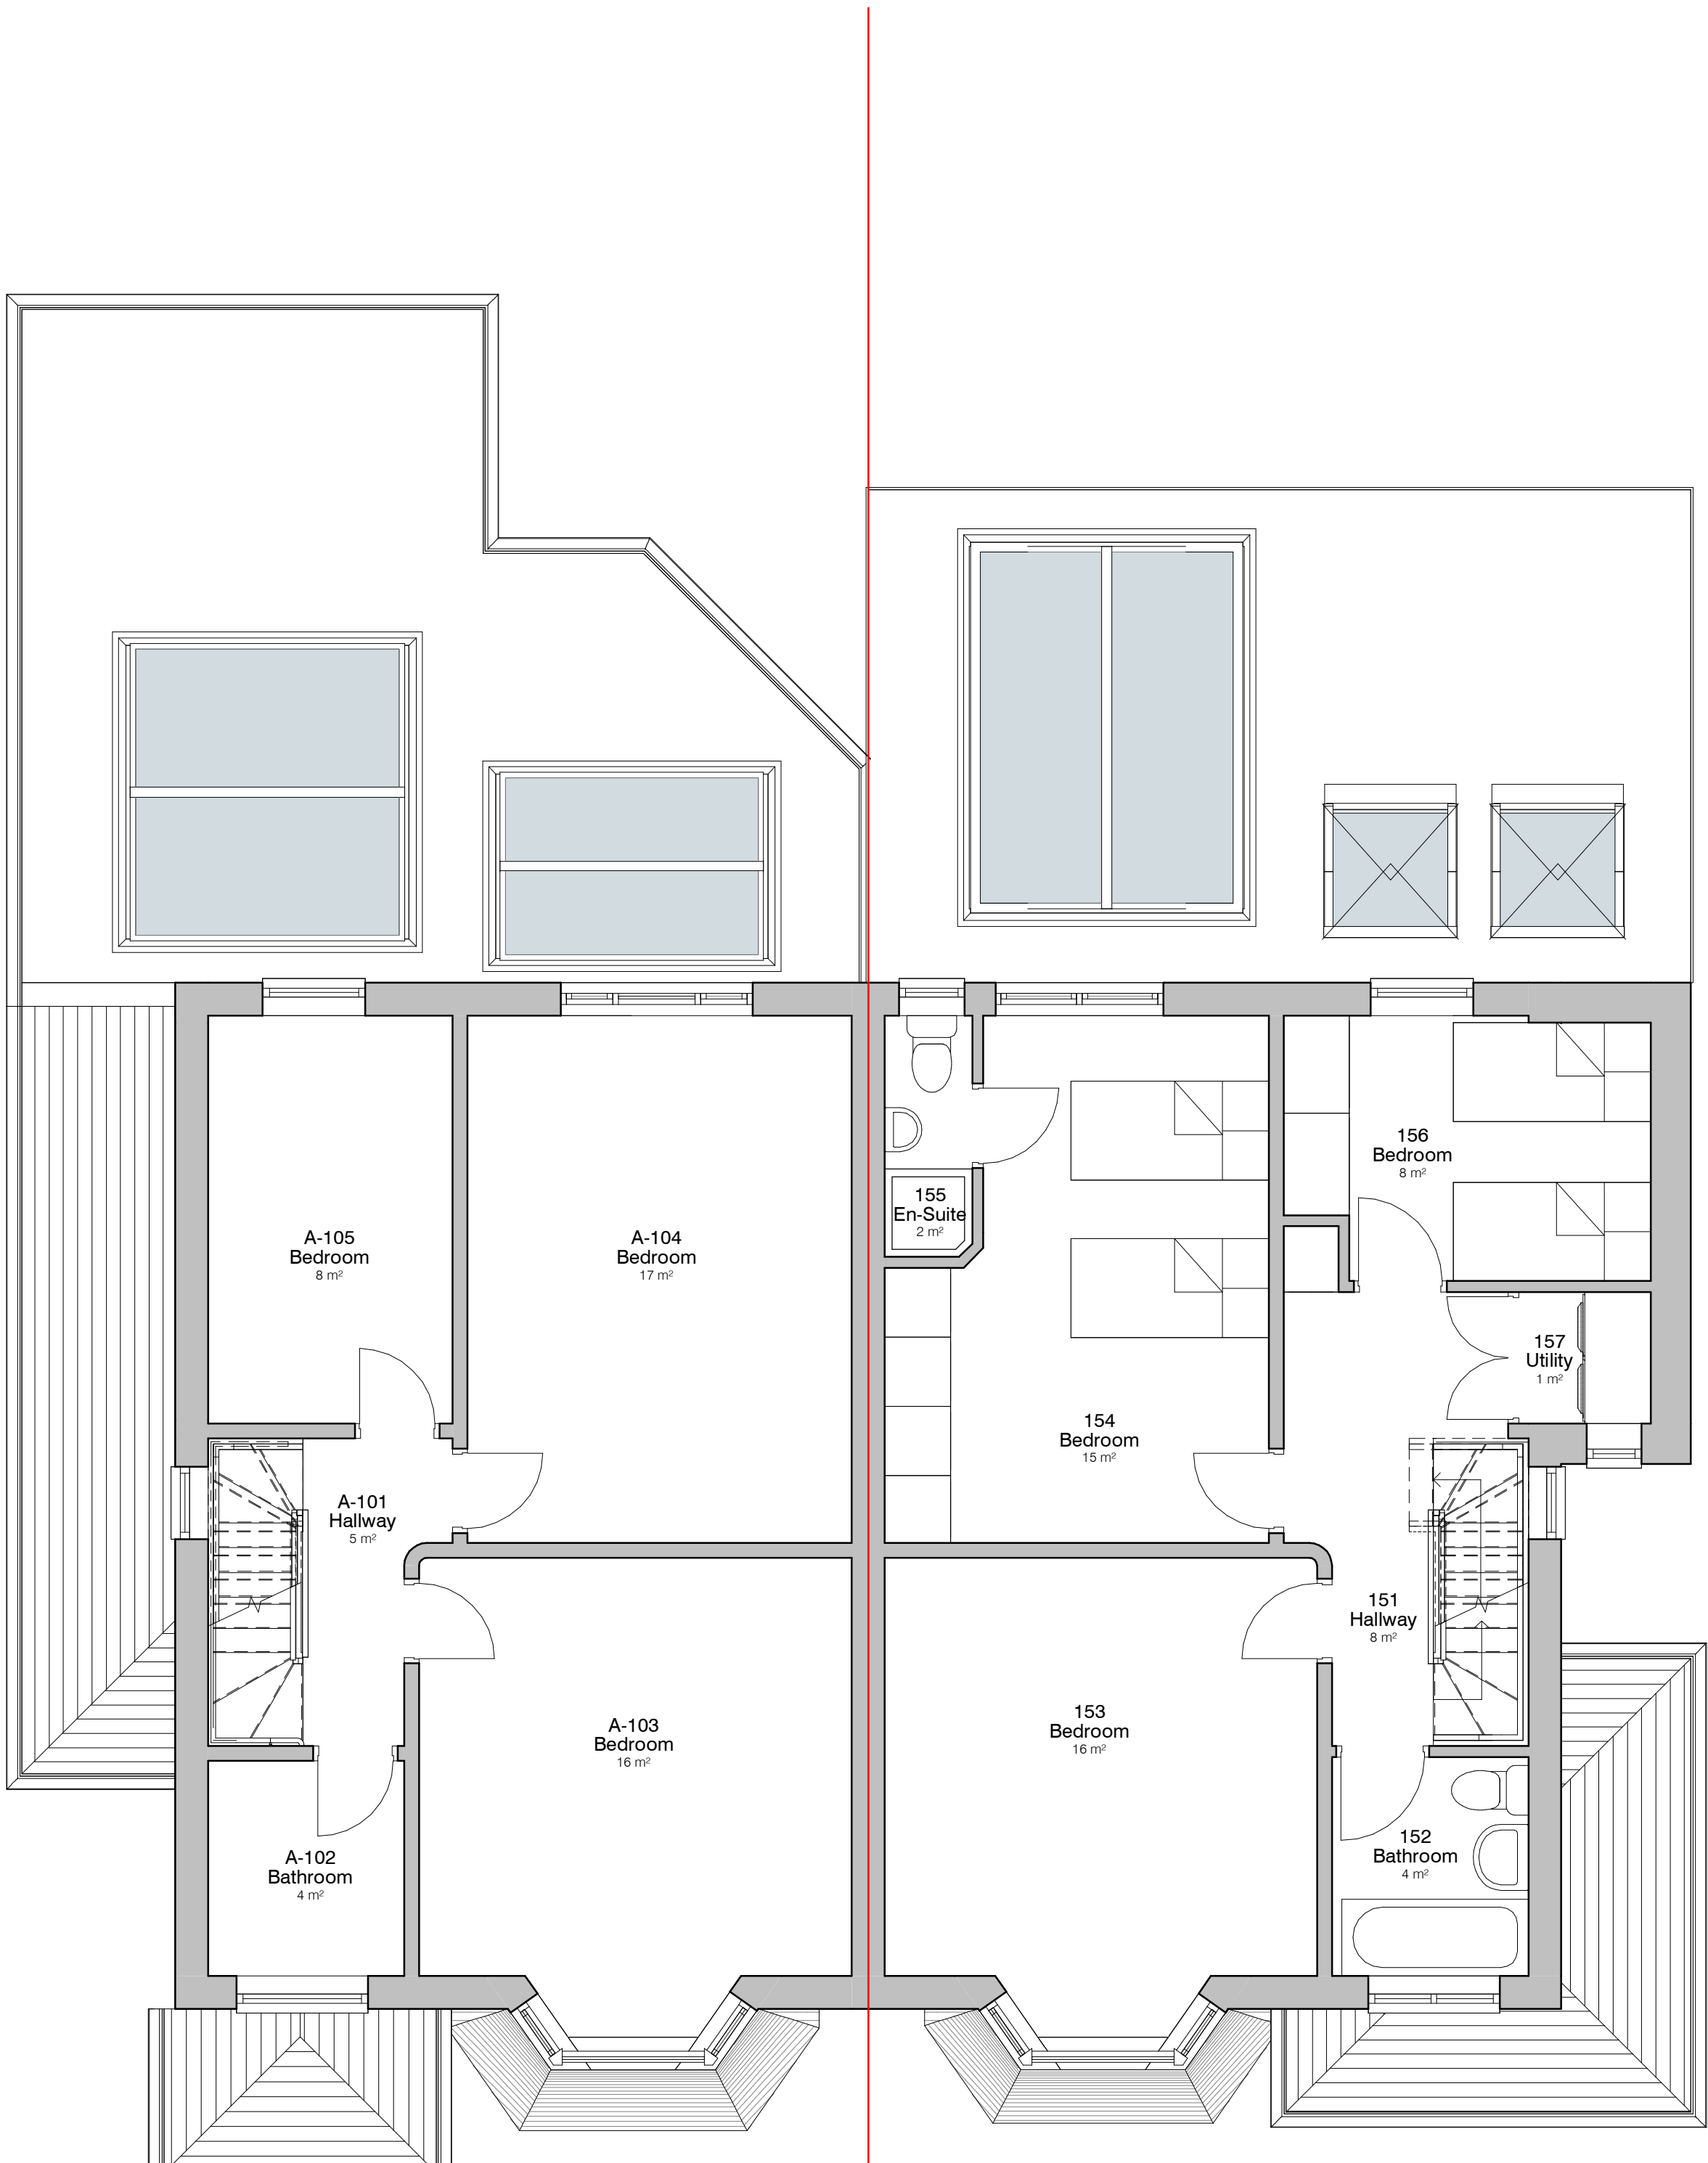

6. Level 1 - GA Proposed
1:50

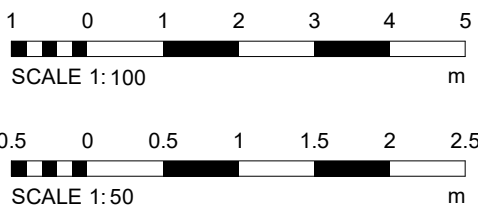

REV	DESCRIPTION	BY	DATE
4	Add a window to the lobby	CW	10/03/20
3	Amendments	CW	28/03/20
2	Design Change	CW	01/04/20
1	Neighbouring building incorporated	CW	18/09/24

PROJECT	46 Albert Avenue	SCALE & A1	As indicated	DATE	09/07/24	DRAWN BY	CW
CLIENT	Yanky Neumann	STATUS	PLANNING				
TITLE	Proposed GA Plans and Elevations	PROJECT NO.	DA24039.	DRAWING NO.	003.	REV	4
NOTES		DISCLAIMER: ALL RIGHTS RESERVED. THIS DRAWING MUST NOT BE REPRODUCED WITHOUT WRITTEN CONSENT. DRAWING TO BE USED FOR THE PURPOSES INDICATED ONLY. ALL OWNERSHIP AND INTELLECTUAL RIGHTS SHALL BE RESERVED AND CONSIDERED BY THE ARCHITECT. ANY COPIES MADE TO BE USED FOR ANY OTHER PURPOSES WITHOUT THE ARCHITECT'S WRITTEN CONSENT SHALL BE CONSIDERED A BREACH OF THE ARCHITECT'S TERMS OF SERVICE. ALL DIMENSIONS AND LEVELS SHALL BE IN ACCORDANCE WITH THE CURRENT STATUTORY LEGISLATION, RELEVANT CODES OF PRACTICE AND PREVIOUS AGREEMENTS. ALL DIMENSIONS ON THIS DRAWING ARE IN MILLIMETRES UNLESS OTHERWISE STATED.					

