


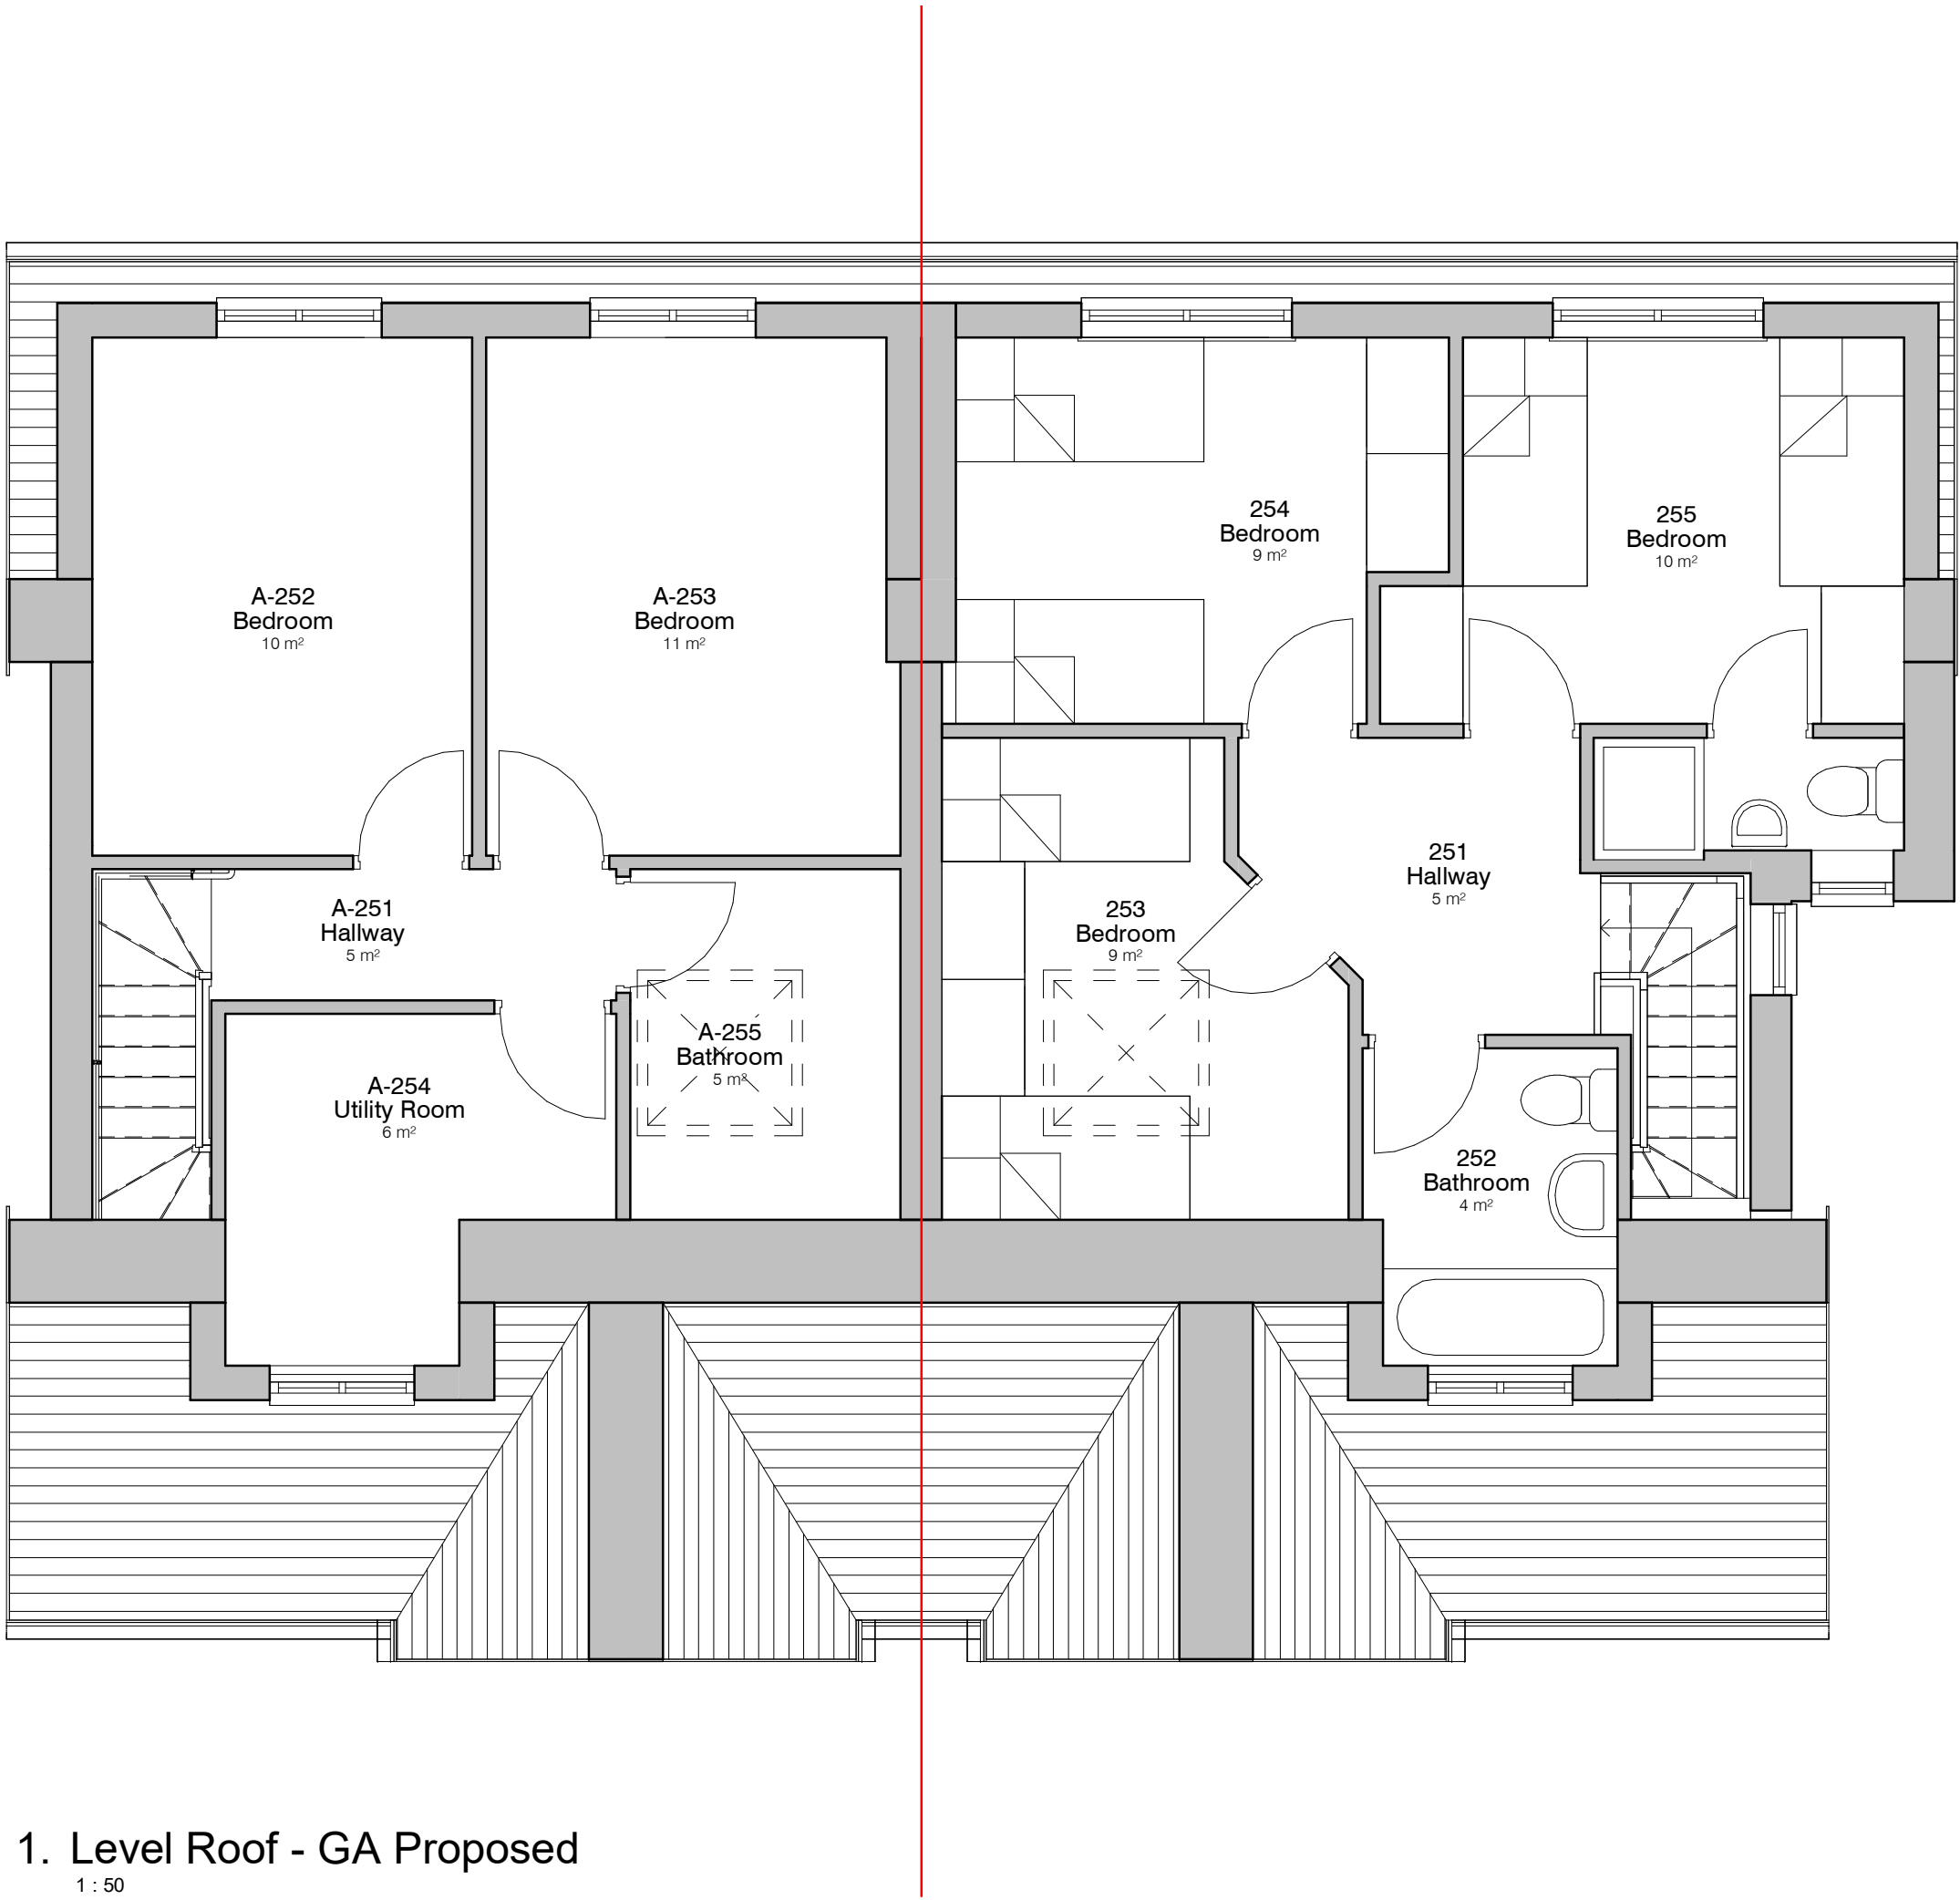

1. Level Roof - GA Proposed


1 : 50



2. 3D - Proposed Front View



3. 3D - Proposed Rear View

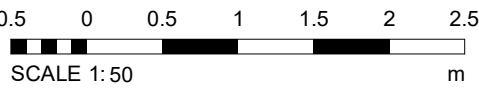

PROJECT	46 Albert Avenue	SCALE @ A1	1 : 50	DATE	19/09/24	DRAWN BY	CW
CLIENT	Yanky Neumann	STATUS	PLANNING	PROJECT NO.	DA24039.	DRAWING NO.	004.
TITLE	Proposed GA Plans and 3D Views	REV.	3	NOTES	THIS DRAWING MUST NOT BE REPRODUCED WITHOUT PRIOR WRITTEN CONSENT. ALL DIMENSIONS AND MATERIALS SHALL BE CHECKED AND CONFIRMED BY THE ARCHITECT PRIOR TO CONSTRUCTION. ALL DIMENSIONS SHALL BE IN ACCORDANCE WITH CURRENT STATUTORY LEGISLATION, INCLUDING CODES OF PRACTICE AND PREVIOUS REVISIONS. ALL DIMENSIONS ON THIS DRAWING ARE IN MILLIMETERS UNLESS OTHERWISE STATED.		