





1. Front - Existing
1 : 100

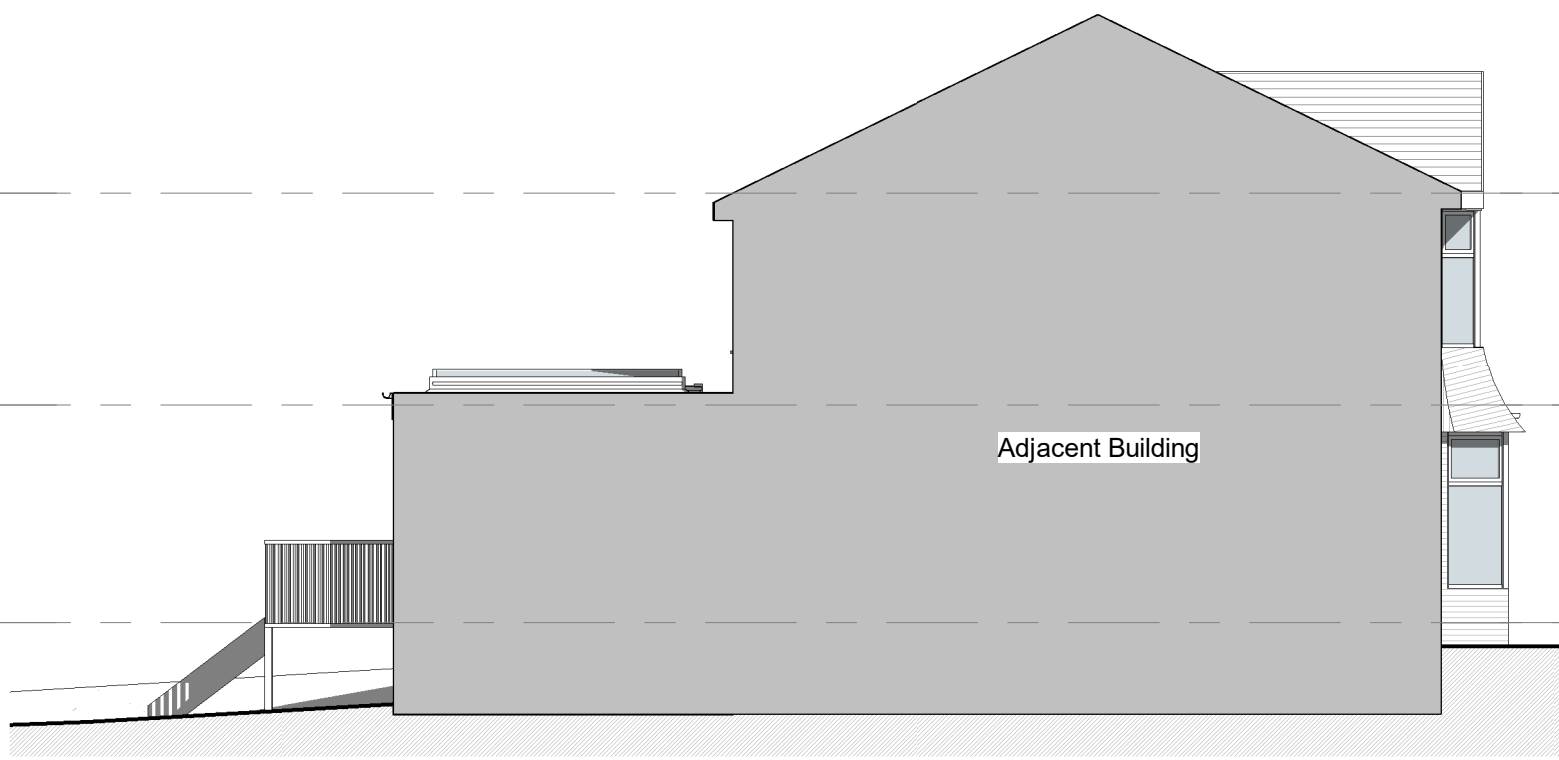


2. Left Side - Existing
1 : 100




3. Rear - Existing
1 : 100

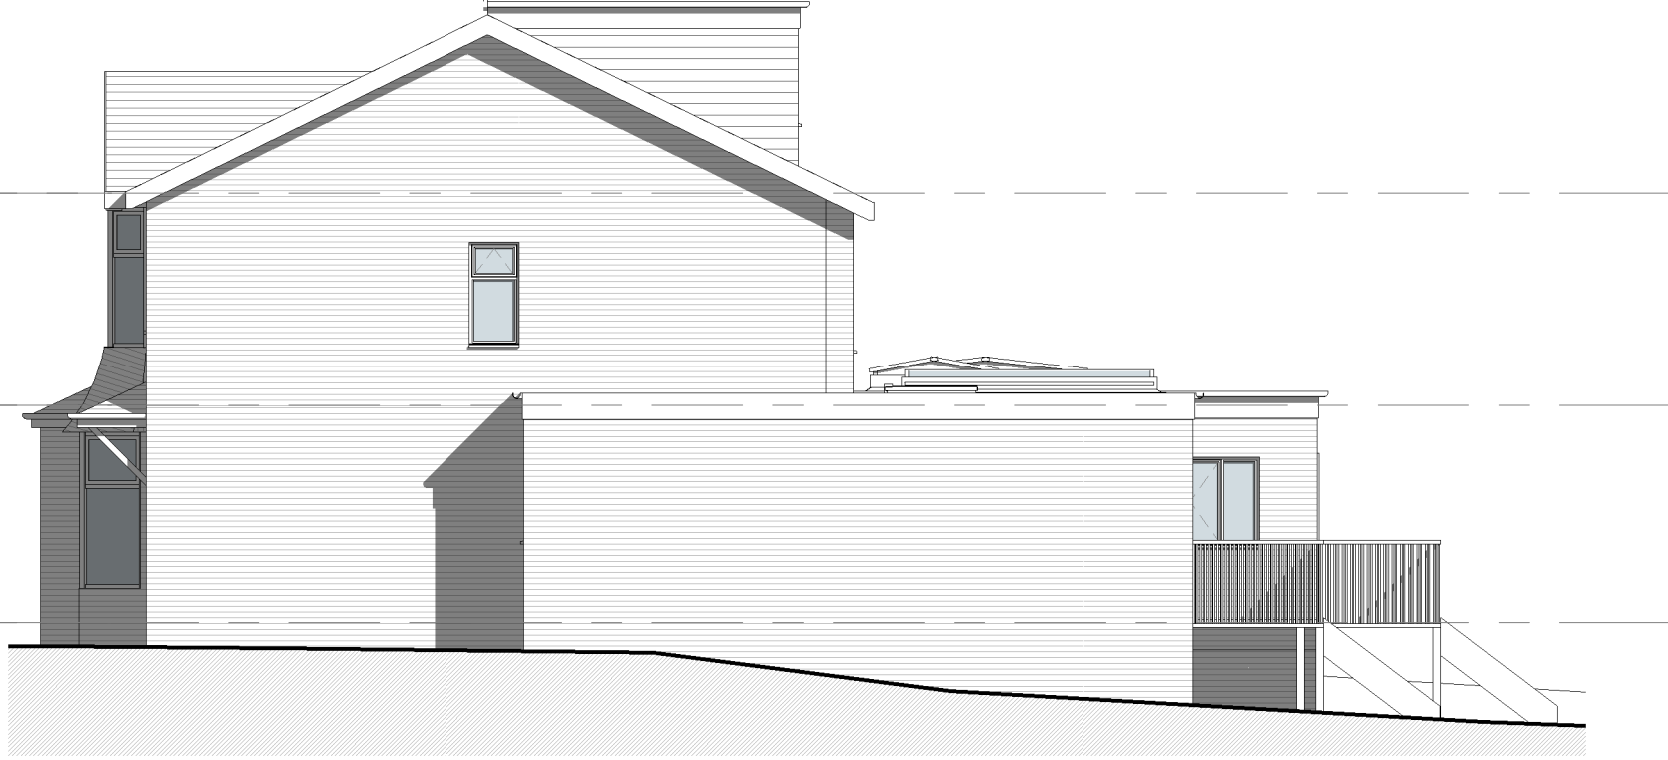

4. Right Side - Existing
1 : 100

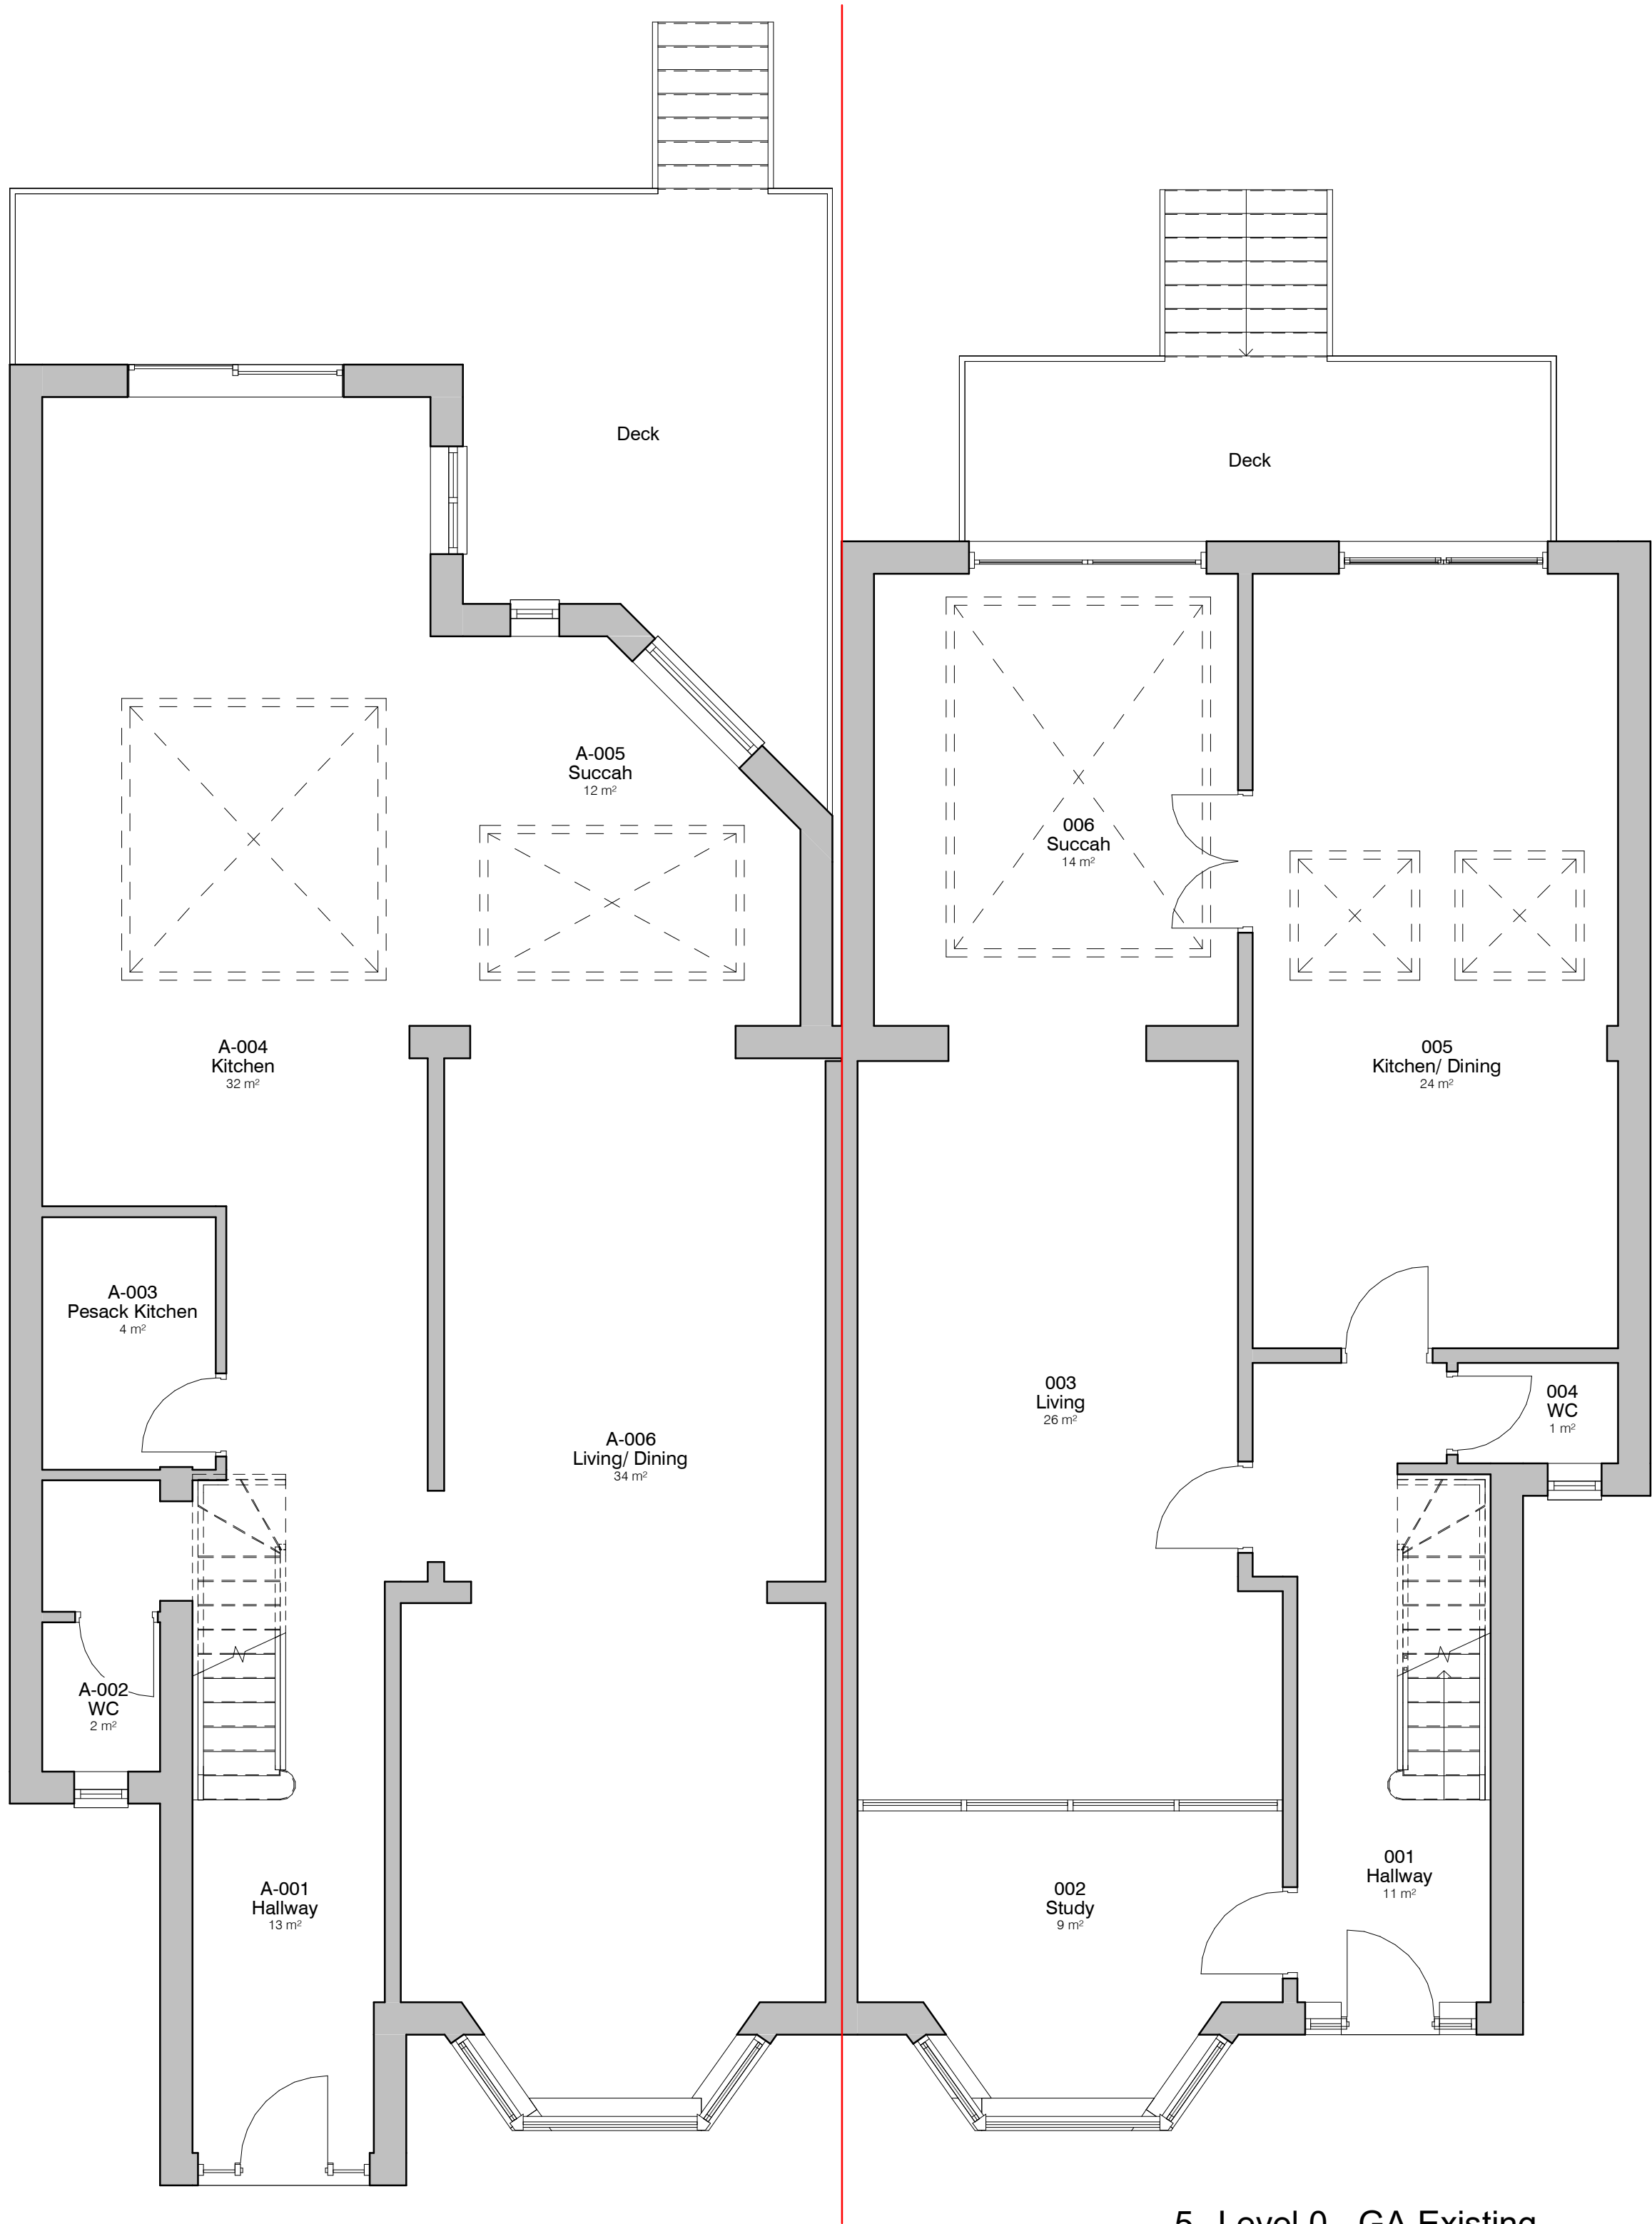

5. Level 0 - GA Existing
1 : 50

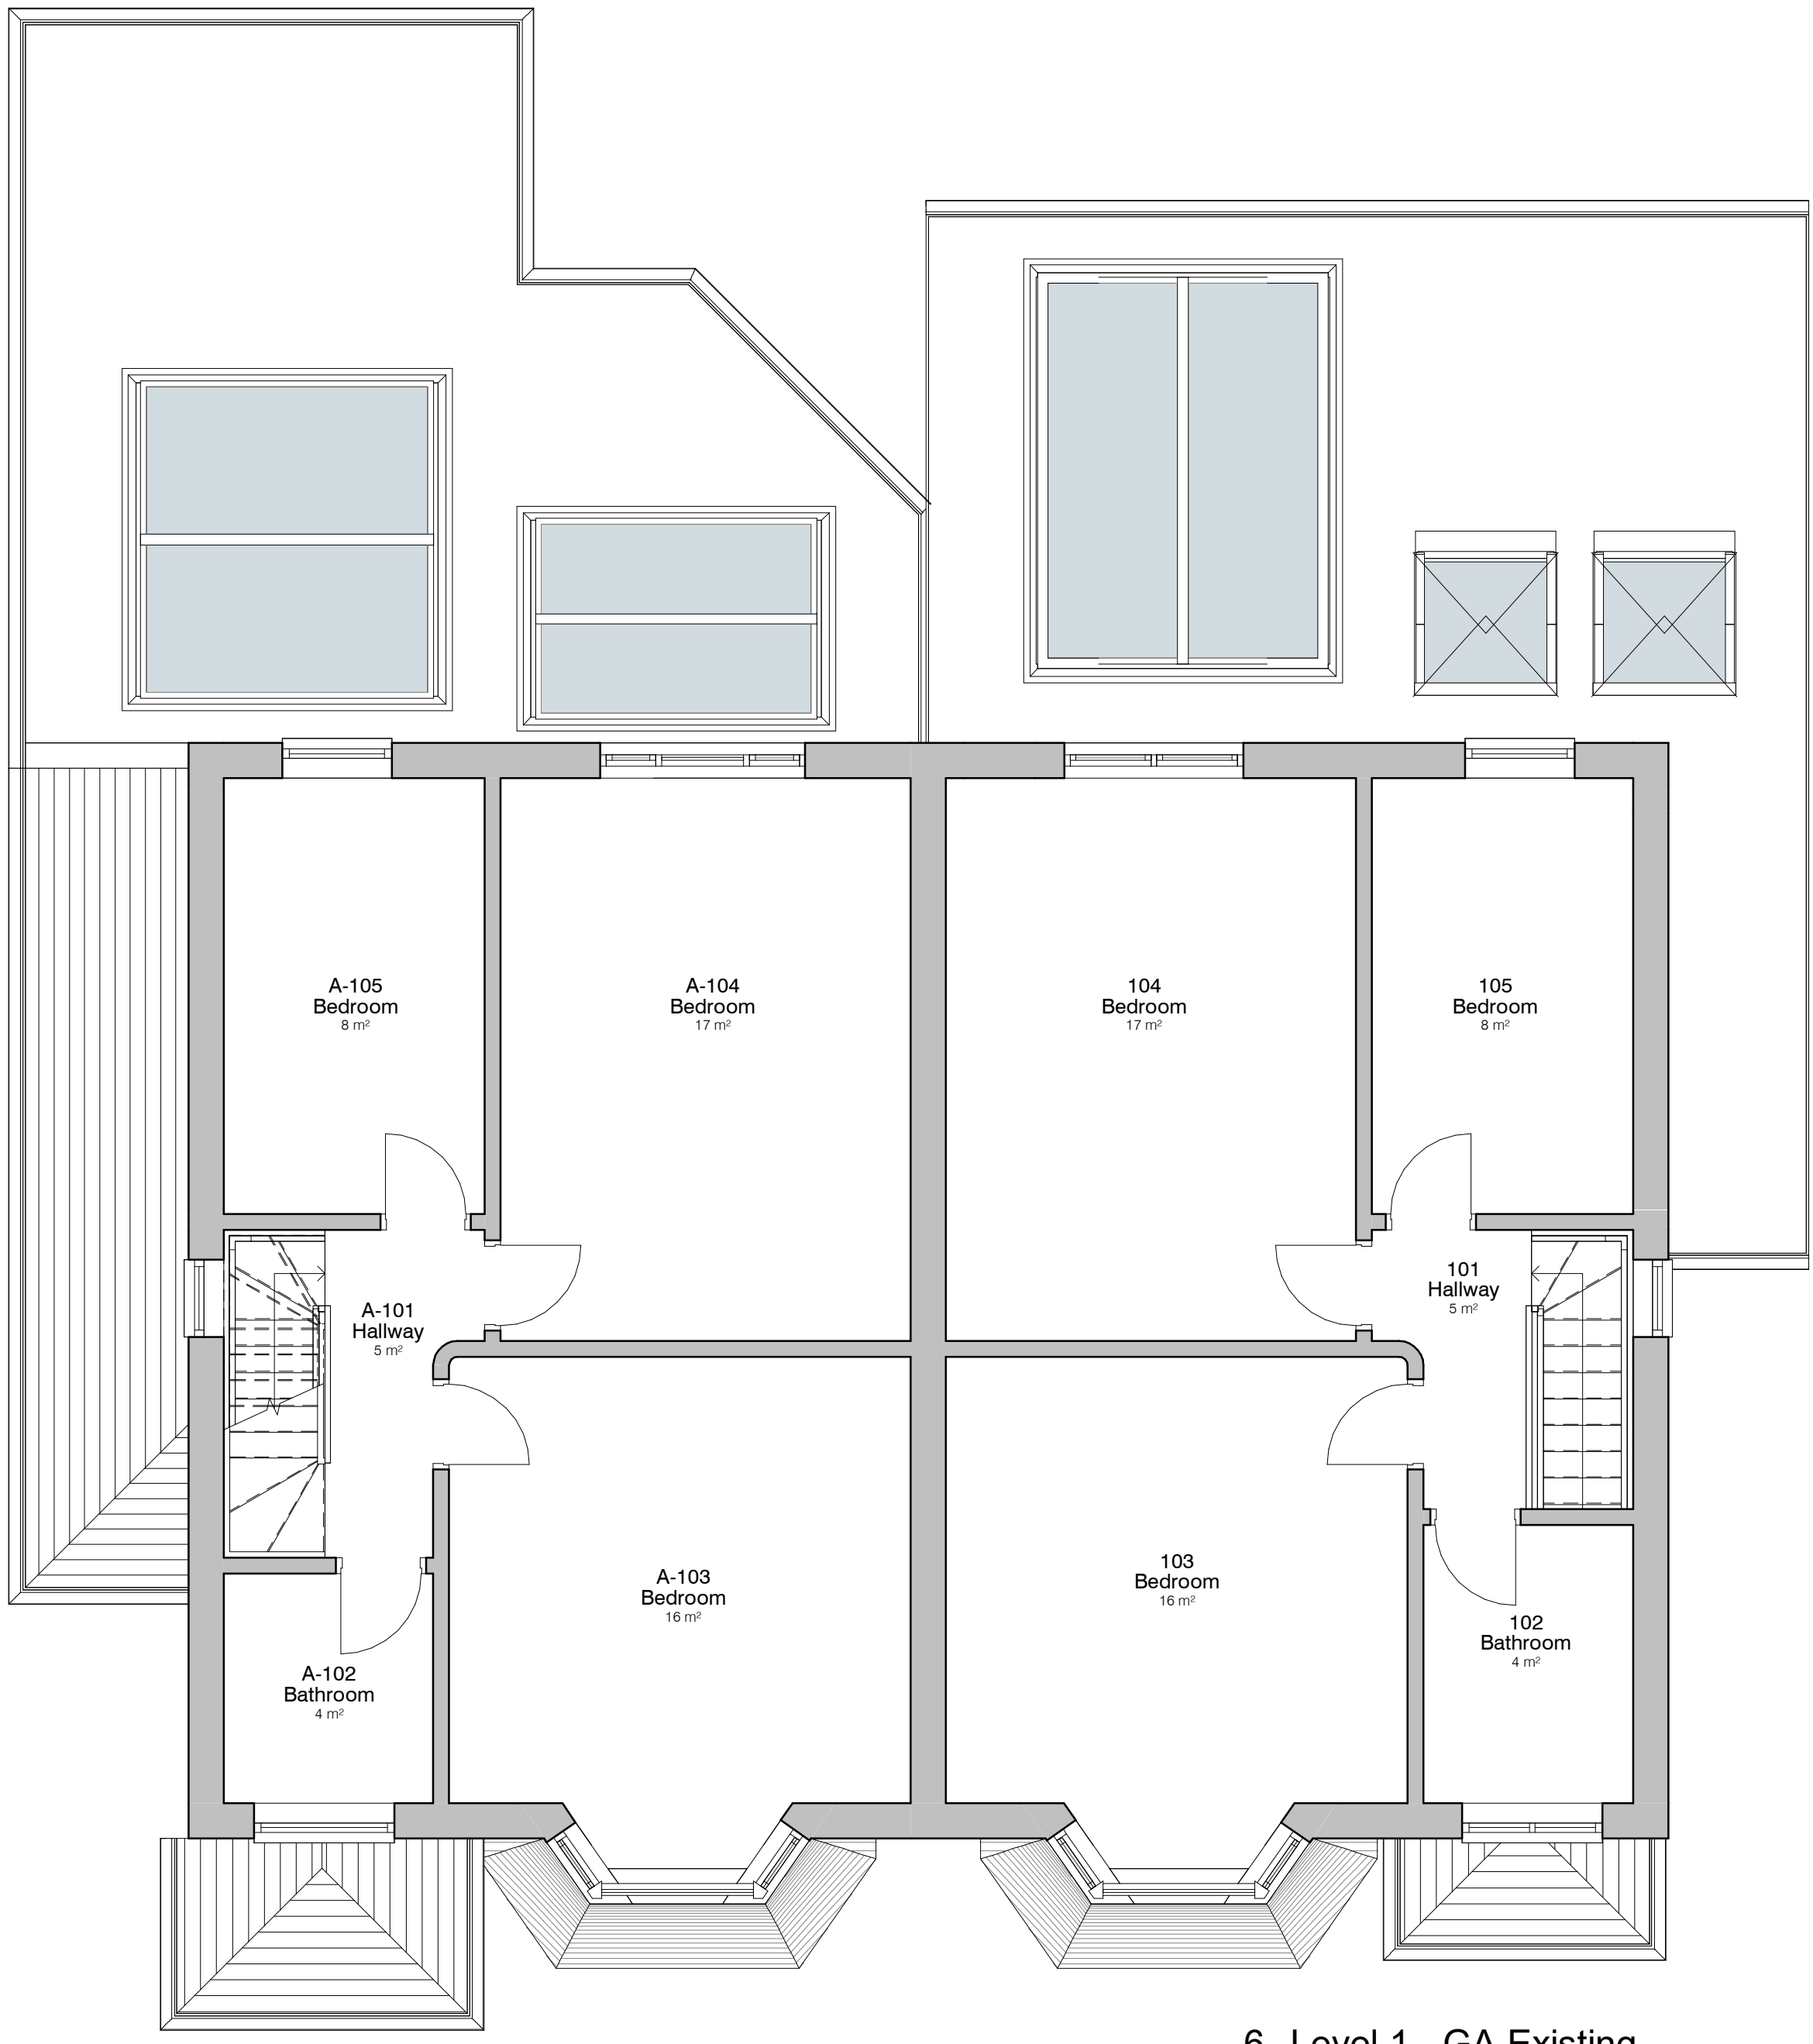


6. Level 1 - GA Existing
1 : 50



7. 3D - Existing Front View



8. 3D - Existing Rear View

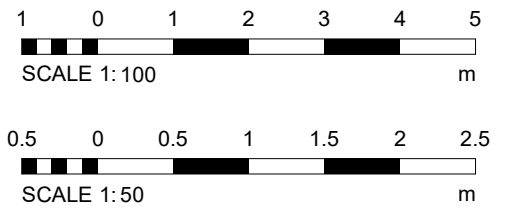

PROJECT	46 Albert Avenue	SCALE & A1	As indicated	DATE	10/07/24	DRAWN BY	CW
CLIENT	Yanky Neumann	STATUS	PLANNING	PROJECT NO.	DA24039.	DRAWING NO.	002.
TITLE	Existing GA Plans and Elevations	REV	1	NOTES	THIS DRAWING MUST NOT BE REPRODUCED WITHOUT PRIOR WRITTEN CONSENT. DRAWING TO BE USED FOR THE STATUS INDICATED ONLY. ALL DIMENSIONS AND MATERIALS SHALL BE CHECKED AND CONFIRMED BY THE ARCHITECT PRIOR TO CONSTRUCTION. THE ARCHITECT SHALL BE RESPONSIBLE FOR THE ACCURACY OF THE INFORMATION PROVIDED IN THIS DRAWING. ALL DIMENSIONS SHALL BE IN ACCORDANCE WITH THE CURRENT STATUTORY REGULATION. 