


The builder must check the site and the approved drawings before commencing the works and must take any working measurements as necessary. Any discrepancy in the drawing must be reported to the client .

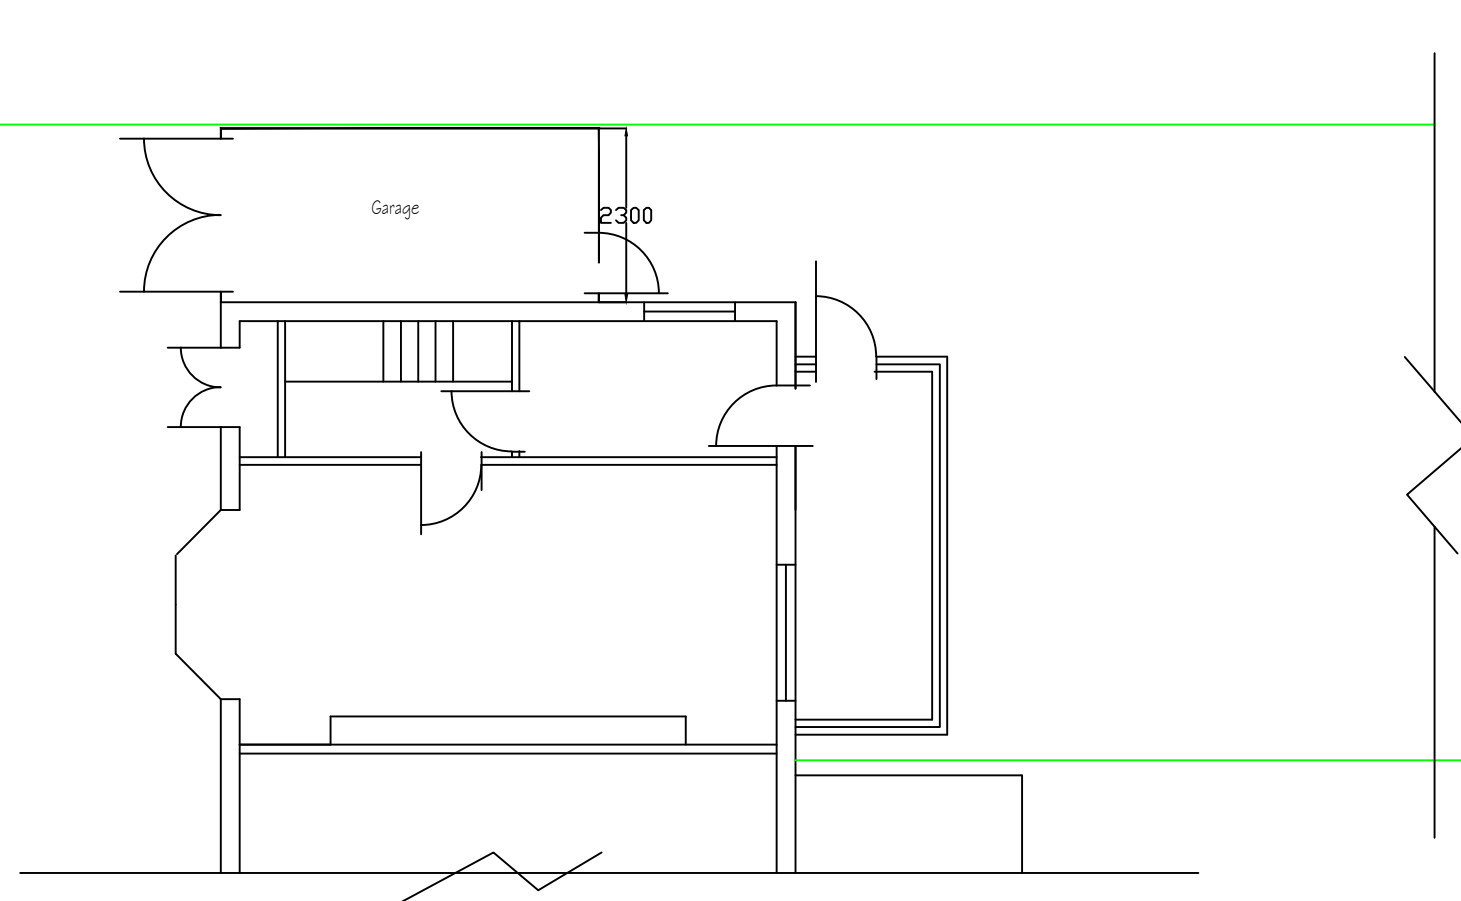

Existing Site Layout Plan

| REVISION |      |             | initial |  |
|----------|------|-------------|---------|--|
| no.      | date | description |         |  |
|          |      |             |         |  |
|          |      |             |         |  |
|          |      |             |         |  |

**H S H**  
Engineering Design Services Ltd  
428 Cheetham Hill Road Cheetham Manchester  
M8 9LE, UK 01617956385,07940197 333

|                               |                                                                          |              |           |
|-------------------------------|--------------------------------------------------------------------------|--------------|-----------|
| project title                 | Proposed ground floor extension at the rear to create a habitable room . |              |           |
| client                        | Mr Sandeep Kumar<br>Mrs Seema Rani                                       |              |           |
| dwg. title                    | Existing Site Layout Plan                                                |              |           |
| dwg.no.                       | sheet no.                                                                | scale.       | job no.   |
| 01                            |                                                                          | 1:100 ● A3   |           |
| 52 Oaklane Whitefield M45 8ET |                                                                          |              |           |
| drawn by.                     | checked by.                                                              | approved by. | date      |
| TZ                            |                                                                          | -            | June 2021 |