




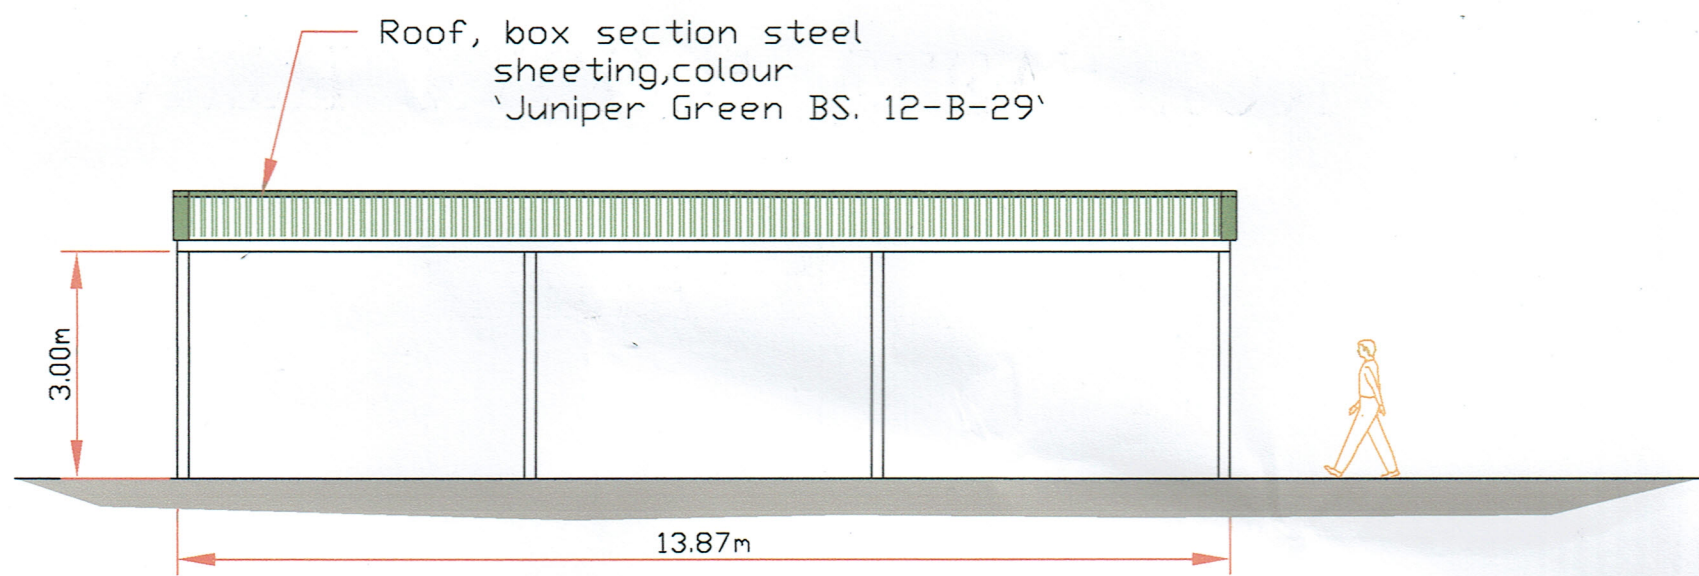


WEST FACING ELEVATION

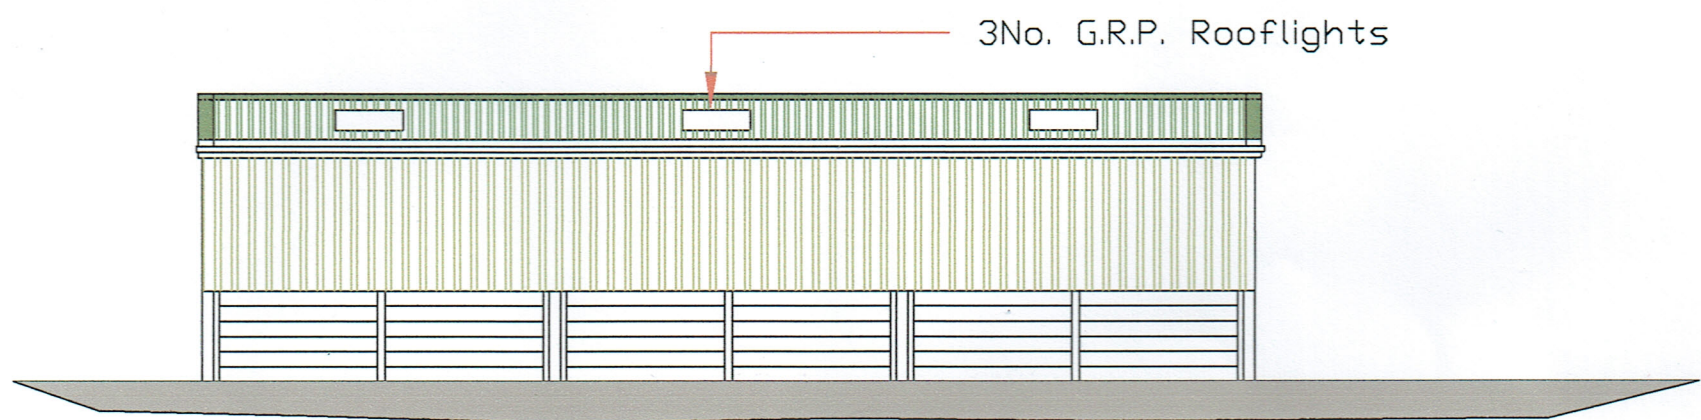

EAST FACING ELEVATION

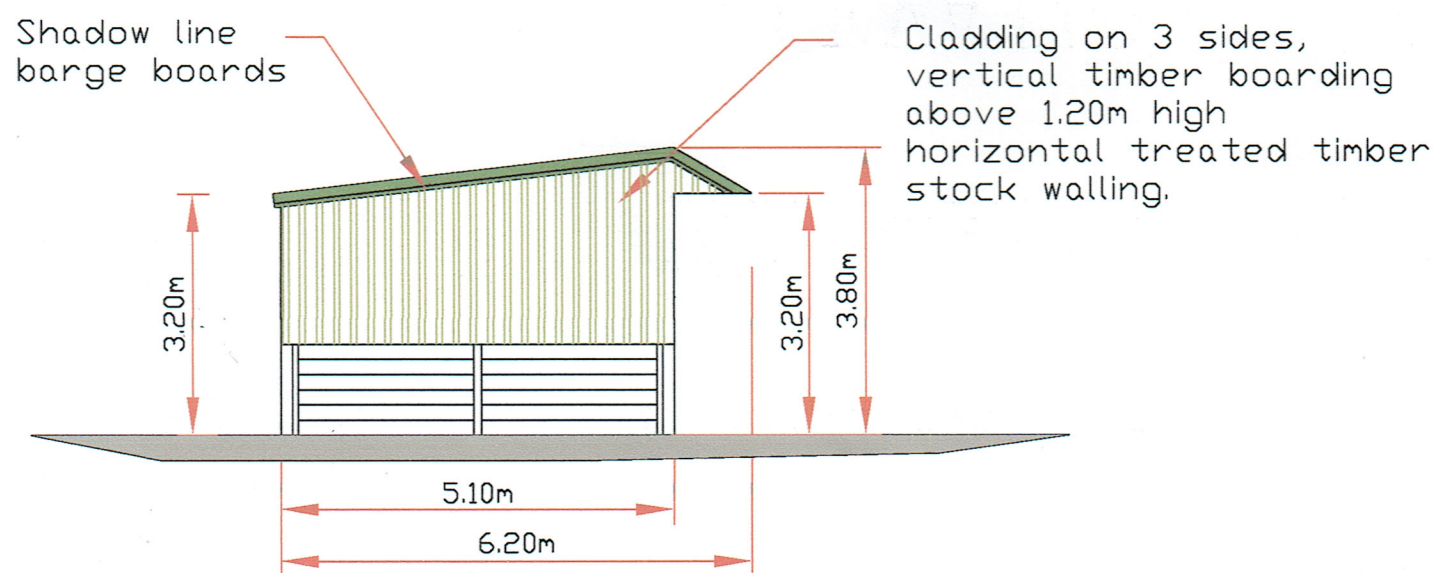

NORTH FACING ELEVATION

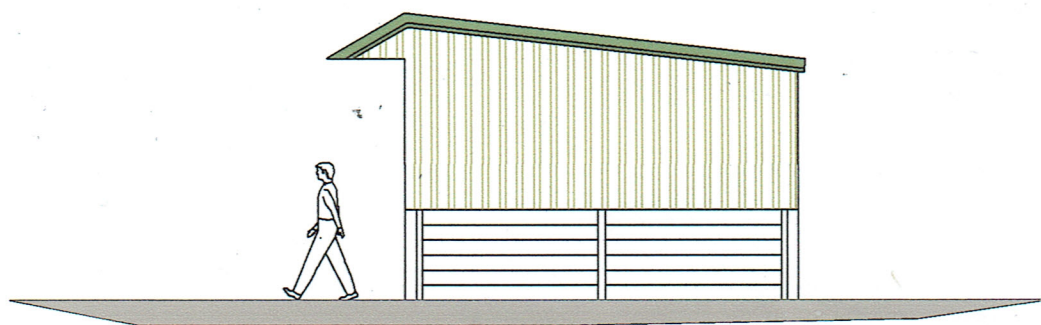

SOUTH FACING ELEVATION