



30/03/2021 14:01:57 P:\DGN\1100011100-1199\1159\1-Sheets\1159-01.dgn  
reljewis The Haven, Ainsworth Nursing Home

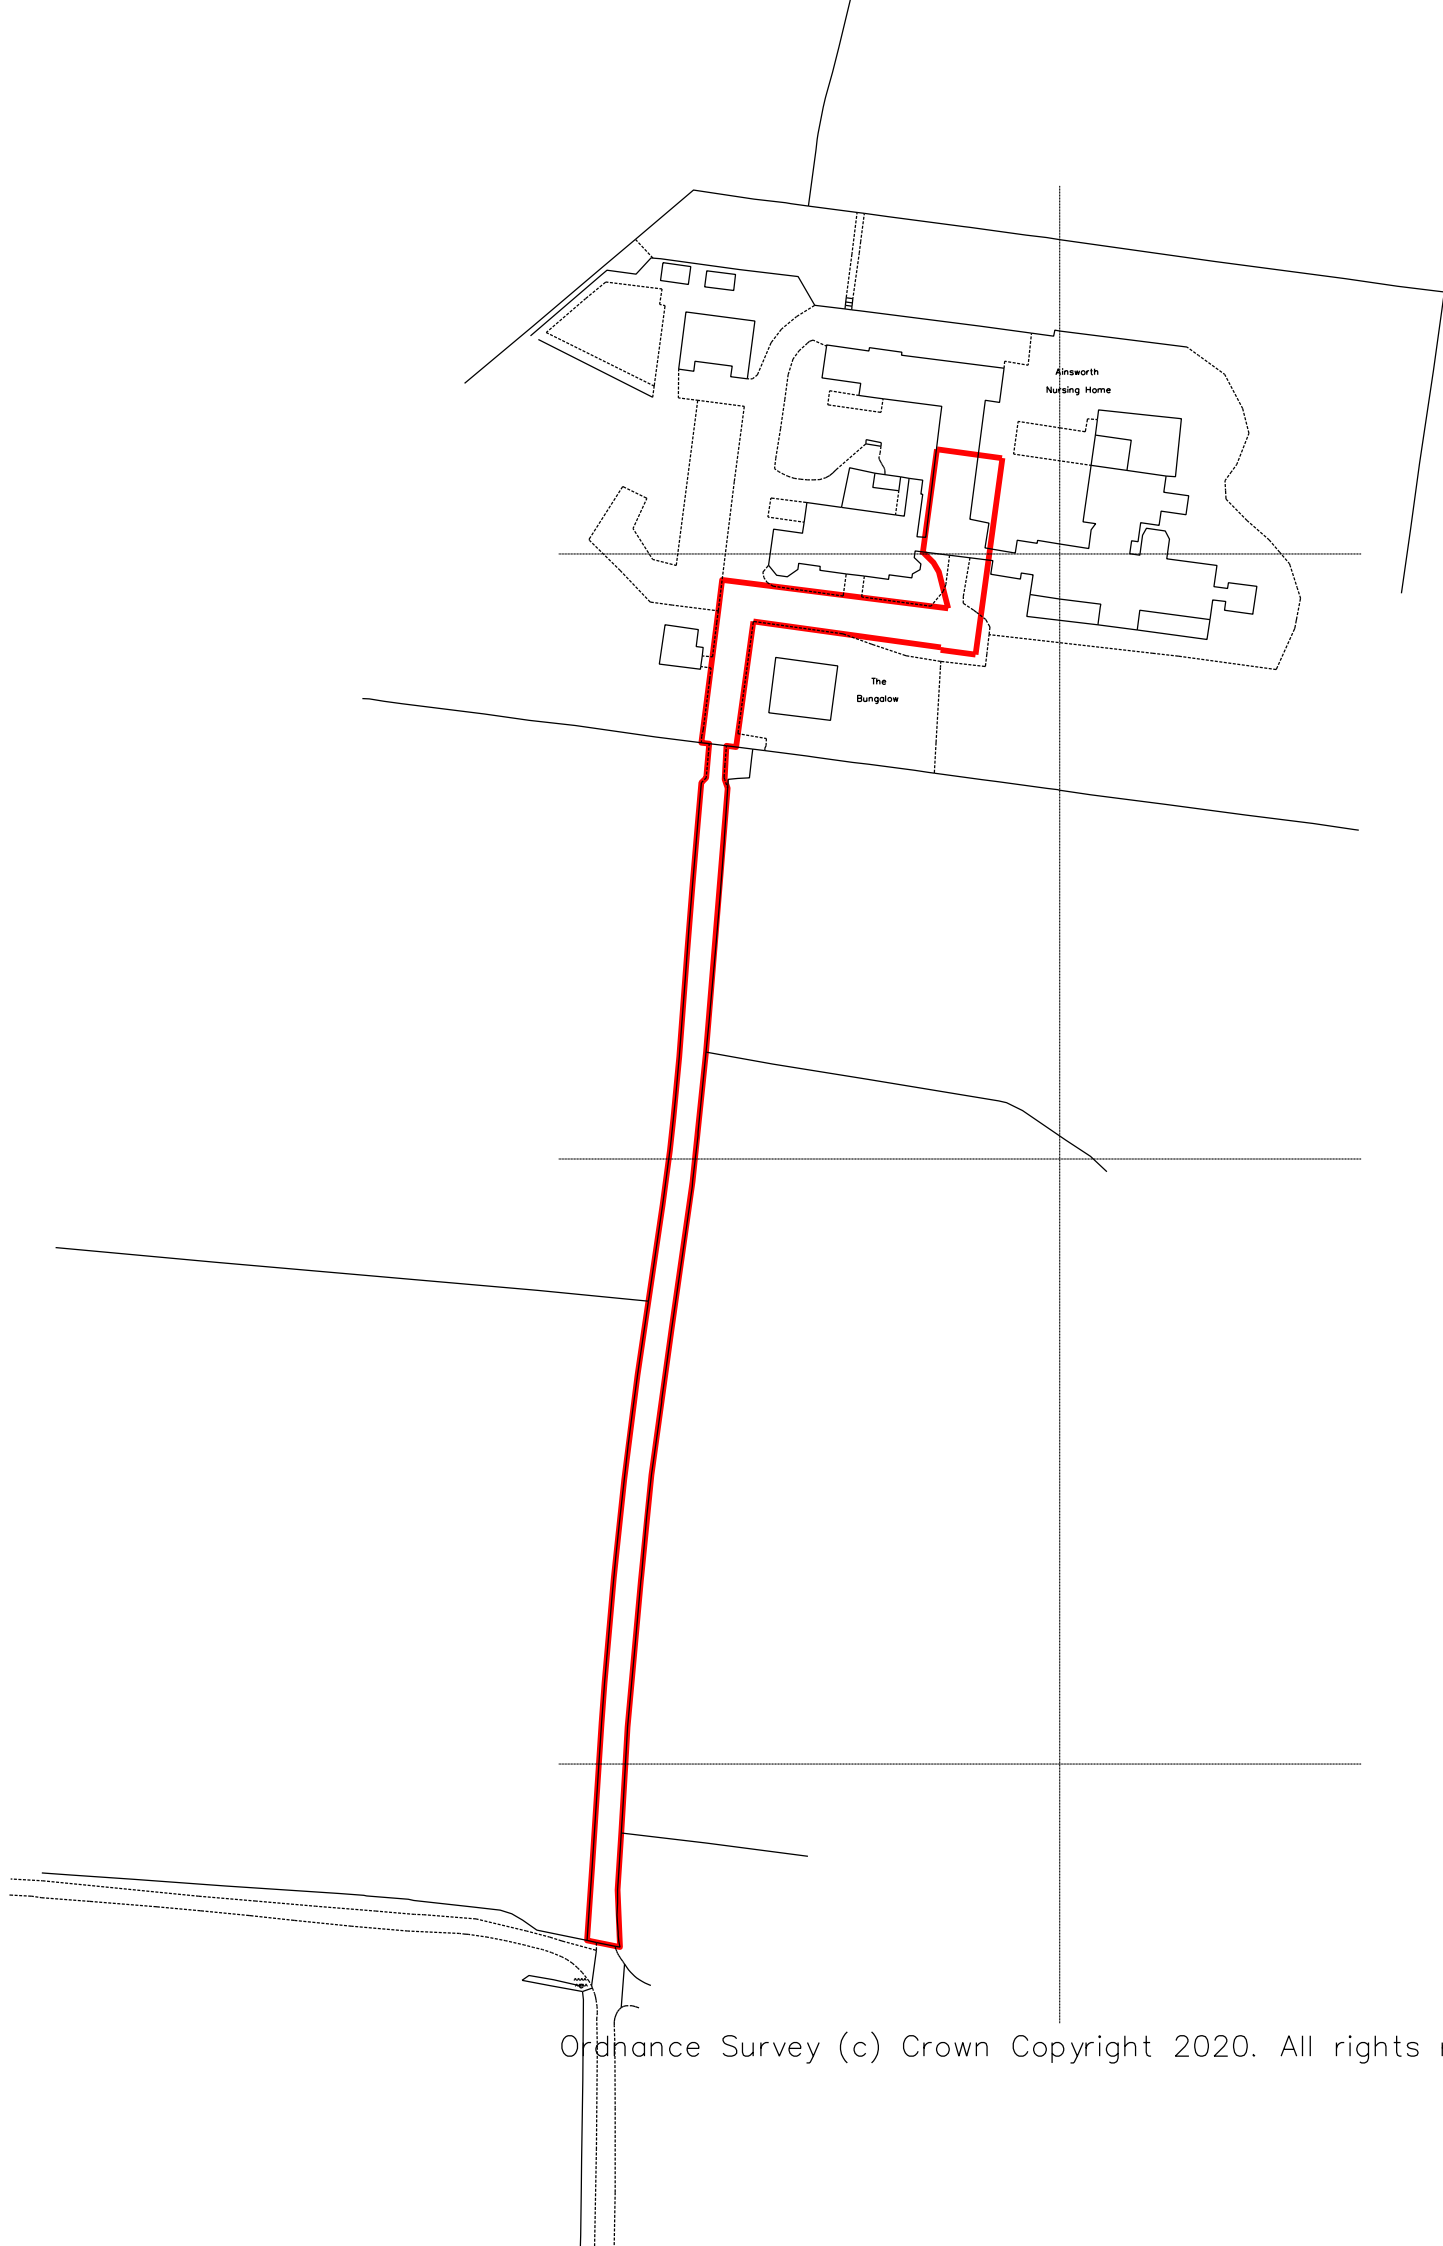

Ordnance Survey (c) Crown Copyright 2020. All rights reserved. Licence number 100022432

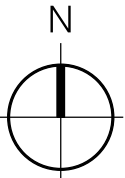


THIS DRAWING IS PROTECTED BY COPYRIGHT AND MUST NOT BE COPIED OR REPRODUCED WITHOUT THE WRITTEN CONSENT OF R.G. PARTNERSHIP LIMITED. NO DIMENSIONS ARE TO BE SCALED FROM THIS DRAWING. ALL DIMENSIONS AND SIZES TO BE CHECKED ON SITE. NORTH POINTS SHOWN ARE INDICATIVE. ©

SITE SPECIFIC HAZARDS

IN ACCORDANCE WITH THE REQUIREMENTS OF THE CDM REGULATIONS 2015 THE FOLLOWING SIGNIFICANT RESIDUAL HAZARDS HAVE NOT BEEN DESIGNED OUT OF THIS PROJECT AND MUST BE TAKEN INTO CONSIDERATION BY CONTRACTORS PLANNING TO UNDERTAKE THE WORKS SHOWN ON THIS DRAWING:

SCALE 1:1250

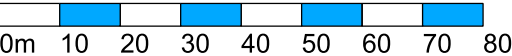

| REV. | DATE | NOTES | INIT. |
|------|------|-------|-------|
|------|------|-------|-------|

CLIENT / PROJECT  
**Z. ADAMSON & J.ROSTRON**  
**THE HAVEN KNOWSLEY ROAD**  
**AINSWORTH**

DRAWING TITLE  
**LOCATION PLAN**

STATUS  
**PLANNING**

| DATE          | DRAWN     | SCALE @ A3    |
|---------------|-----------|---------------|
| <b>DEC 20</b> | <b>AS</b> | <b>1:1250</b> |

| PROJECT NUMBER | UNIT / BLOCK | CI / SFB CODE | TYPE & NUMBER | REVISION LETTER |
|----------------|--------------|---------------|---------------|-----------------|
|----------------|--------------|---------------|---------------|-----------------|

DRAWING NO.  
**11159** **01**

| Site Location Plans | L | GA Plans | P | Elevations    | E |
|---------------------|---|----------|---|---------------|---|
| Sections            | S | Details  | D | Prefix Colour | C |

**THE RATCLIFFE GROVES PARTNERSHIP**

**MANCHESTER**  
**105 MANCHESTER ROAD**  
**BURY LANCASHIRE BL9 0TD**  
**T. 0161 797 6000 E. manchester@rgp.uk.com**  
**www.rgp.uk.com**

**LONDON**  
**19 BEDFORD ROW**  
**LONDON WC1R 4EB**  
**T. 020 7600 6666 E. london@rgp.uk.com**

