


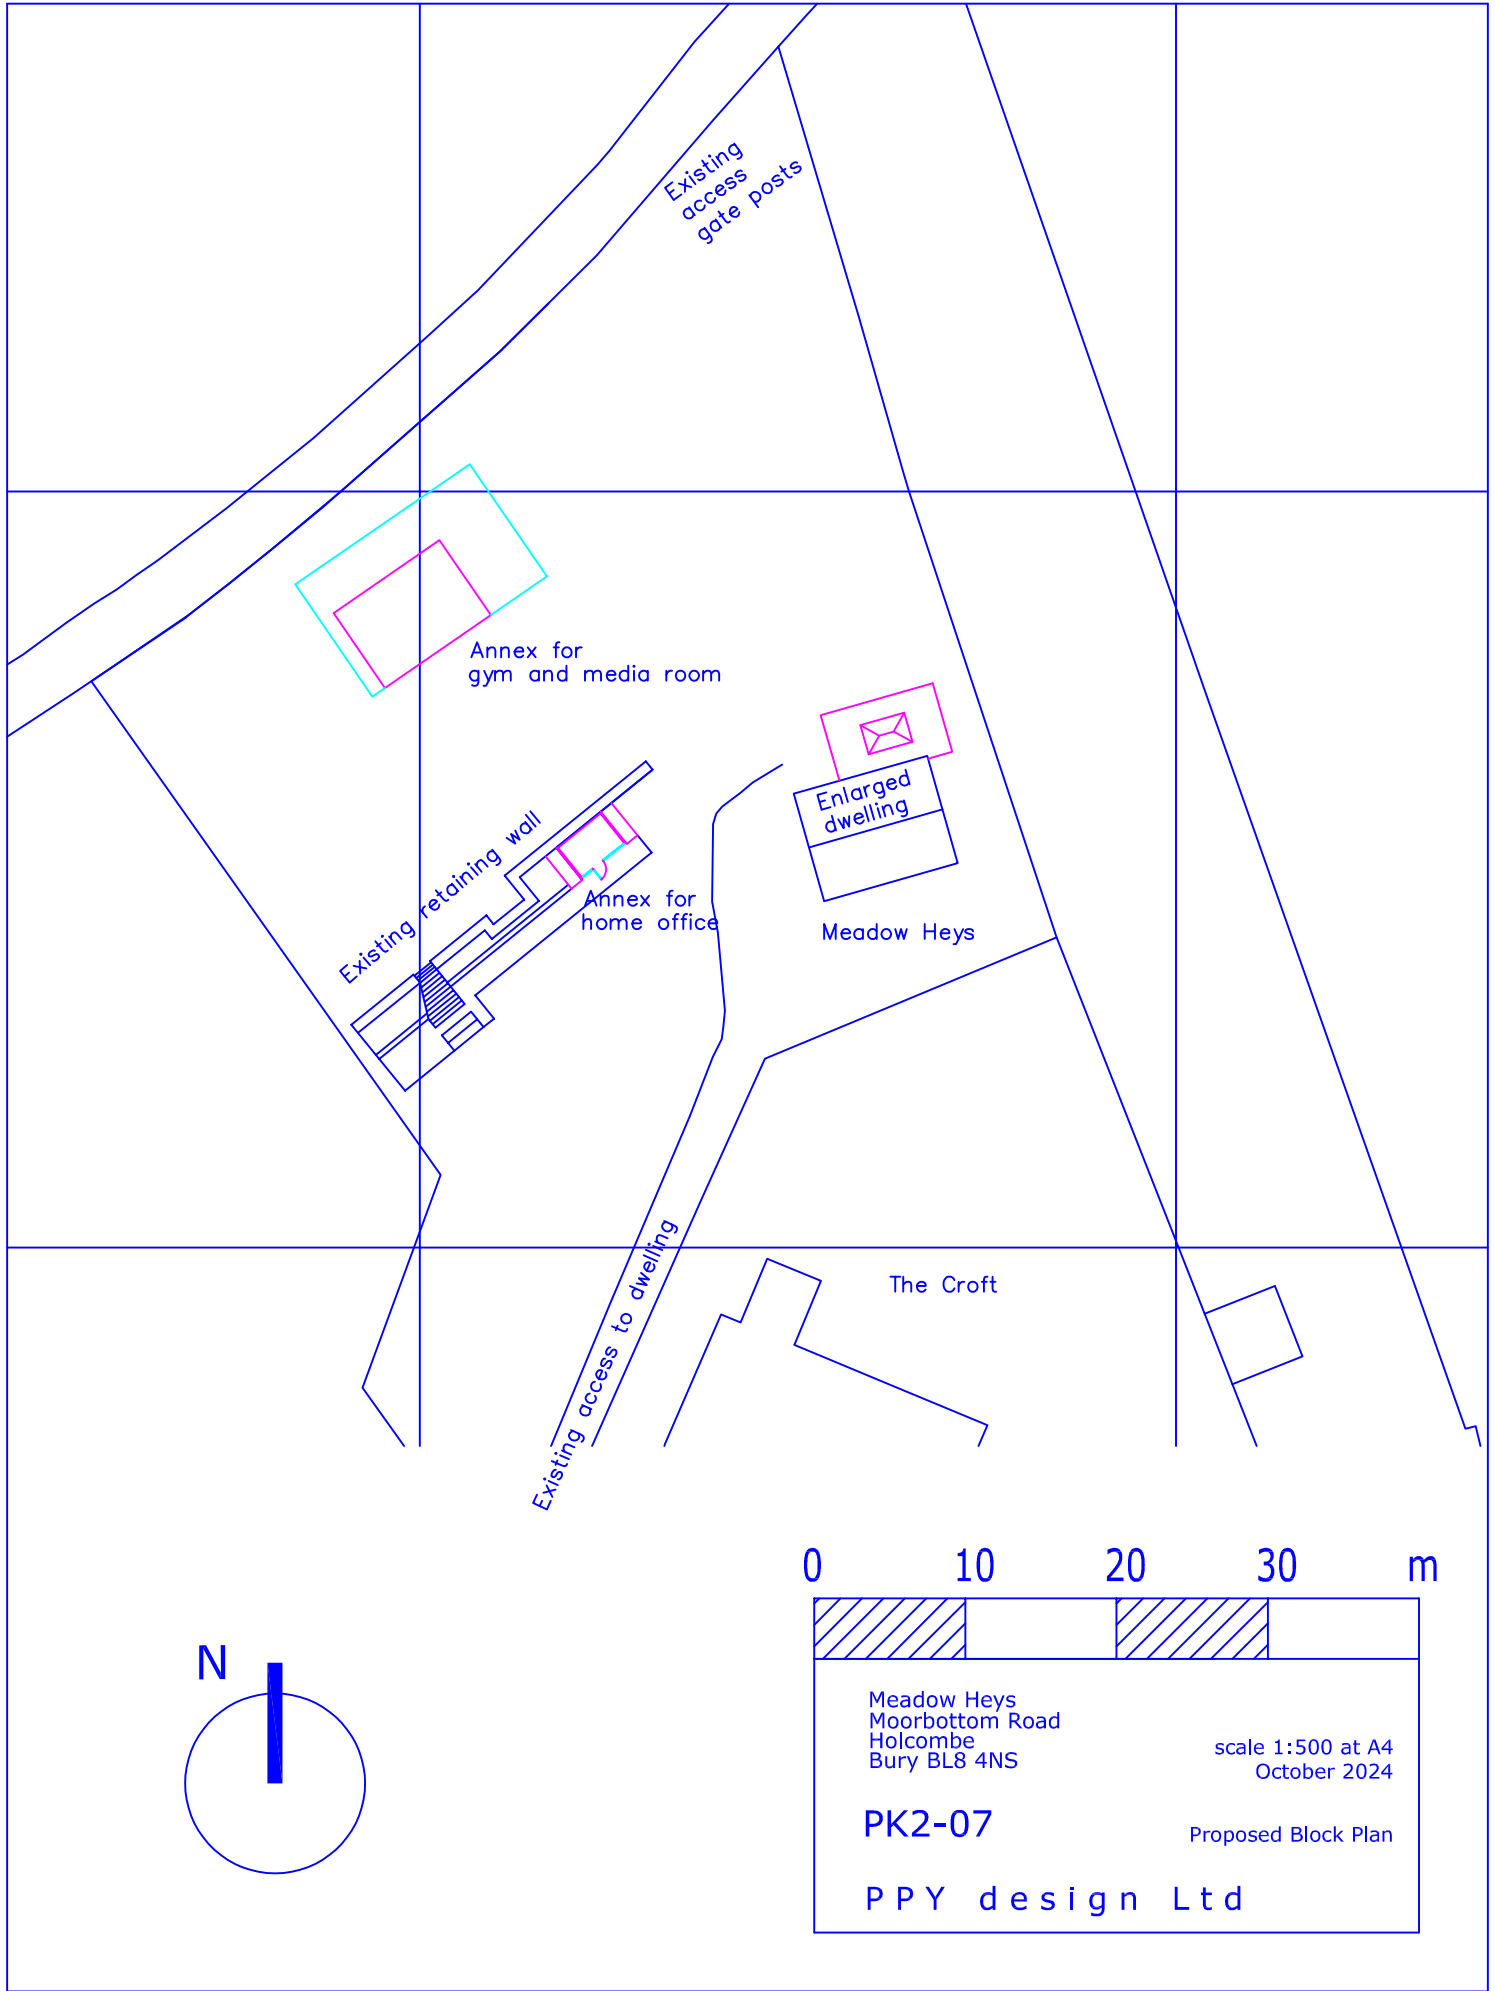

0 10 20 30 m

Meadow Heys Moorbottom Road Holcombe Bury BL8 4NS	scale 1:500 at A4 October 2024
PK2-07	Proposed Block Plan
PPY design Ltd	