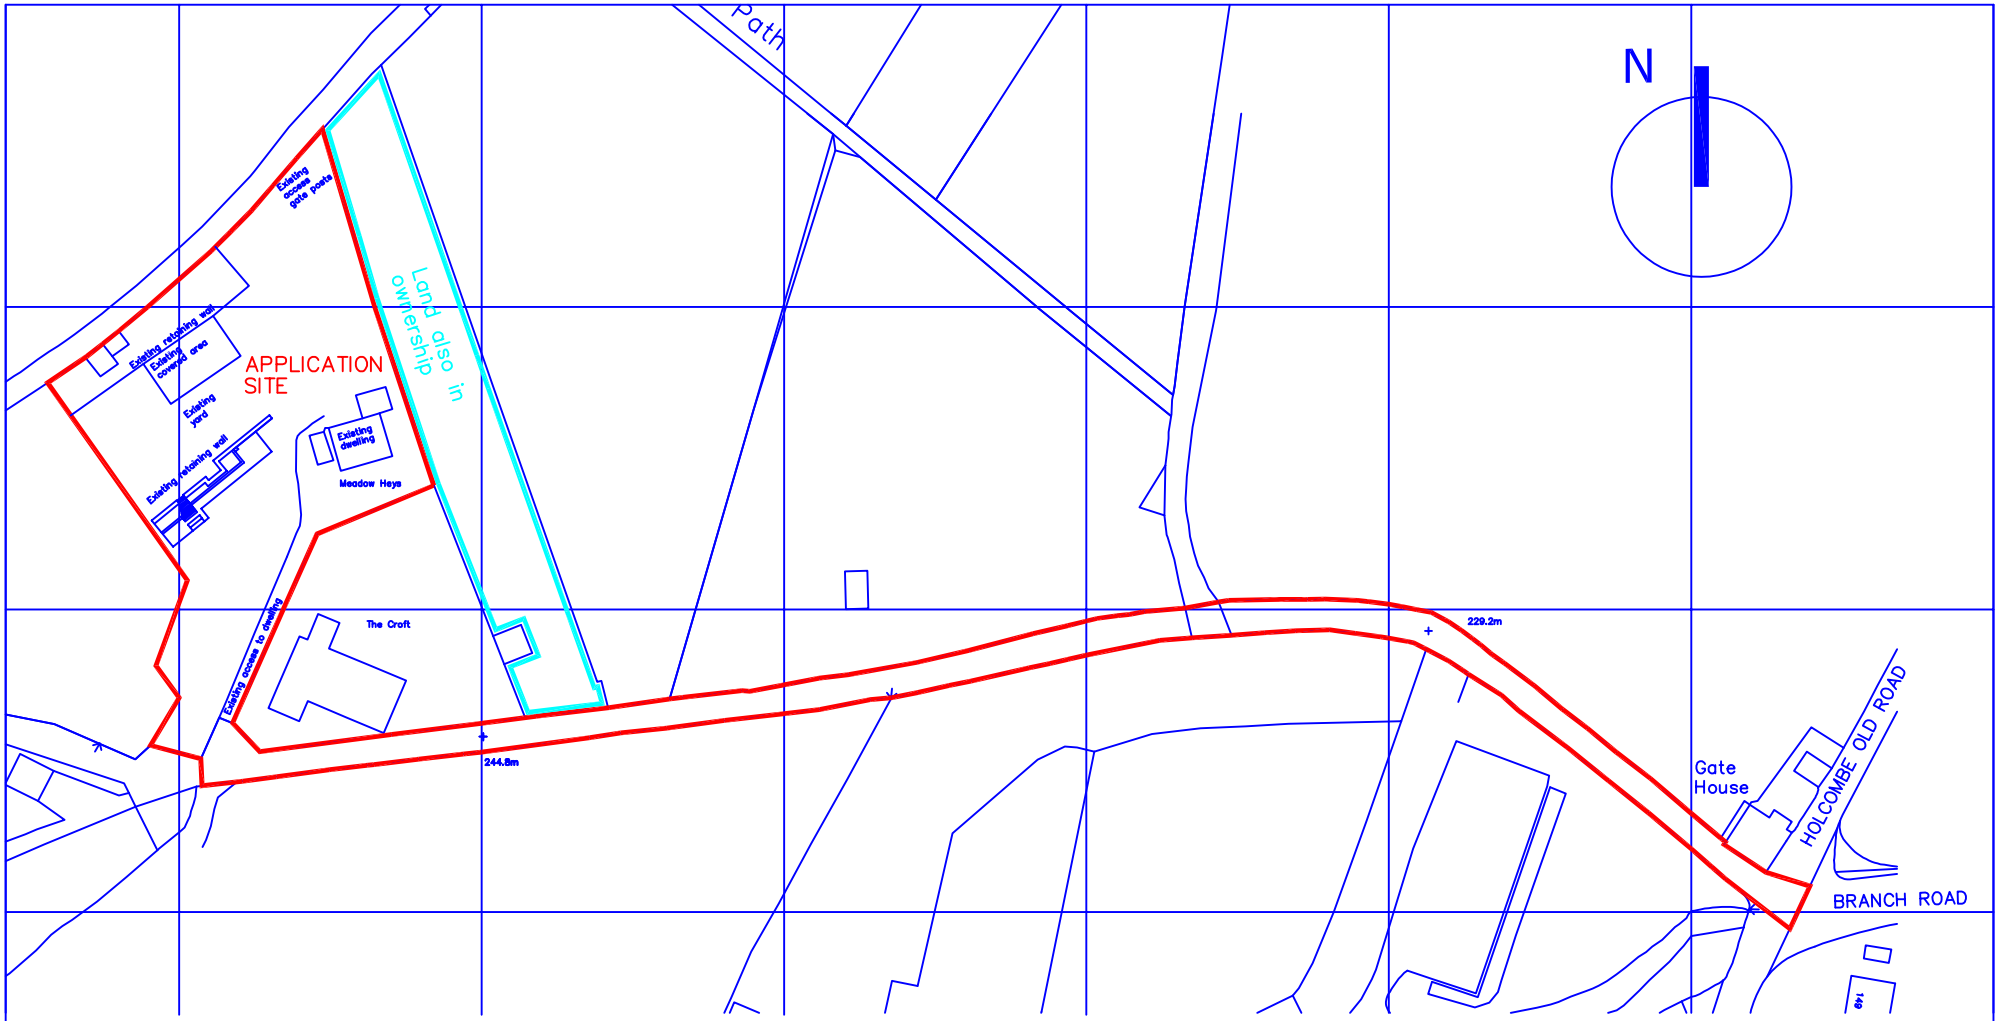



Meadow Heys
Moorbottom Road
Holcombe
Bury BL8 4NS

scale 1:1250@A4
June 2024

PK2-00

Location Plan

PPY design Ltd

Ordnance Survey (c) Crown Copyright 2024
All rights reserved. Licence number 100022432