




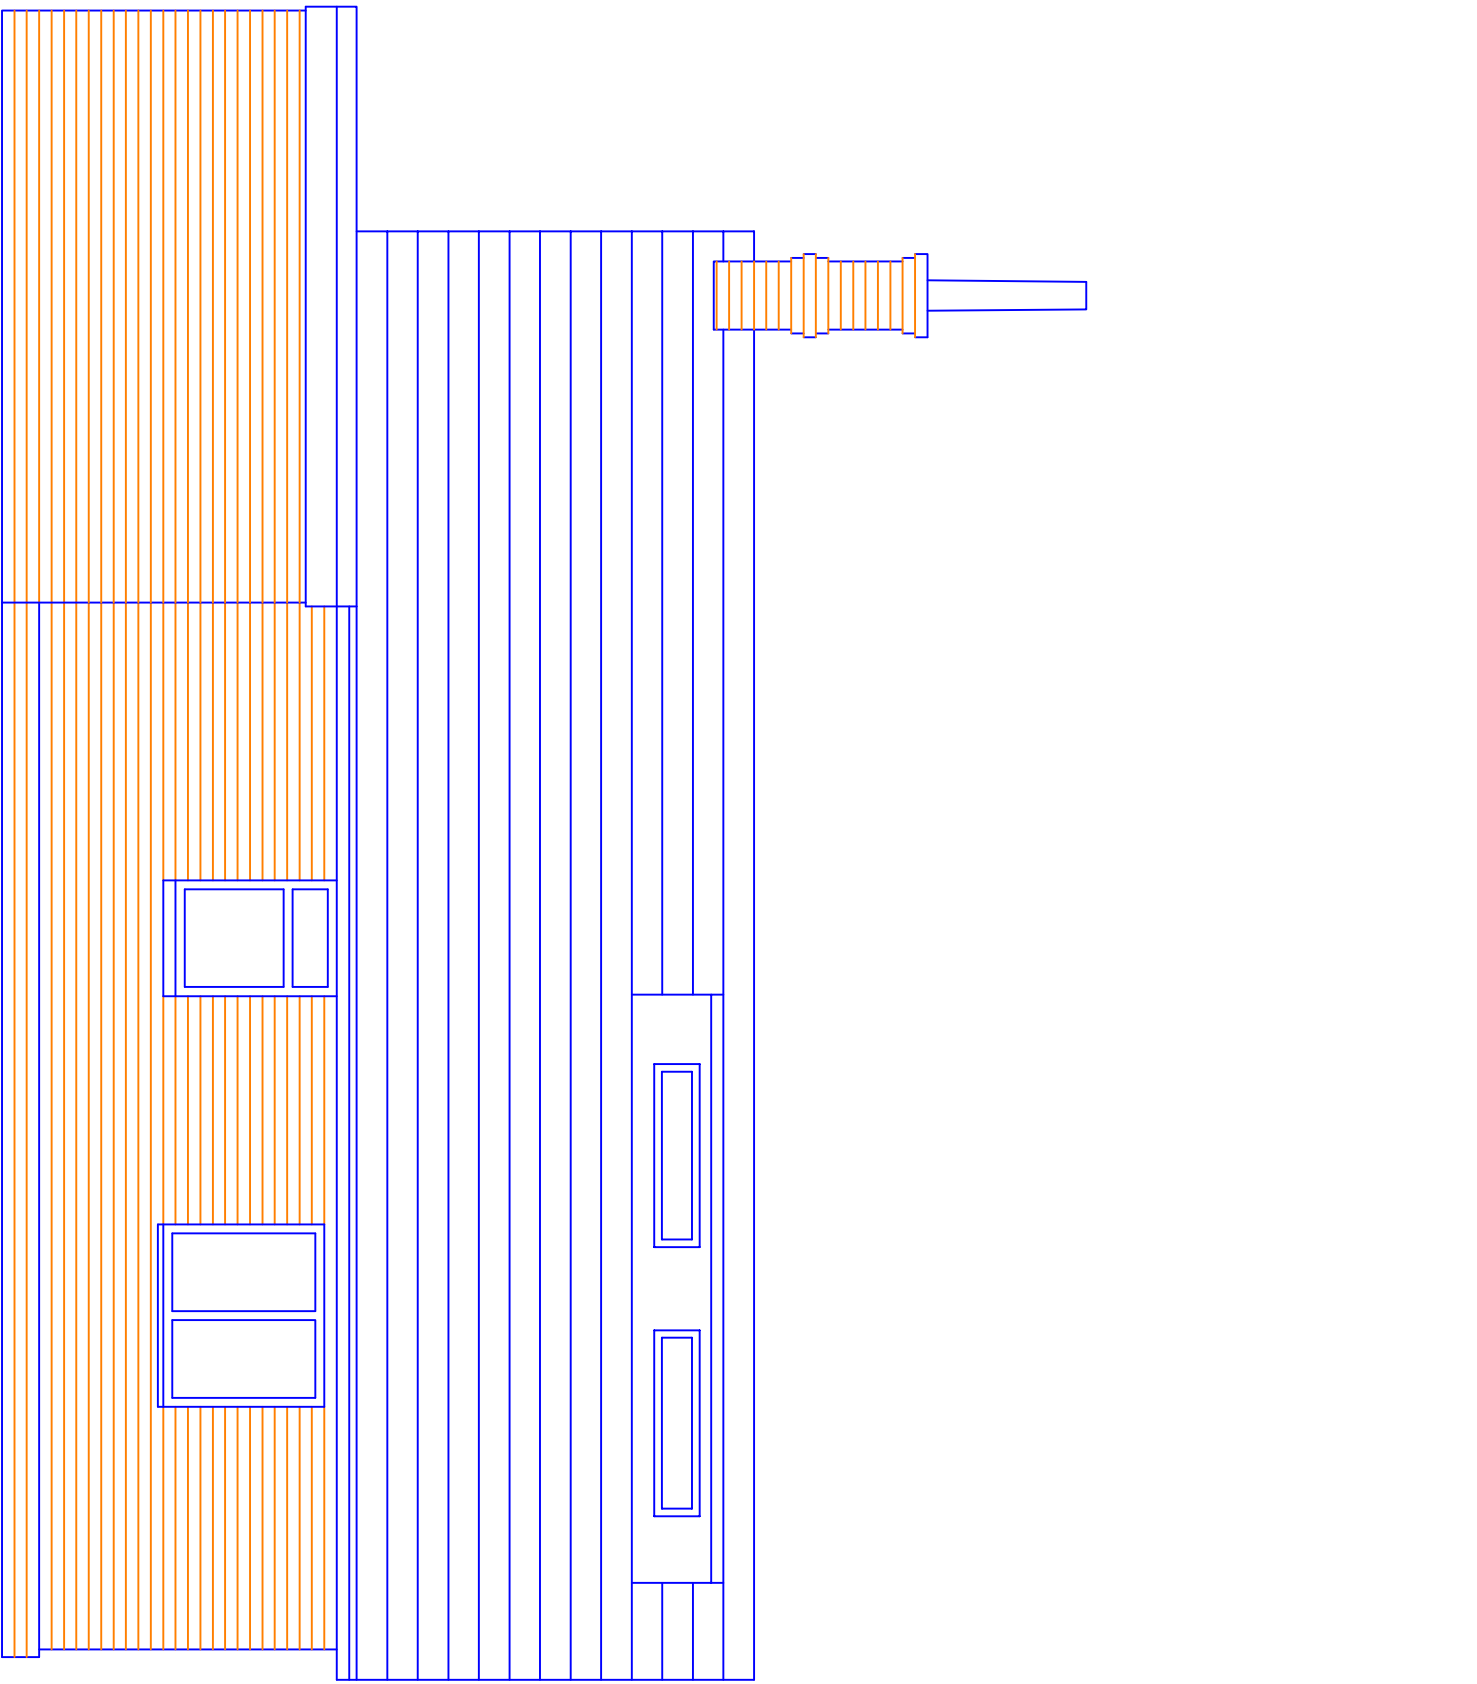


Existing Rear (north) Elevation

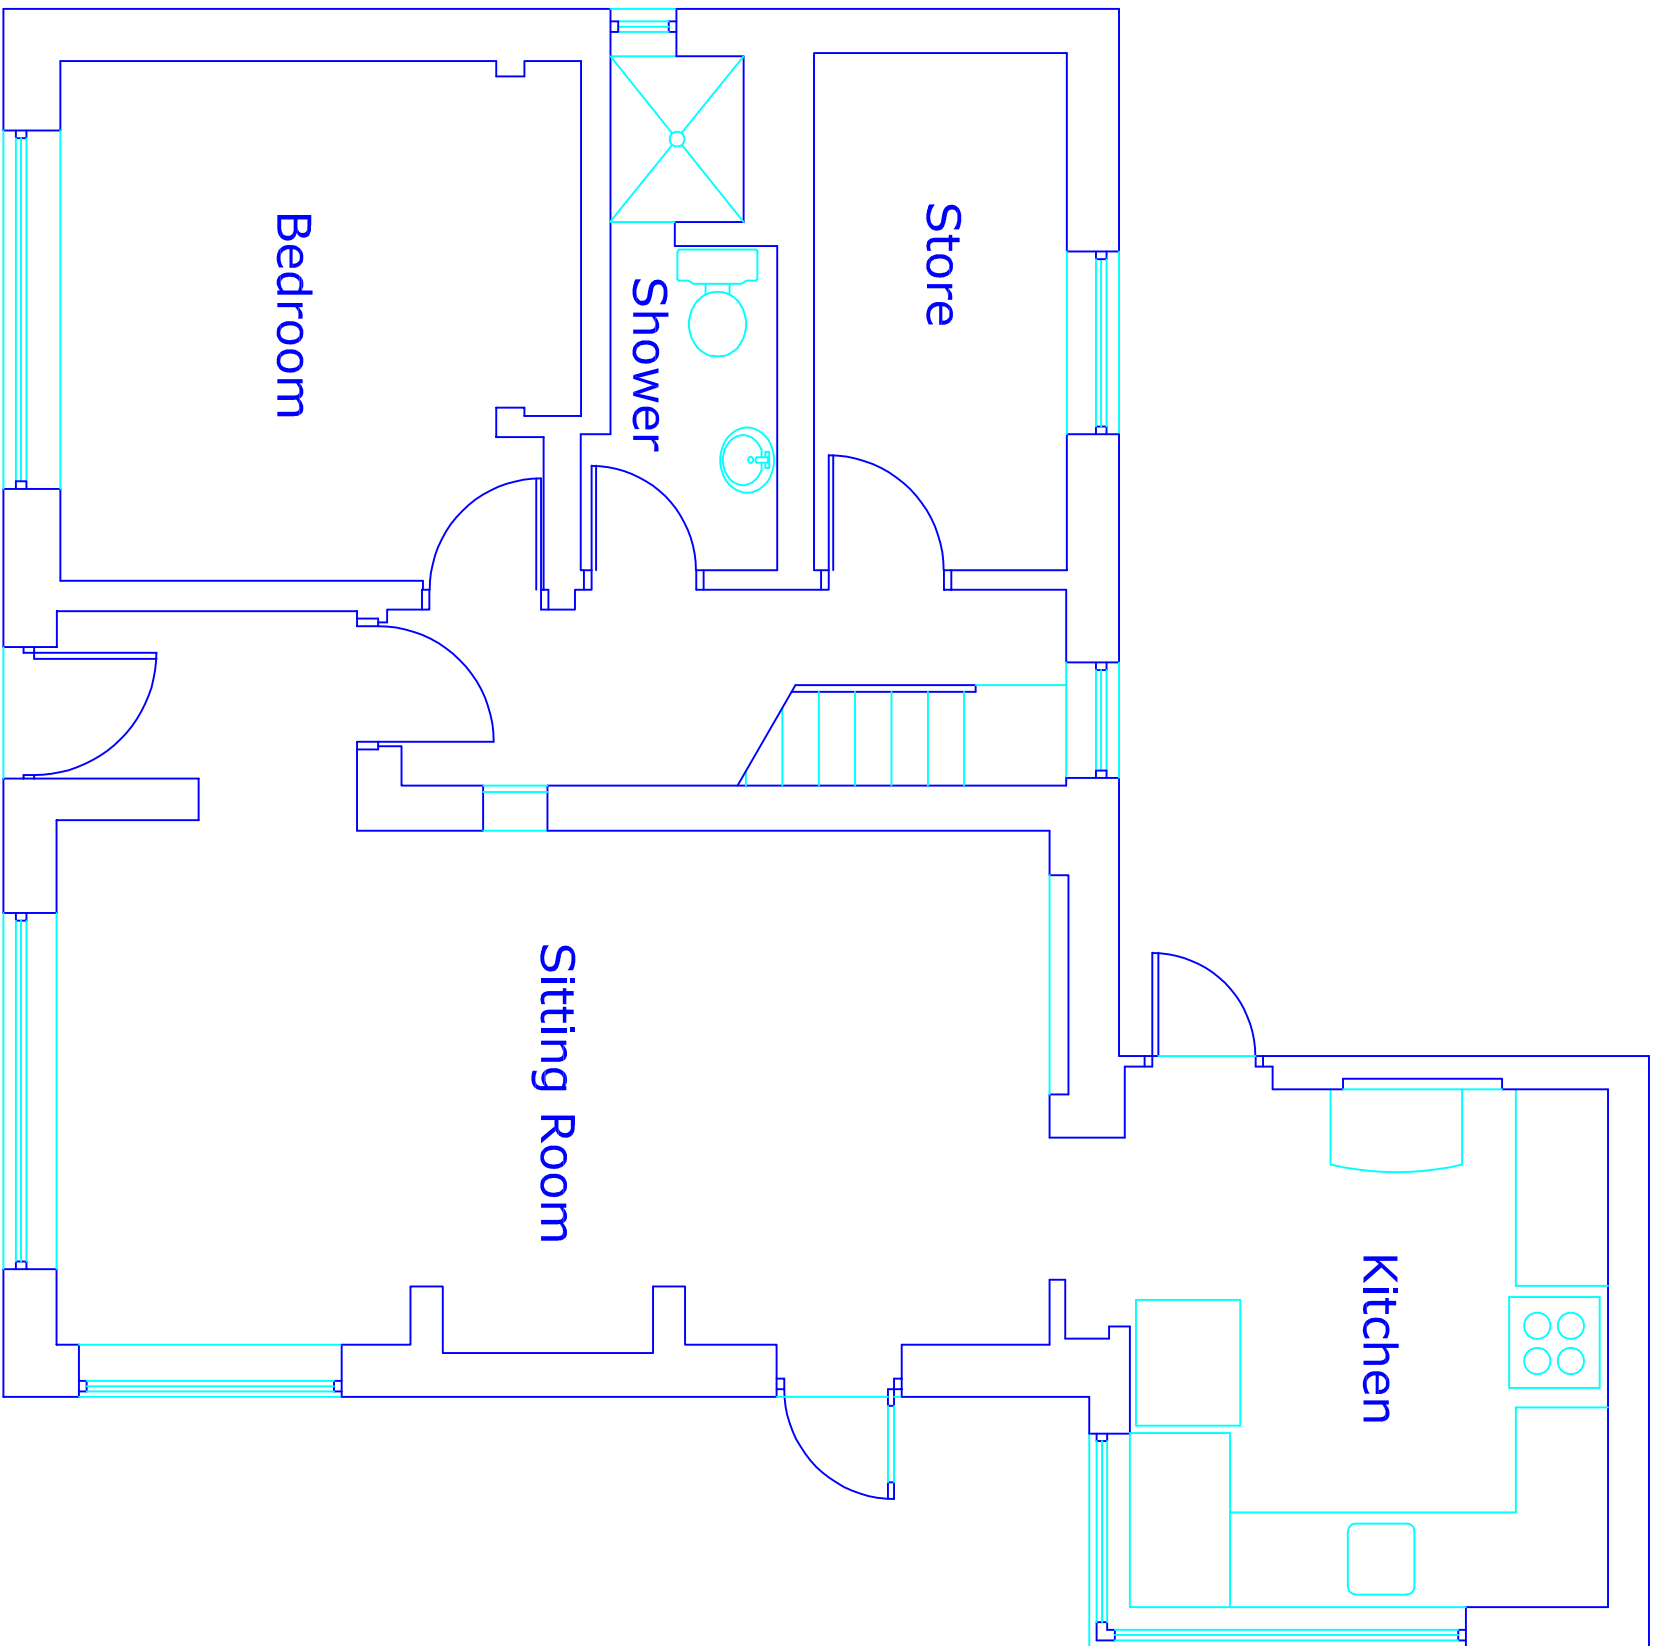


Existing Plan
Ground Floor

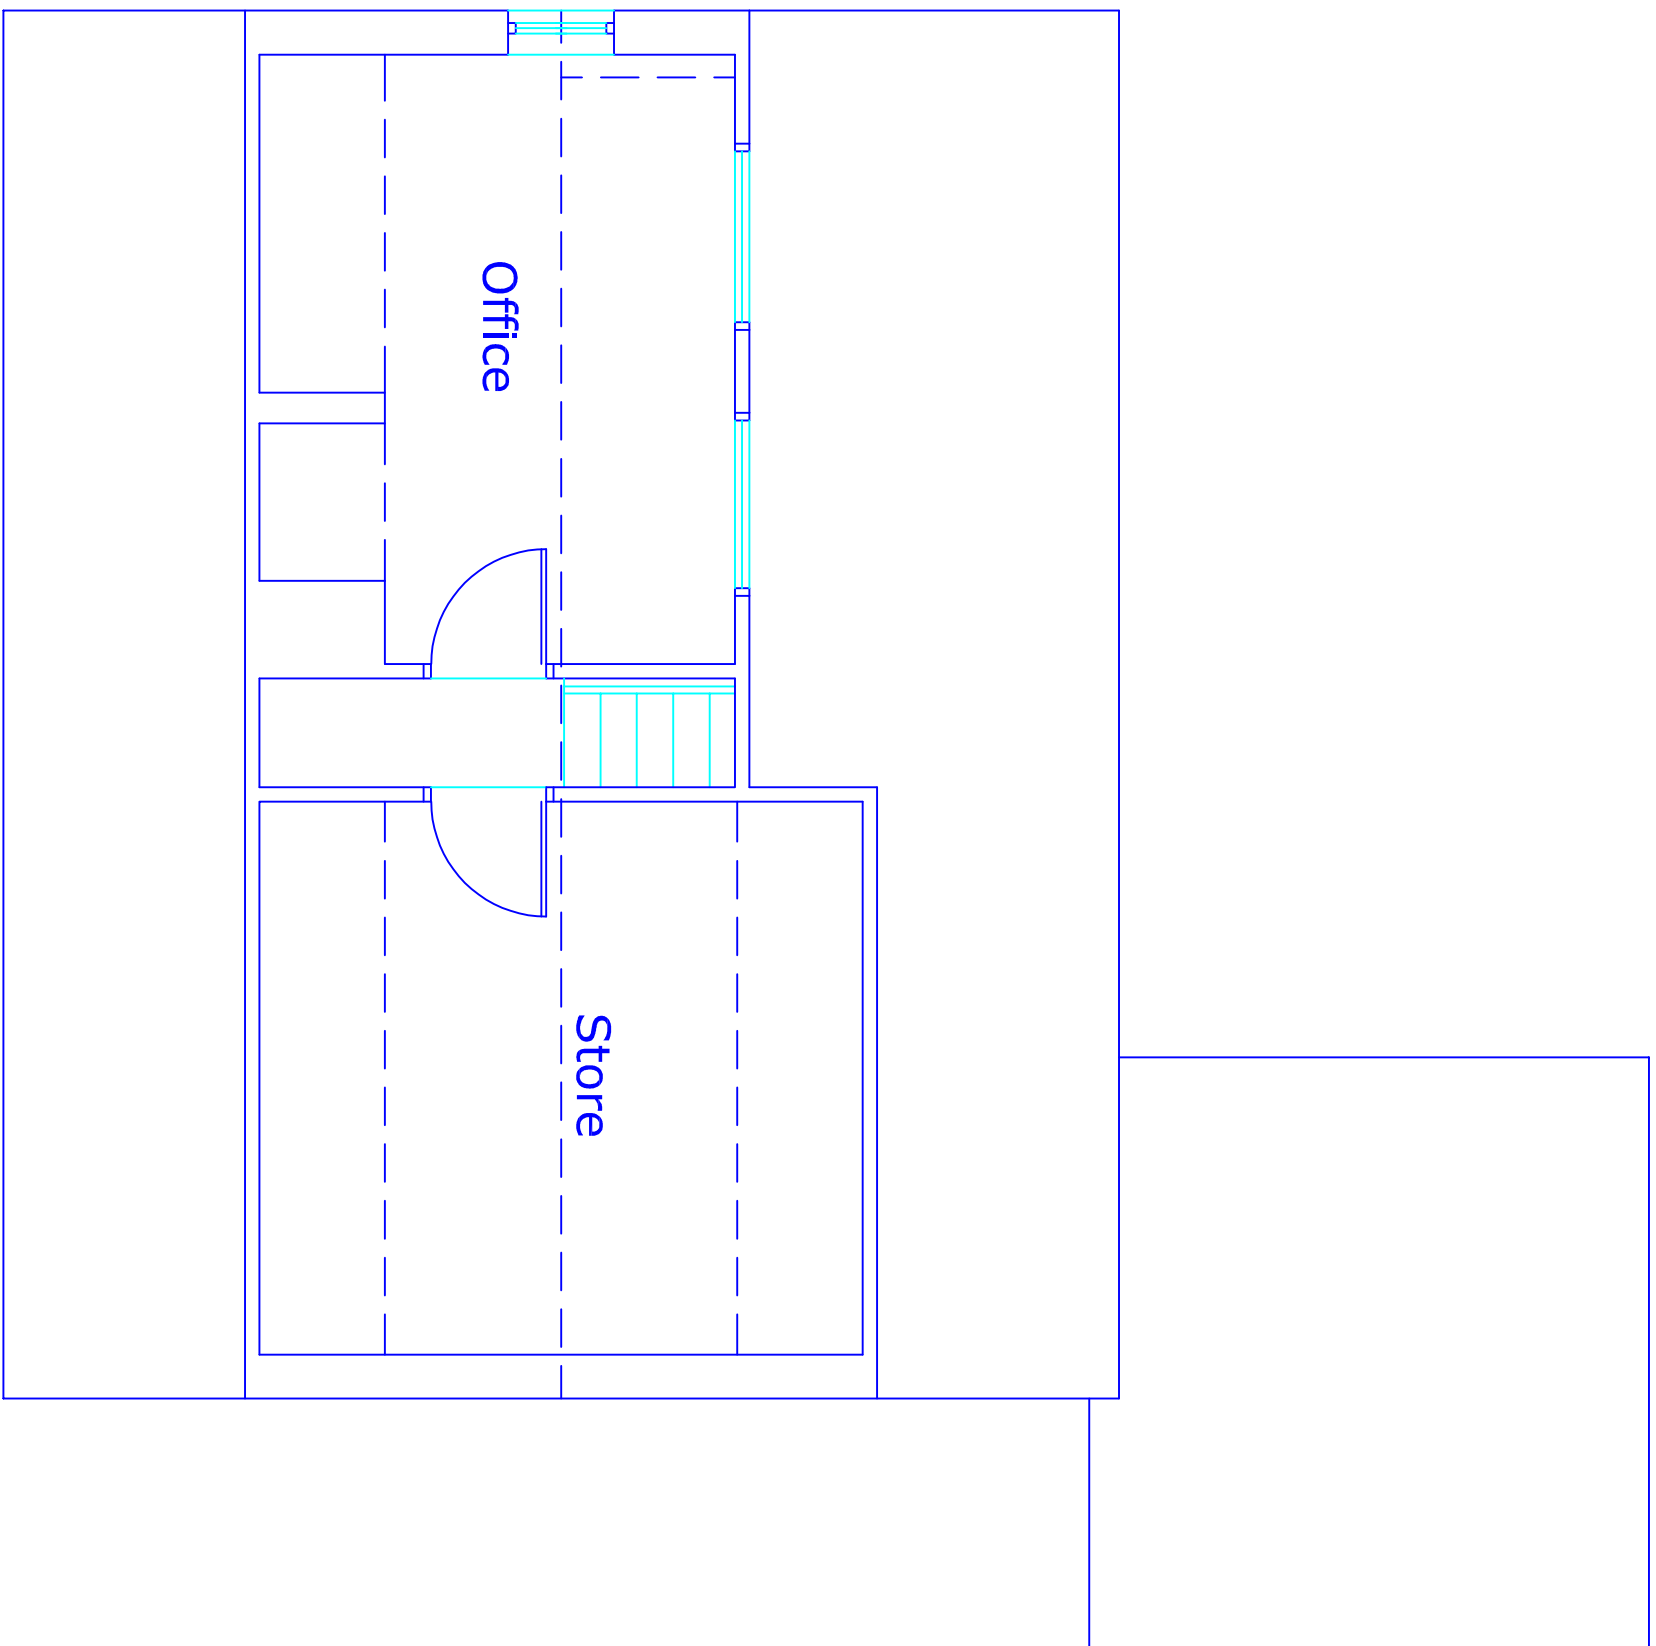


Existing Plan
First Floor

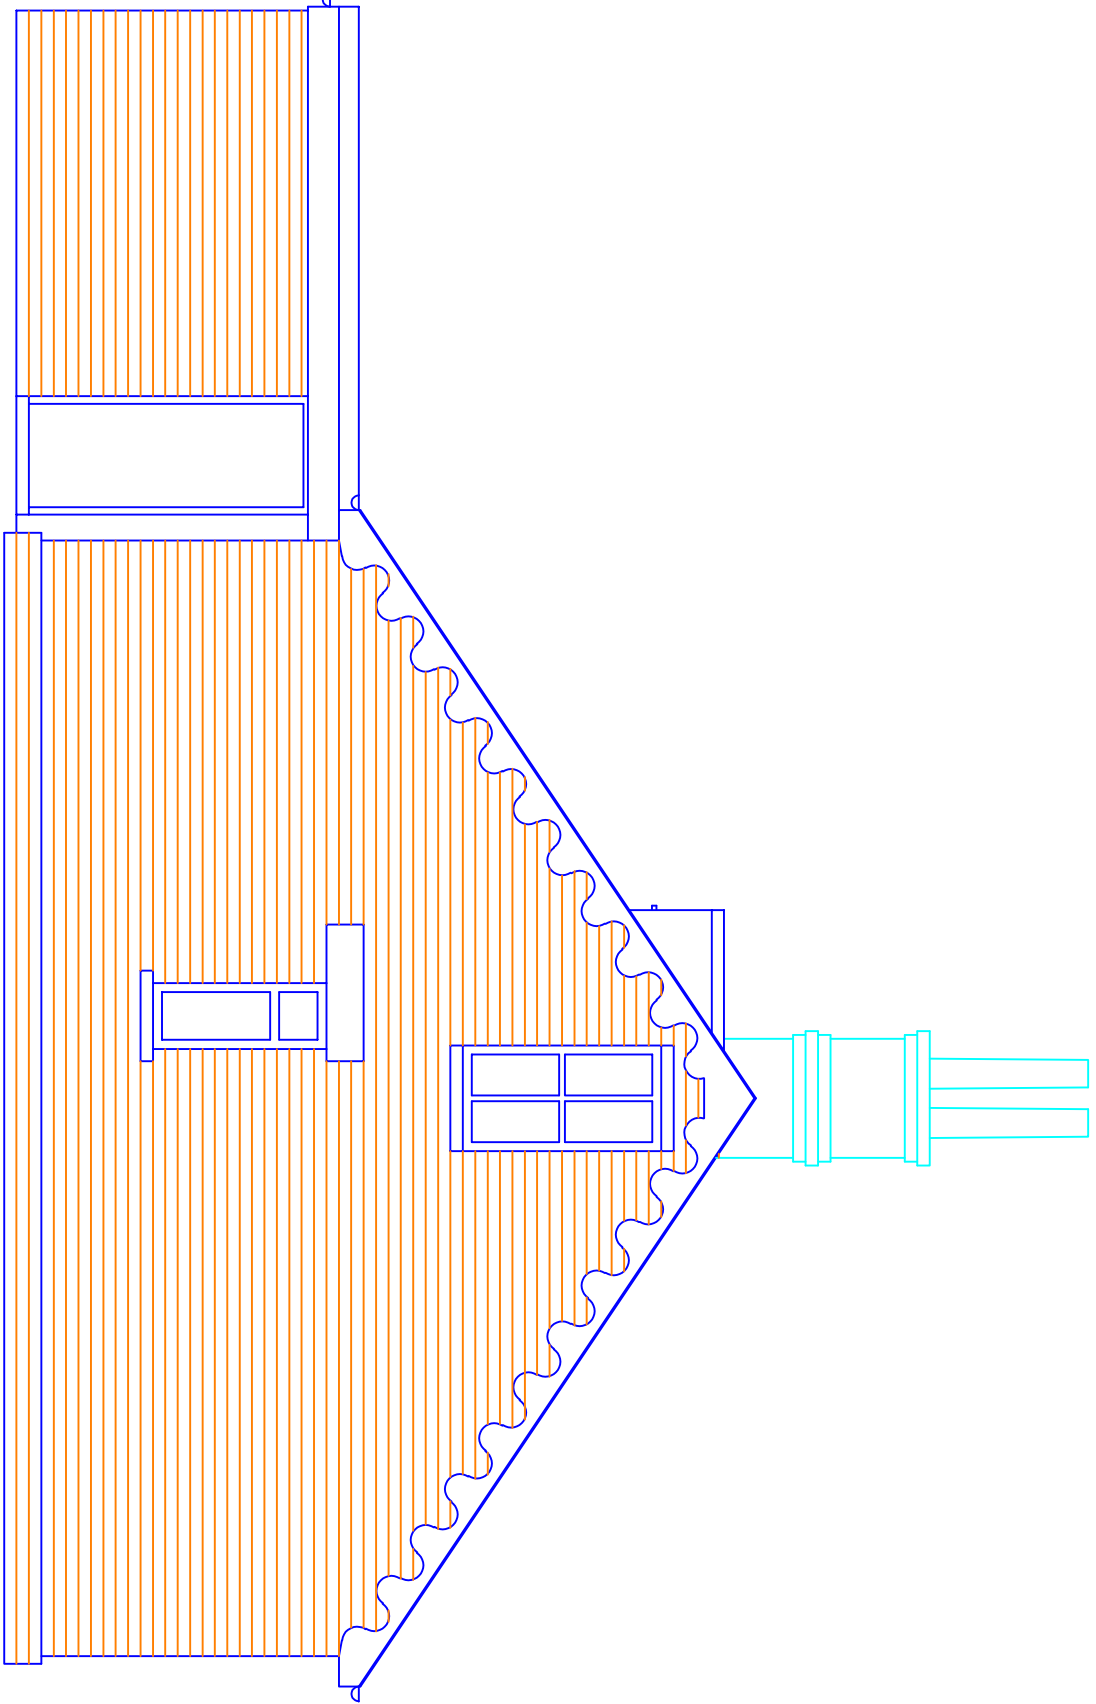

Existing Side (west) Elevation

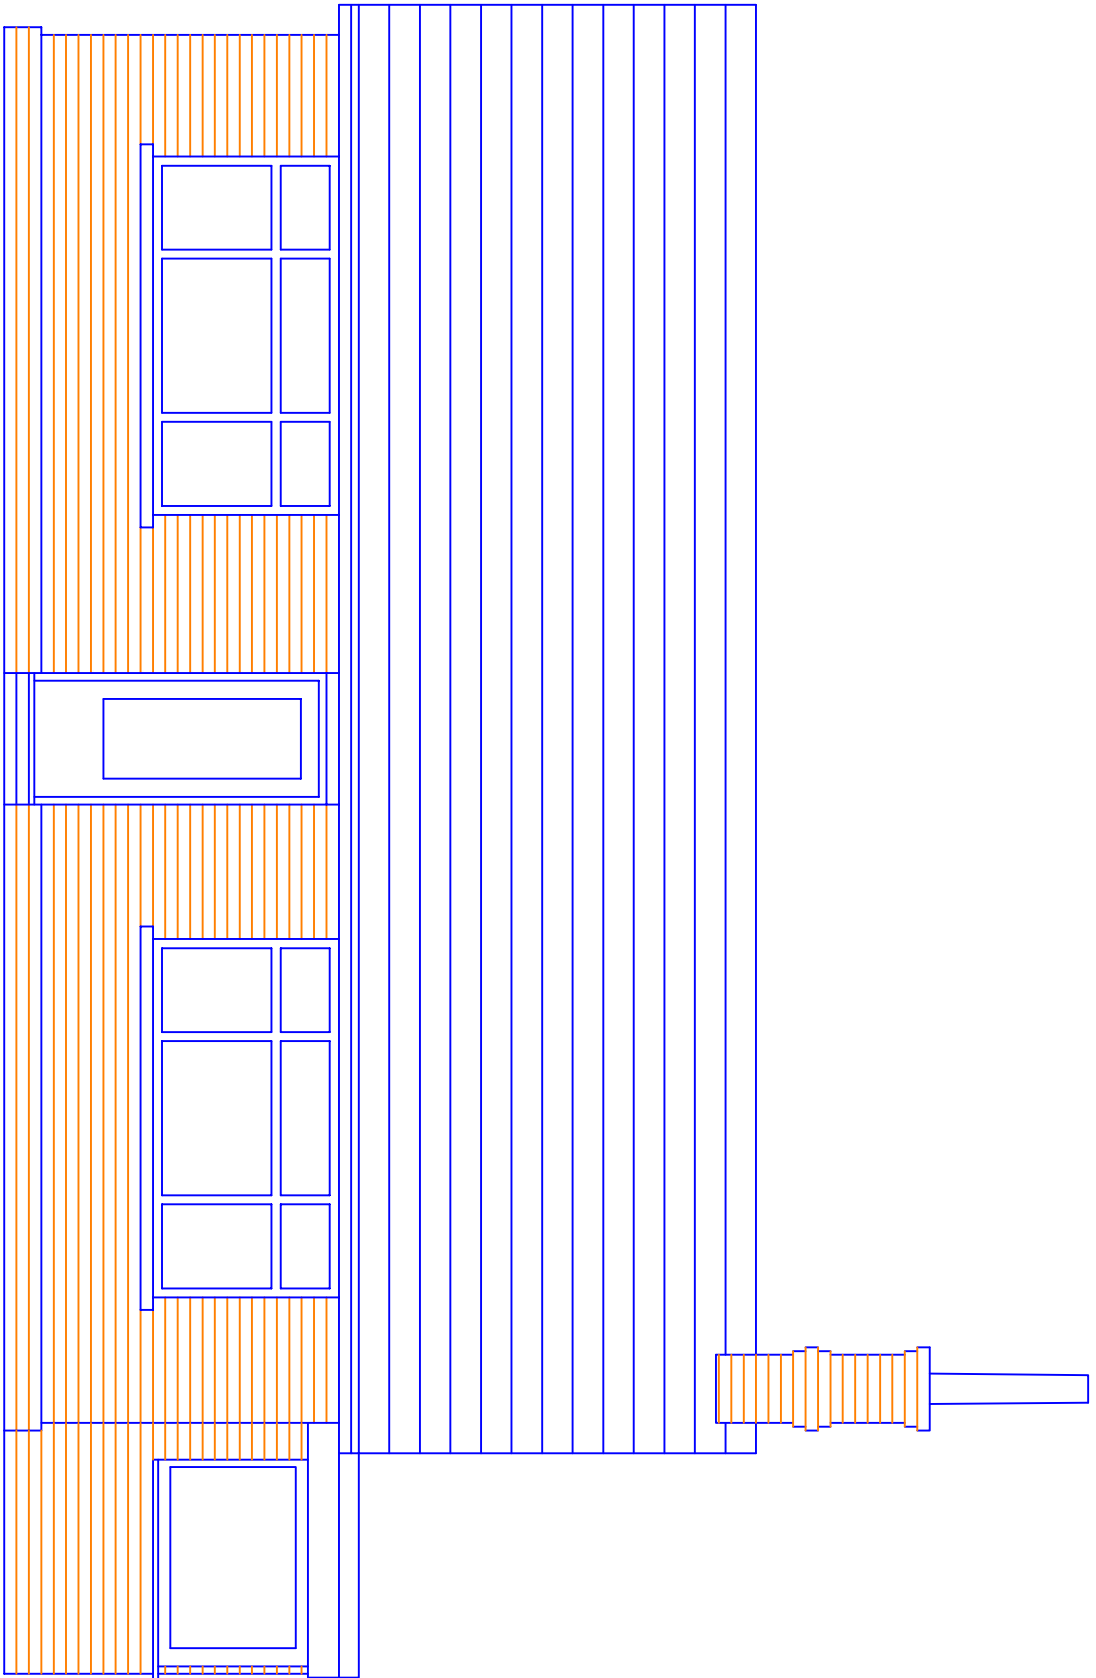

Existing Front (south) Elevation

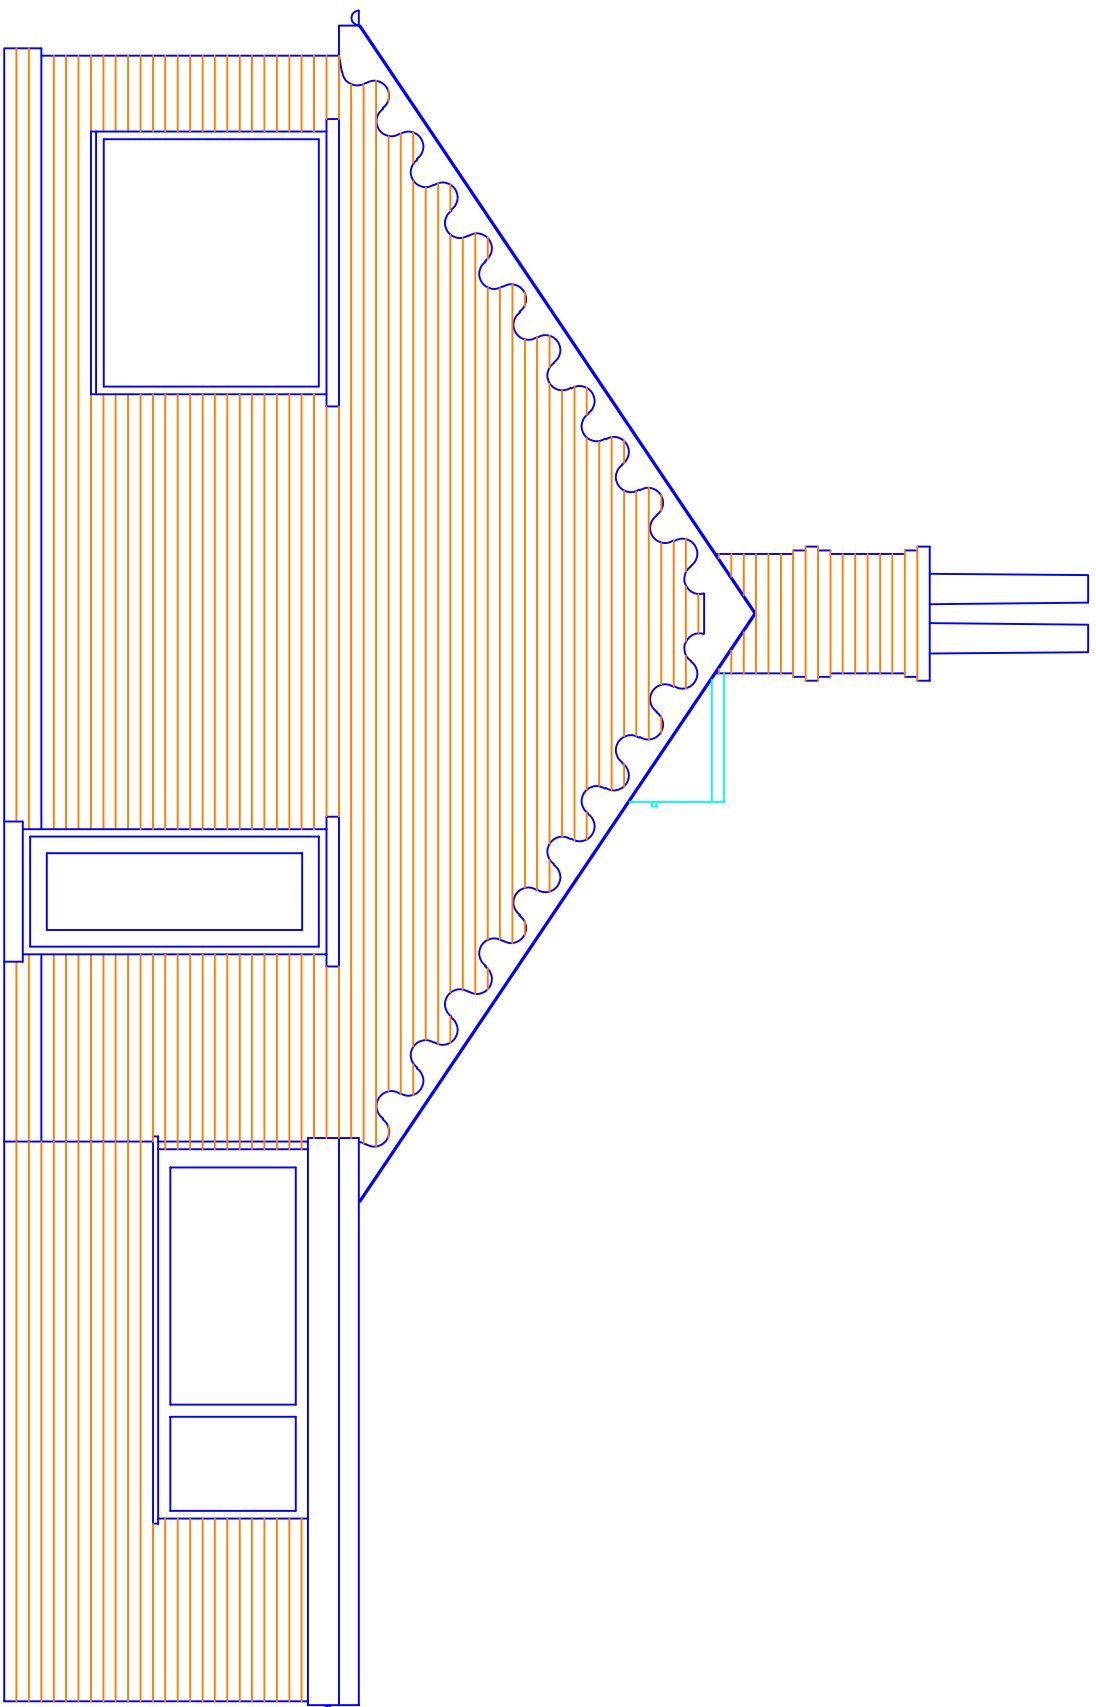

Existing Side (east) Elevation

This drawing and design concept is the property of PPV design. It should not be reproduced without written permission

2 Helmshore Road, Holcombe Village
Ramsbottom, Lancashire BL8 4PA
Gary Pearson (BAH) (ons) Diphych R13A
garn@ppv-design.co.uk www.ppv-design.co.uk
T. 01706 622751 M. 07712 669482