


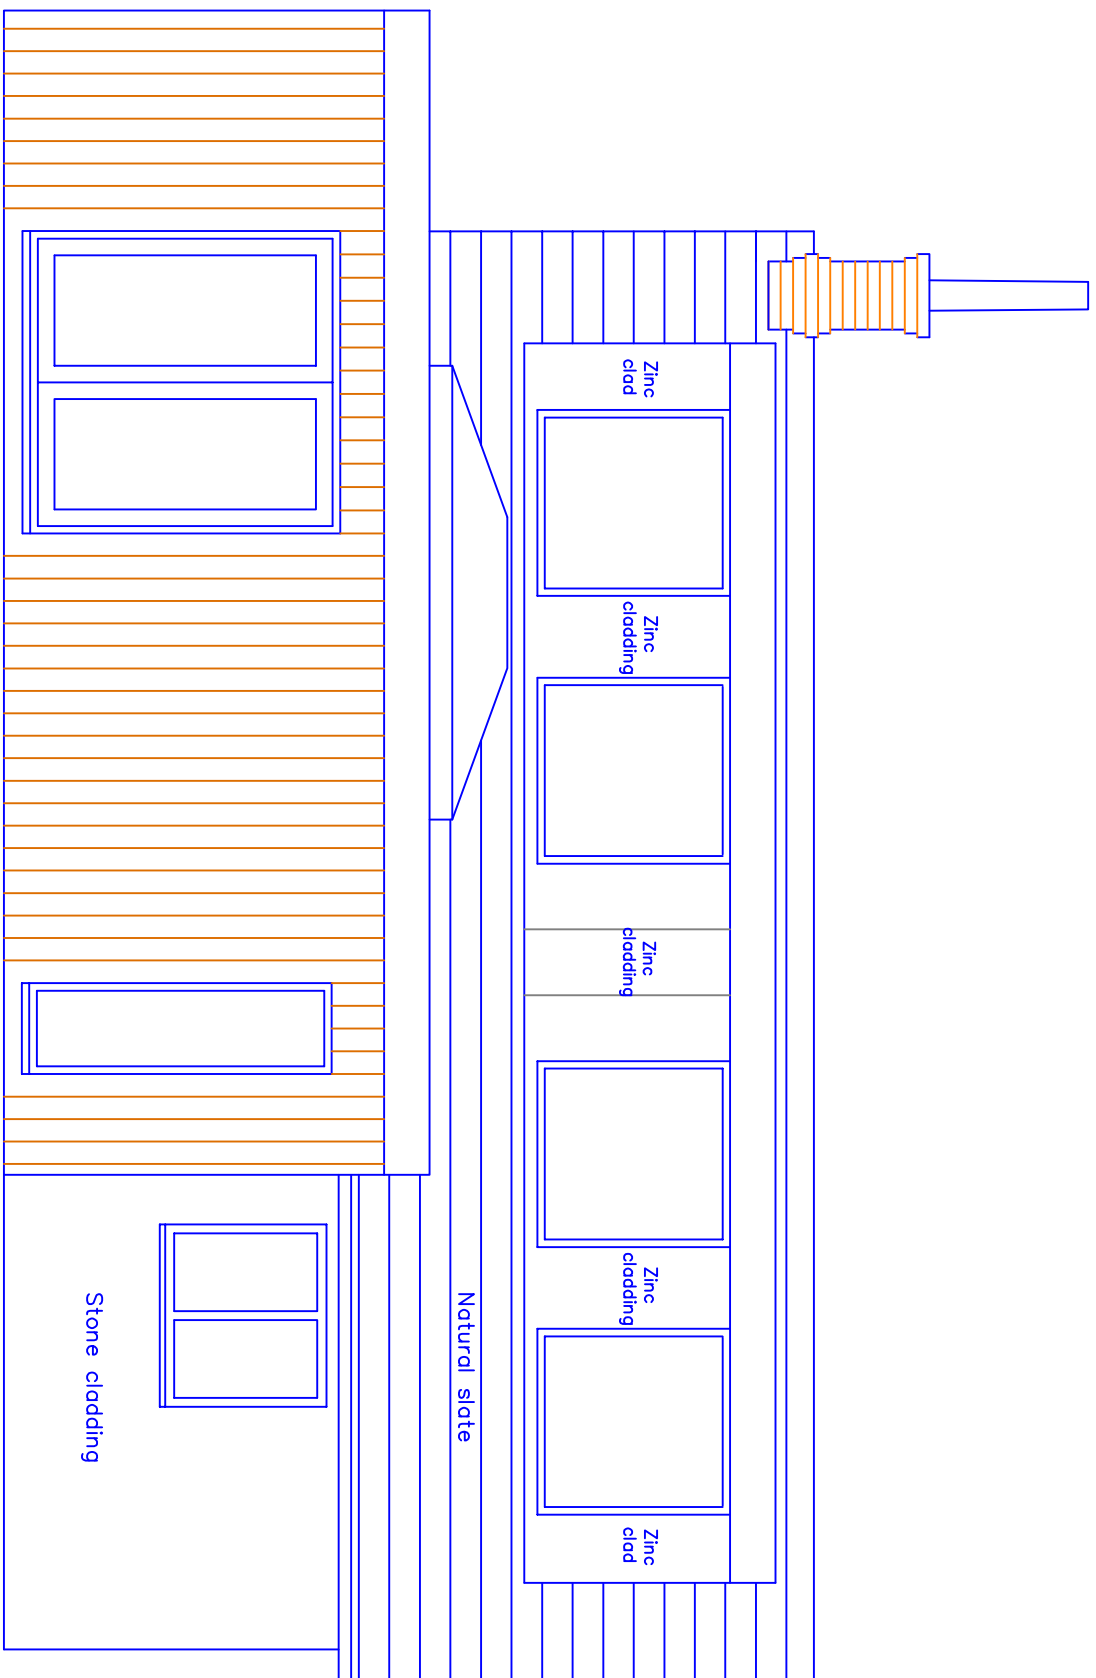


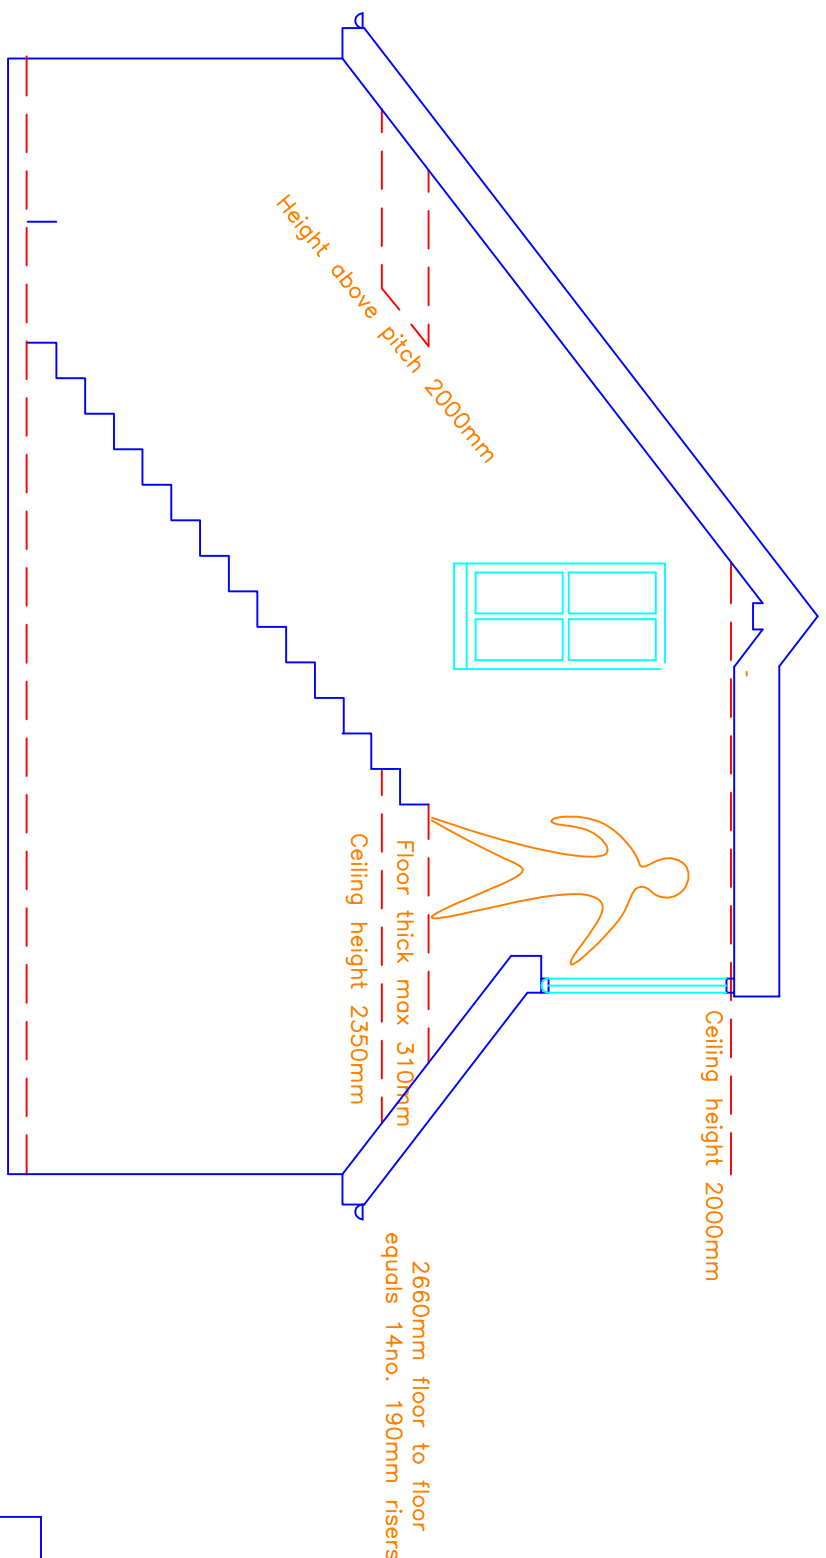


Proposed Rear (north) Elevation

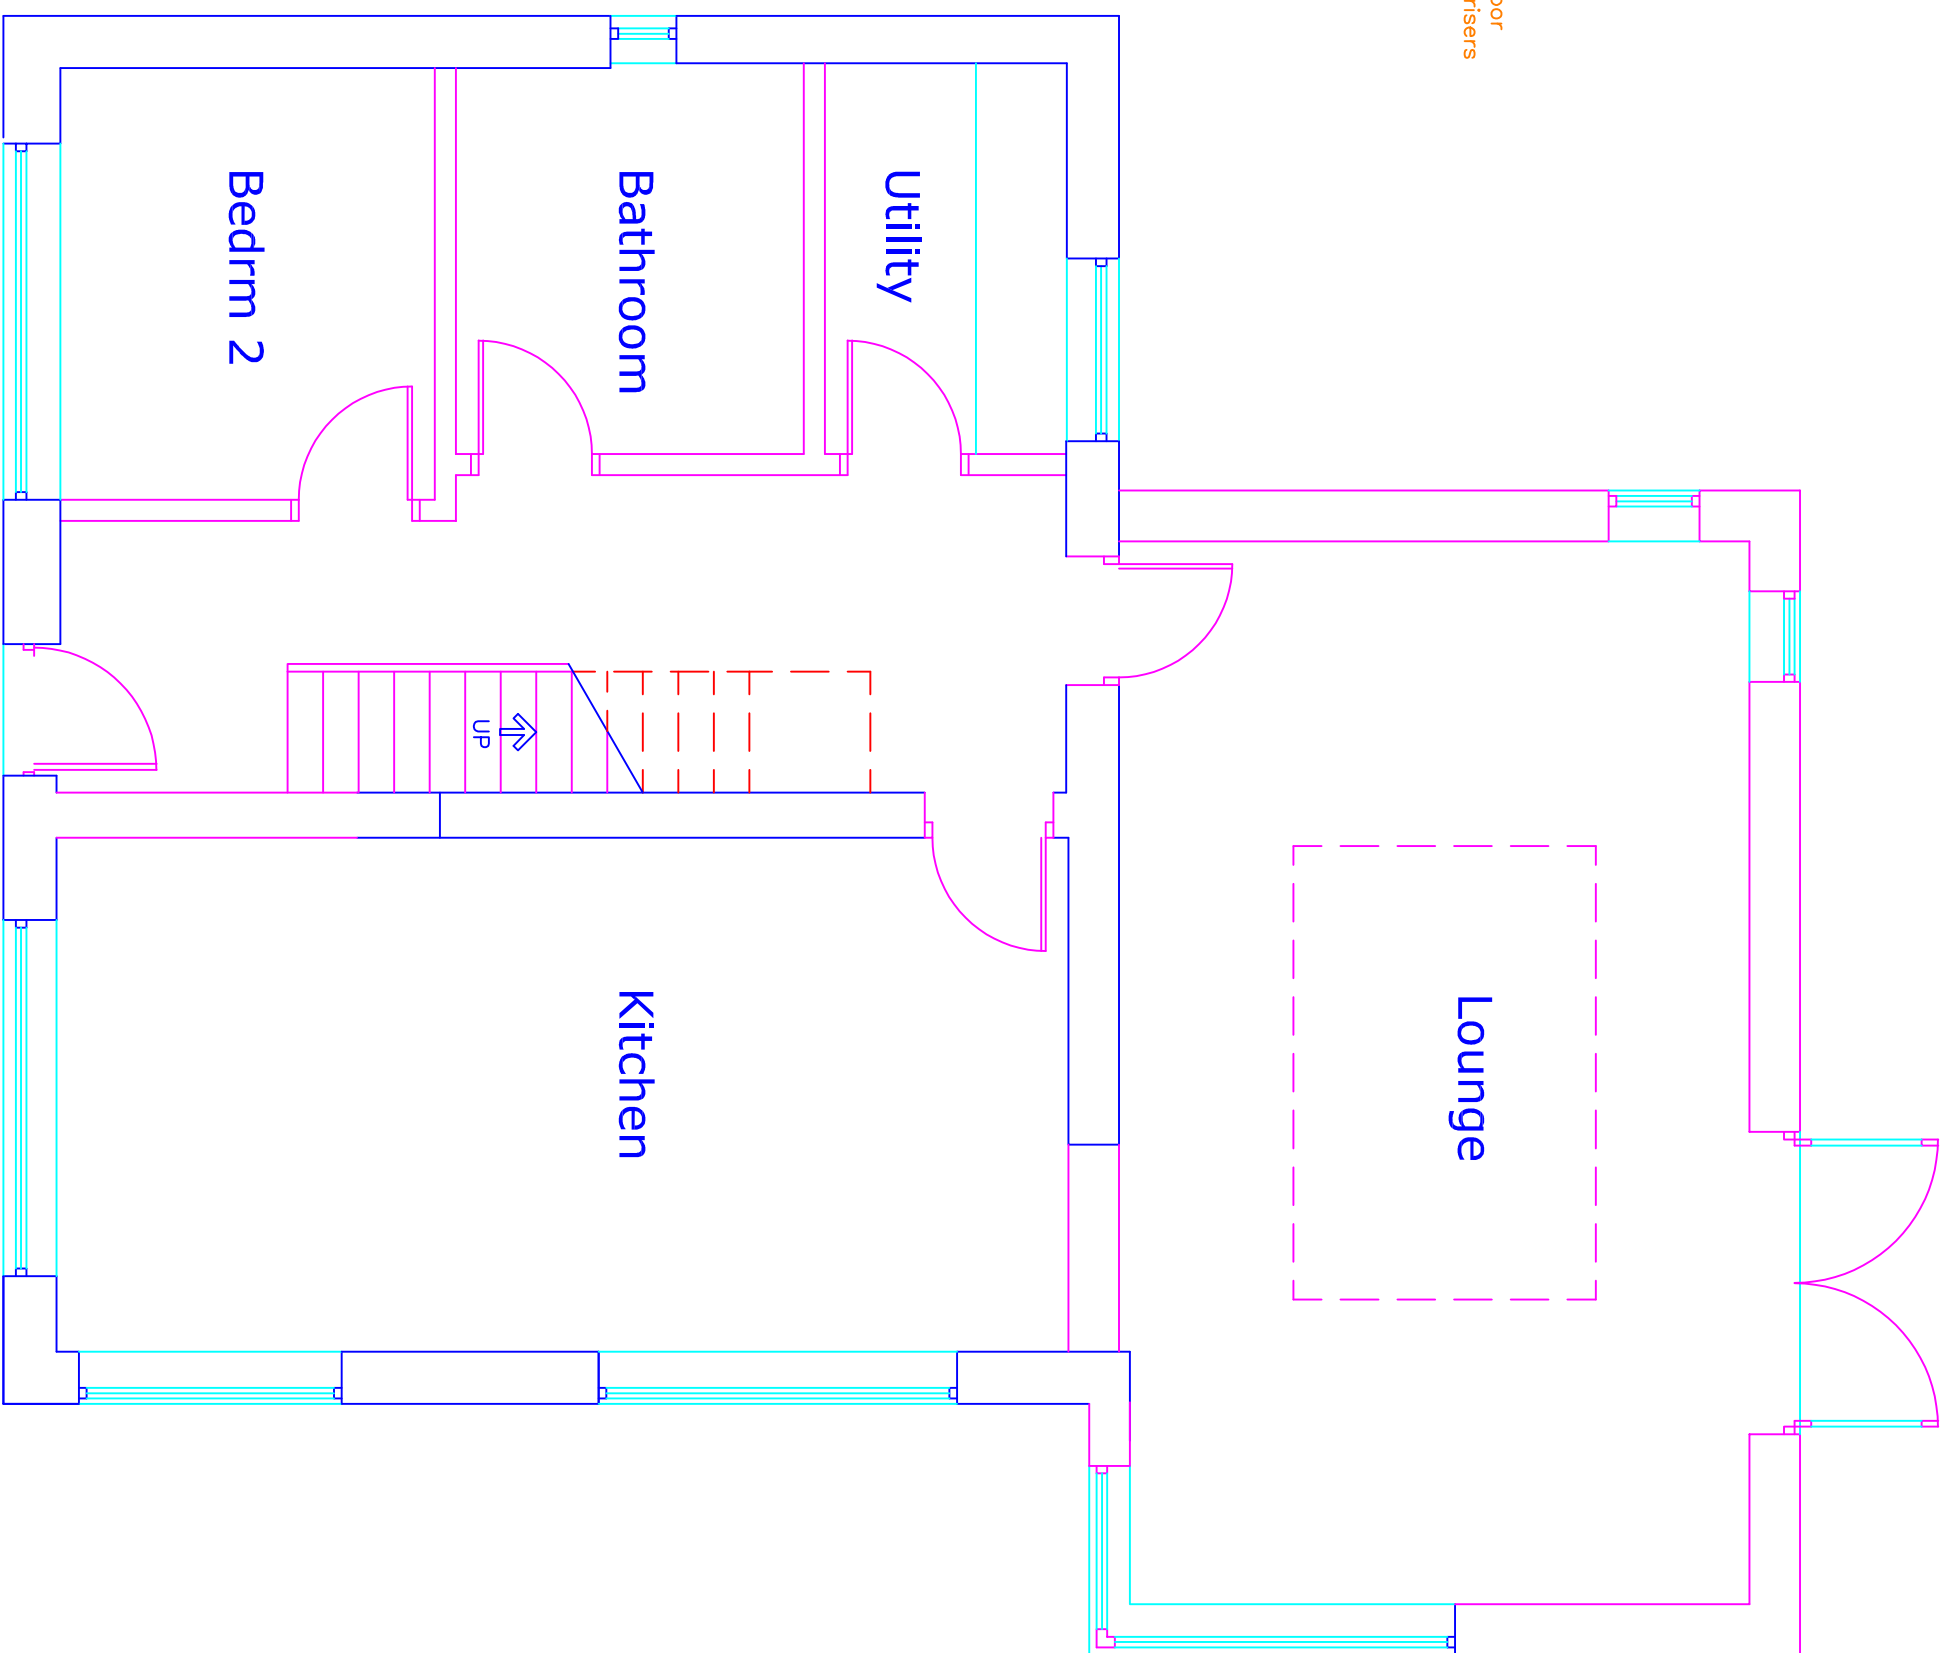


Proposed Plan  
Ground Floor

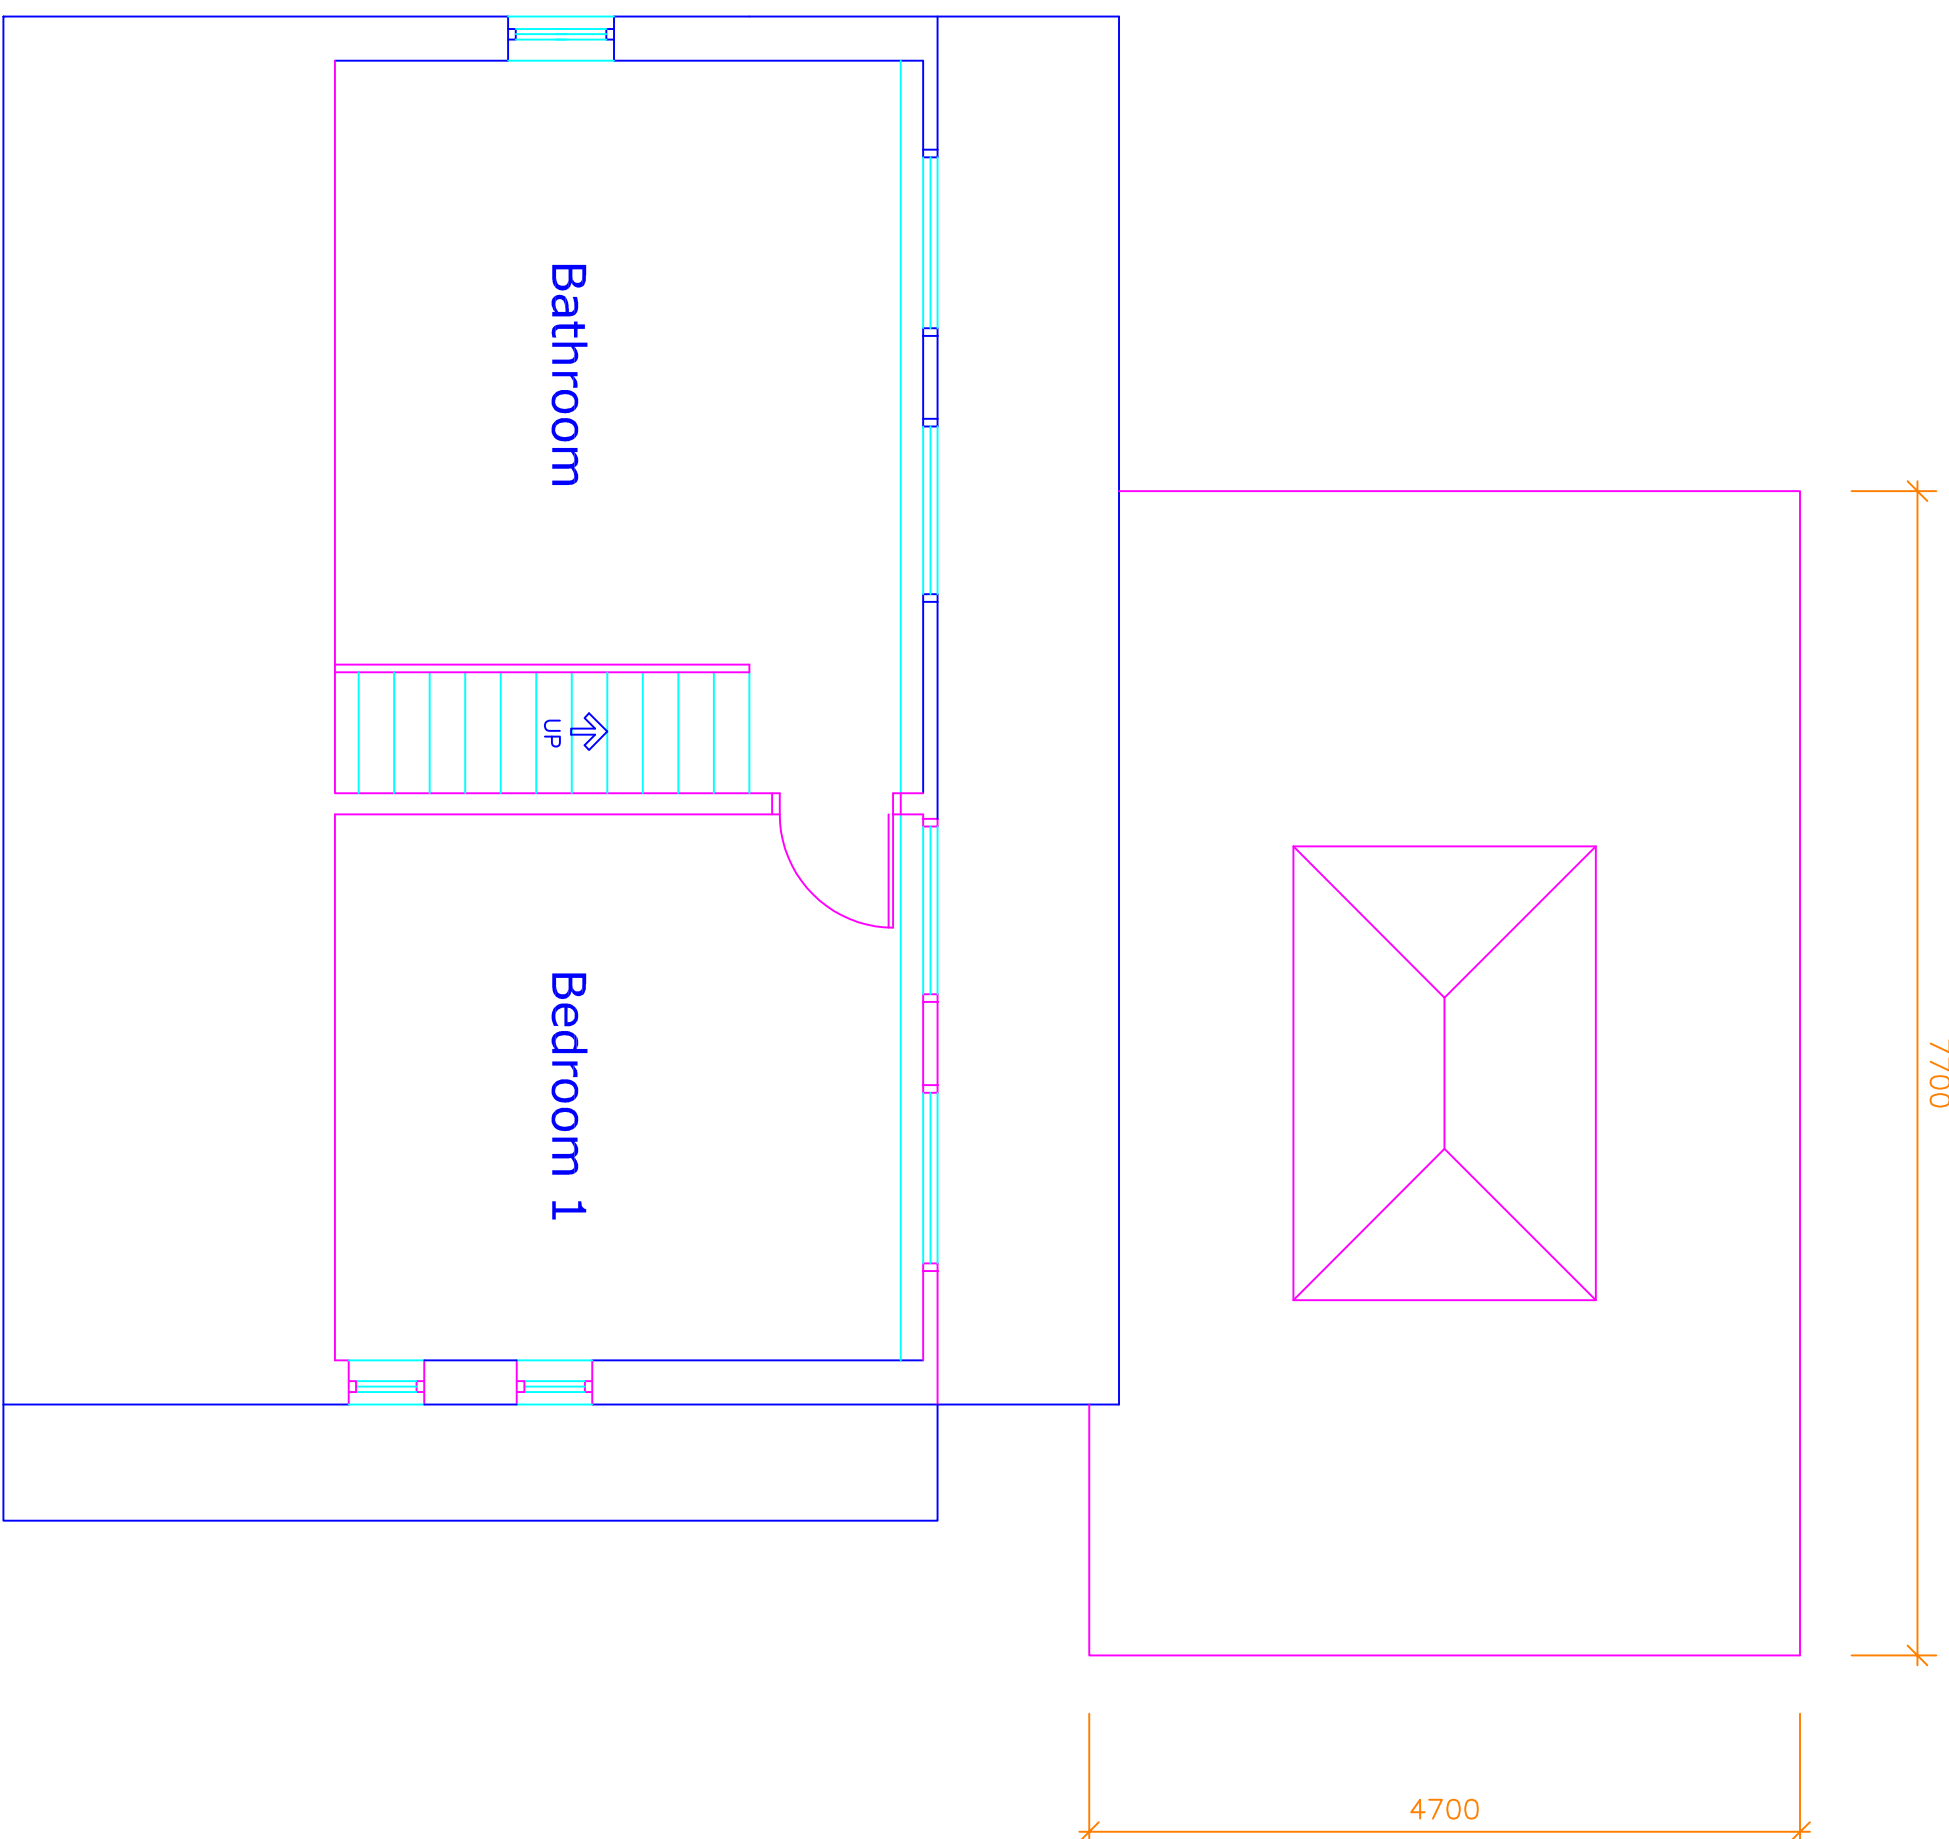


Proposed Plan  
First Floor

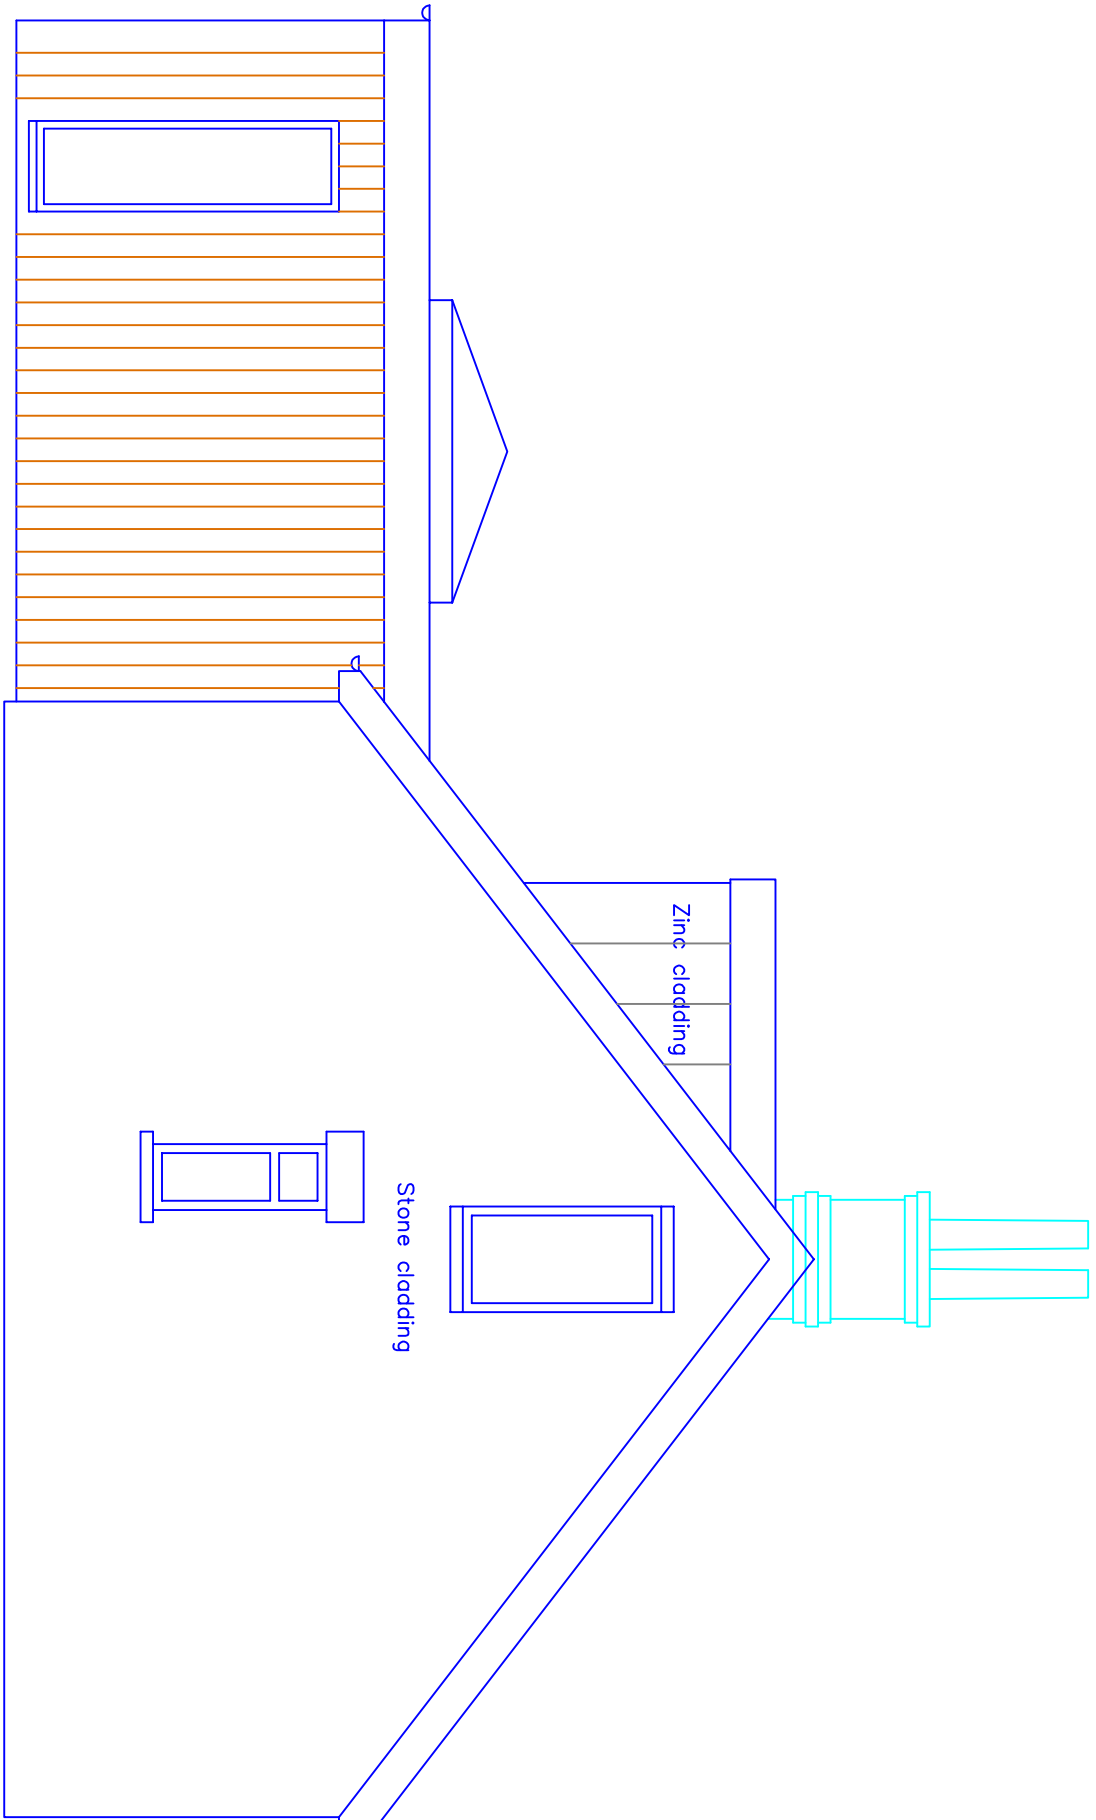

Proposed Side (west) Elevation

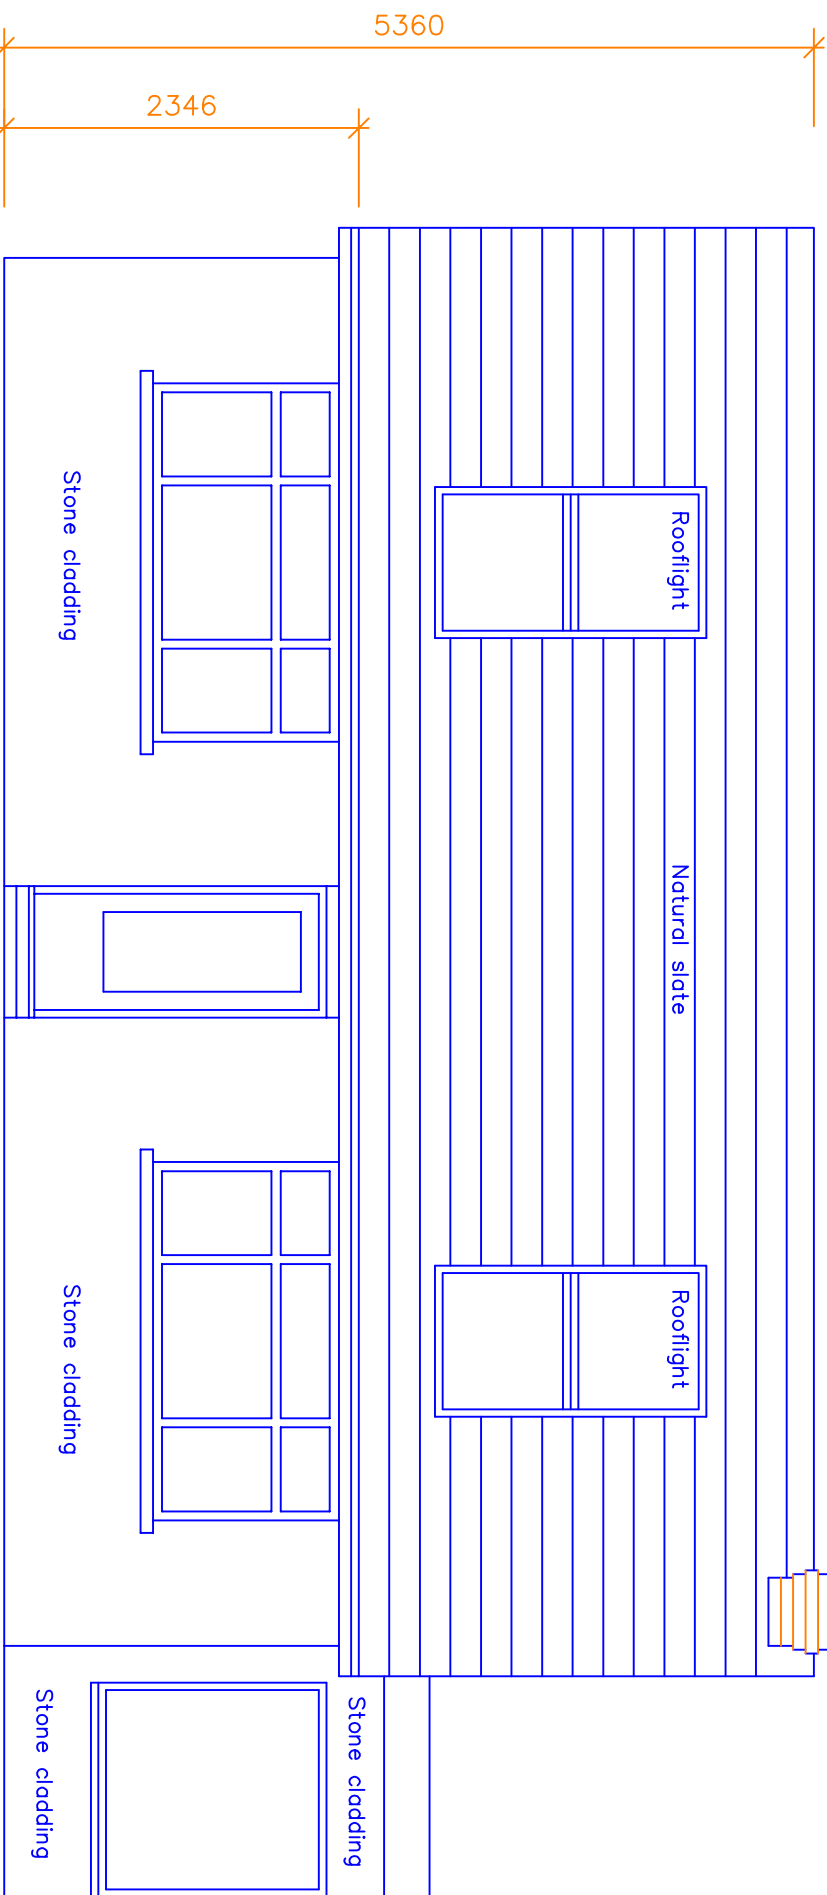

Proposed Front (south) Elevation

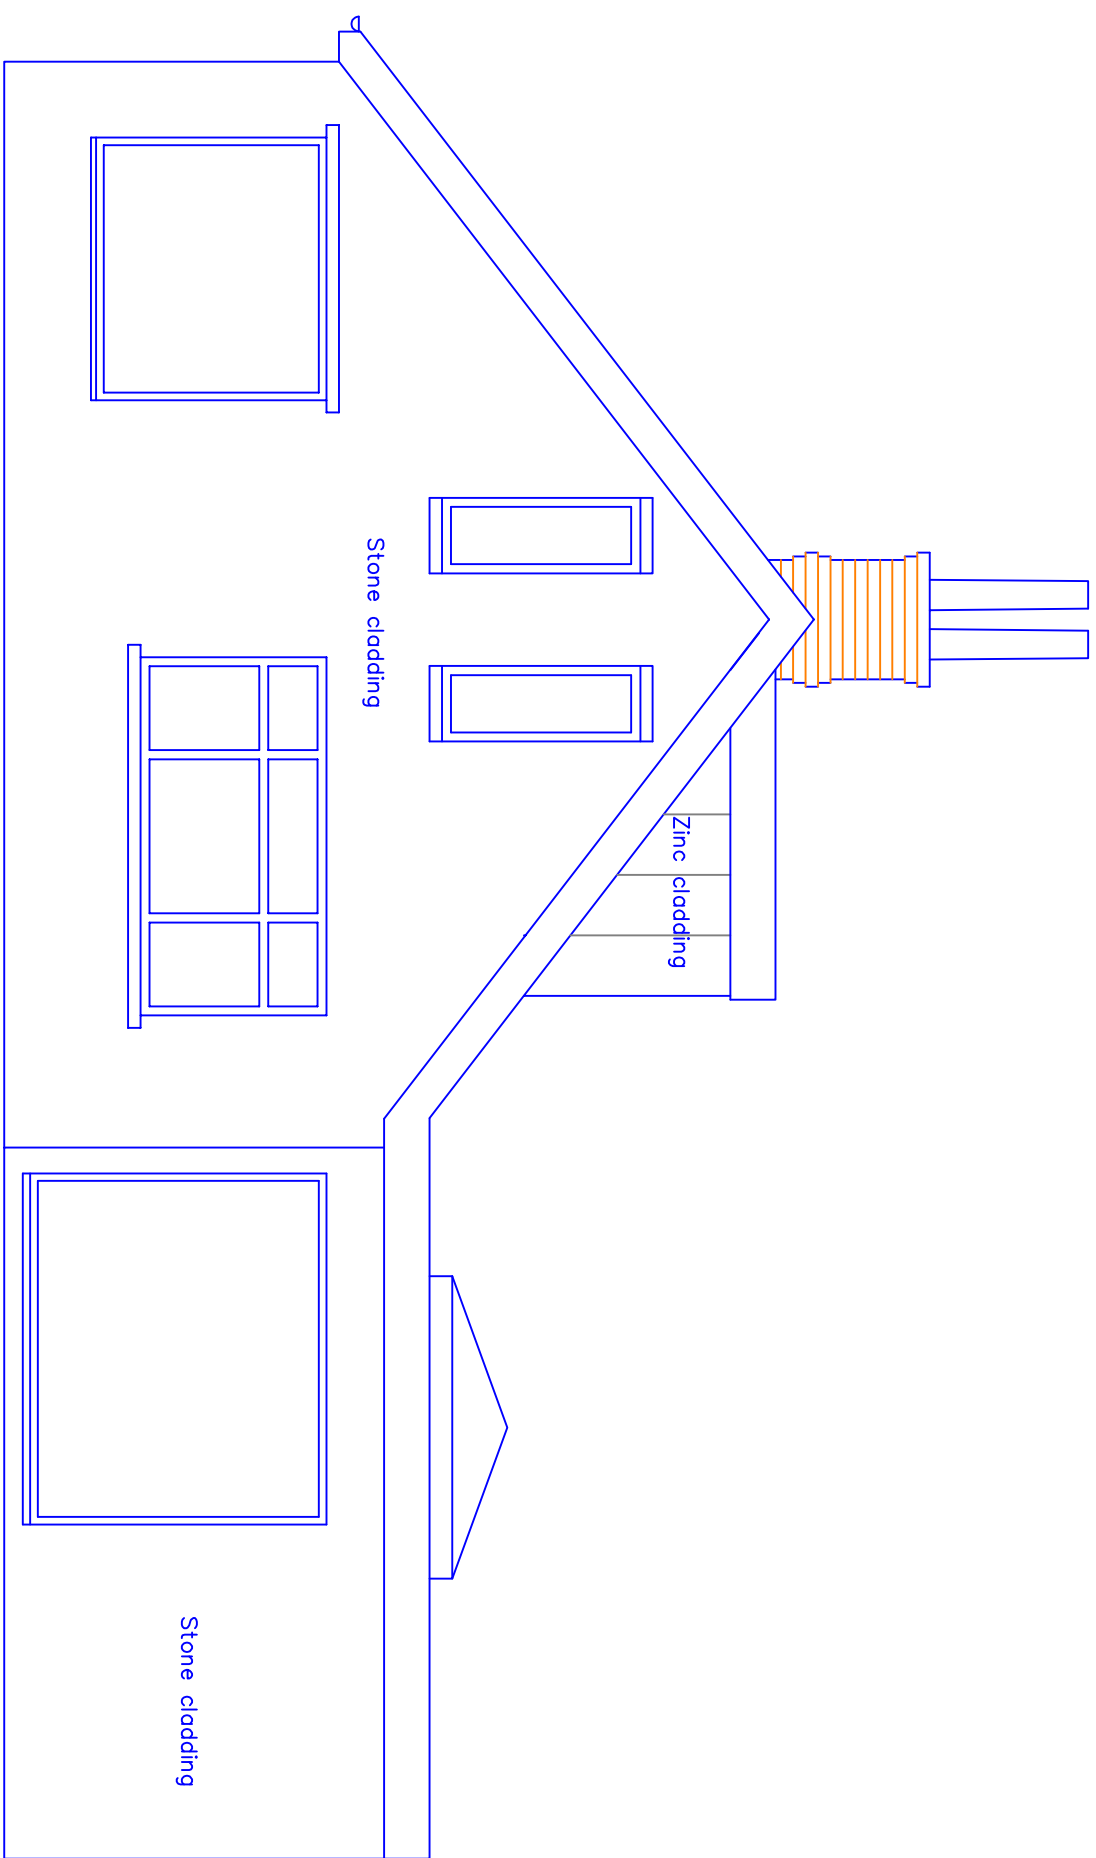

Proposed Side (east) Elevation

This drawing and design concept is the property of PPV design. It should not be reproduced without written permission

2 Helmshore Road, Holcombe Village  
Ramsbottom, Lancashire BL8 4PA  
Gary Dearden (BA Hons) Director RIBA  
gdm@ppv-design.co.uk www.ppv-design.co.uk  
T. 0706 822751 M. 07712 669482