

PROPOSED

Building Layout - Rob Stewart

Guide Cost:

£70k - 80k

Ex VAT


Guide Capacity:

150 - 160


Kids




Disco Zone

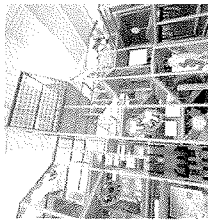

three - tier adventure play system

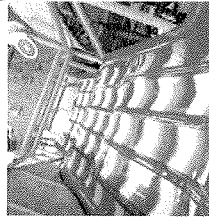


Three - Lane wavy Slide

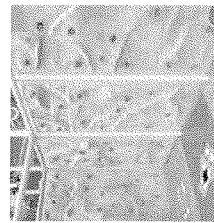


Rock Climb Traversing walls




Battlezone Arena

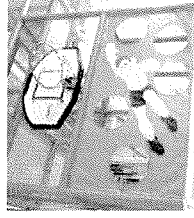


Sports Court / Kick Around Area

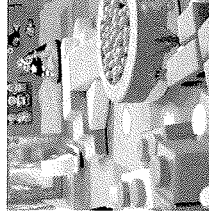

Toddler's Soft Play Interactive features

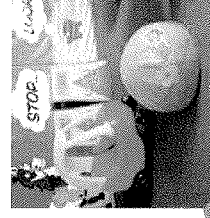

Car track area with floor & wall padding

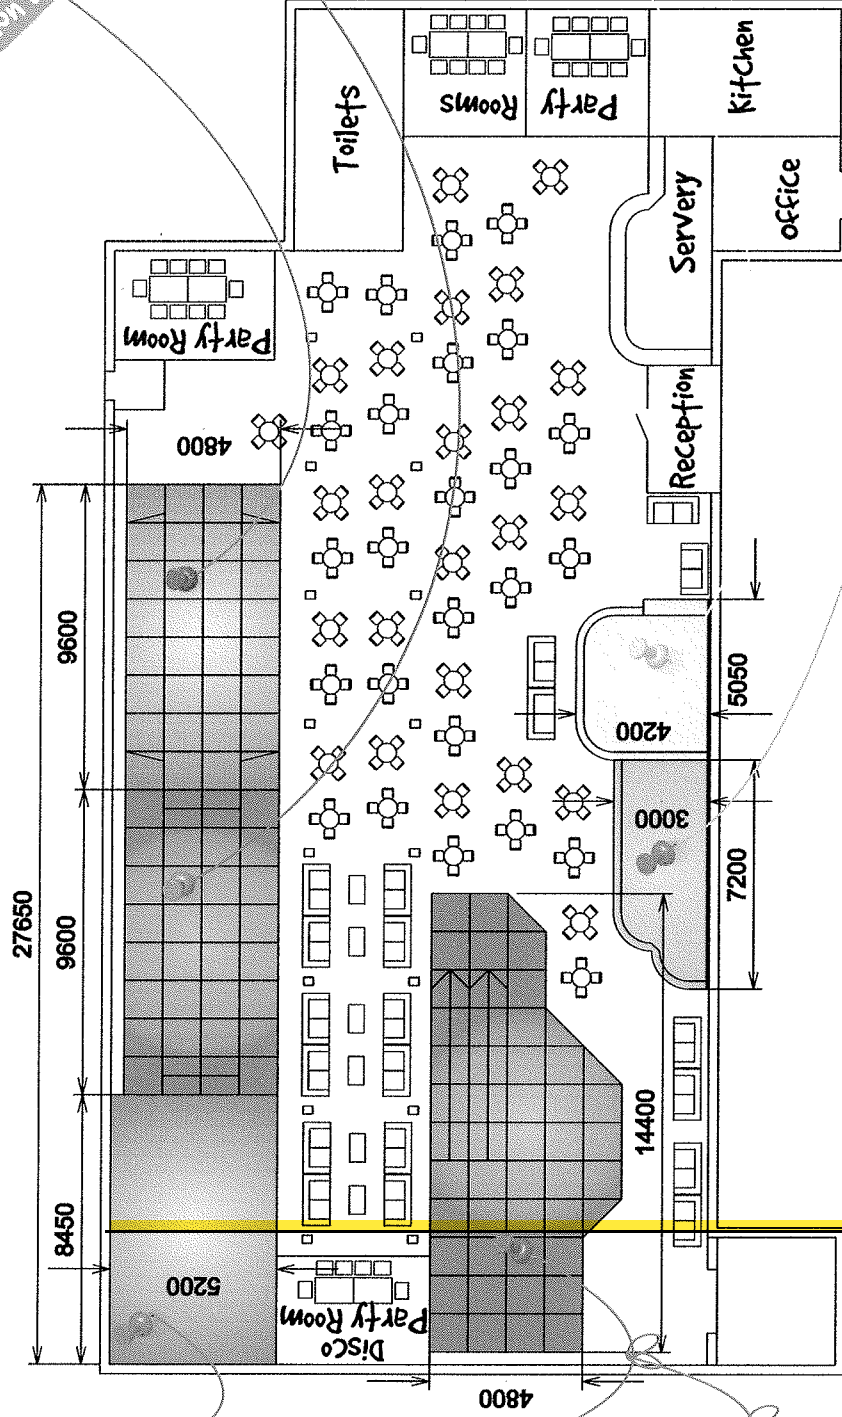

Soft Brick 2-step process:



Stage 1: Building Layout



Stage 2: 3D Design

SoftBrick

CLIENT: Rob Stewart

20 / 05 / 2011

SCALE: 1:225 @ A4