All dimensions to be checked on site by user - any discrepancies, errors or omissions to be reported to the Client before / during the course of the works. In the absence of a structural survey any structural issues and/or defects identified before or during the course of the works is to be reported to the Client. This drawing has been produced for Planning Approval only and does not constitute full working drawings for the building regulations approval.

Rev.	Description	Date	By

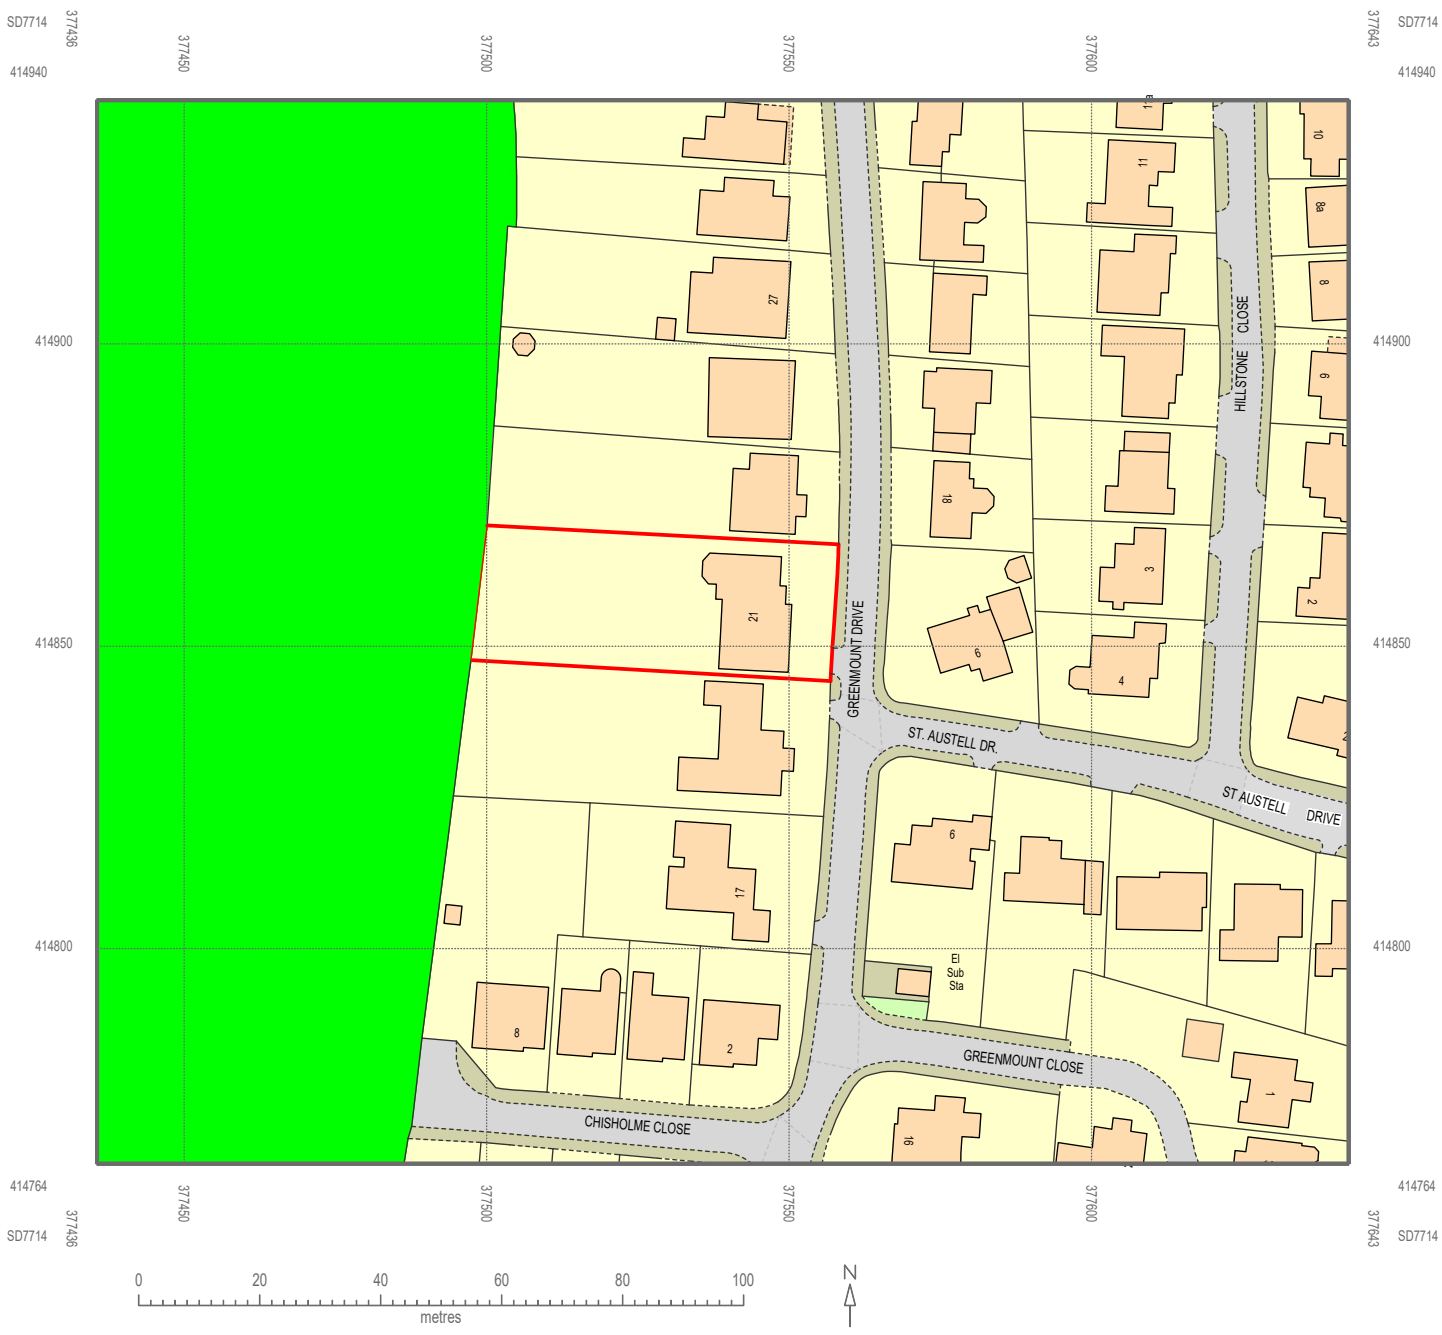

© Crown copyright 2022 Ordnance Survey 100053143

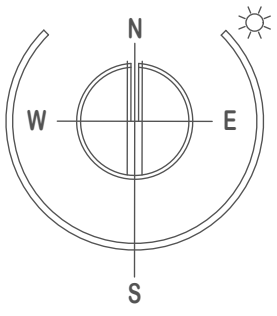

Scale bar 1 : 1250 Location Plan

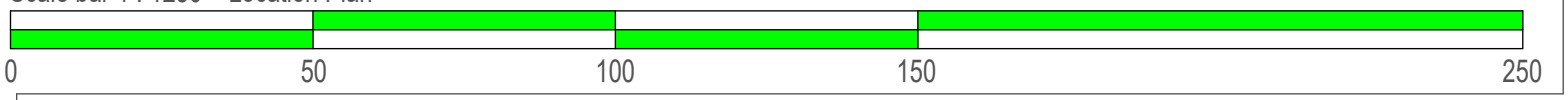

JPL Architectural Design

JPL Architectural Design Ltd.

www.jplarchitecturaldesign.co.uk
E-mail info@jplarchitecturaldesign.co.uk

3, Oakley Gardens, Newland,
Droitwich Spa, WR9 7GZ
Telephone 07445 852370

Client	Mr. & Mrs. D. Dudley, 21, Greenmount Dr., Greenmount, BL8 4HA	Scale at A3	As stated
Site	21, Greenmount Dr., Greenmount, BL8 4HA	Project no.	DUD0001
Project	Rear Garden Cabin	Date	10.08.23.
Title	Existing Location Plan	Drawing no.	LP01
	All drawings are the Copyright of JPL Design and Construct Ltd. This drawing may not be copied by any 3rd. party without prior permission.	Revision	