



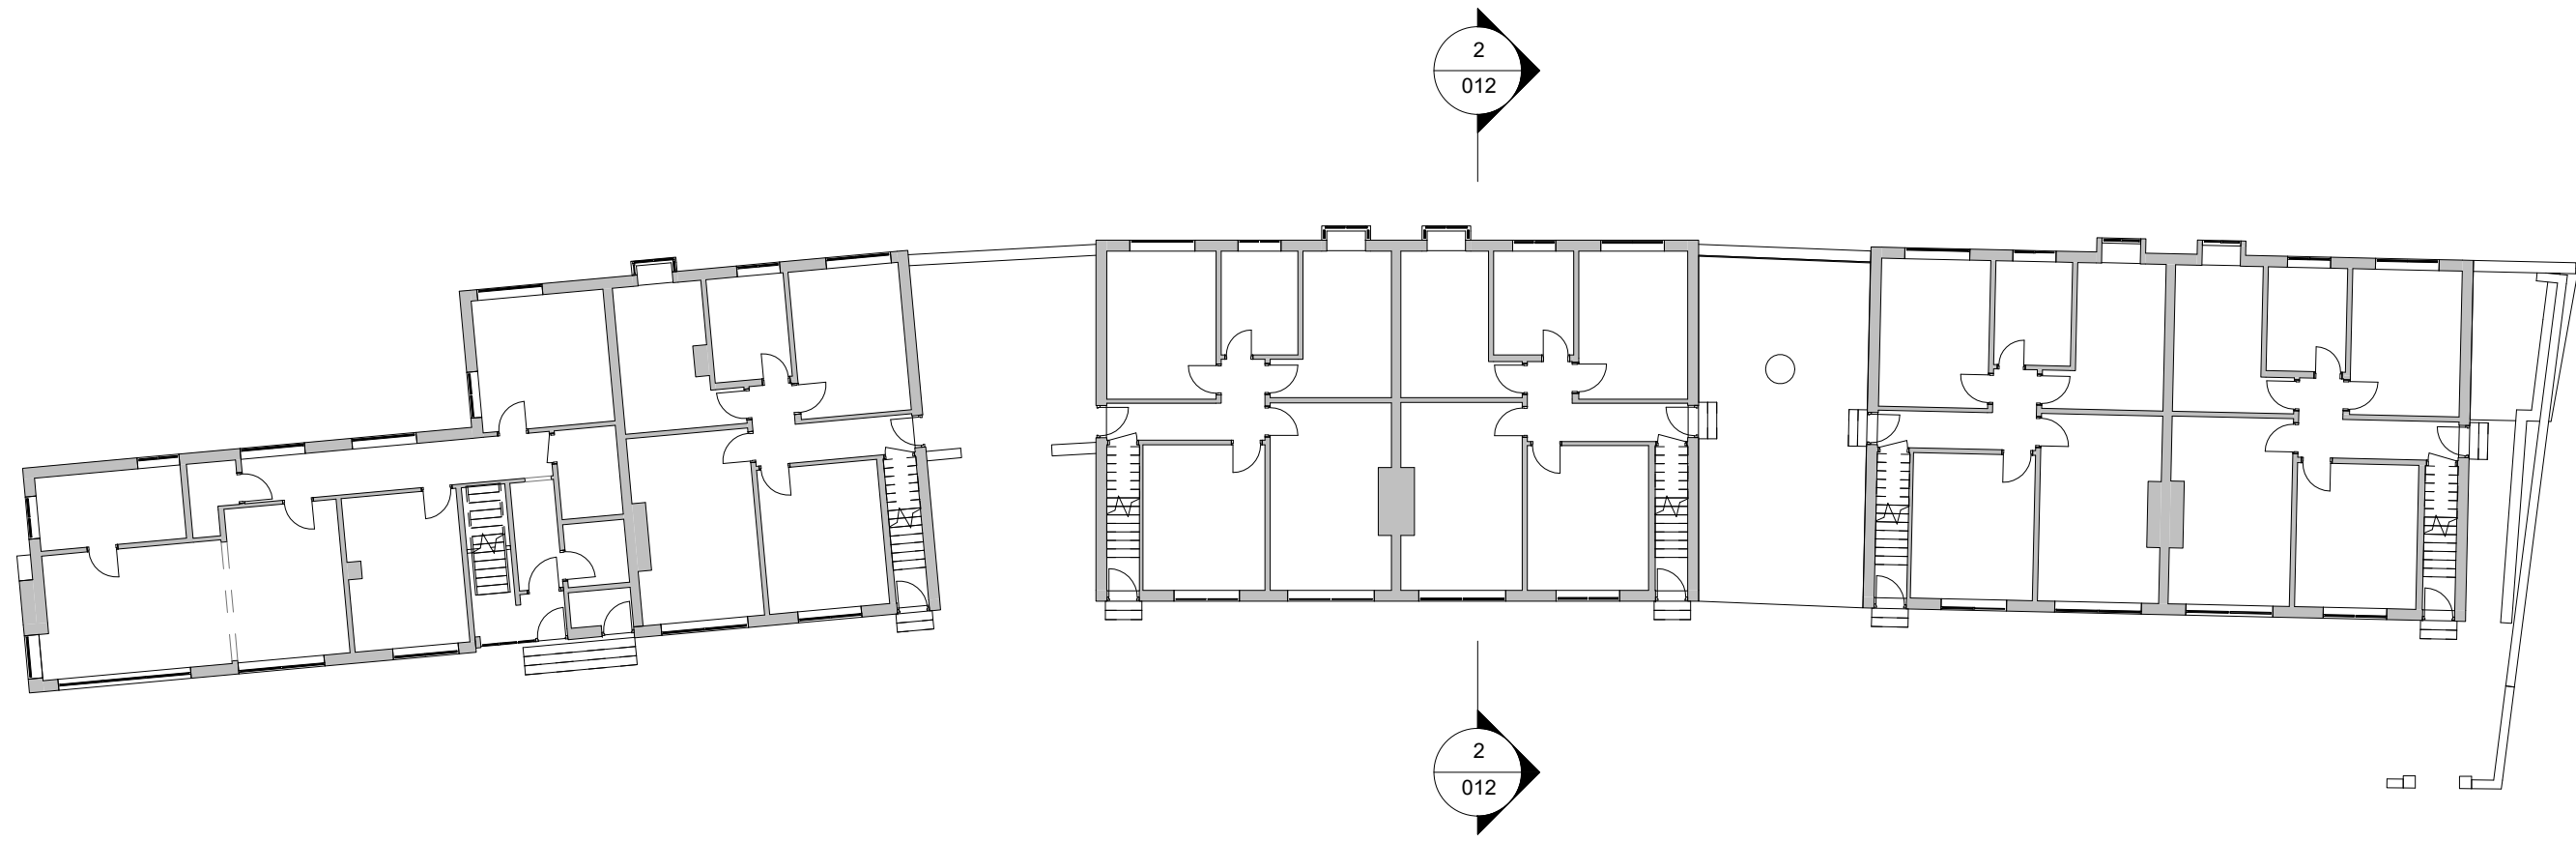

1 Level 0 - Section
1 : 200

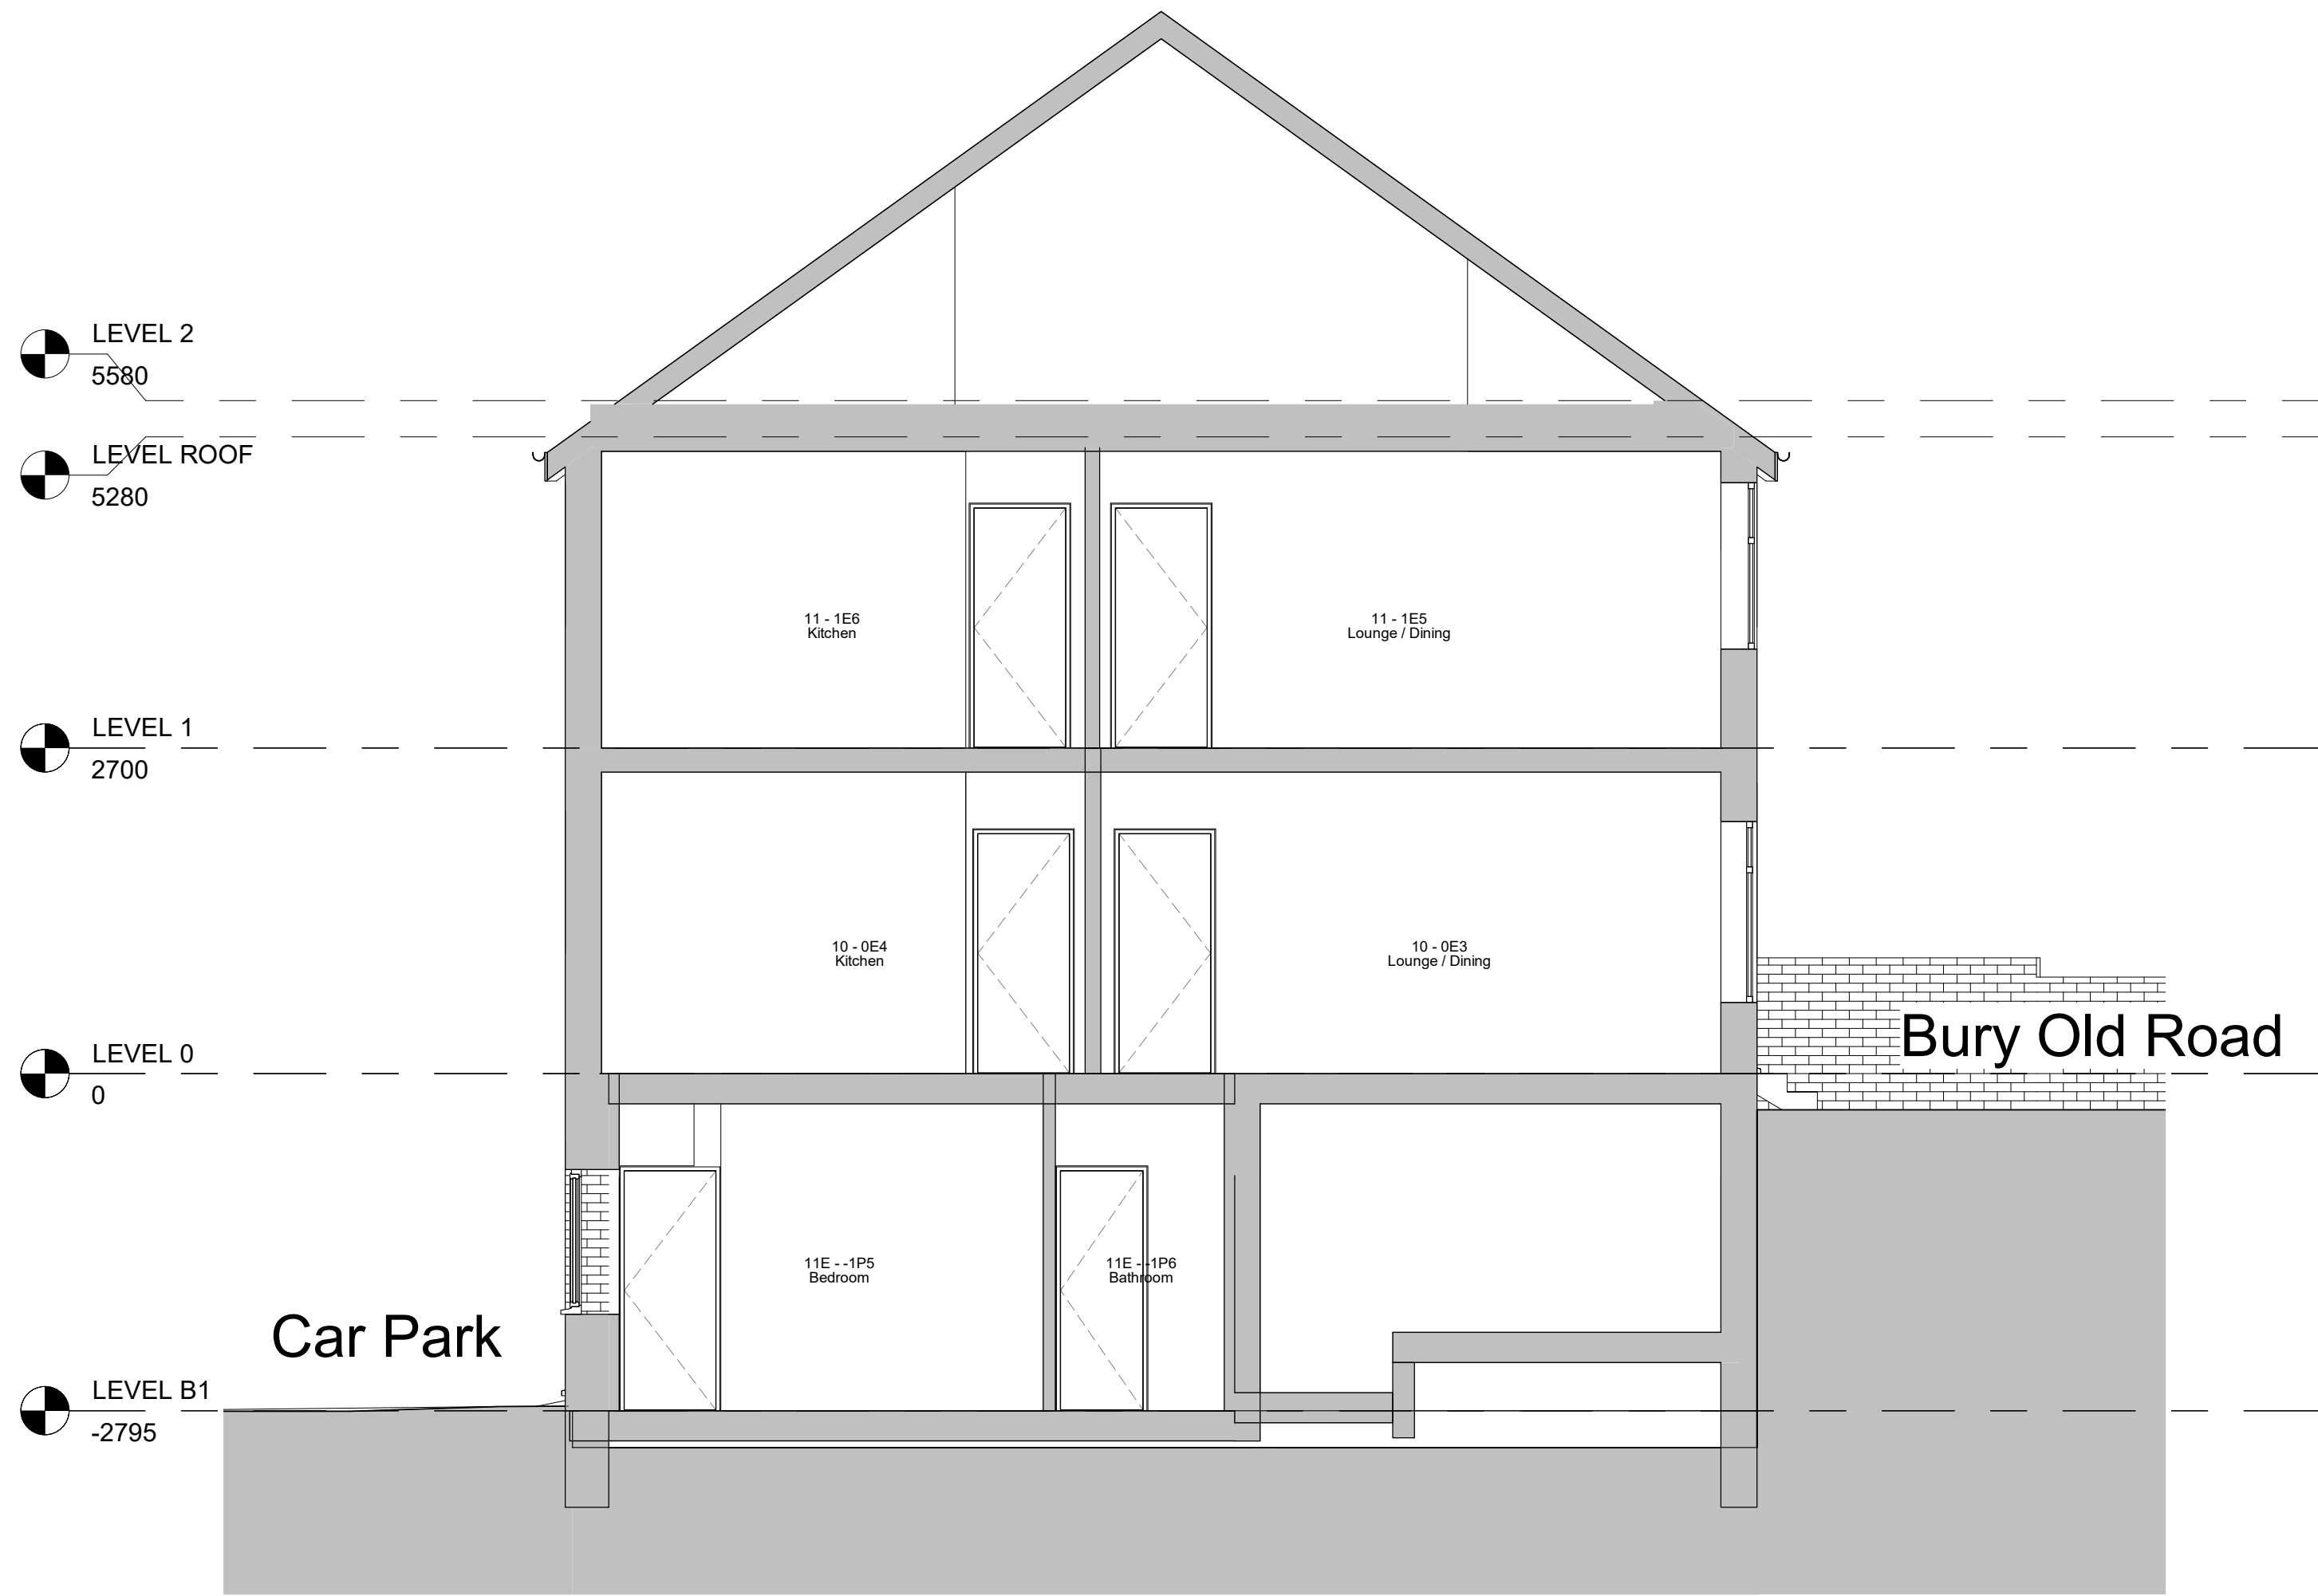

2 Section 1
1 : 50

No.	Description	Date
-----	-------------	------

PROJECT	Singleton Court, Bury Old Road	
---------	--------------------------------	--

TITLE	Building Section	
-------	------------------	--

CLIENT	Care of EPML	
--------	--------------	--

STATUS	PLANNING	
--------	----------	--

DRAWN BY	DATE	SCALE (@ A1)
SG	24/03/2021	As indicated

PROJECT NUMBER	DRAWING NUMBER	REV
GGs20007.2	012	

GOLD SKETCH

S T U D I O S
www.goldsketch.co.uk info@goldsketch.co.uk 0161 792 9595

NOTES
© COPYRIGHT. ALL RIGHTS RESERVED.
THIS DRAWING MUST NOT BE REPRODUCED WITHOUT WRITTEN CONSENT.
DRAWING TO BE USED FOR THE SITE AS INDICATED ONLY.
ALL DIMENSIONS AND SETTING OUT SHALL BE IN ACCORDANCE WITH THE CURRENT BUILDING REGULATIONS AND THE CURRENT CODES OF PRACTICE AND BRITISH STANDARDS. ALL DIMENSIONS ON THIS DRAWING ARE IN MILLIMETRES (UNLESS OTHERWISE STATED).