


- EXISTING MATERIALS
- PAIR-SWORTH INTERLOCKING CONC. ROOF TILES TO APPLY 1' 30" DUC-PITURED ROOF SCAP AND BITUMINOUS ROOFED TREATMENT AL FET FLAT ROOF TO WARE/HUTCHY & STOE
- UPVC WHITE PLASTIC ROOF W/IE LASCIA & SOKTS & EXISTING 4 350/400 PROTECTION
- UPVC WHITE LEAF BOARDS AND CAPS, BOX 2 UPVC WHITE 4" IN WHITE CUTTERS AND DOWNSPAUTS TO MAINTENANCE FREE ROOF W/IE SYSTEMS
- RUSTIC CLAY BUTTER LEAF RACE BEARDS IN STRAIGHTER BOW AND 1:3 C/S NATURAL MORTAR AND AREAS OF WHITE PAINTED, DATTERED BENDERED W/ADAPABLES TO FRONT, ABOVE ROOF W/ADAPABLES TO 4" FLOOR AND RETURNED 3M TO SIDE ADT N° 3
- UPVC WHITE PREFERRED FRAMES, ASSEMBLIES AND SECTIONS FITTED WITH SEALED, DOUBLE-GLAZED UNITS

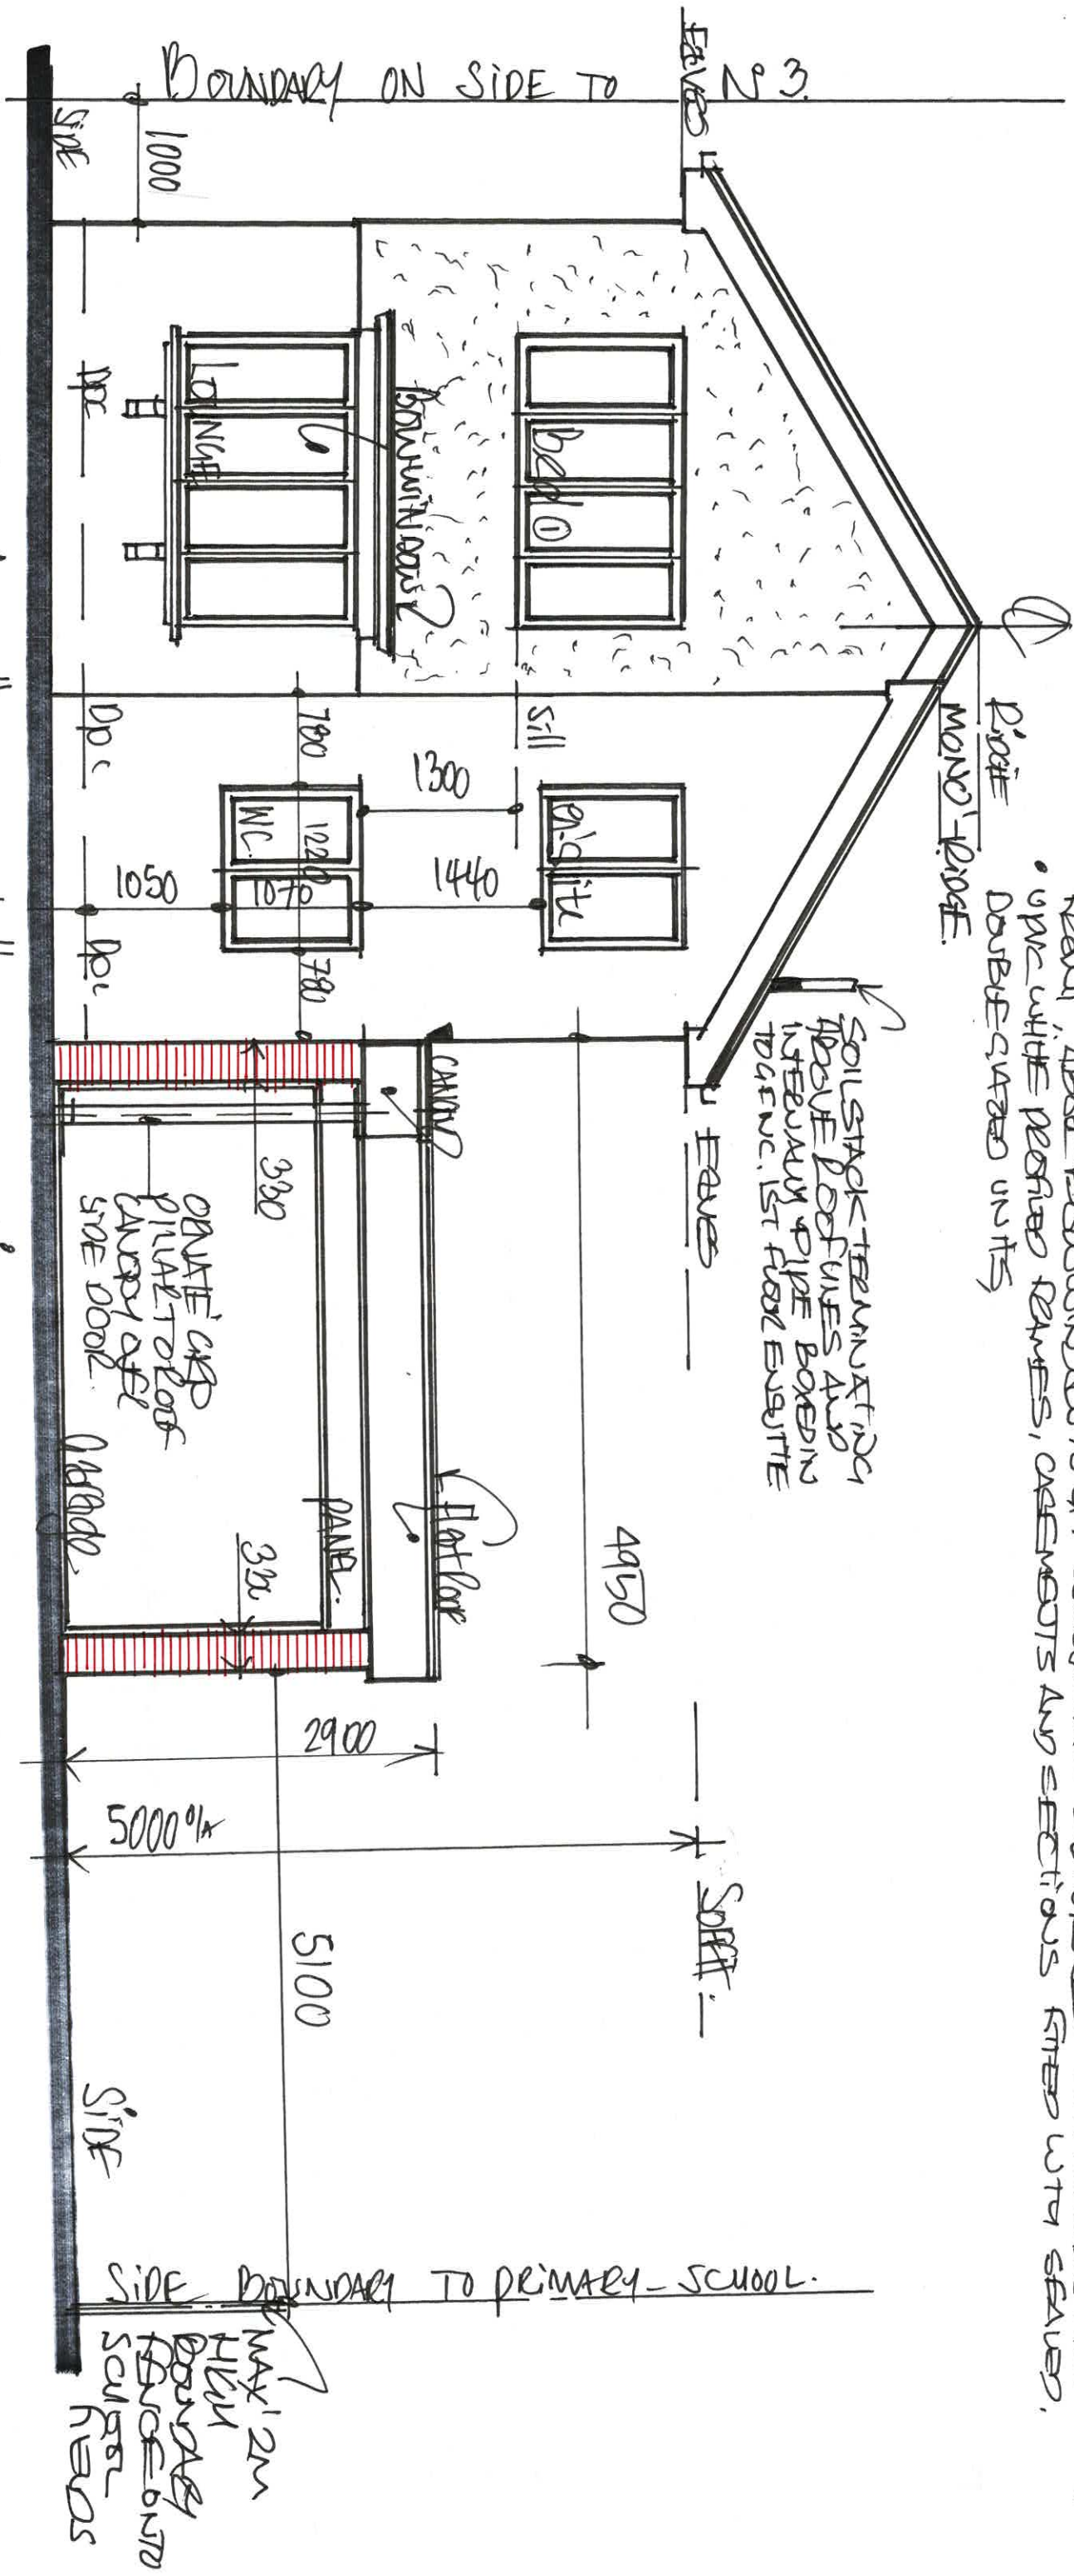

1:50 EXISTING "FRONT" ELEVATION

3750 2760

DRGN N° 1