


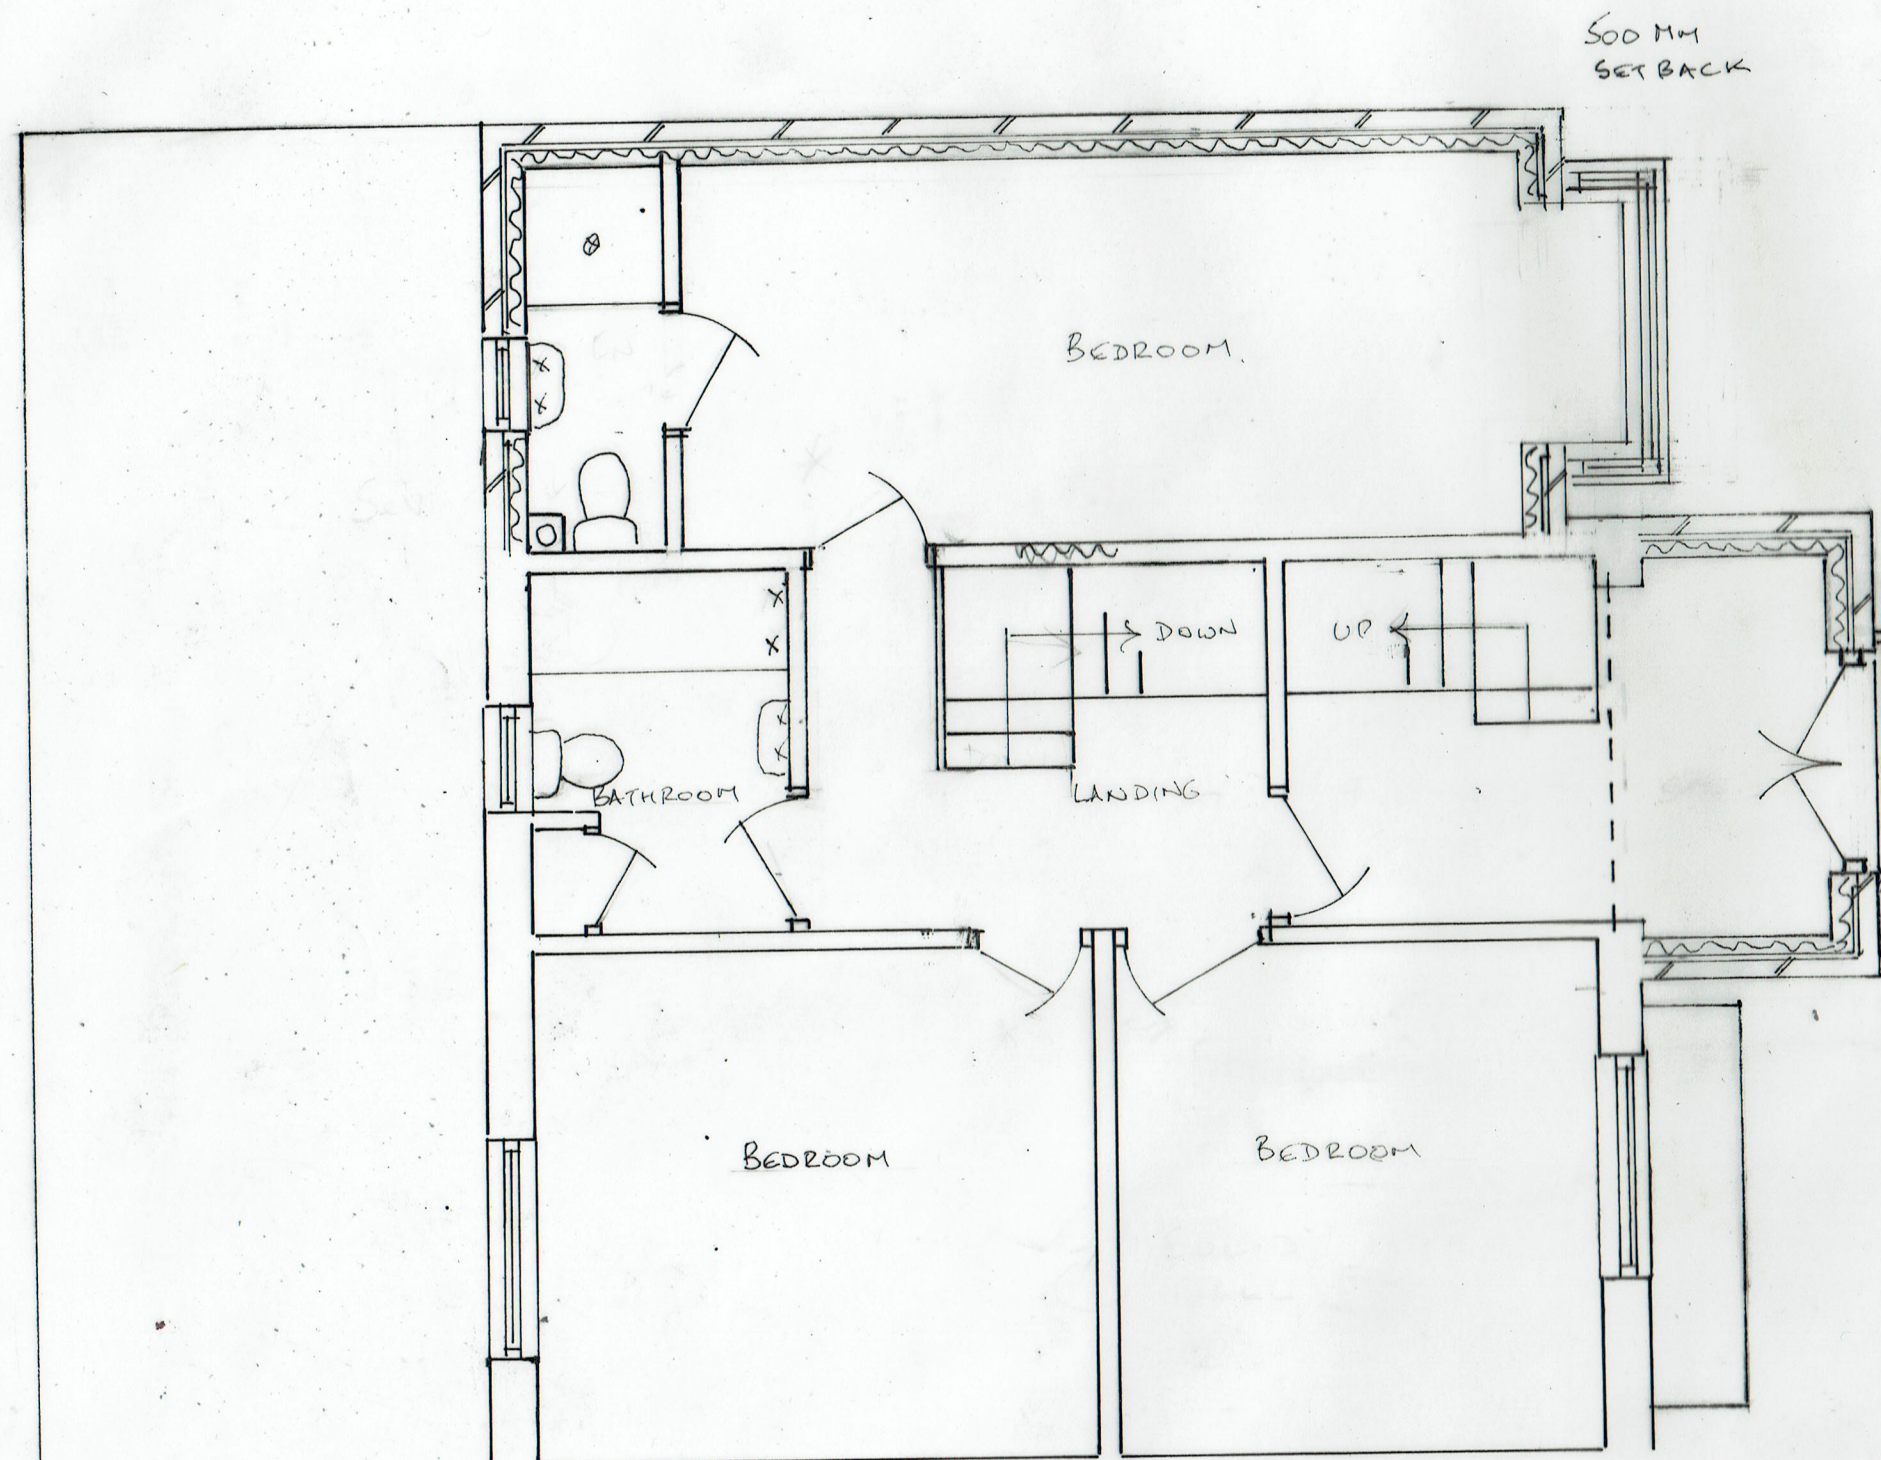

0 ————— 5
METRES
SCALE 1:50 @ A3

21/12/2021 - EXTENSION SET BACK
28/10/2021

21/673/04A

TWO STOREY & SINGLE STOREY EXTENSIONS
3 BROCKLEHURST AVENUE, BURY BL9 9AQ