



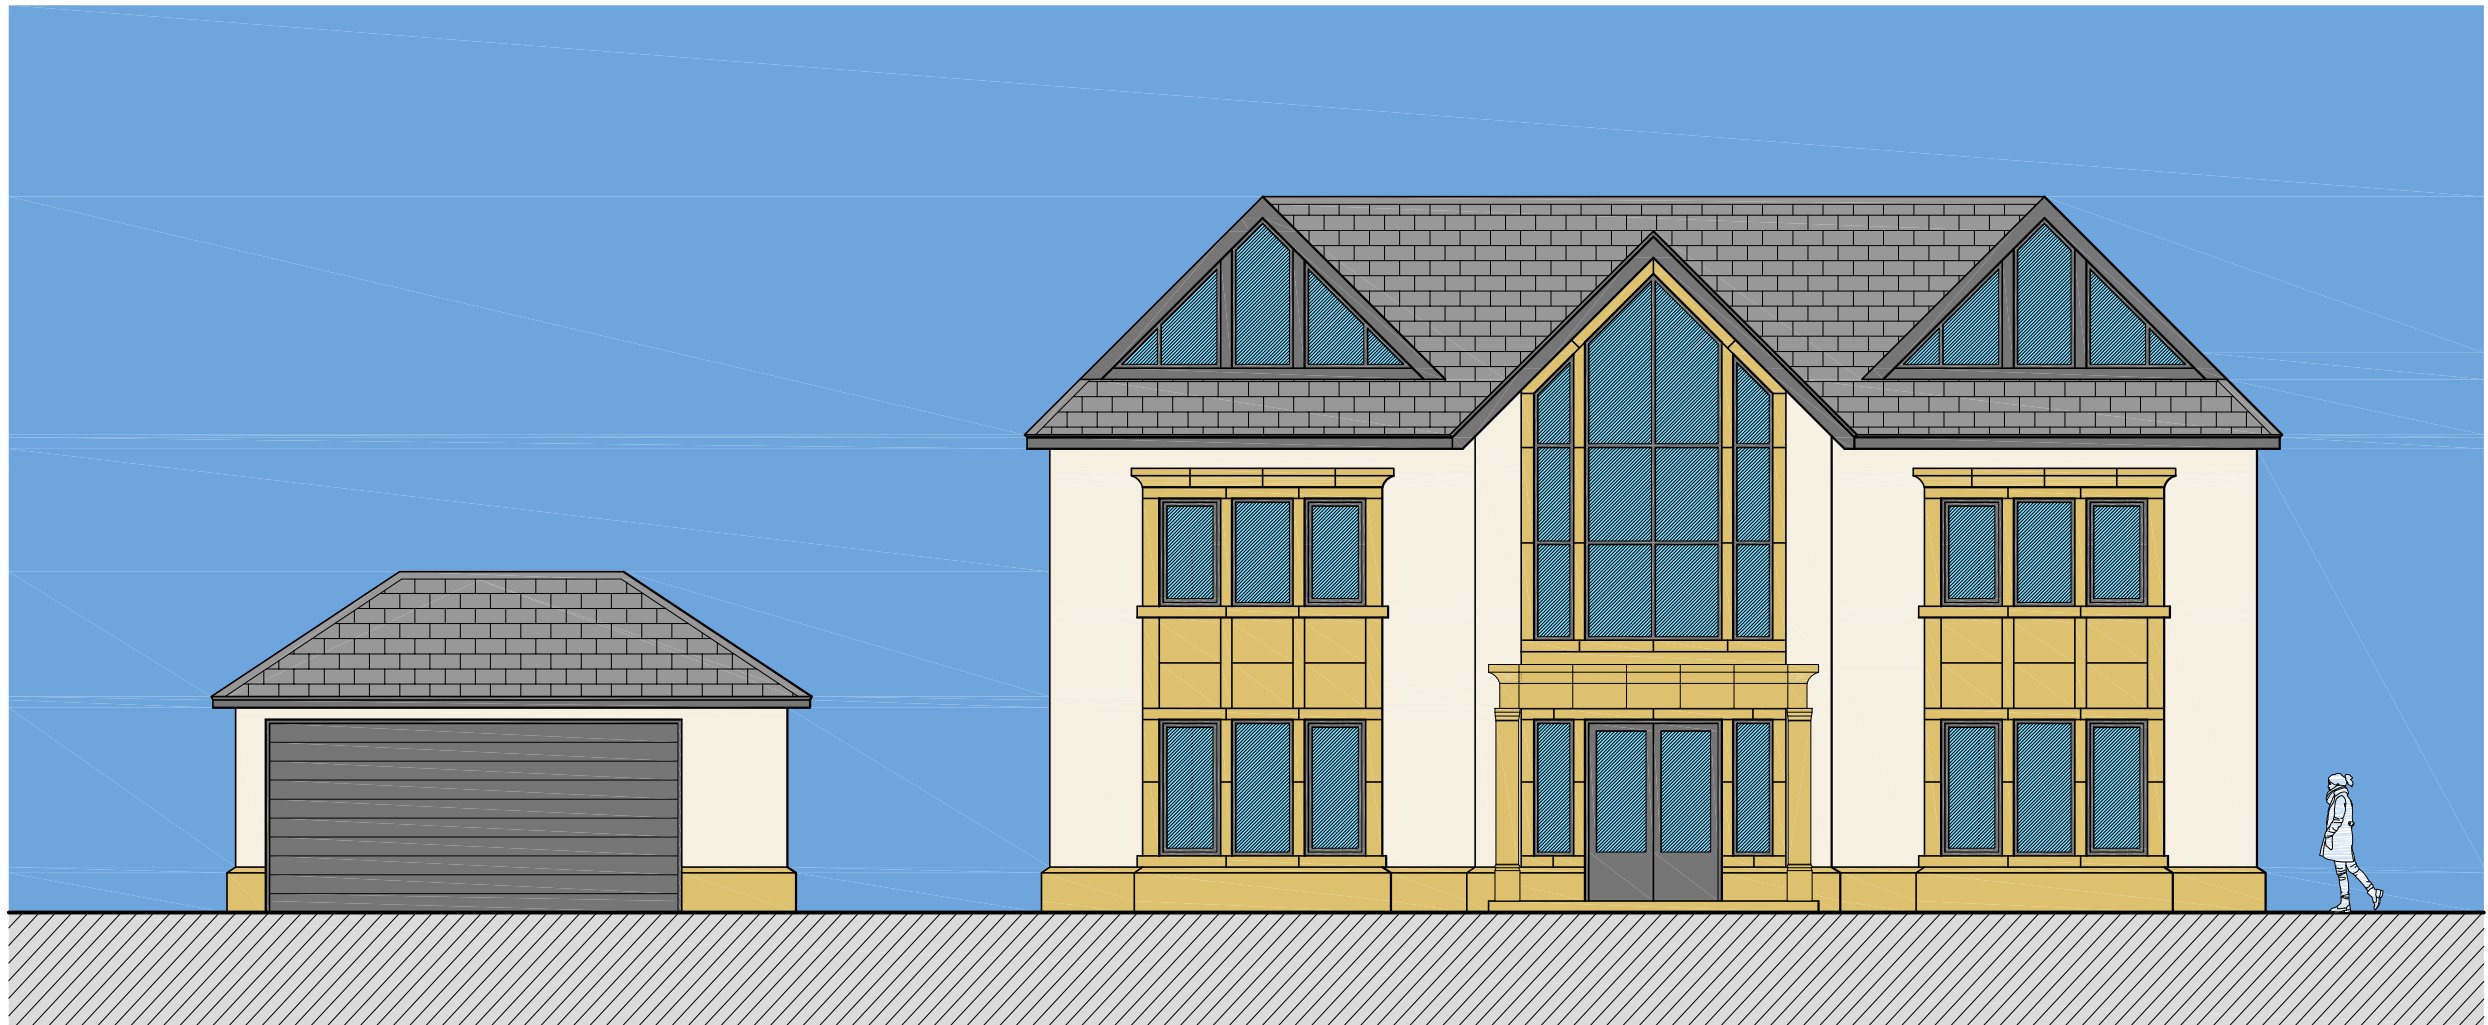


Proposed House 2 Front Elevation 1:100



Proposed House 2 North Elevation 1:100

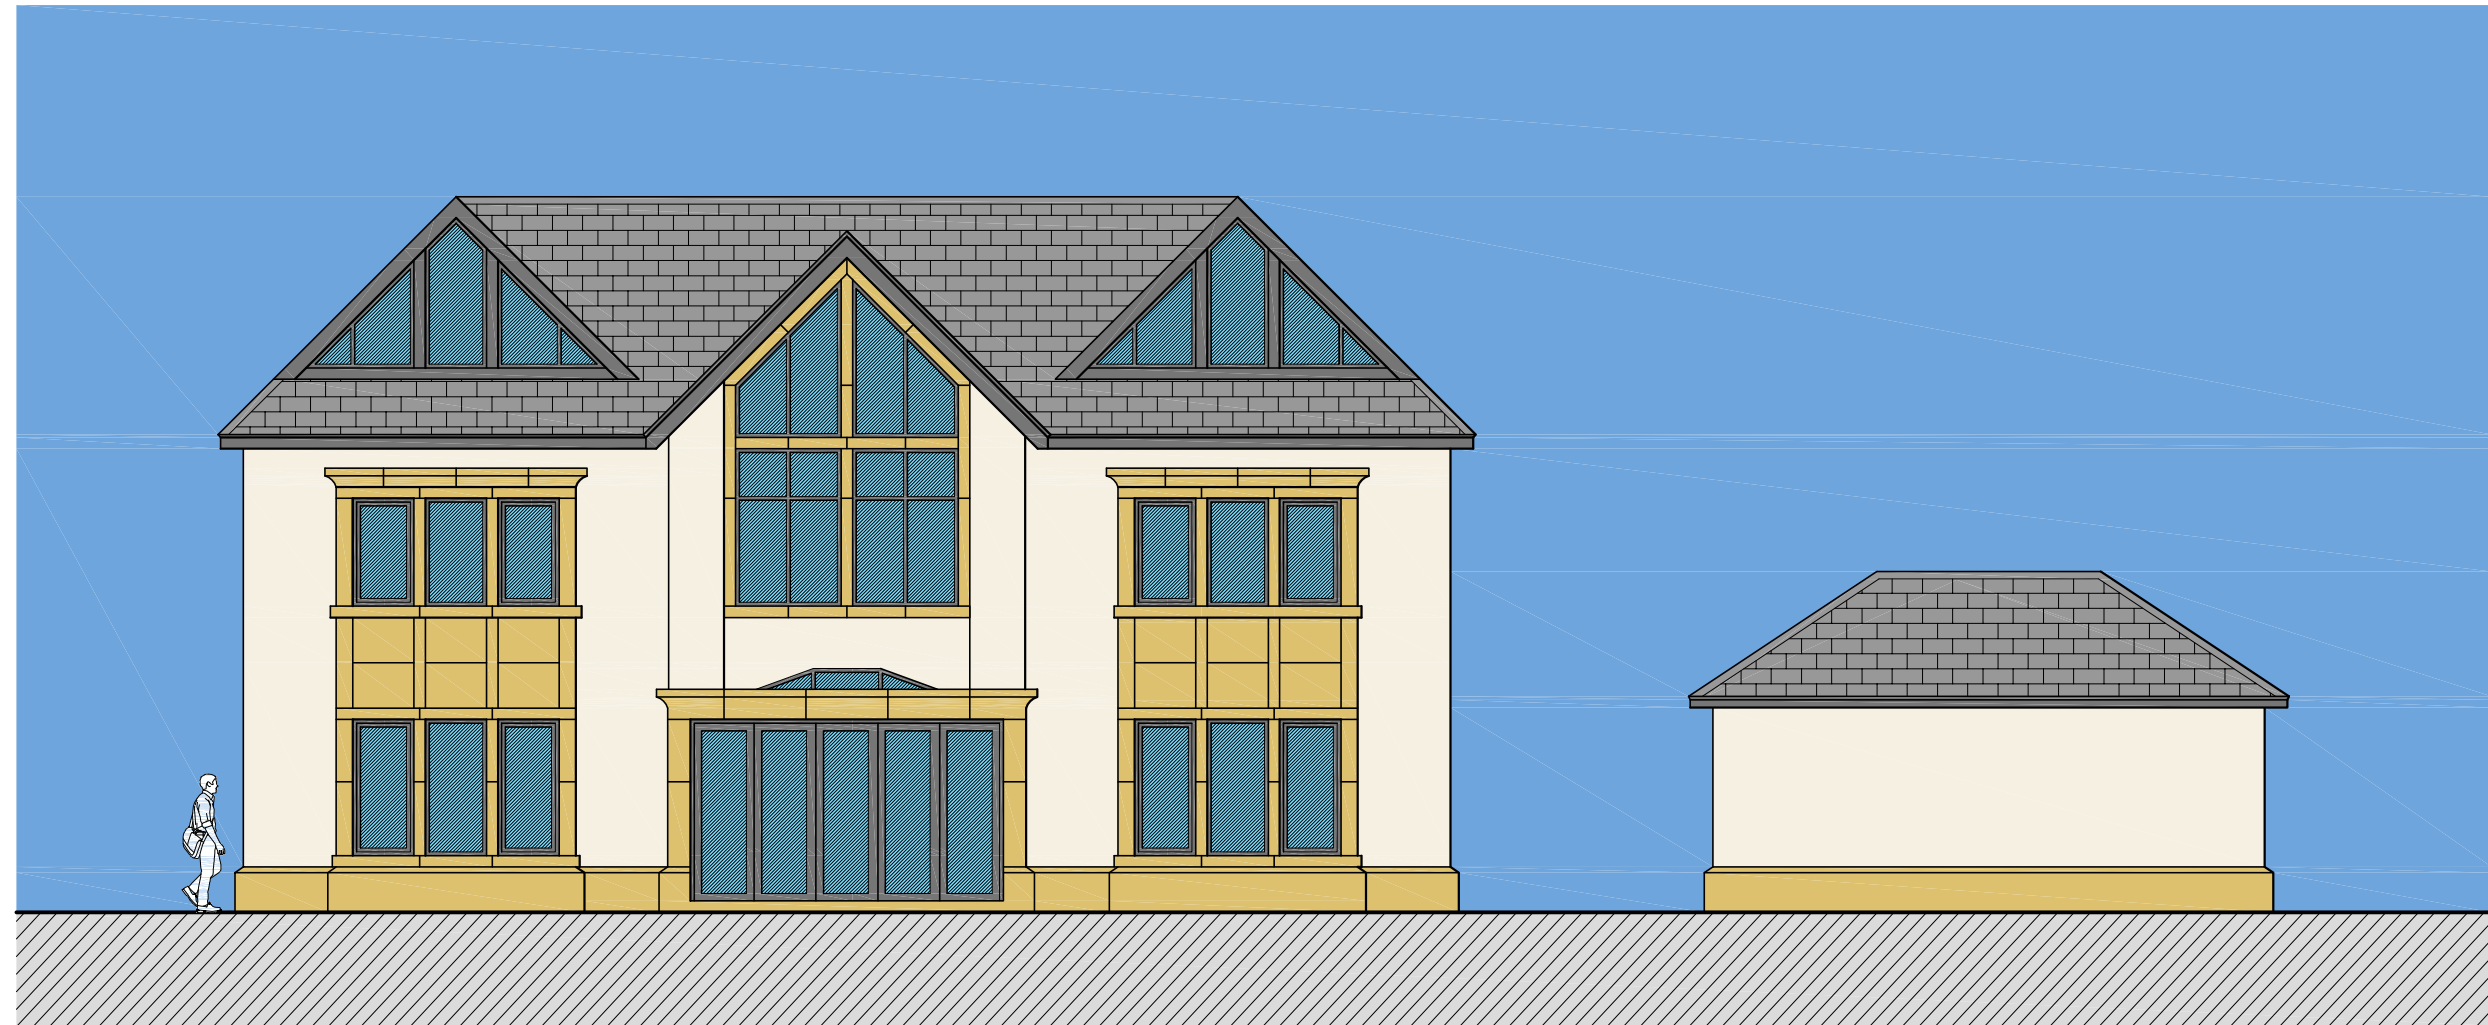

Proposed House 2 Rear Elevation 1:100

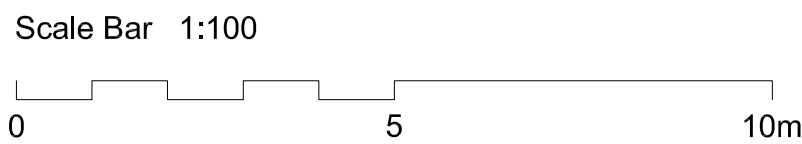

Proposed House 2 South Elevation 1:100