


• MONO AND DUO - ROOF CONSTRUCTION.

SMOOTH CONCRETE INTERLOCKING ROOF TILES, FIXED TO MATCH EXISTING TO AN APPROX 'MIN 22'30' ROOF PITCH 75 HEAD UP OR MIN 18° 10' ON HEAD UP'S - MATCH NOT REPUTABLE OR SA ON TO EX 50x75 TREATED, TANKED ROOFING BATTENS CAUCED HORIZONTALLY TO SUIT TILE SIZE / HEAD UP'S ON TO TWOx SUPPLY OR SA BREATHABLE ROOFING FELT TO BS 747 DRAINED OVER ROOF SPARS AND TILT FINE / RASCHERS @ LEAVES AS DETAIL'S (B) * (D) TO ALLOW FOR MOISTURE / DRYEN PAN TO BLOWN REHIND TILES AND INTO GUTTER LEAVES USE EX 'MIN 150x50 S2/C16 TREATED S/TIMBER COMMON AND JACK / CRIPPLE ROOF SPARS FIXED @ 400x400 AS ROOF CONSTRUCTION DETAILS / CROSS SECTIONS ETC.

ROOF LINE/S UPVC GLASS COATED BOX? RAINWATER CUTTER & SAVES / DOWNSPUTS TO MATCH UPVC GLASS PRESSES DASHA BOARD AND SOFT BOARD'S E SAVED TO A NOMINAL - SPECIFIED SOFT PROTECTION, UPVC END CAPS / LARGE BOARD'S TO SUIT COVERED PIPE EXPOSURES TO GROUND CREATE A MINORANCE RISE - SYSTEM OF ROOF LINES ETC.

UNLESS STATED / SPECIFIED OTHERWISE USE CATINIC TYPE OR SA INSULATED / GUN BACKED STEEL UNITS TO NEW - DOOR AND WINDOW OPENINGS IN EXTERIOR CAVITY WALL AS DETAILS (C) & (F) TO SUIT SPAN OF OPENING'S ALLOWING FOR MIN 150 END BEARING'S AND ALL UNITS / ELEMENTS OF STRUCTURE UNITS - ENCASED IN PINK - 1/2 HR GYPROCK FIRE LINE BS

- AS DETAILS (C) & (F) CATINIC EXTRA HEAVY DUTY C90/100 LIME
- AS DETAIL (B) ... CATINIC STANDARD DUTY C90/100 LIME

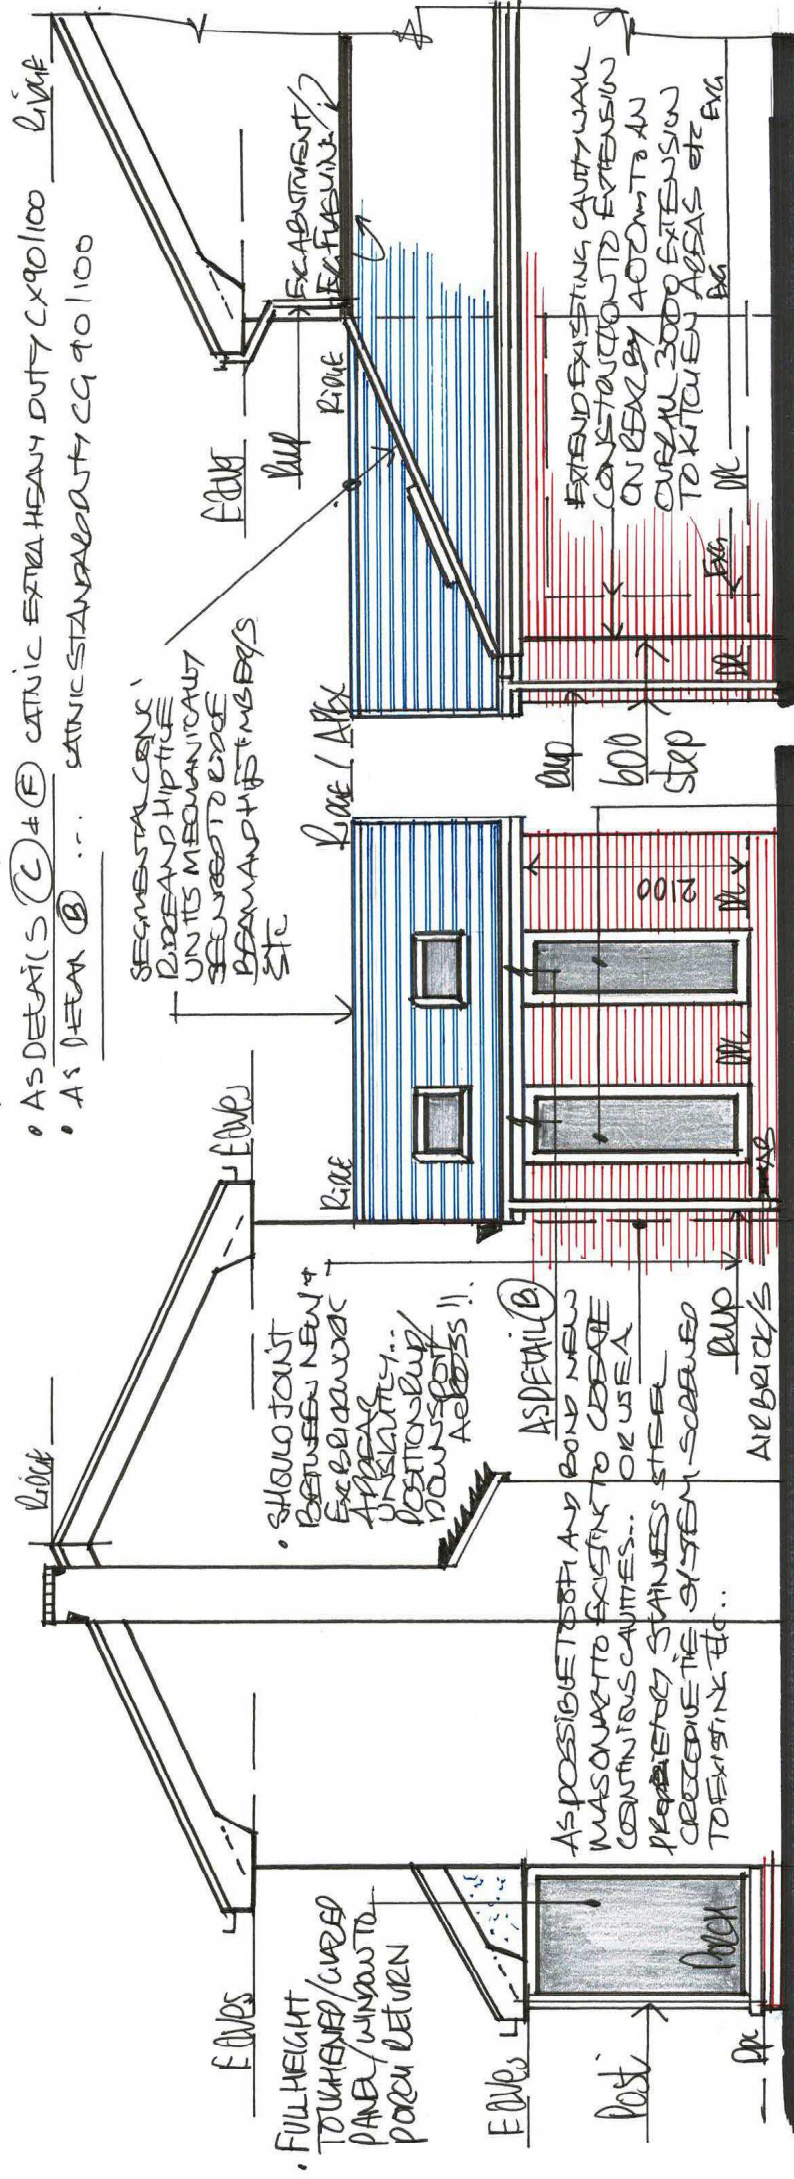

1:50 PROPOSED "SIDE VIEW" OFF BLACKBOD DRIVE.

2ND FLOOR SIZED, TILKINERED, DOUBLE CURED FULL HEIGHT FIBRE TO CEILING, FIXED PANE GUARD UNITS TO BS 6206 AS CURING SPECIFICATION TO 2106 x 675 MEASURES FORMER IN GARDEN WITH C90/100 UNITS OVER OR SA...

AND "SIDE VIEW" FROM N°: 4.