
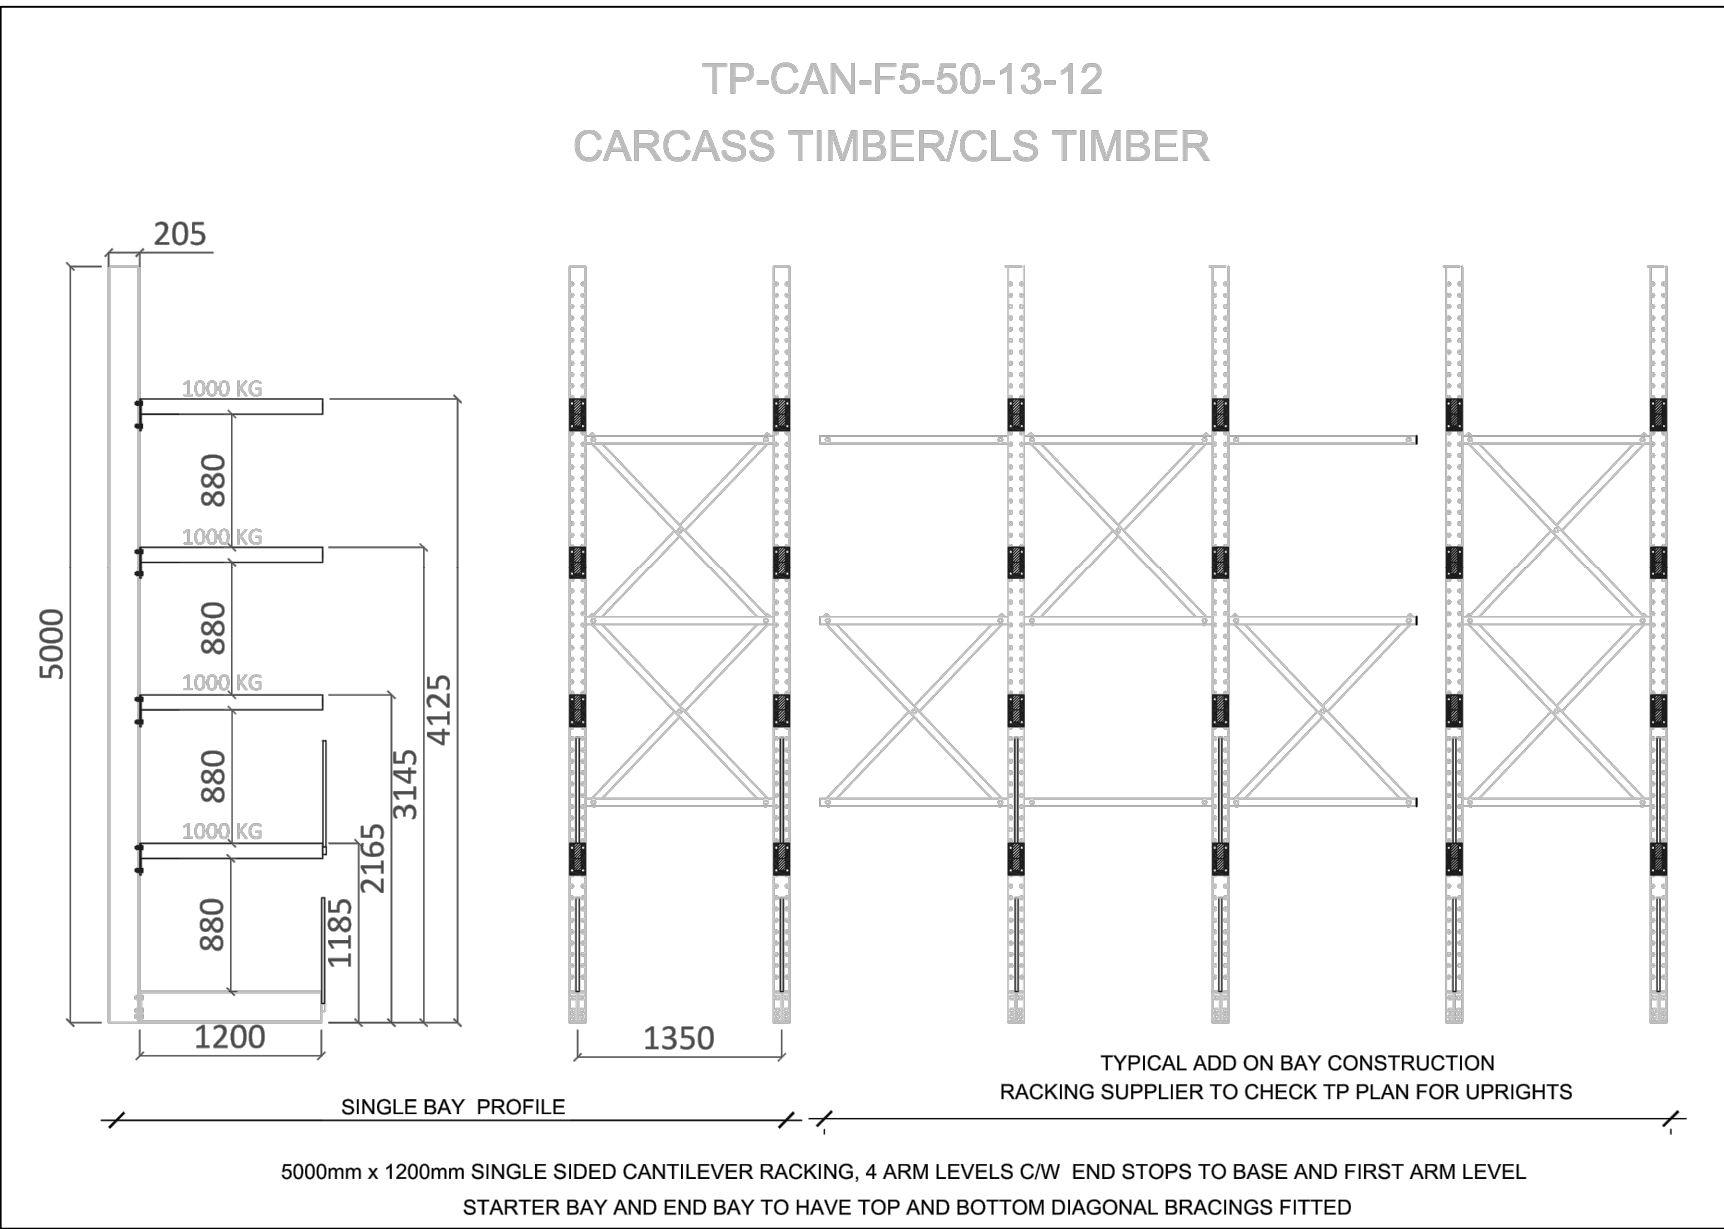
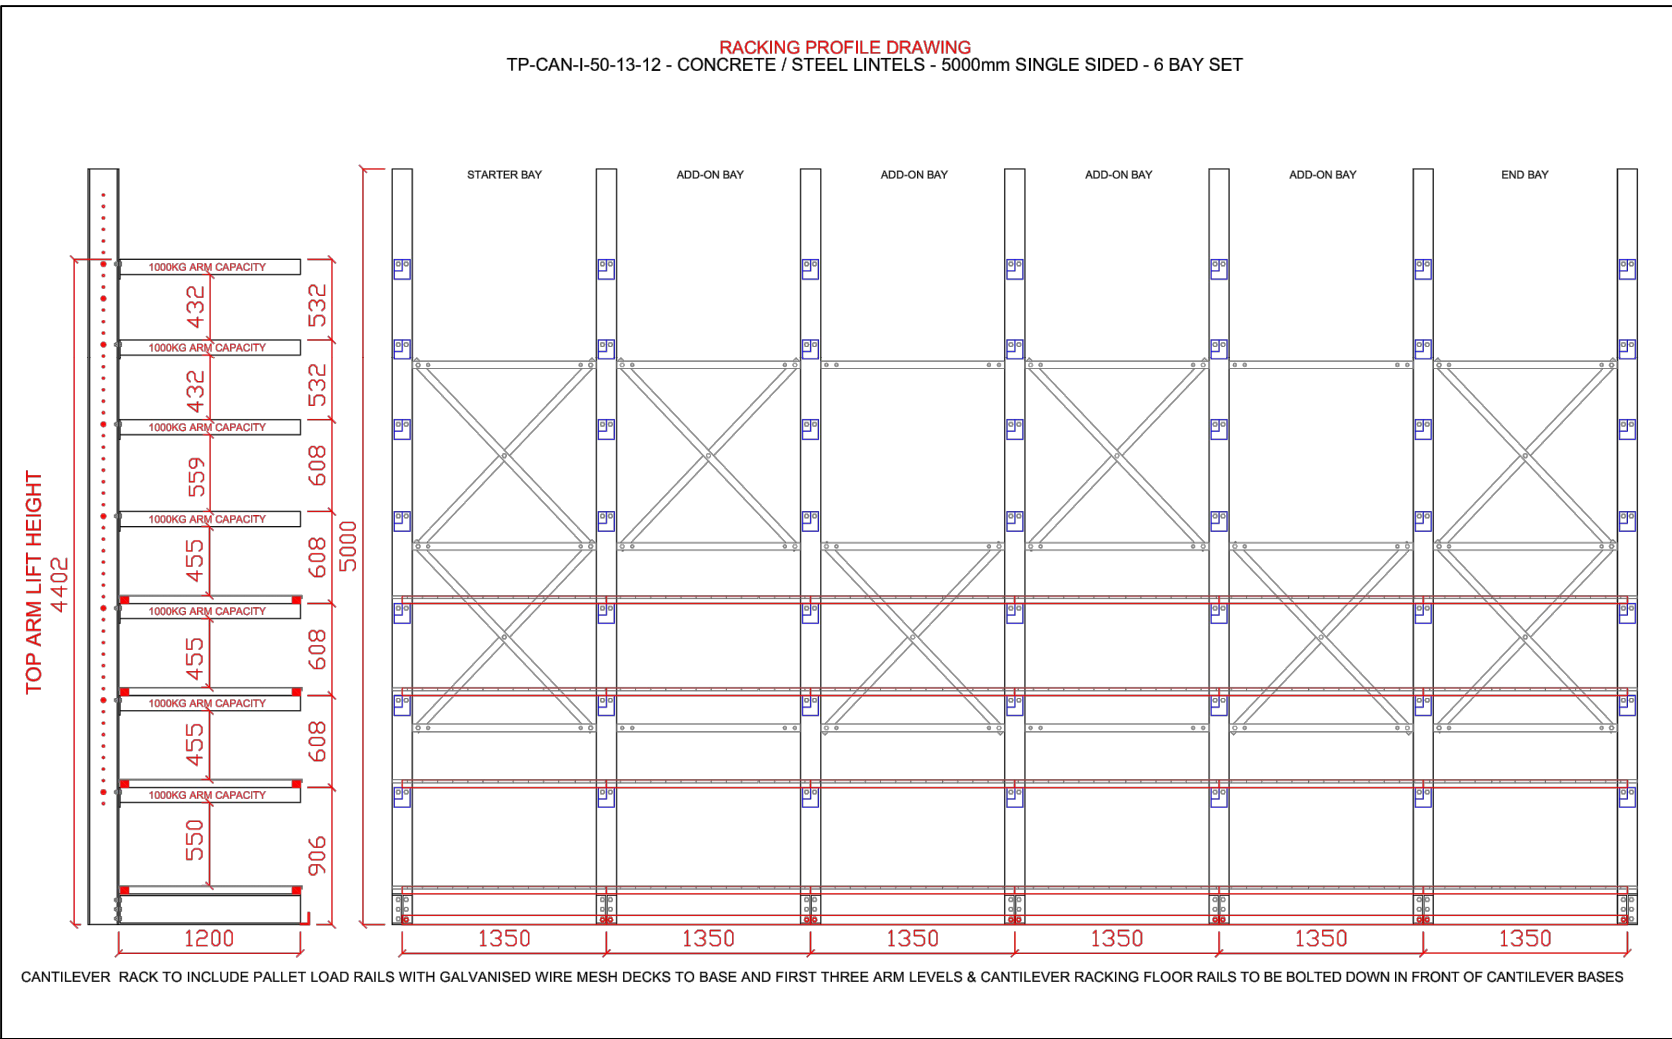
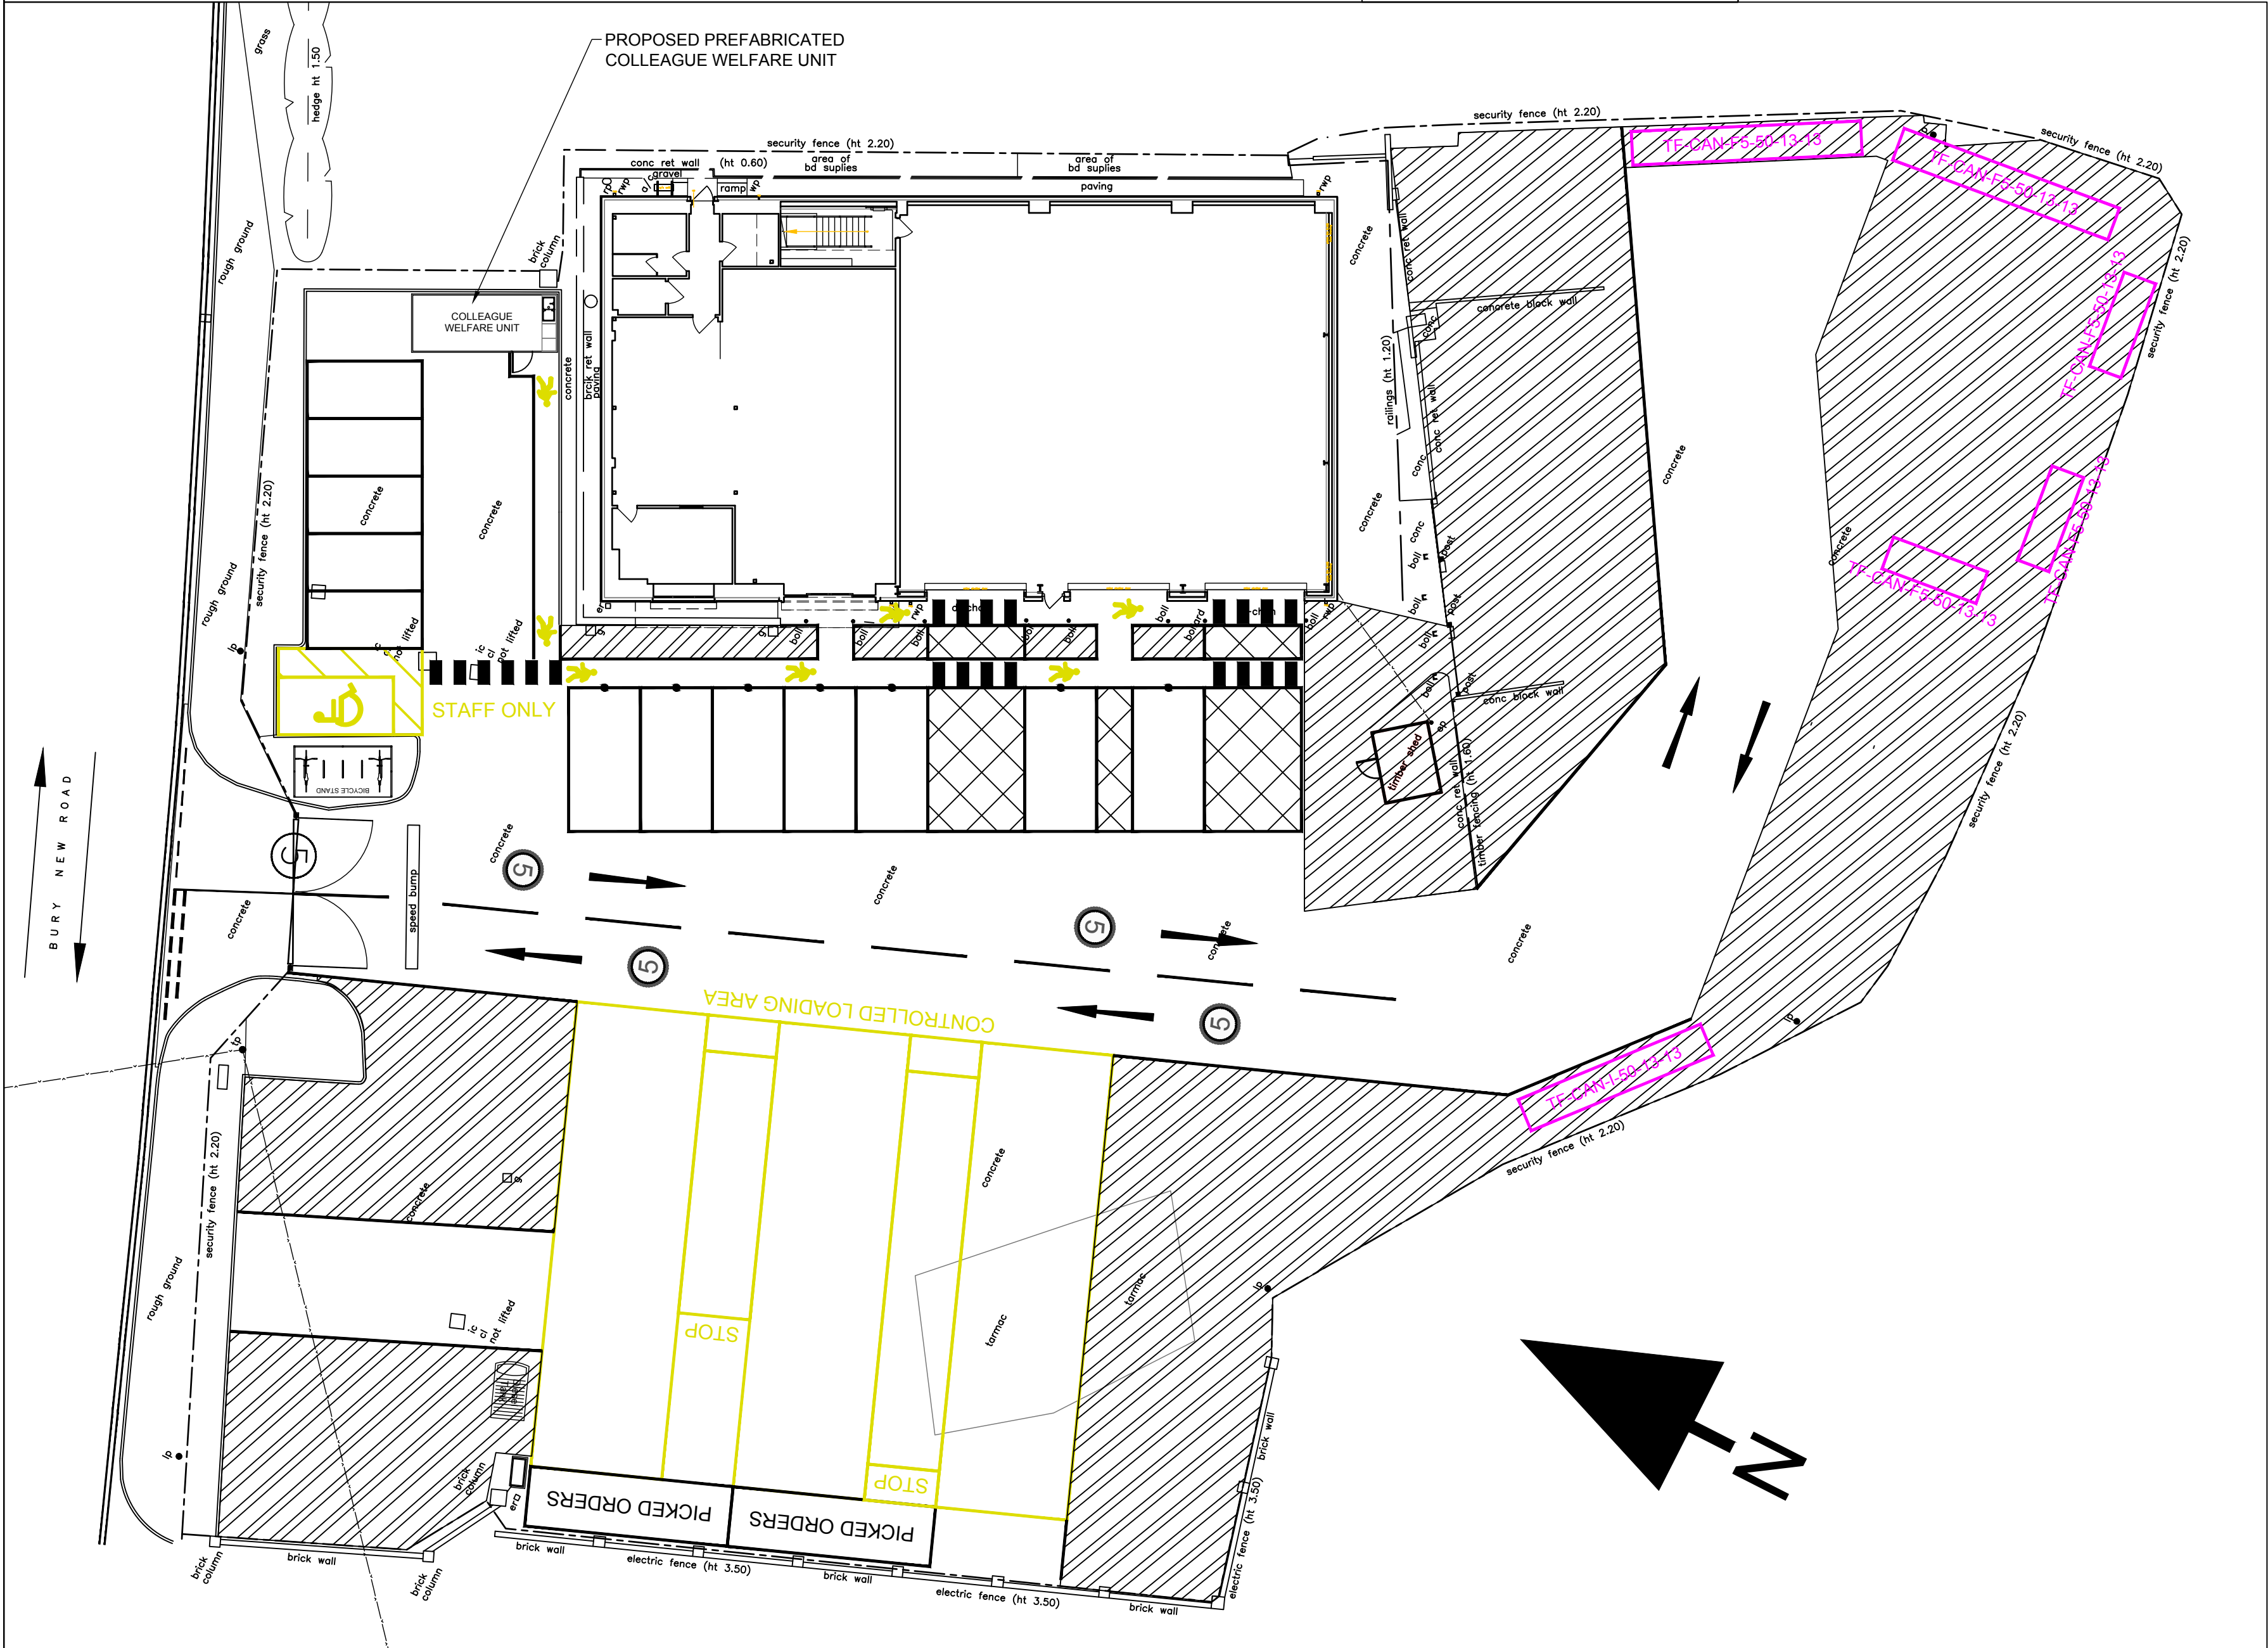
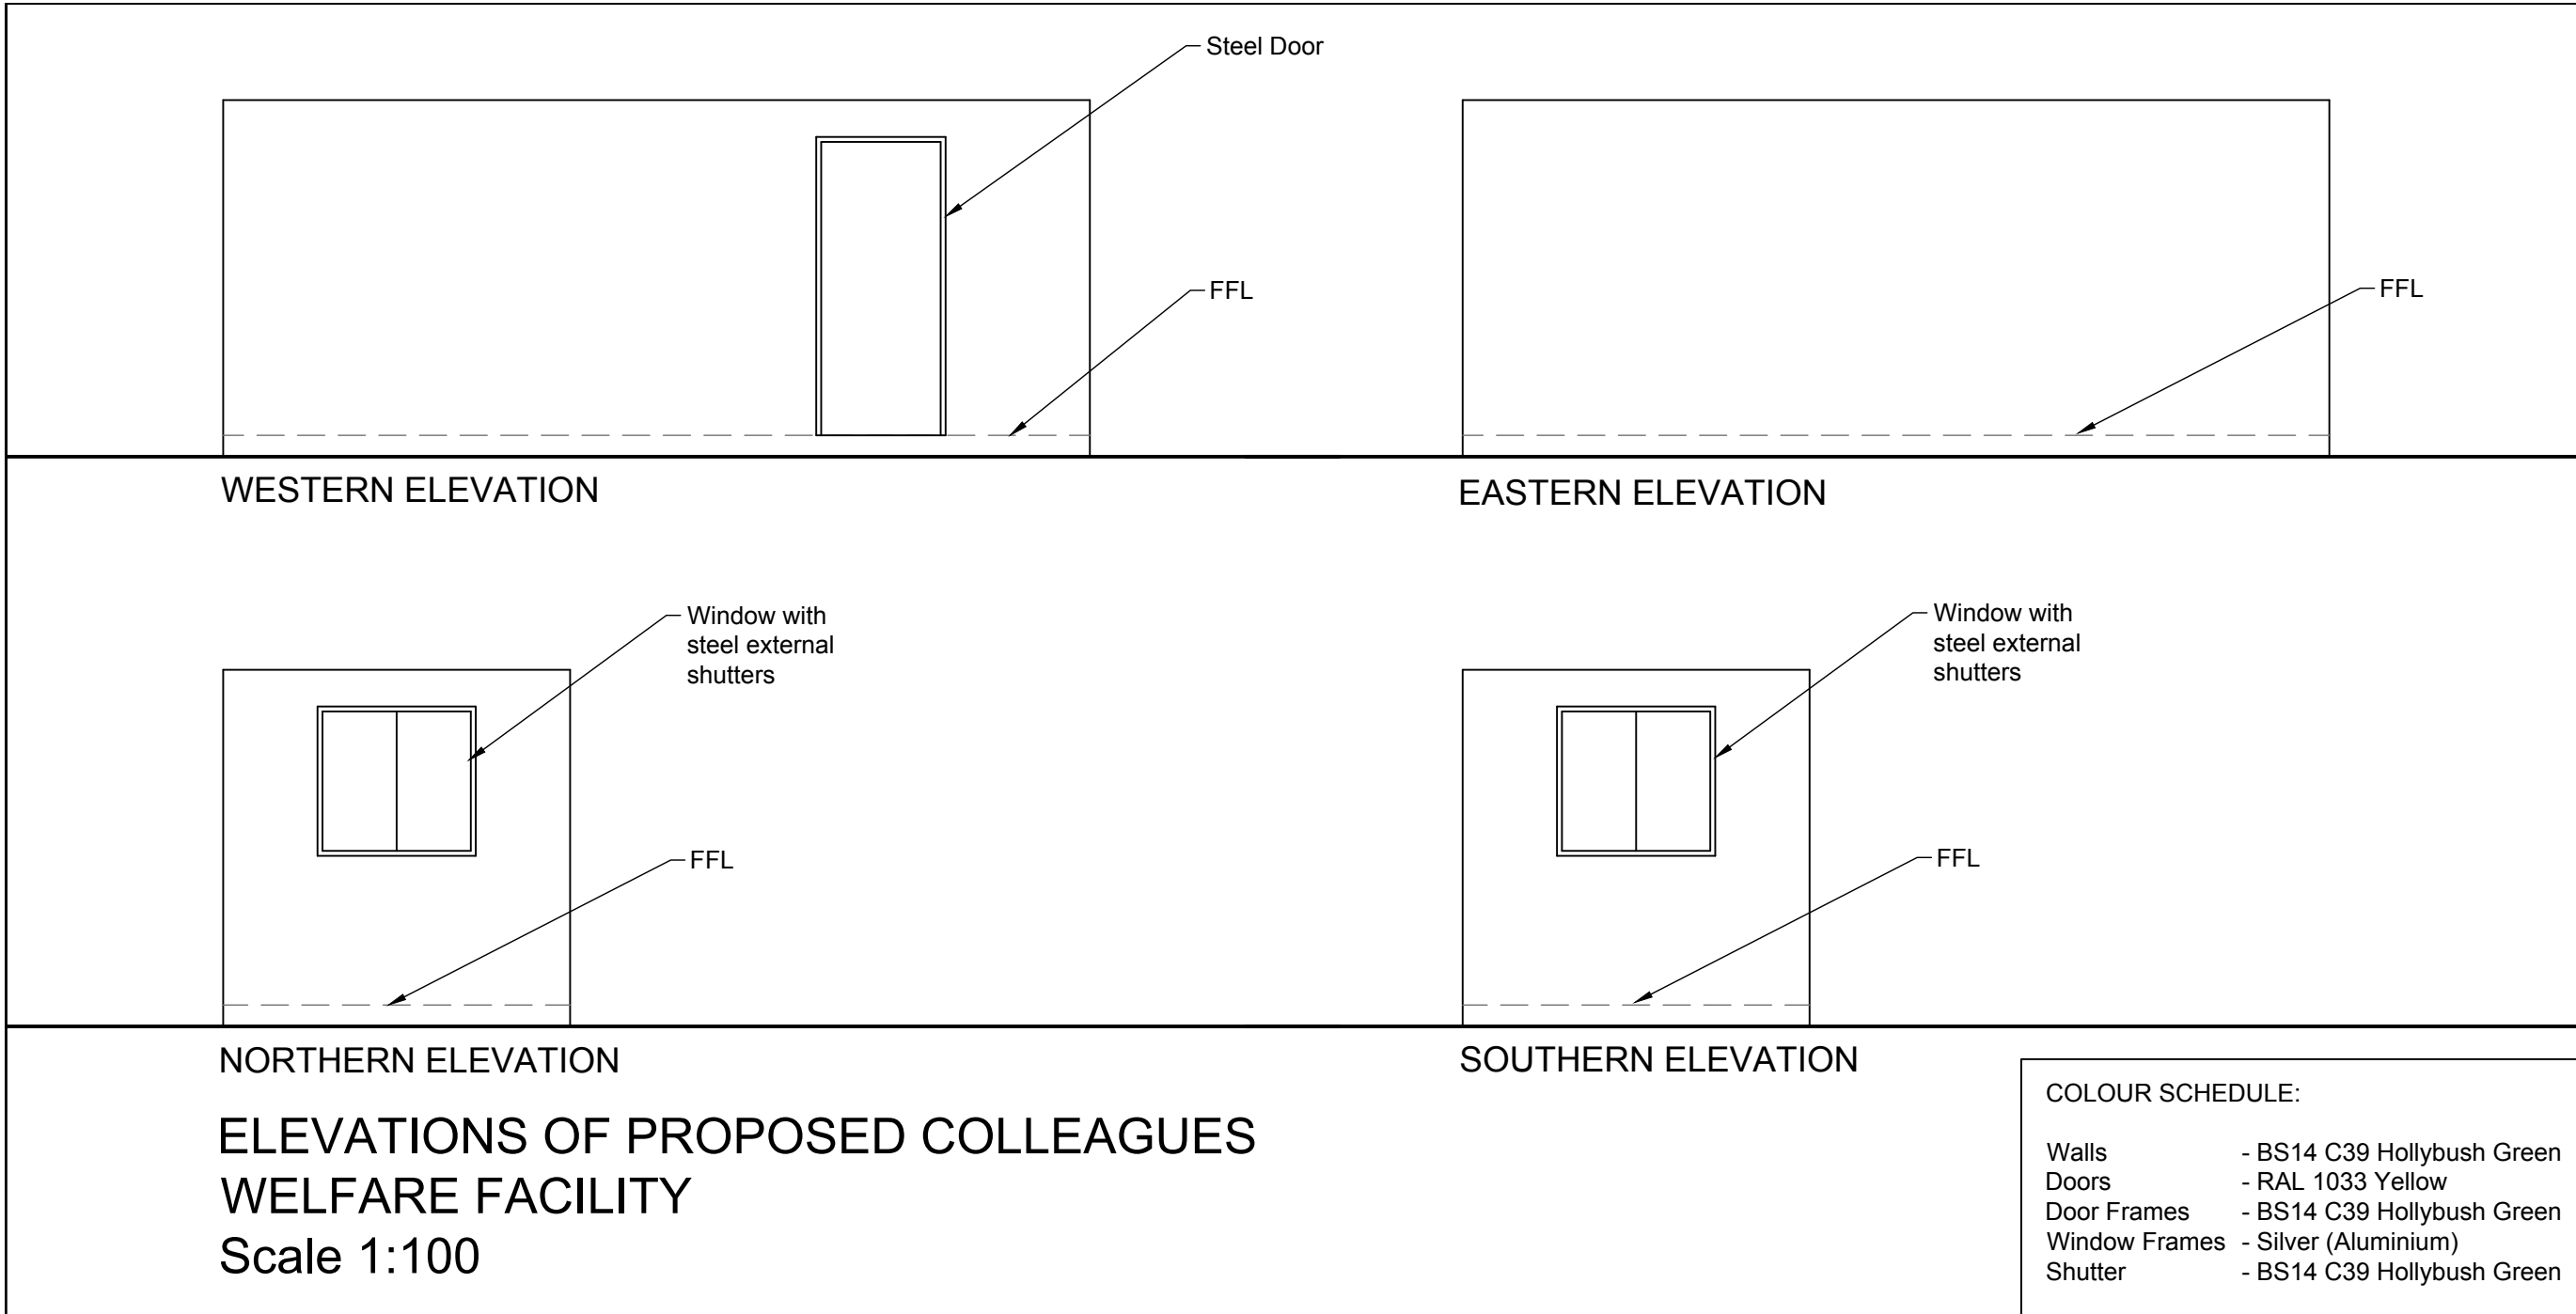


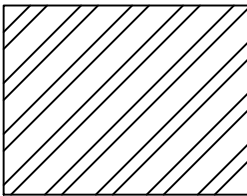

DESIGNER RISK INFORMATION
IN ADDITION TO THE HAZARDS/RISKS NORMALLY ASSOCIATED WITH THE TYPES OF WORK DETAILED ON THIS DRAWING, NOTE THE FOLLOWING:-
CONSTRUCTION:
MAINTENANCE/CLEANING:
DECOMMISSIONING/DEMOLITION:
IT IS ASSUMED THAT ALL WORKS WILL BE CARRIED OUT BY A COMPETENT CONTRACTOR WORKING, WHERE APPROPRIATE, TO AN APPROVED METHOD STATEMENT.
KEY:
 External bulk storage/racking up to 5.5m

Rev	Date	Amendment	nt	TM
P03	25.01.23	Location and Elevations of 5m high racking added.	nt	TM
P02	01.12.22	ISSUED FOR PLANNING.	nt	TM
P01	30.11.22	FIRST ISSUE.	nt	TM
Drawing Title: SITE PLAN AS PROPOSED				
Client: 				
Drawing Reference: Project - Originator - Zone - Level - File Type - Discipline - Number 8567-MJM-XX-XX-DR-D-6611				
FOR APPROVAL				
Revision Status: P03				
Suitability Status: S4				
Date: OCT 2022				
Drawing Reference: Project - Originator - Zone - Level - File Type - Discipline - Number 8567-MJM-XX-XX-DR-D-6611				