


Site Plan 1:500

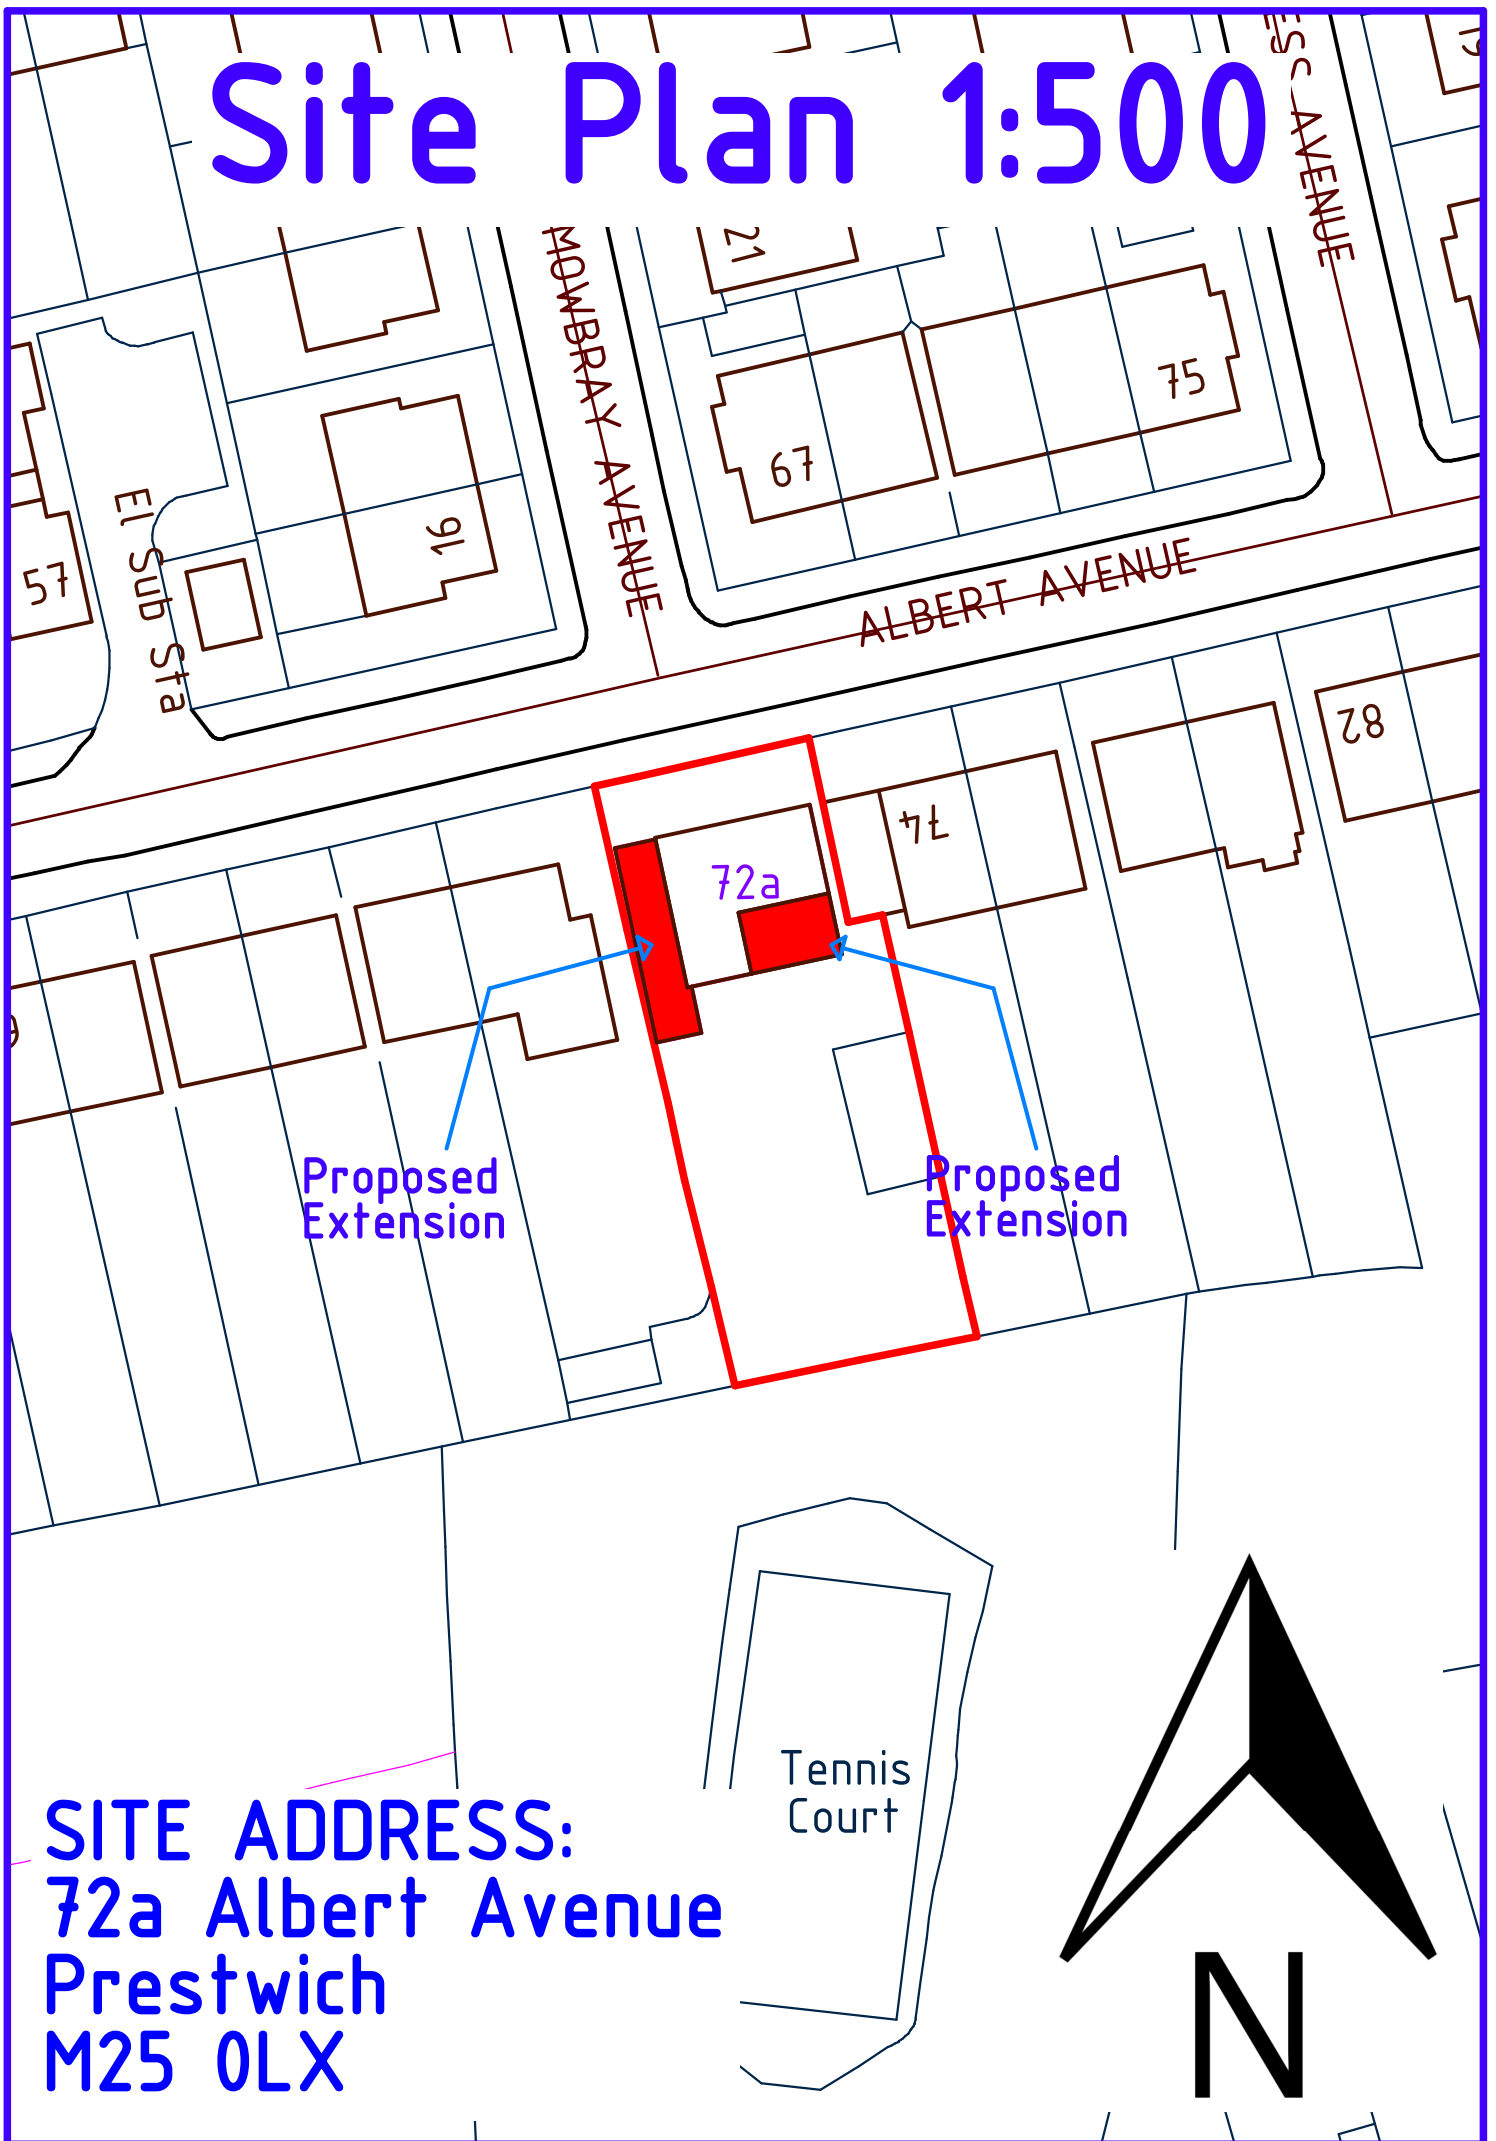

SITE ADDRESS:
72a Albert Avenue
Prestwich
M25 0LX