






1. Front - Proposed
1 : 100

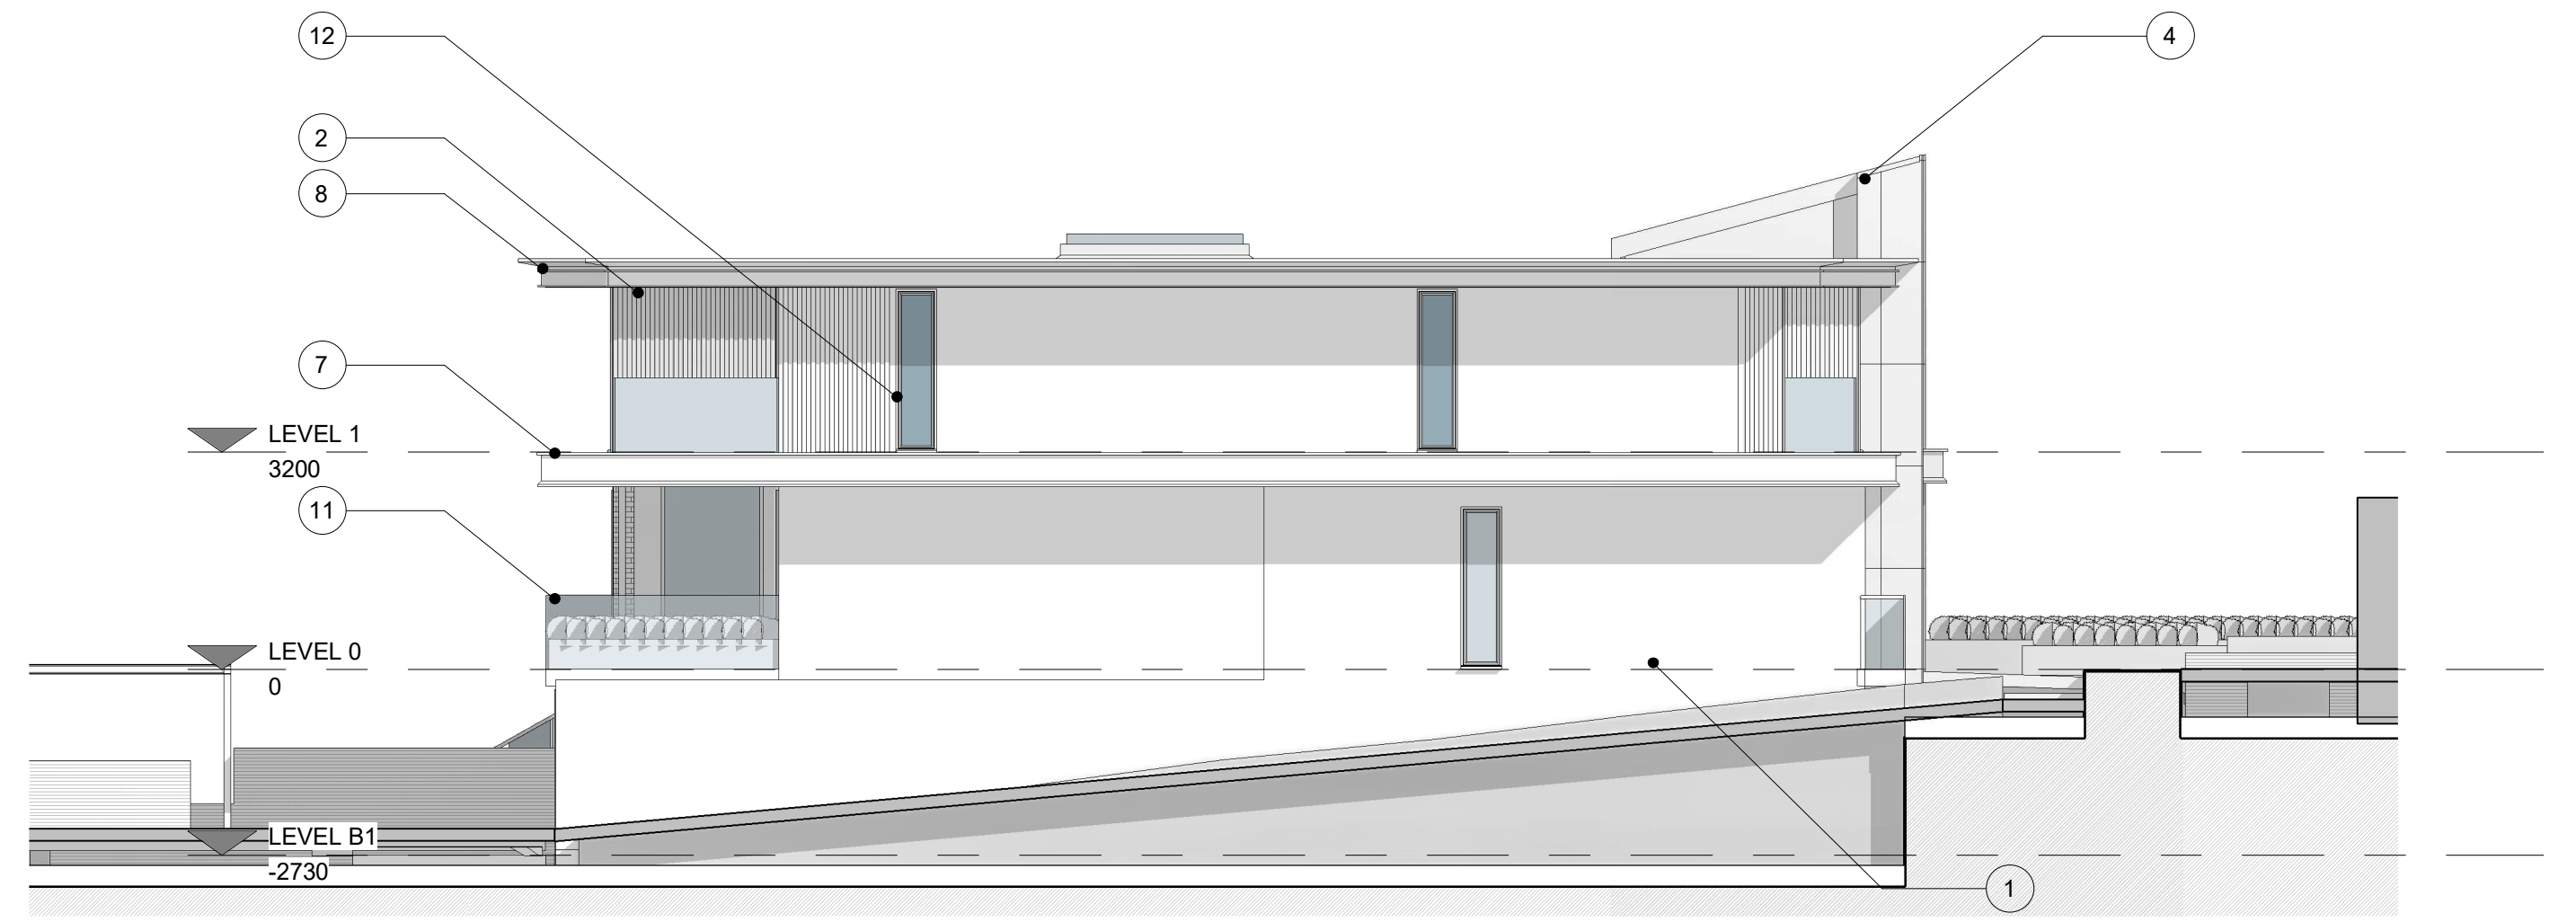

2. Left Side - Proposed
1 : 100

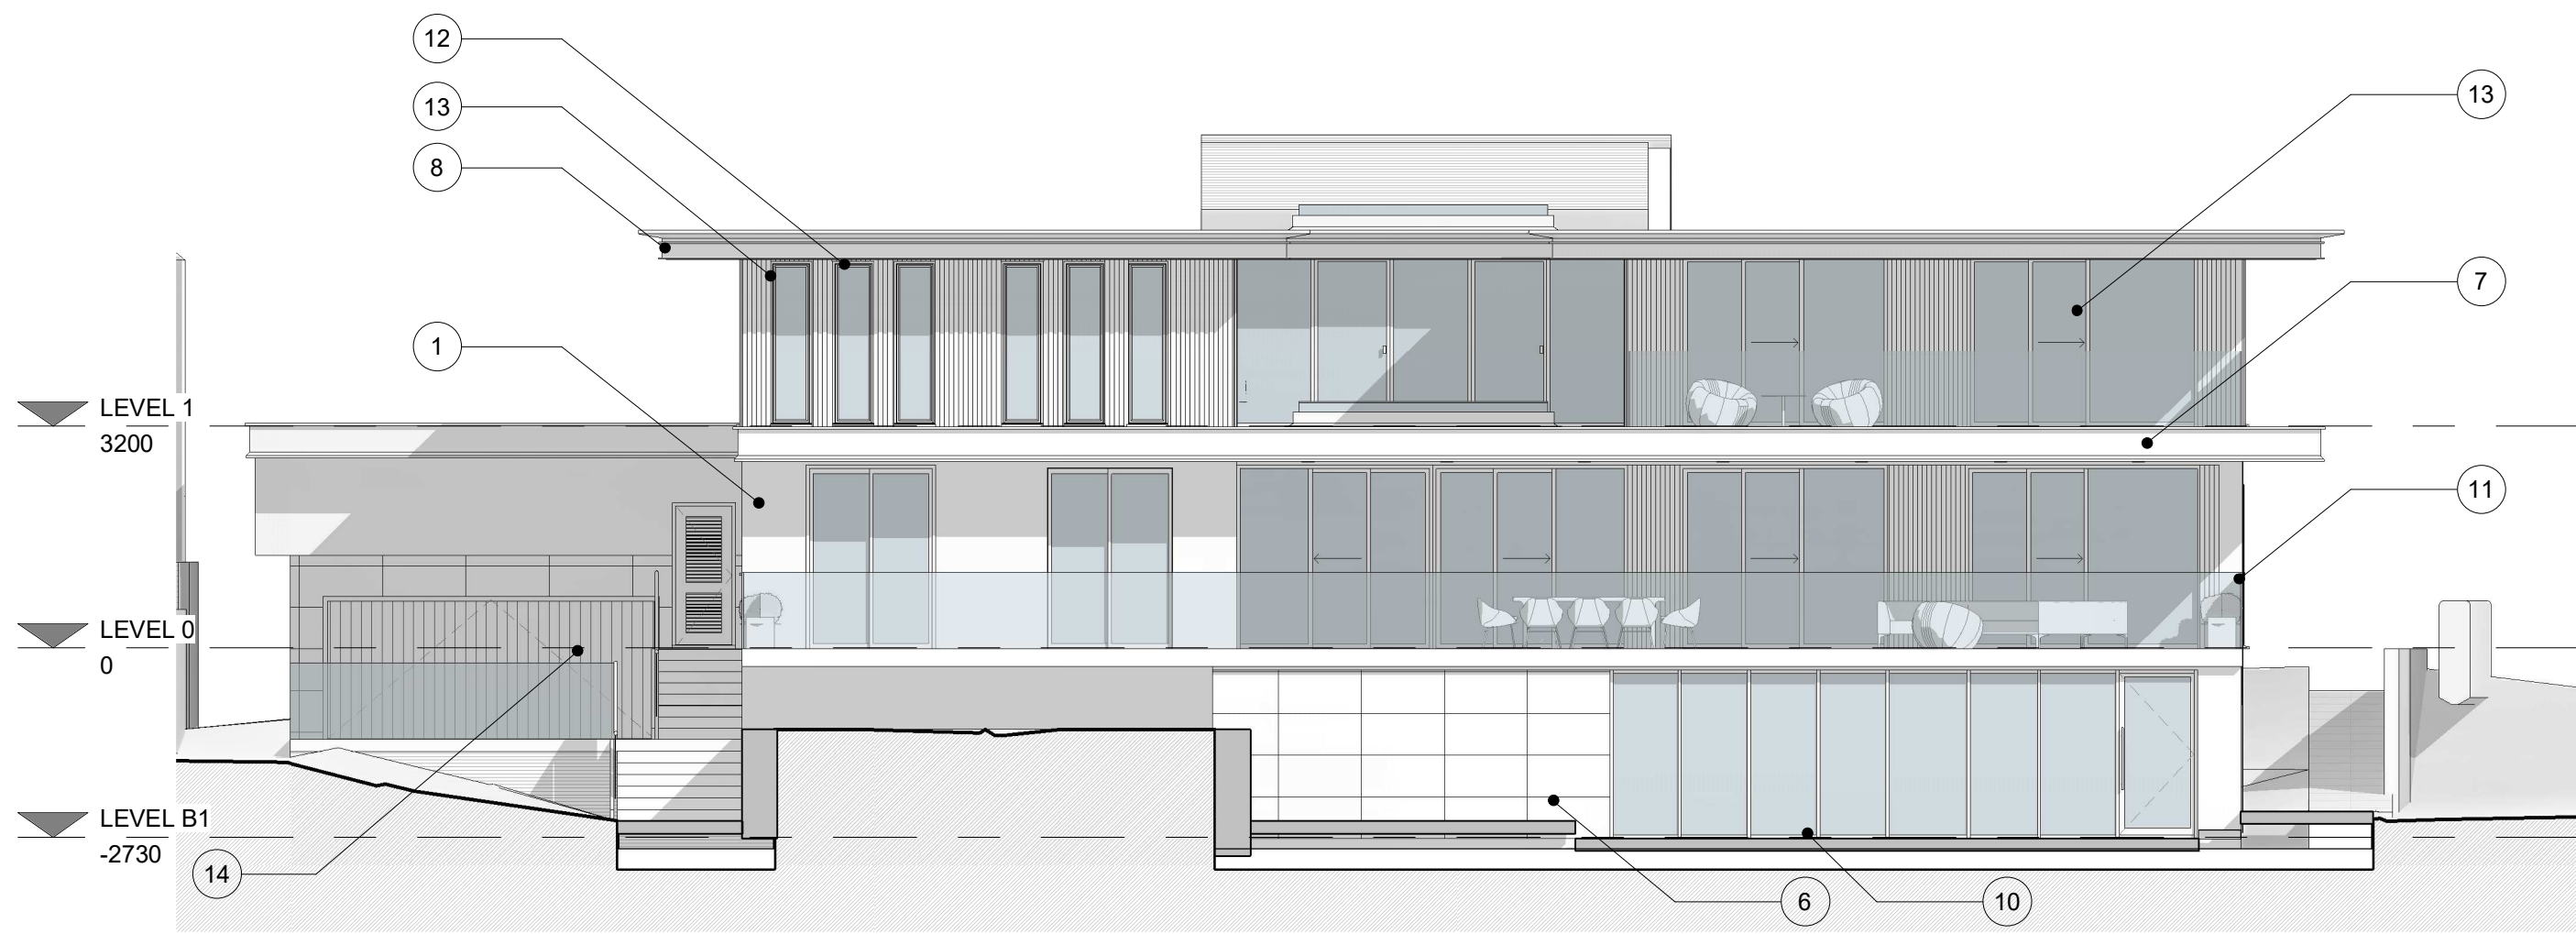

3. Rear - Proposed
1 : 100

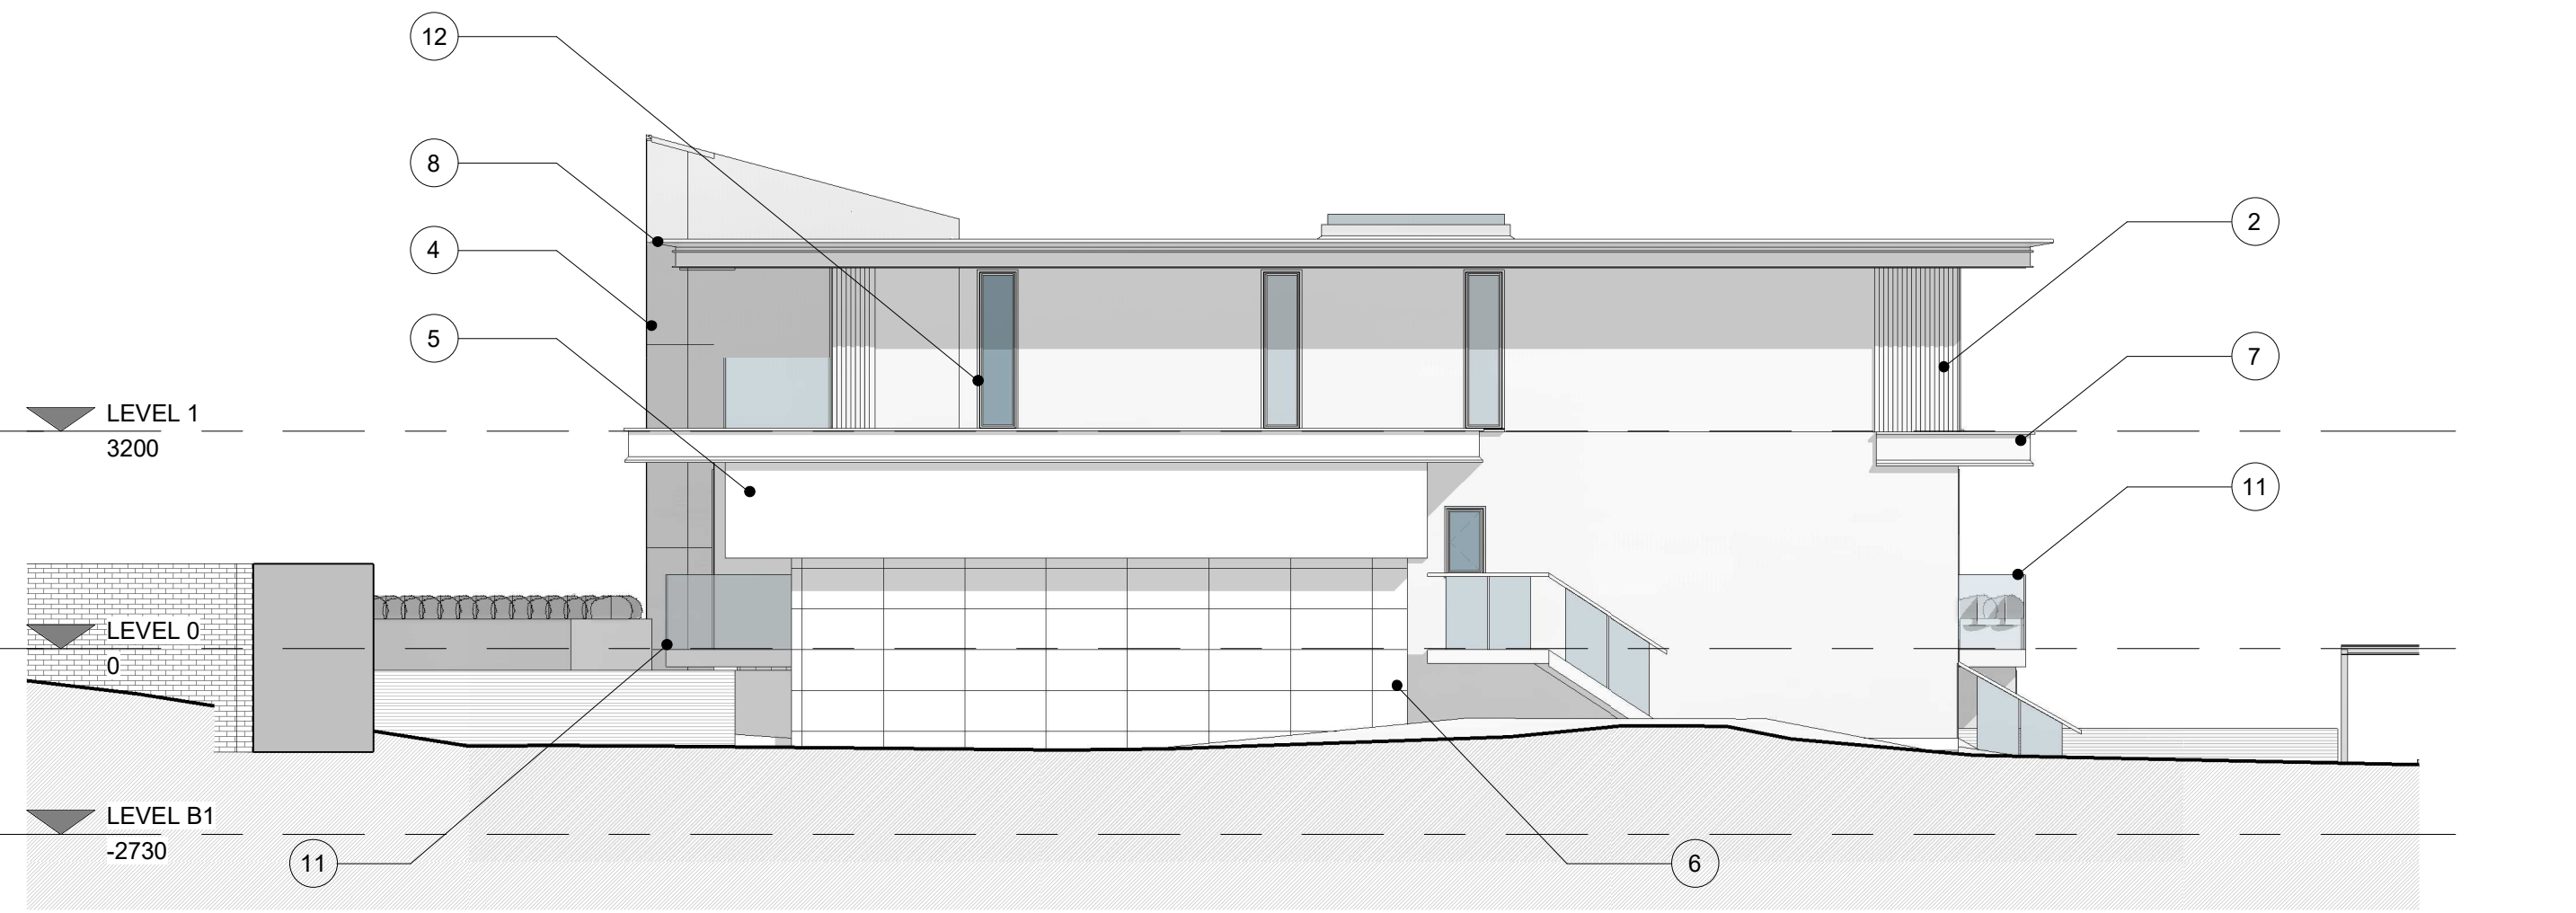

4. Right Side - Proposed
1 : 100



PROJECT		SCALE @ A1	DATE	DRAWN BY
68 Ringley Road		1 : 100	26 JAN 2022	PY
CLIENT		STATUS		
Mr Imran Ashraf		PLANNING		
TITLE		PROJECT NO.	DRAWING NO.	REV.
Proposed Elevations		DA21093.	004.	4
NOTES		DISCLAIMER: ALL RIGHTS RESERVED. THIS DRAWING MUST NOT BE REPRODUCED WITHOUT WRITTEN CONSENT. DEBTAL ARCHITECTURE SHALL BE LIABLE FOR ANY LOSS OR DAMAGE CAUSED BY THE USE OF THIS DRAWING. ALL DIMENSIONS AND MATERIALS SHALL BE CHECKED AND CONFIRMED BY THE ARCHITECT BEFORE CONSTRUCTION. ALL DIMENSIONS SHALL BE IN ACCORDANCE WITH THE CURRENT STATUTORY REGULATION, RELEVANT CODES OF PRACTICE AND PREVIOUS REQUIREMENTS. ALL DIMENSIONS ON THIS DRAWING ARE IN MILLIMETERS UNLESS OTHERWISE STATED.		

DEBTAL
ARCHITECTURE
www.debtal.co.uk