


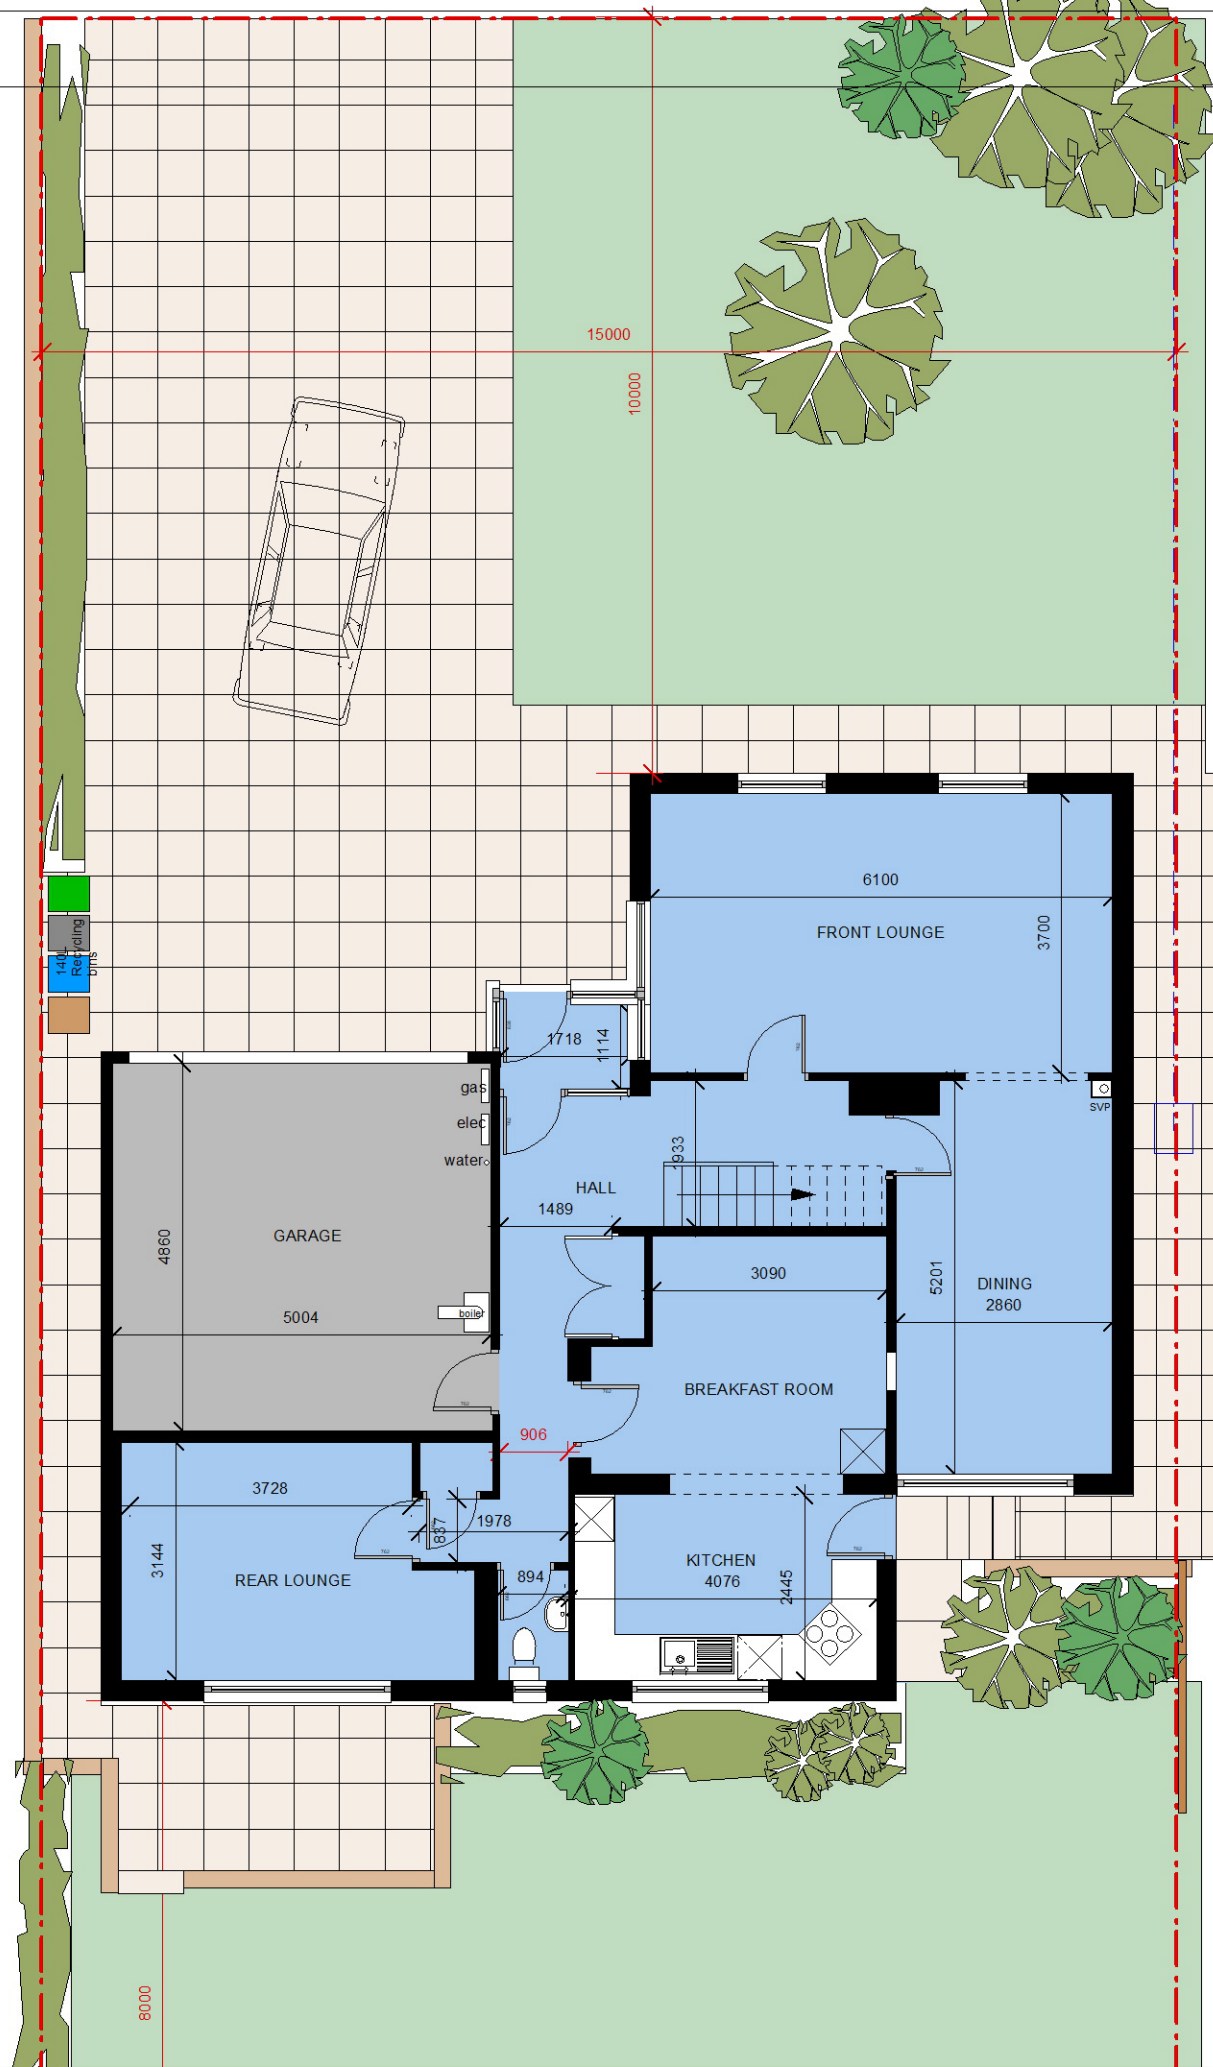


AERIAL VIEW - FROM OAKDALE CLOSE

All Dimensions should be checked on site.
Do not scale this drawing for fabrication.
Any drawing errors should be brought to the attention of the architect.
COPYRIGHT DaC Design

REVISIONS:

REV: DETAILS OF REVISION

DATE

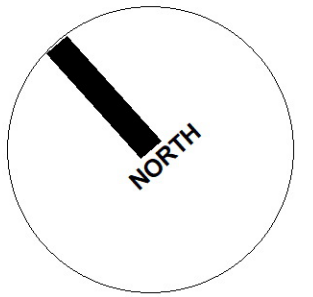

**Existing Internal area - 154m2 (1658sqft)
excluding garage**

P02

DRAWING: **FLOOR PLANS - AS EXISTING**

JOB TITLE: **REMODEL & EXTENSION _ 7 Oakdale Close, Whitefield, M45 7LU**

CLIENT: **Mr & Mrs J Goldstone**

SCALE: **1:100 @ A3**

DATE: **July 2020**

0m 2m 4m 5m
SCALE

D@C DESIGN
ARCHITECTURE & PLANNING
0776 452 3545 0161 425 3934