


All levels and dimensions must be checked on site by contractor prior to commencement of works. Any variations must be reported to JSA Design.
All information hereon in is the copyright of JSA Design.
Copying in full or in part is forbidden without the written permission from JSA Design.

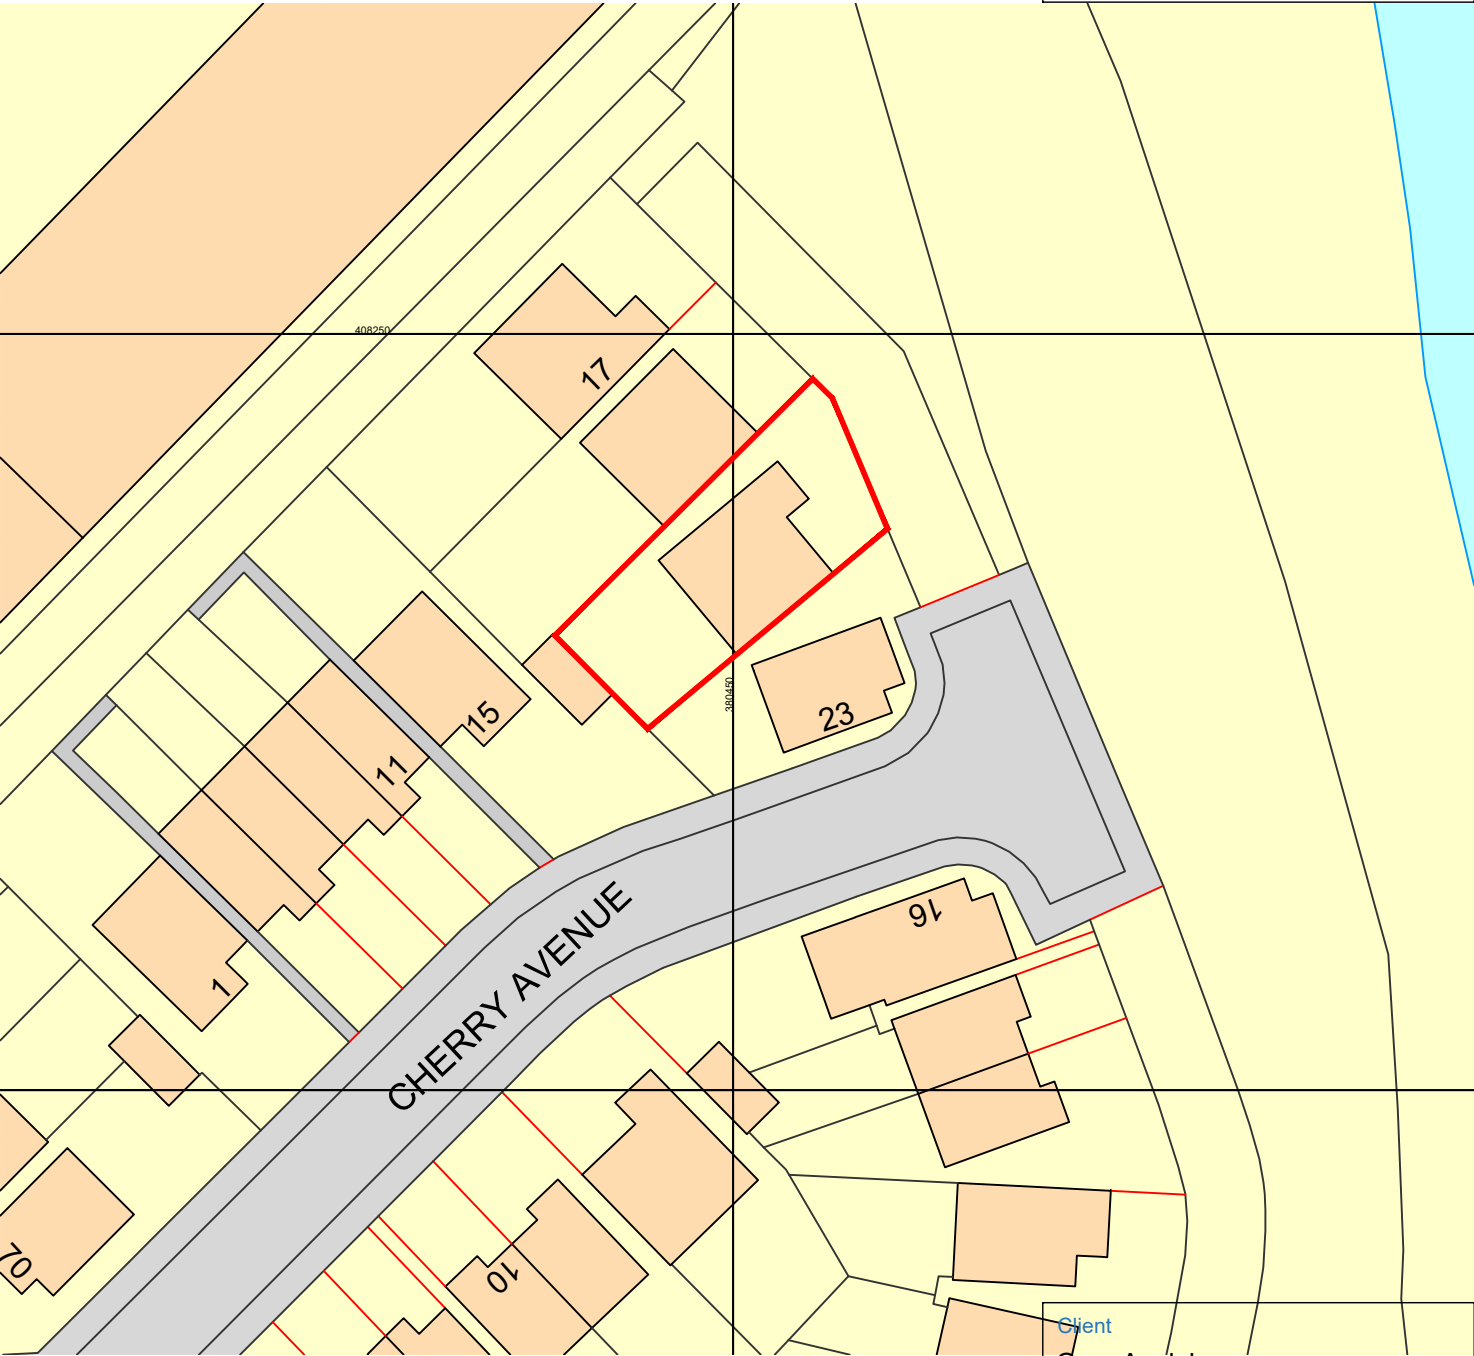

Client

Greg Appleby

Date	Nov. 22	Status	PLG
Drawn	OS	Checked	LS
Scale	1:500@A4	Size	SIZE
Rev.	#	Drawing No.	486 - 01

Drawing Title

OS Location Plan

Project Title

21 Cherry Avenue,
Radcliffe,
M26 2AH.

 JSA DESIGN