
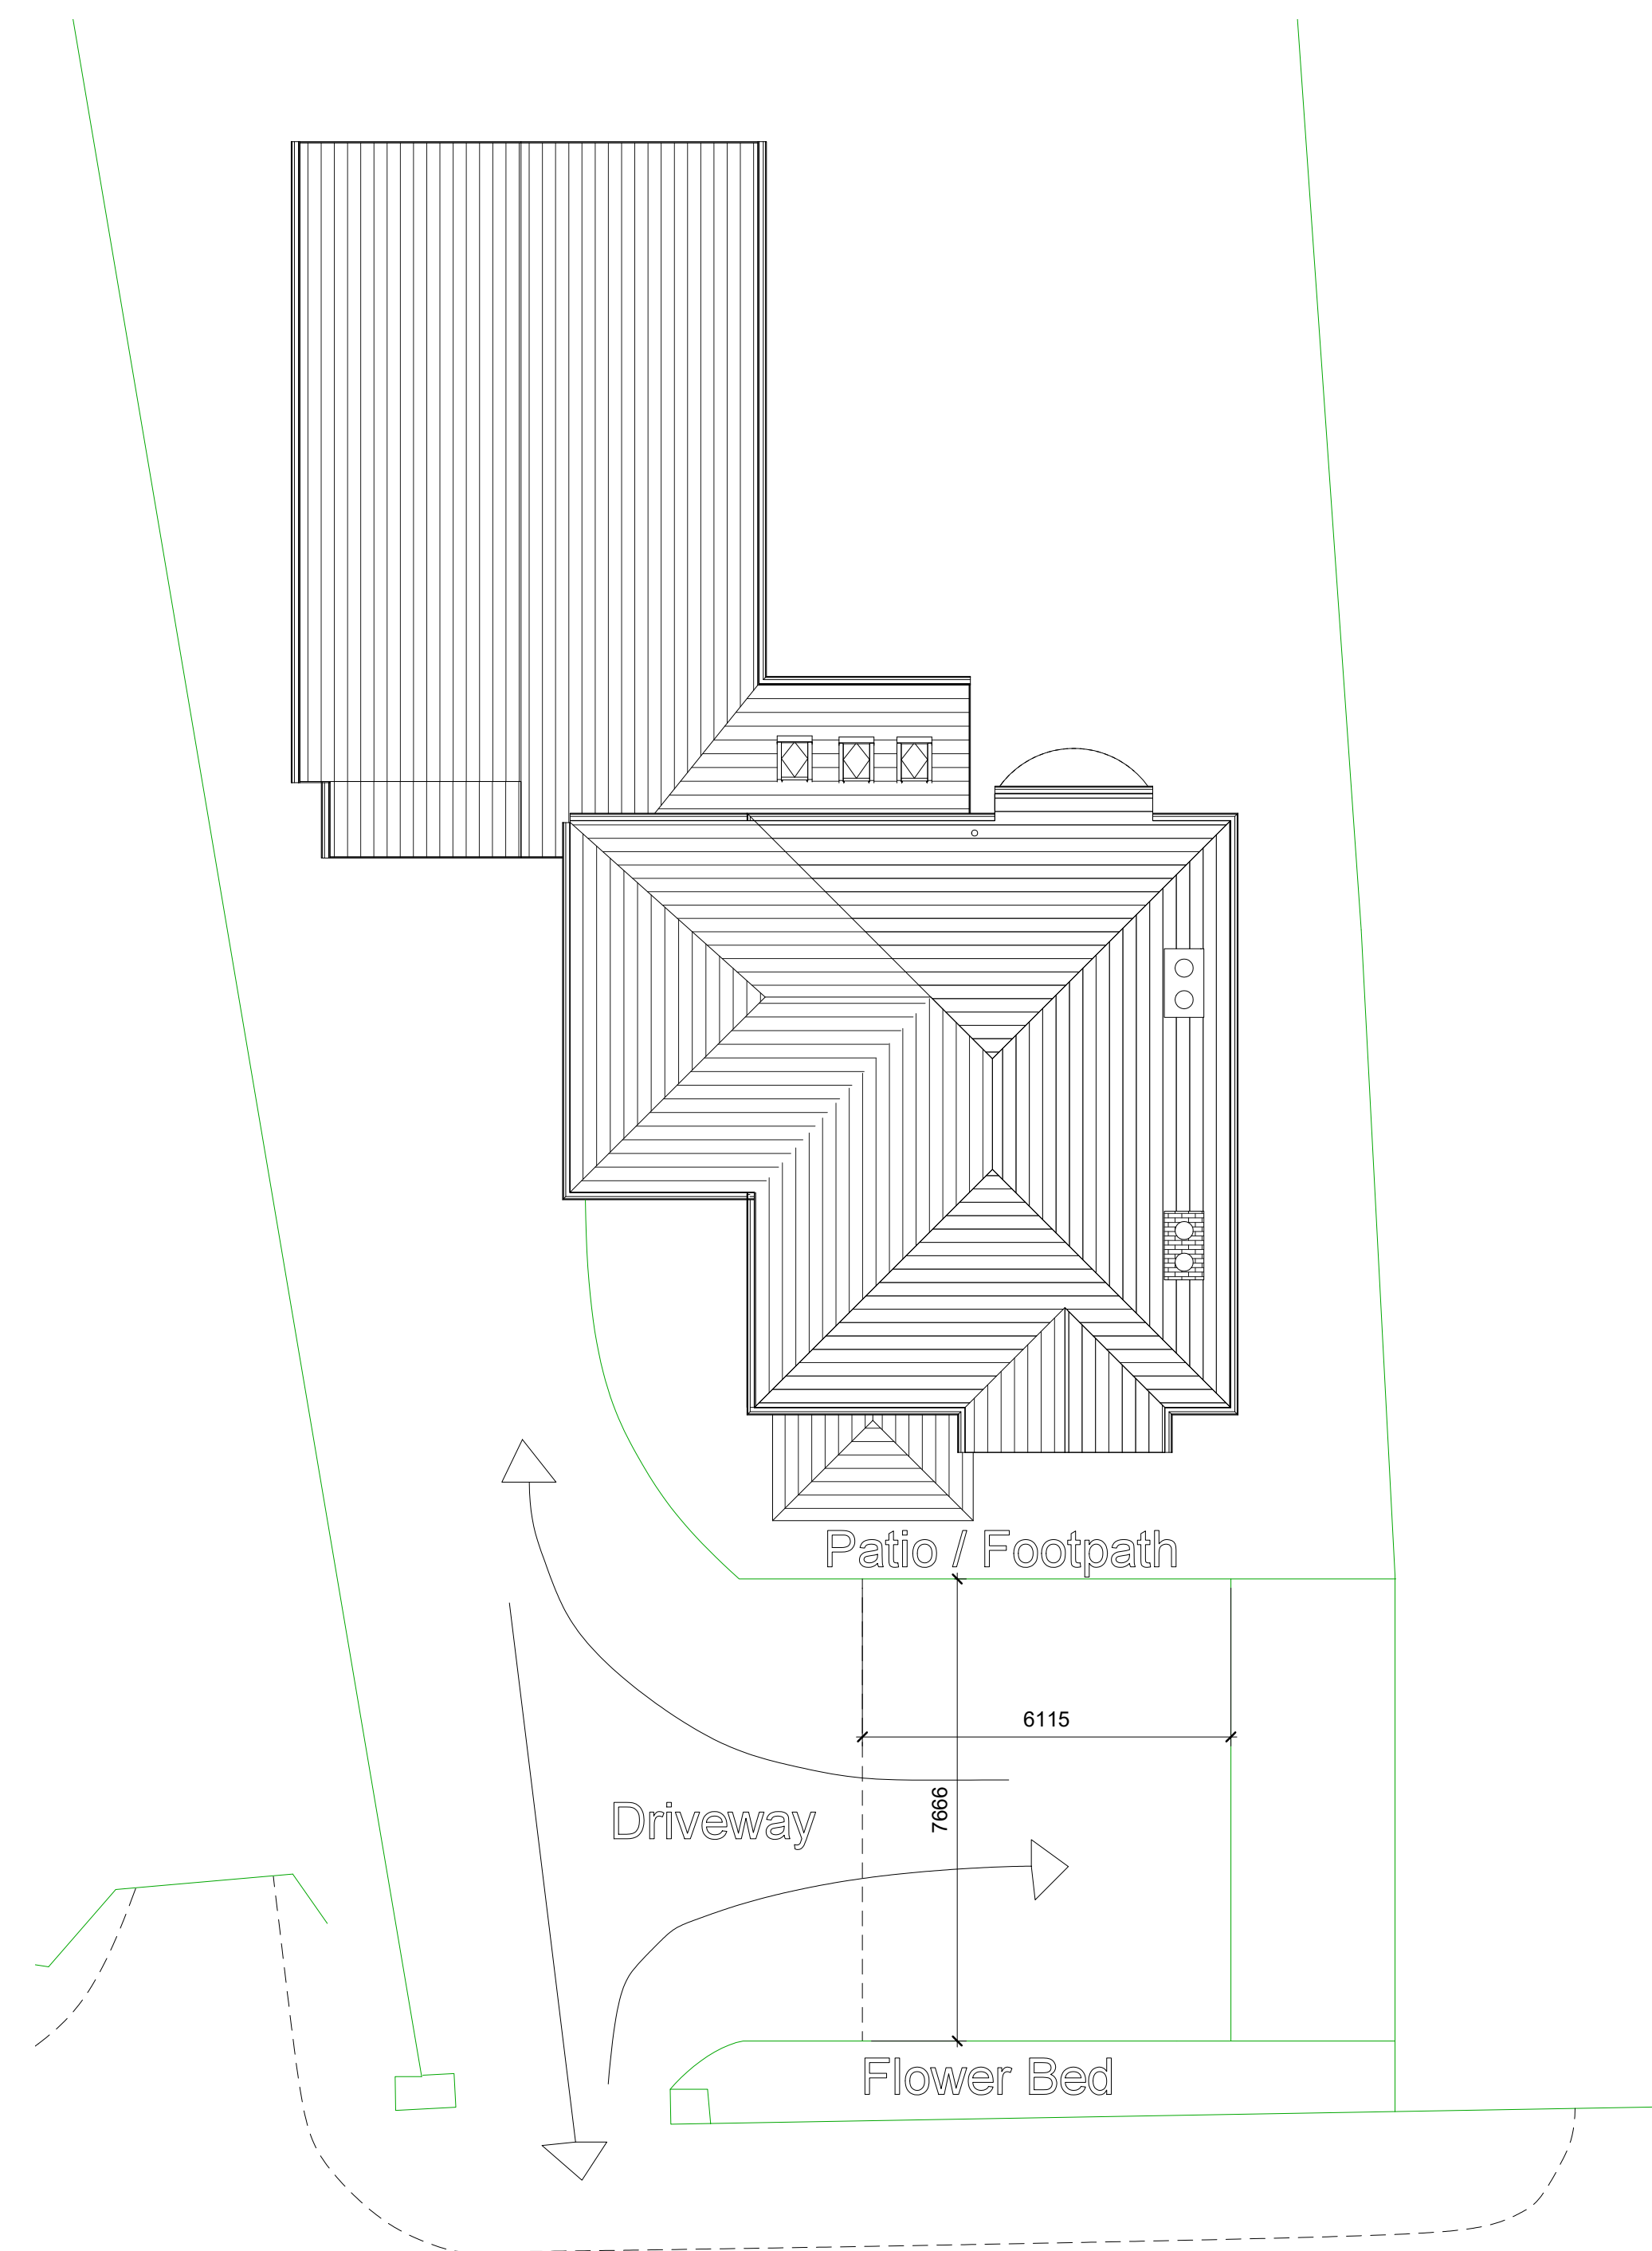


[illegible]

CODE	SUITABILITY DESCRIPTION
------	-------------------------

STATUS	PURPOSE OF ISSUE
--------	------------------

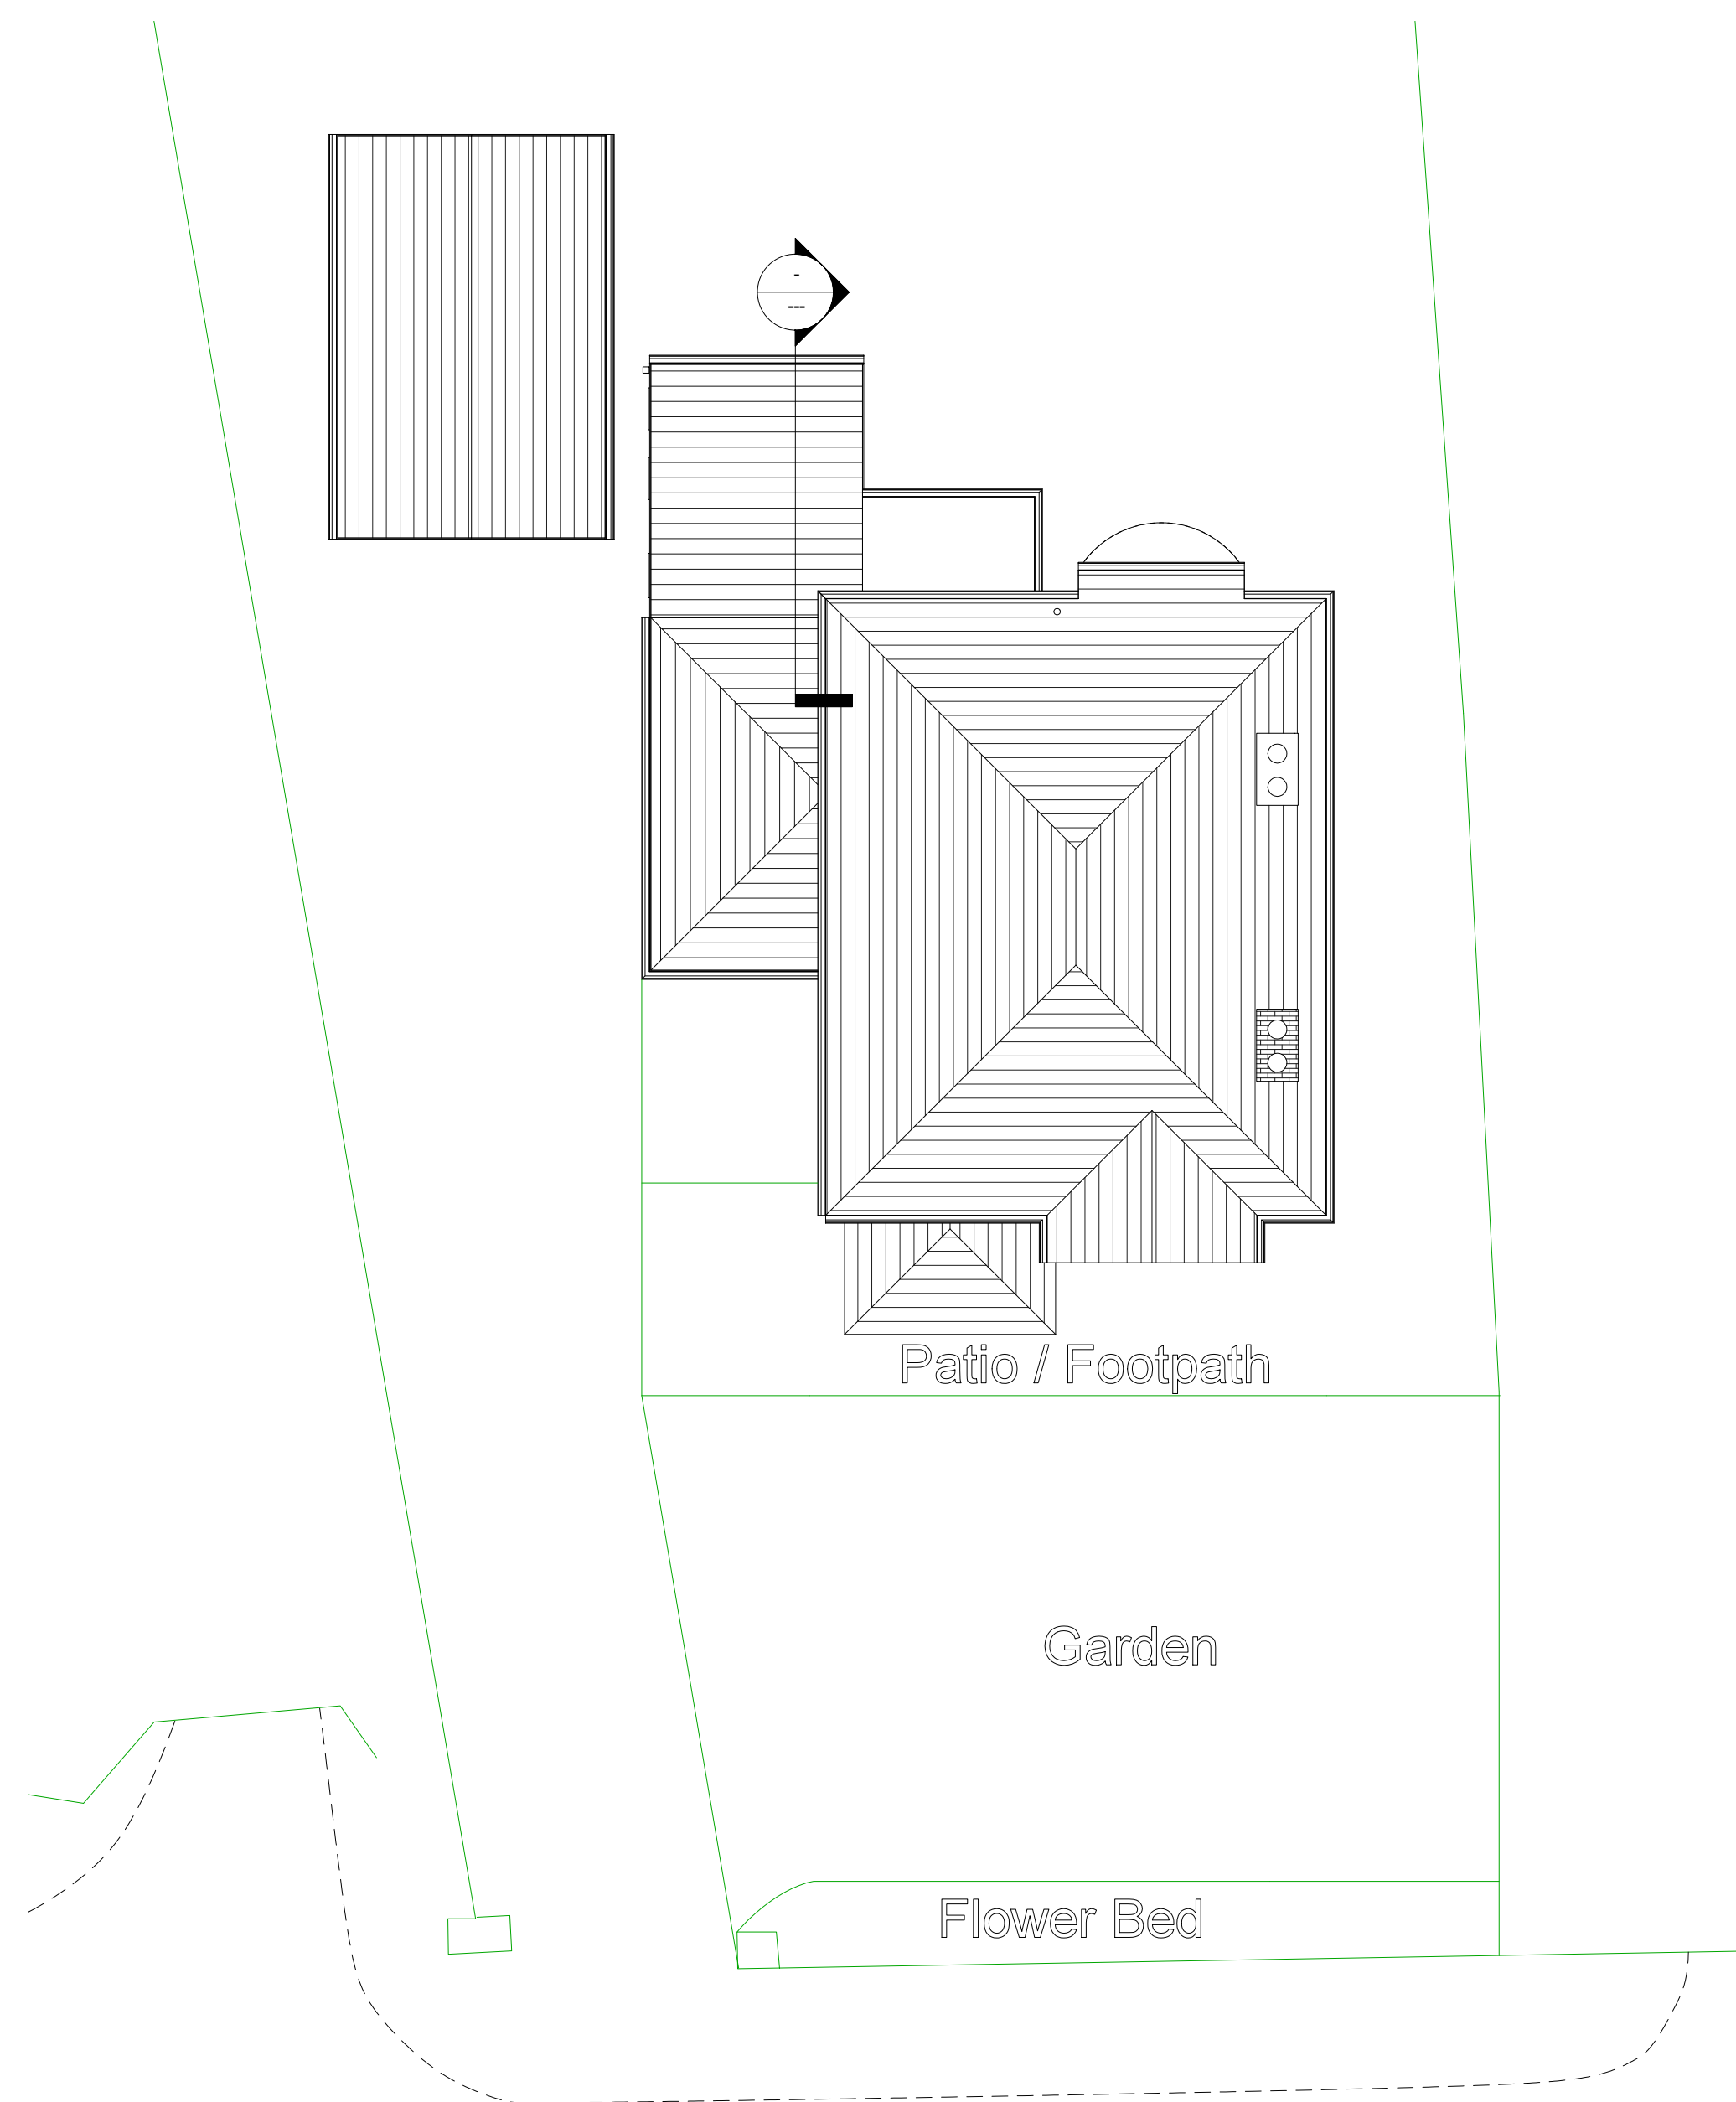

AUTODESK
www.autodesk.com/revit

PROJECT	
---------	--

10 Springside Drive

TITLE	

Existing & Proposed Driveway Layout

CLIENT			
Mr & Mrs Leach			
DRAWN BY Author	CHECKED BY Checker	DATE 05/21/22	
SCALE (@ A1) 1 : 100	PROJECT NUMBER Project Number		REV
DRAWING NUMBER A105			