


Location Plan

Site Address: Bury Sports, 12, Bolton Street, Bury, BL9 0LQ

Date Produced: 30-Jul-2025

Scale: 1:1250 @A4

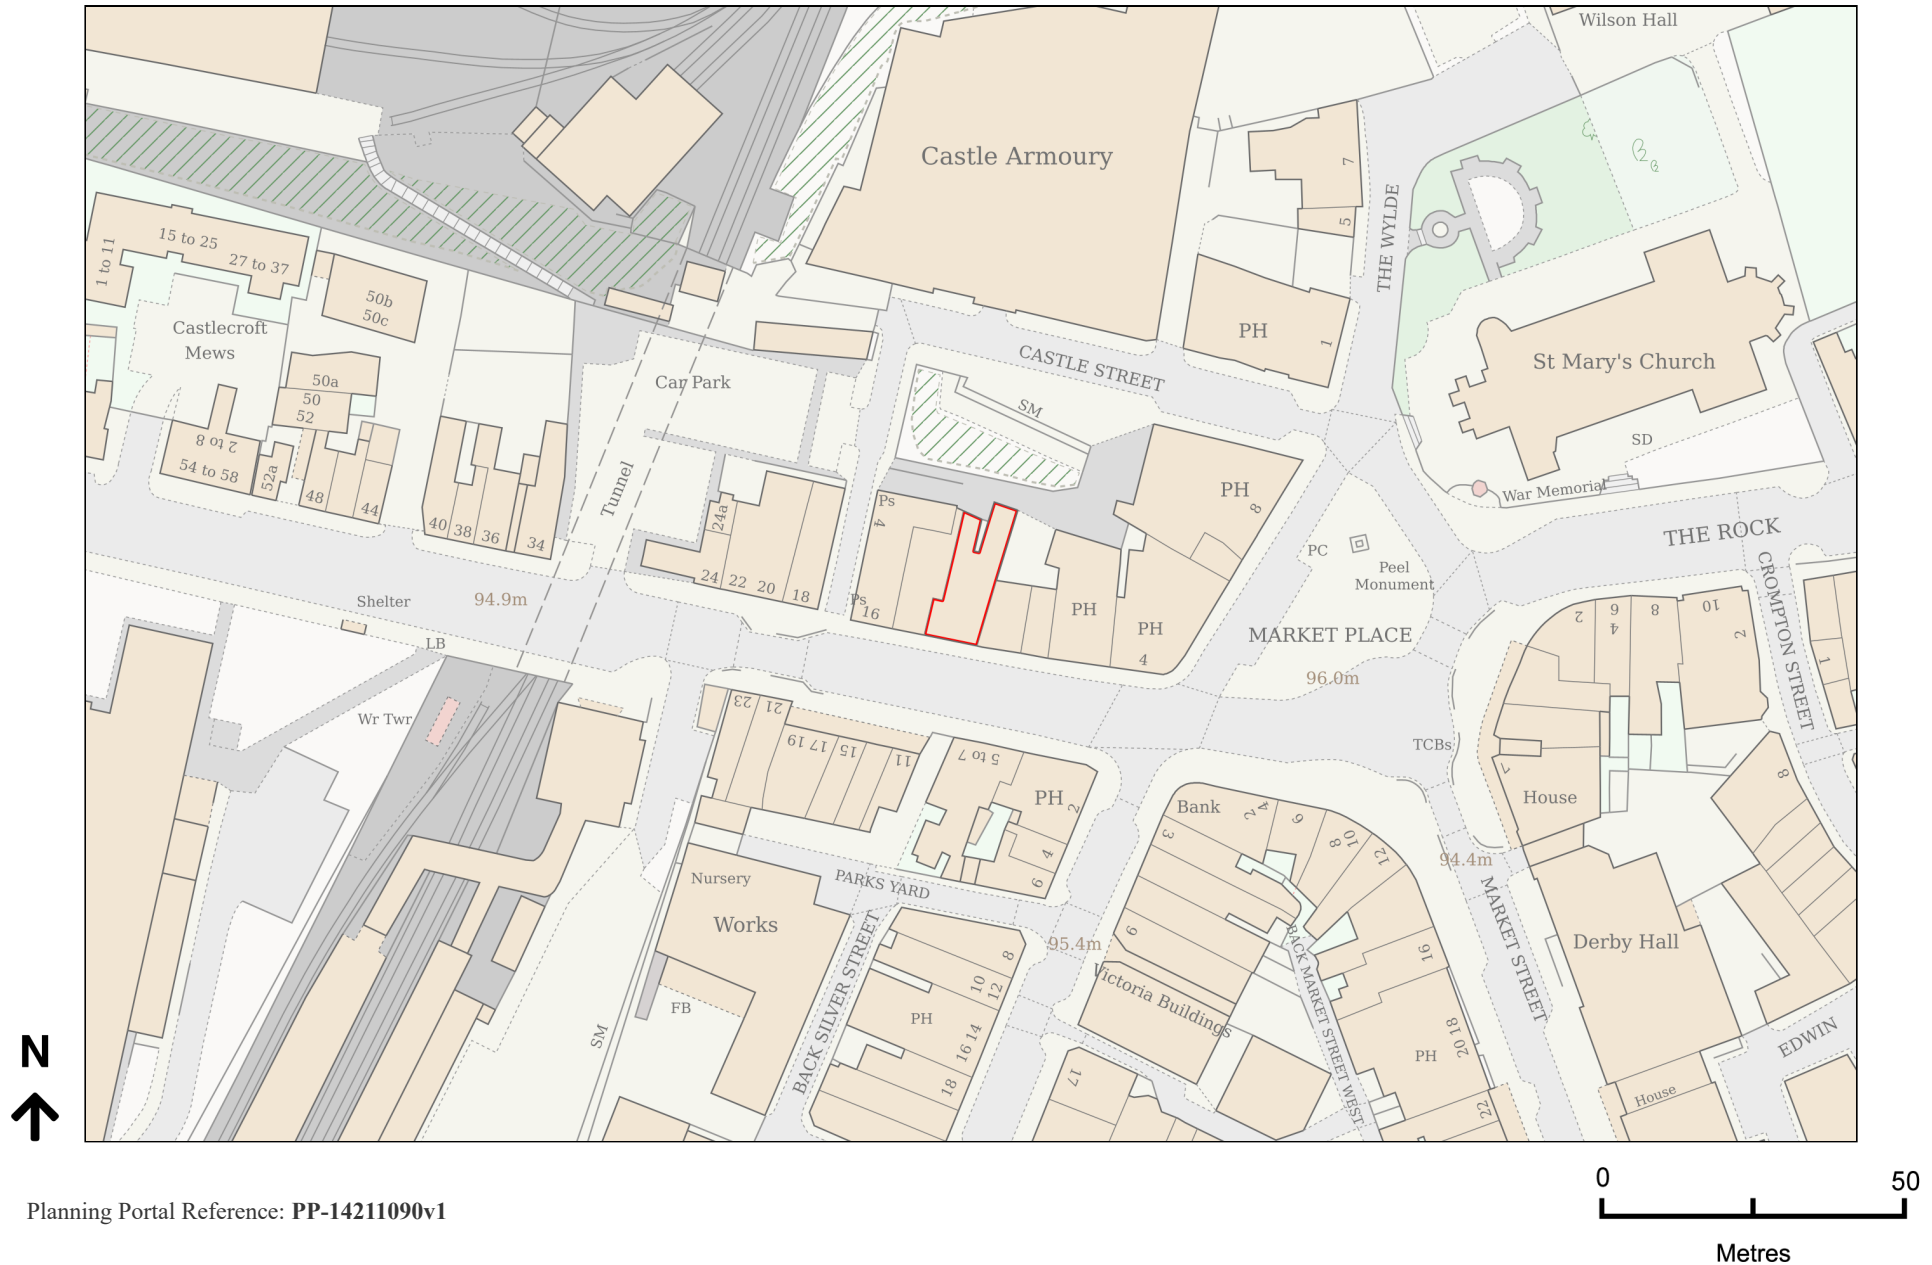

Planning Portal Reference: PP-14211090v1