

- NOTES
- This drawing is copyright. No unauthorised copying of drawing without the express permission of the architect.

Do not scale from prints. Use figure dimensions only.


Contractors to check all dimensions on site prior to commencement of works.

All works to be carried out in accordance with current statutory Health and Safety Regulations.

This drawing is to be read in conjunction with all relevant consultants' and / or specialists' drawings / documents and any discrepancies or variations are to be notified to the architect before affected work commences.
- REV.

AMENDMENTS

DATE

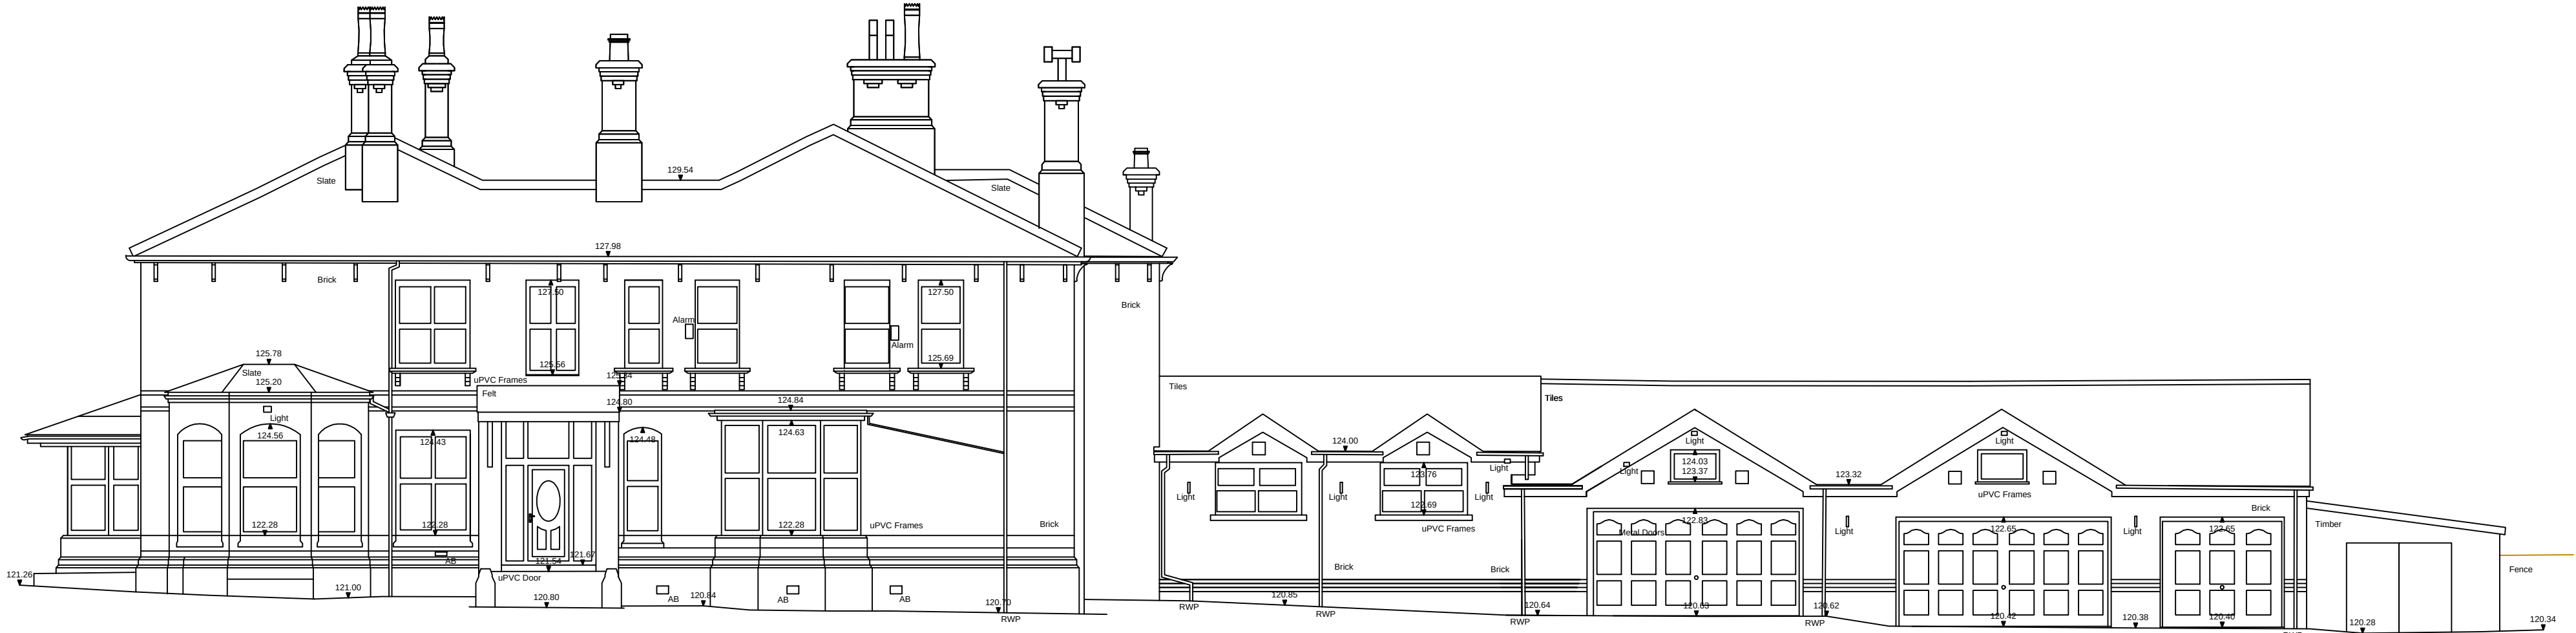


Existing Front Elevation



Existing Side Elevation



Existing Side Elevation

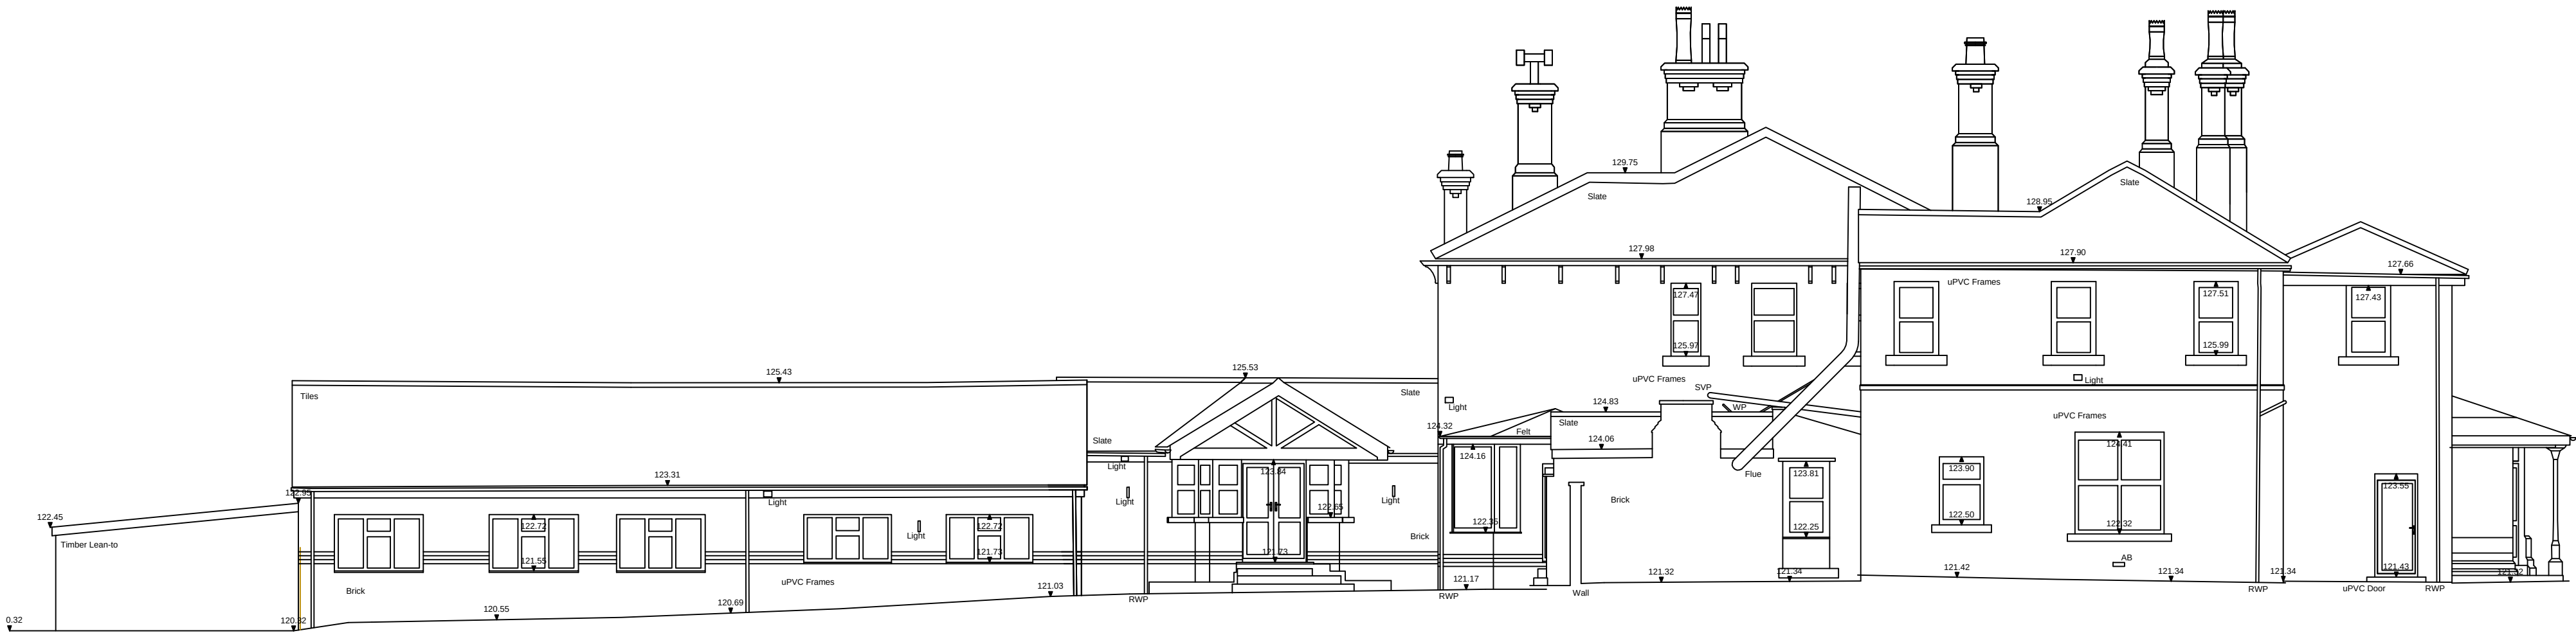

Existing Rear Elevation

Project	Redevelopment Lake Hill, Walshaw Road BL8 1PT
Drawing	Existing Elevations
Client	Mrs Sikorski
Dwn. By	LO
Scale	1:100
Drq. No.	15/411.03
Drq. Size	A1
Date	February 2016

JOHN HOLT ARCHITECTS LTD.